




Site Layout Plan.
1 : 1000

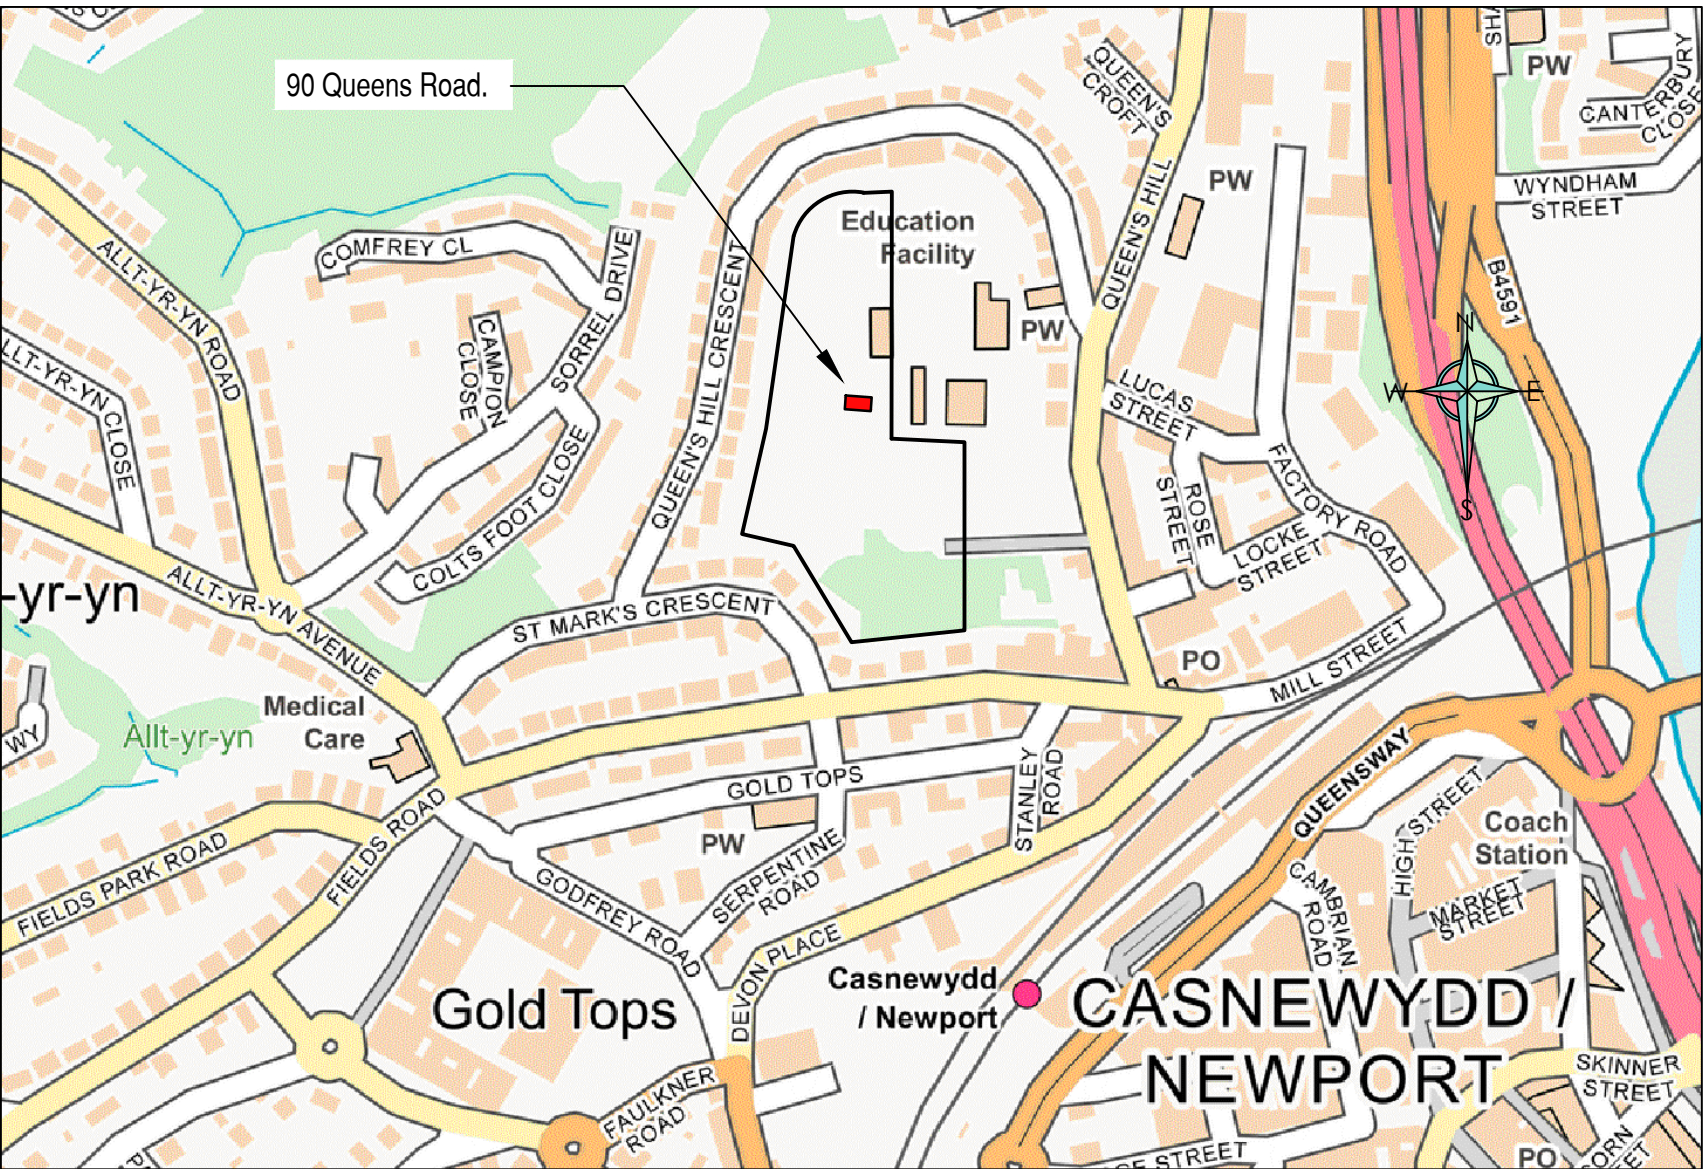

Location Plan.
1 : 2500

Rev	Description	Date
P01	FIRST ISSUE FOR APPROVAL	14/08/26

CODE	SUITABILITY DESCRIPTION
DR	Suitable for approval
STATUS	PURPOSE OF ISSUE
S3	L A Review

PROJECT
90 Queens Road,
Newport.

TITLE
Site and Location
Plans

CLIENT
Mr J V A James

DRAWN BY LRJ	CHECKED BY JJ	DATE 10/08/26
SCALE (@ A1) As Noted	PROJECT NUMBER 90001	
DRAWING NUMBER GC - 002		REV P01