
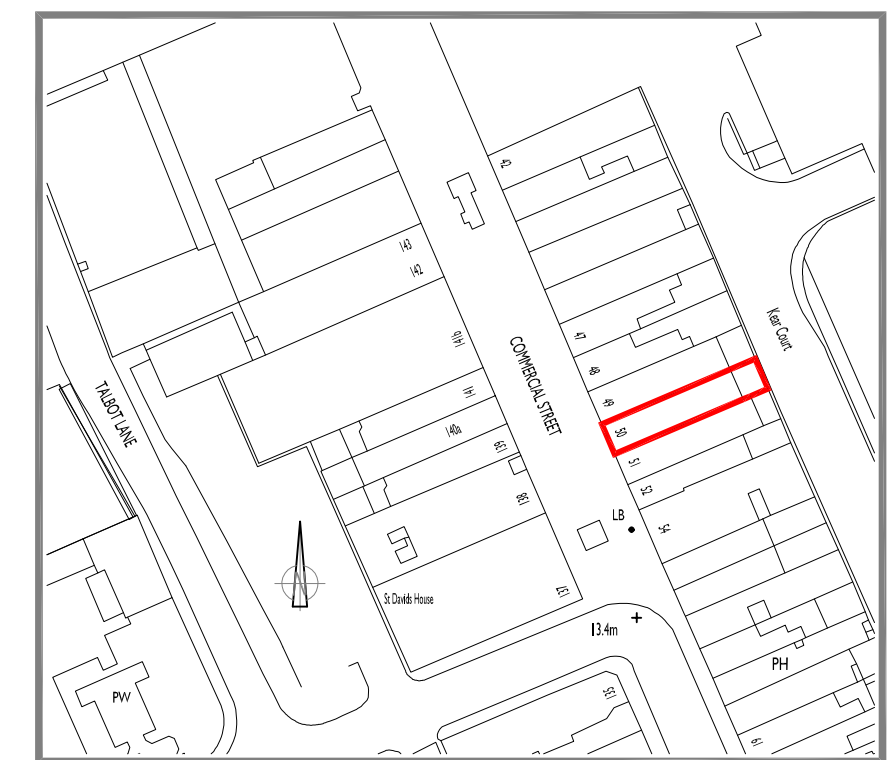


AS EXISTING

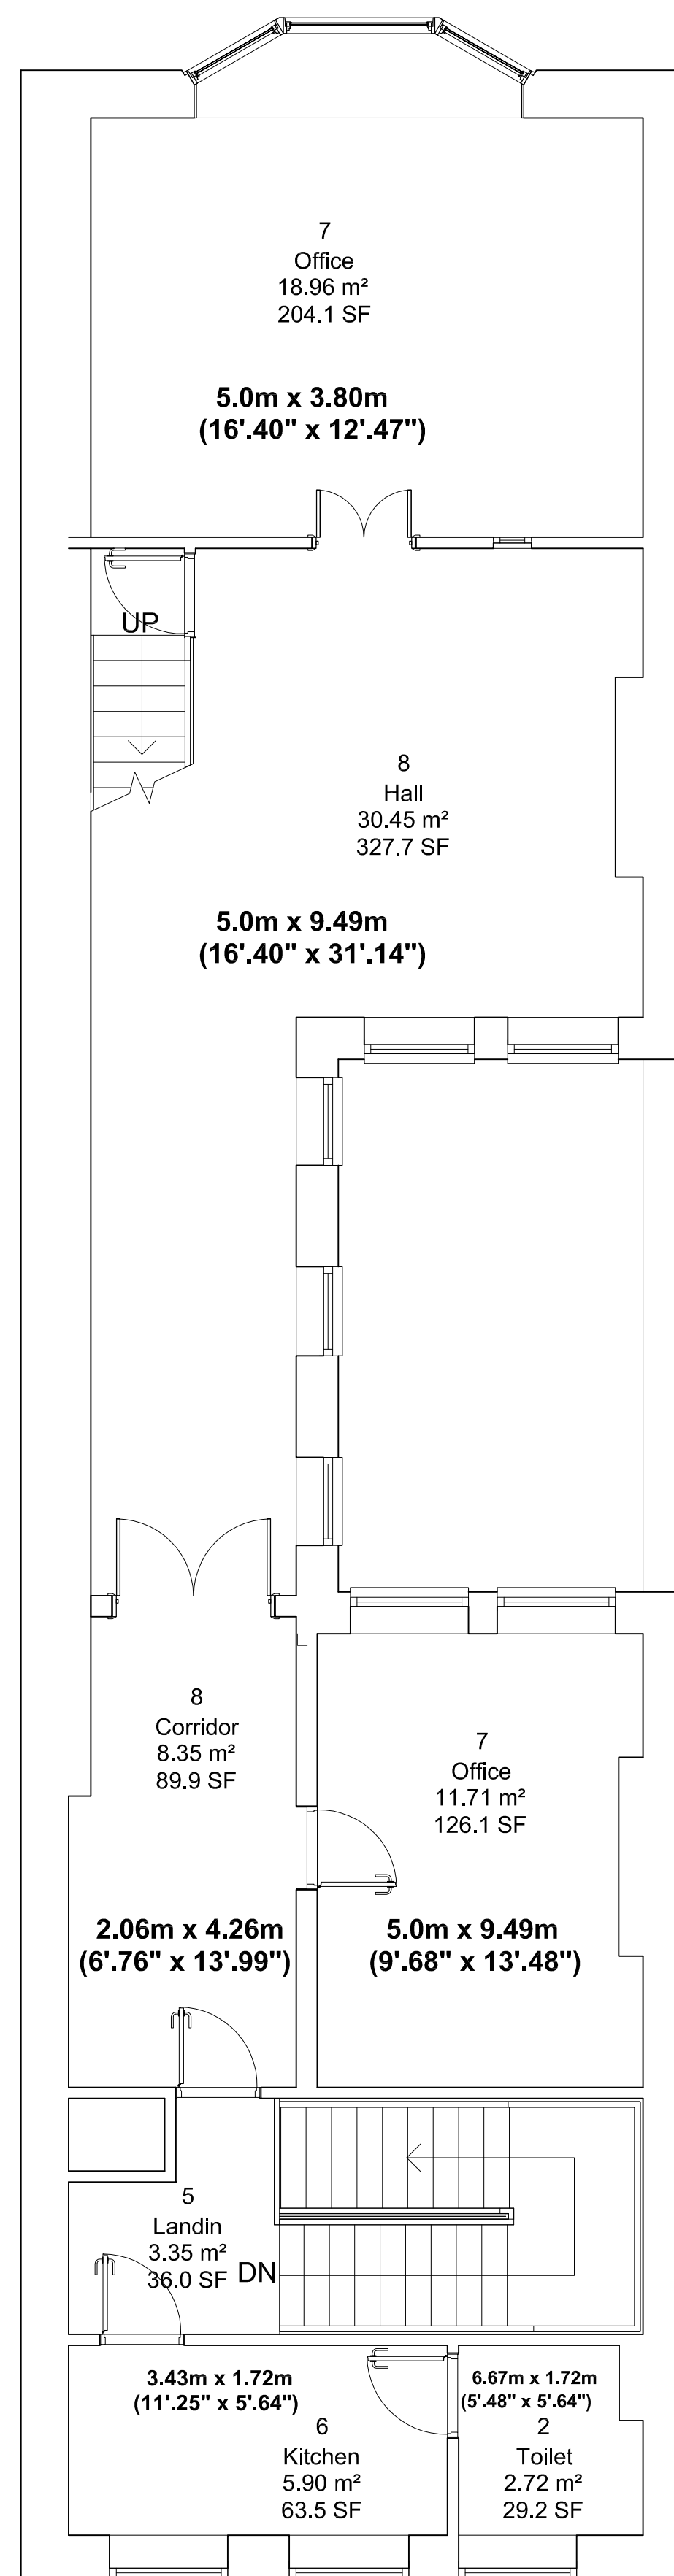

SITE LOCATION PLAN
SCALE 1:1250

GROUND FLOOR

FIRST FLOOR

