


50 COMMERCIAL STREET, NEWPORT

TOTAL ACCOMODATION


 | No. STUDIO

 3 No. 1 BEDROOM

AS PROPOSED

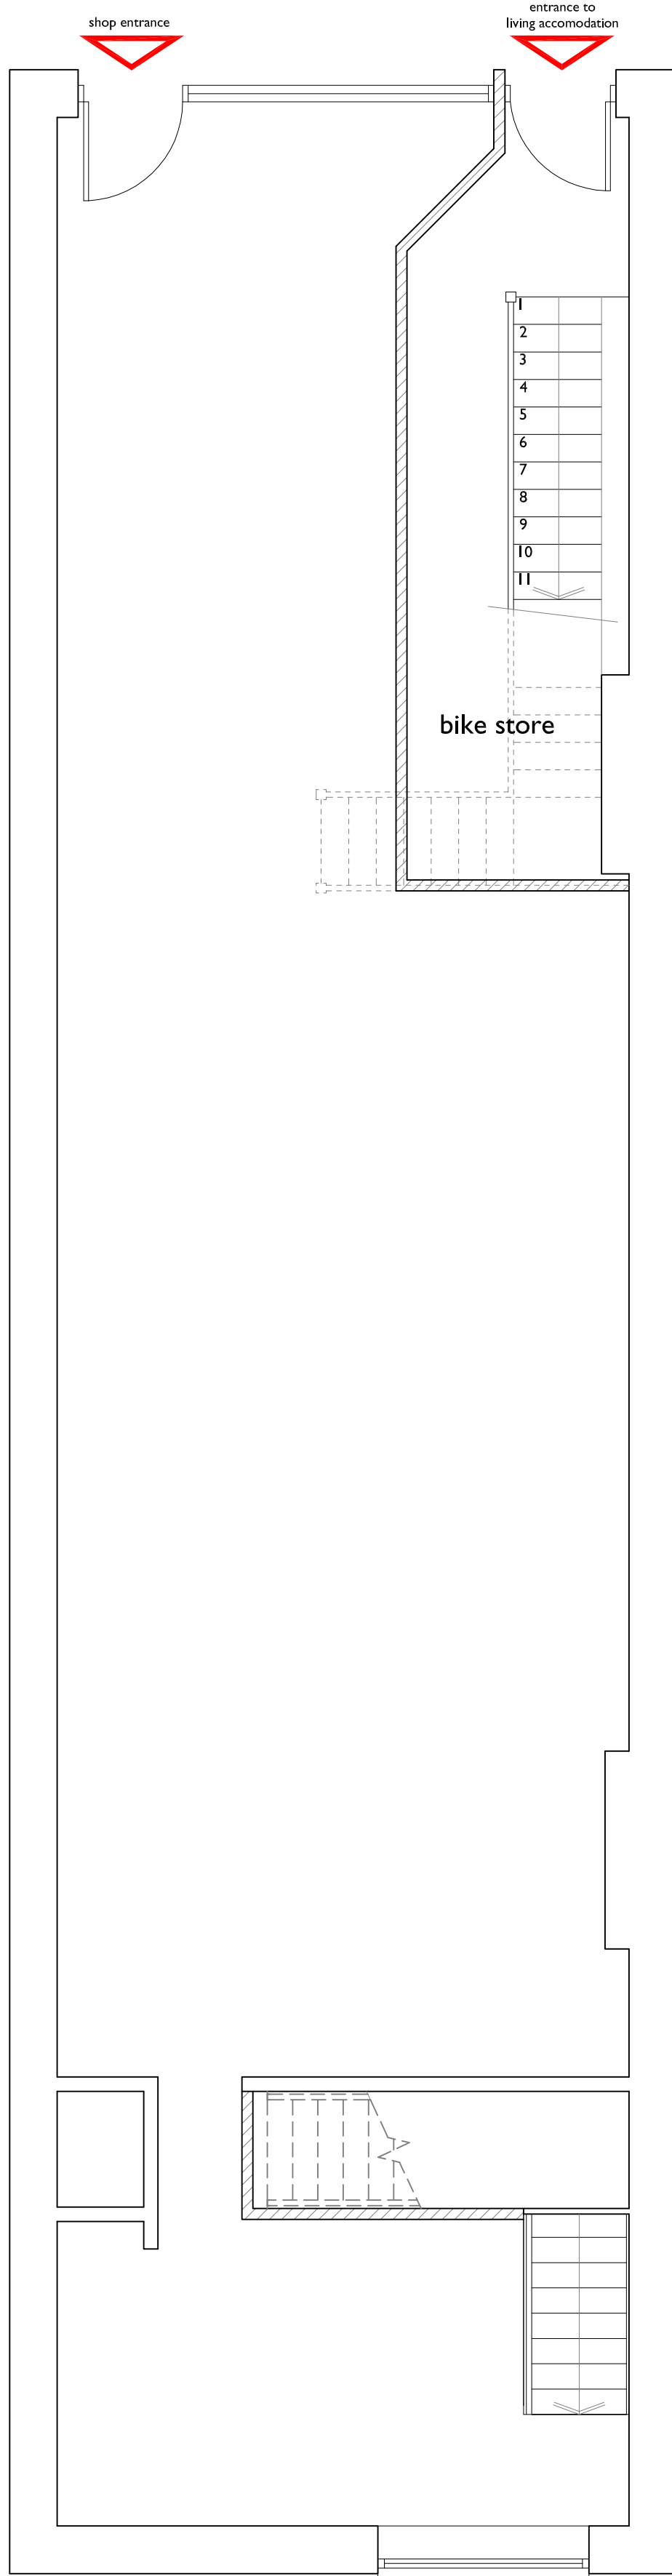

GROUND FLOOR

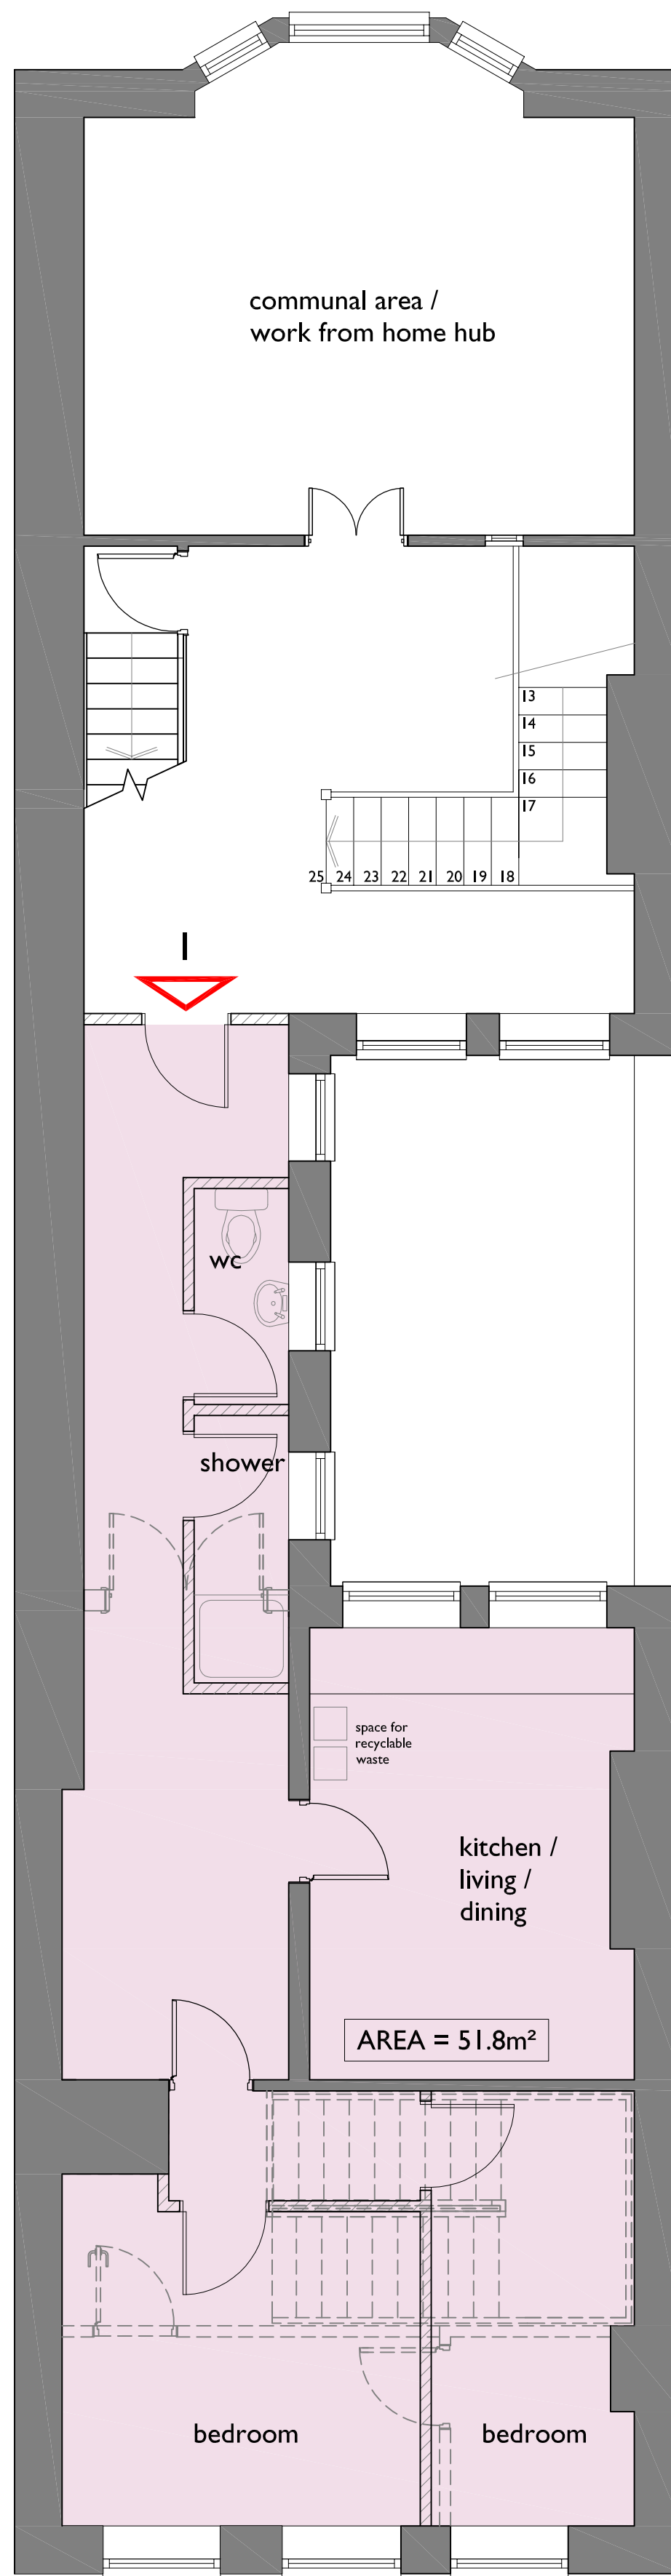

FIRST FLOOR


SCALE THIS DRAWING ONLY FOR
PLANNING PURPOSES CHECK ALL
DIMENSIONS ON SITE

This drawing is to establish design intent. The contractor is responsible for quantities, dimensions, verification of site conditions, compliance with contract documents for information that pertains to the fabrication processes or techniques of construction and for the co-ordination of work with all trades. All errors or omissions are to be reported to the designers.

Original drawing size A1
this drawing is copyright, all rights reserved.

[illegible]

Client	MR M. ABDULLAH				
Project	PROPOSED LIVING ACCOMODATION TO UPPER FLOORS AT 50 COMMERCIAL STREET, NEWPORT.				
Title	GROUND AND FIRST FLOOR PLANS AS PROPOSED			Scale	1:50 @ A1 1:100 @ A3
Status	PLANNING	Checked jmc	Date	10th June 2016	Approved mm
Job No	2026.598	Orig. No	PL03	Rev.	-

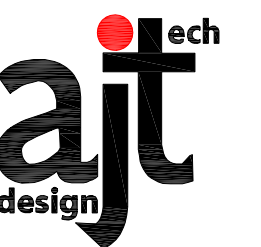

59 St Julians Road, Newport,
South Wales, NP19 7RU.
Tel: 07891 973844
Email: jason@ajtechdesign.co.uk