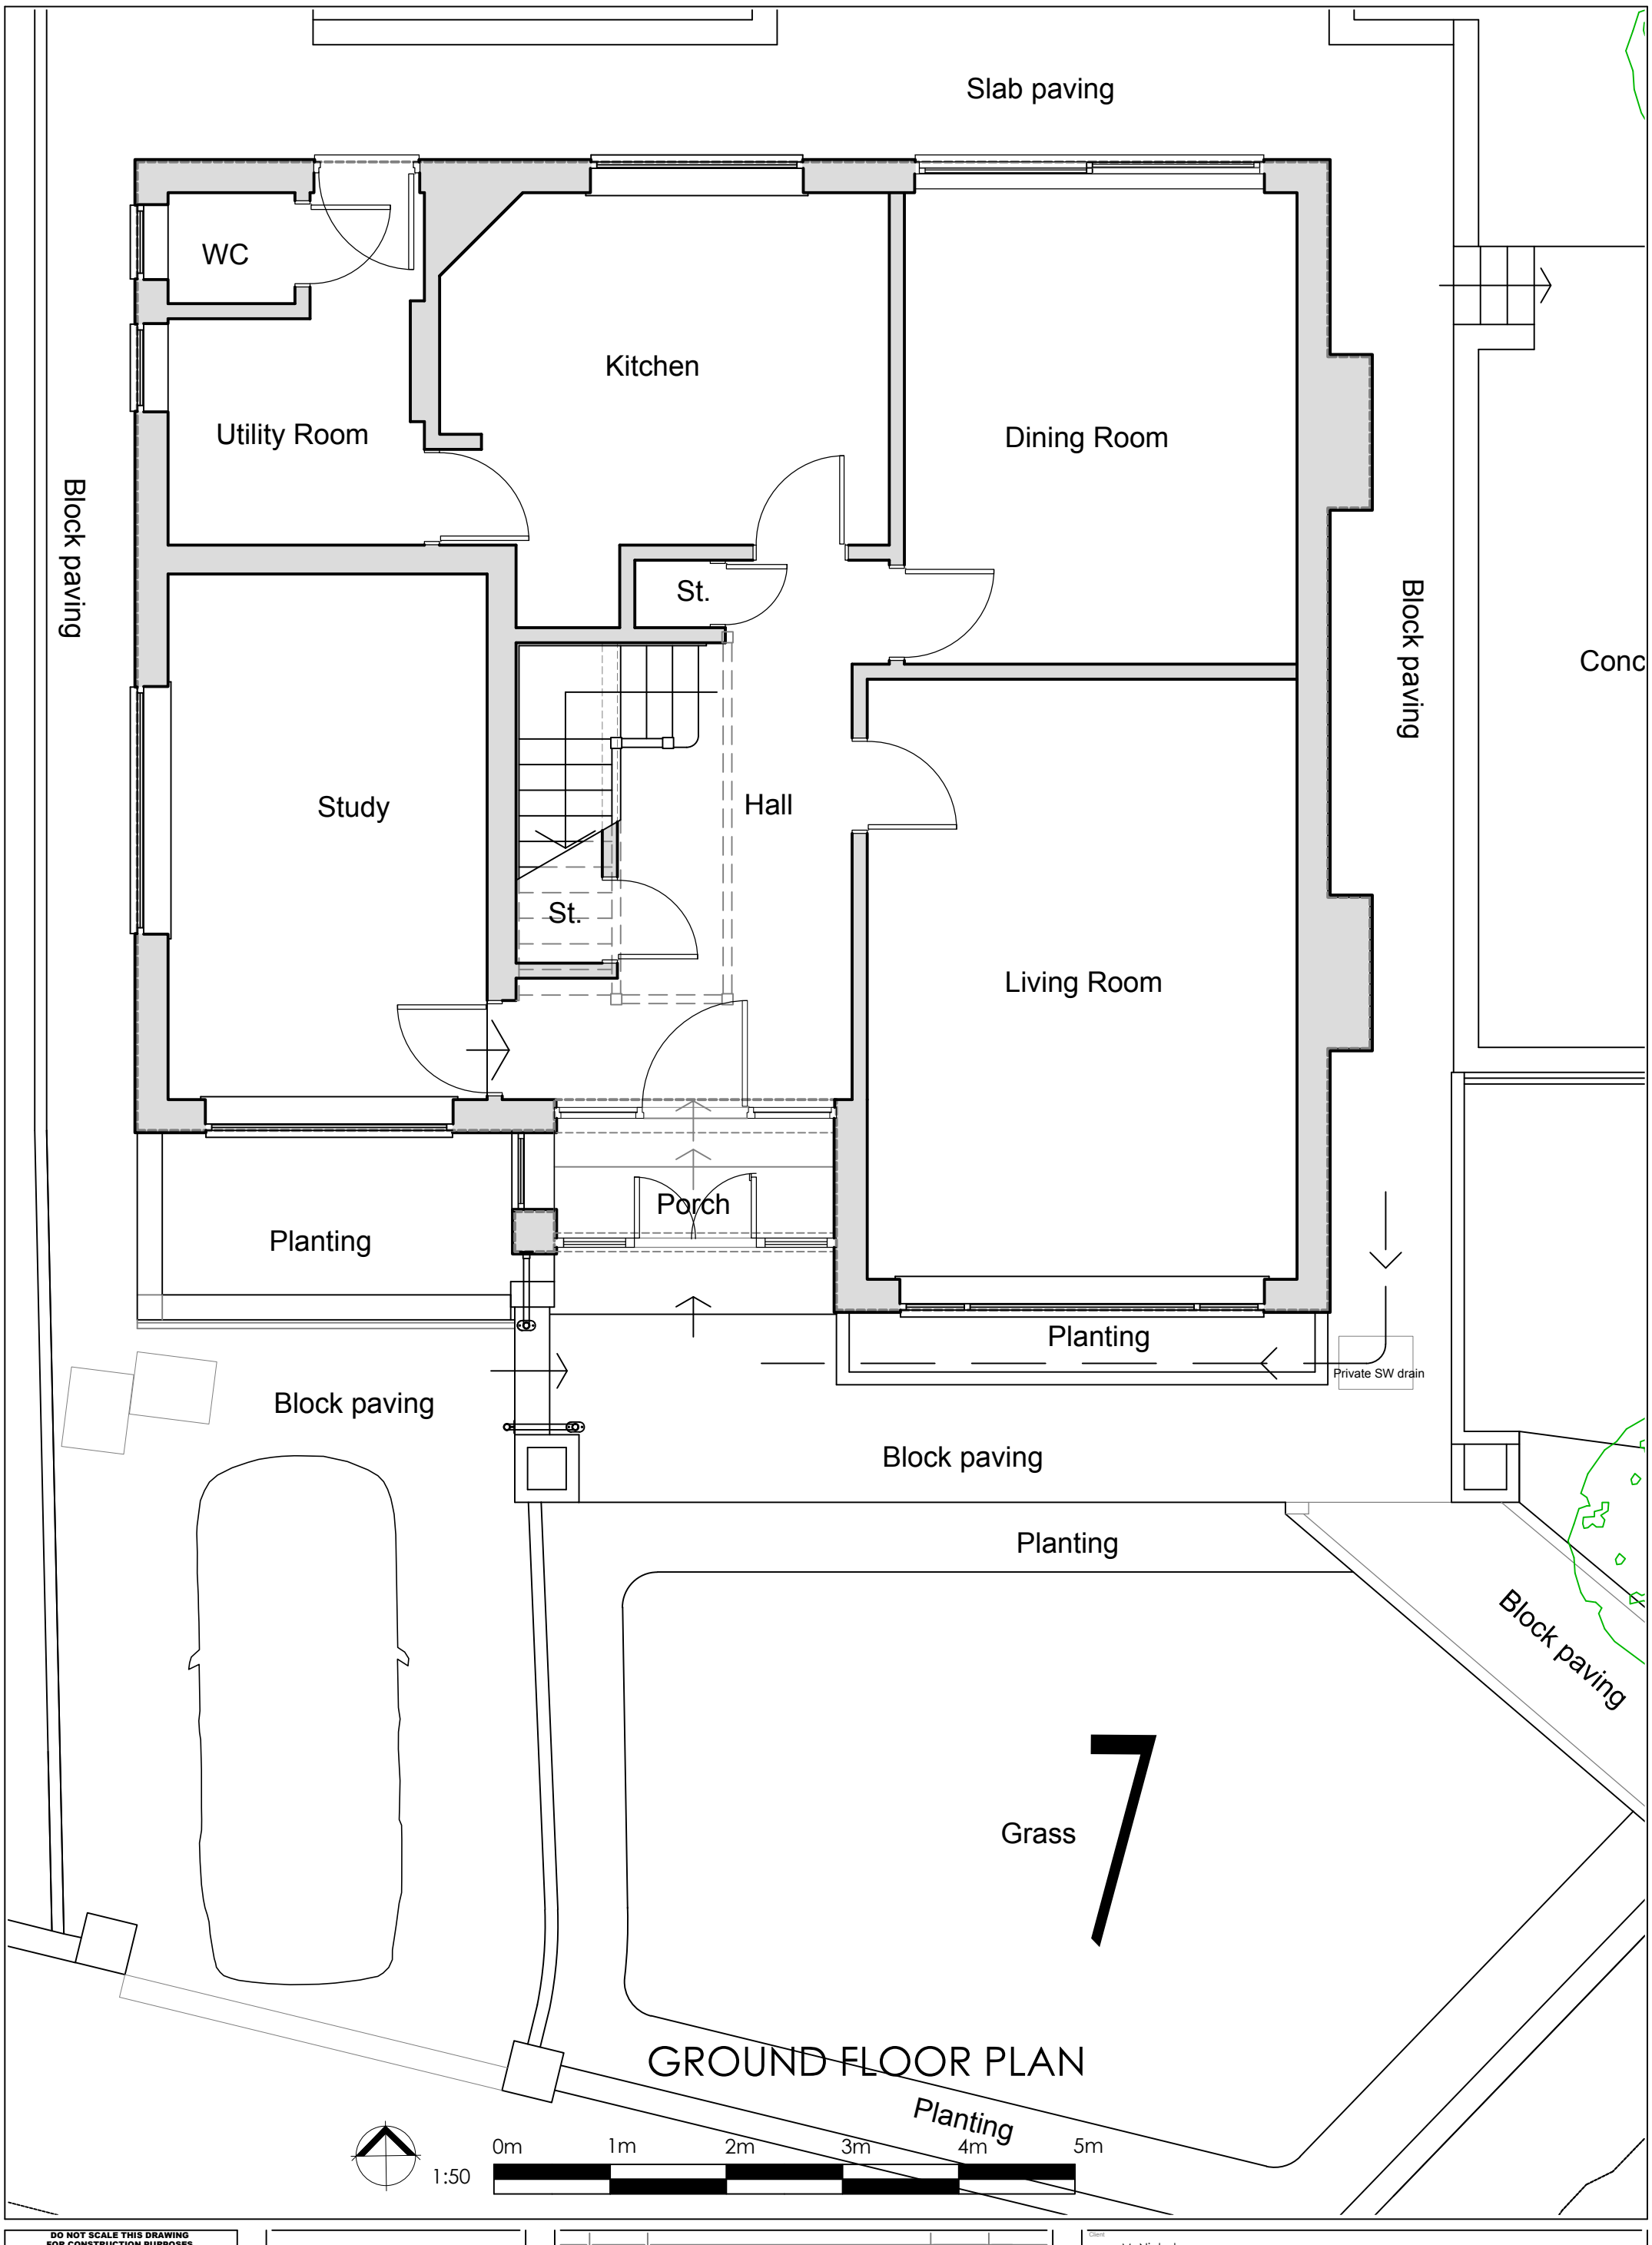

DO NOT SCALE THIS DRAWING FOR CONSTRUCTION PURPOSES CHECK ALL DIMENSIONS ON SITE

This drawing is to establish design intent. The contractor is responsible for quantities, dimensions, verification of site conditions, compliance with contract documents for information that pertains to the fabrication processes or techniques of construction and for the co-ordination of work with all trades. The drawings are not to be scaled and all errors or omissions are to be reported to the designers.

Original drawing size A1

this drawing is copyright, all rights reserved.

Rev	Date	Description	By	Checked
---	---	---	---	---

Client: M. Nicholas

Project: 7 Melbourne Way - Accessibilty Improvements

Title: GROUND FLOOR PLAN
As Existing

Scale: 1:50 @ A3 (1:25 @ A1)

Status: PLANNING

Drawn: ml | Date: Dec 2024 | Approved: --- | Checked: ---

Job No: 2403 | Drg. No: P03 | Rev.: -