SIX NEW LUXURY DWELLINGS AT KENSINGTON COURT, MAINDY, NEWPORT

SECTION KEY PLAN
SCALE: NTS @ A1 21-02-2024

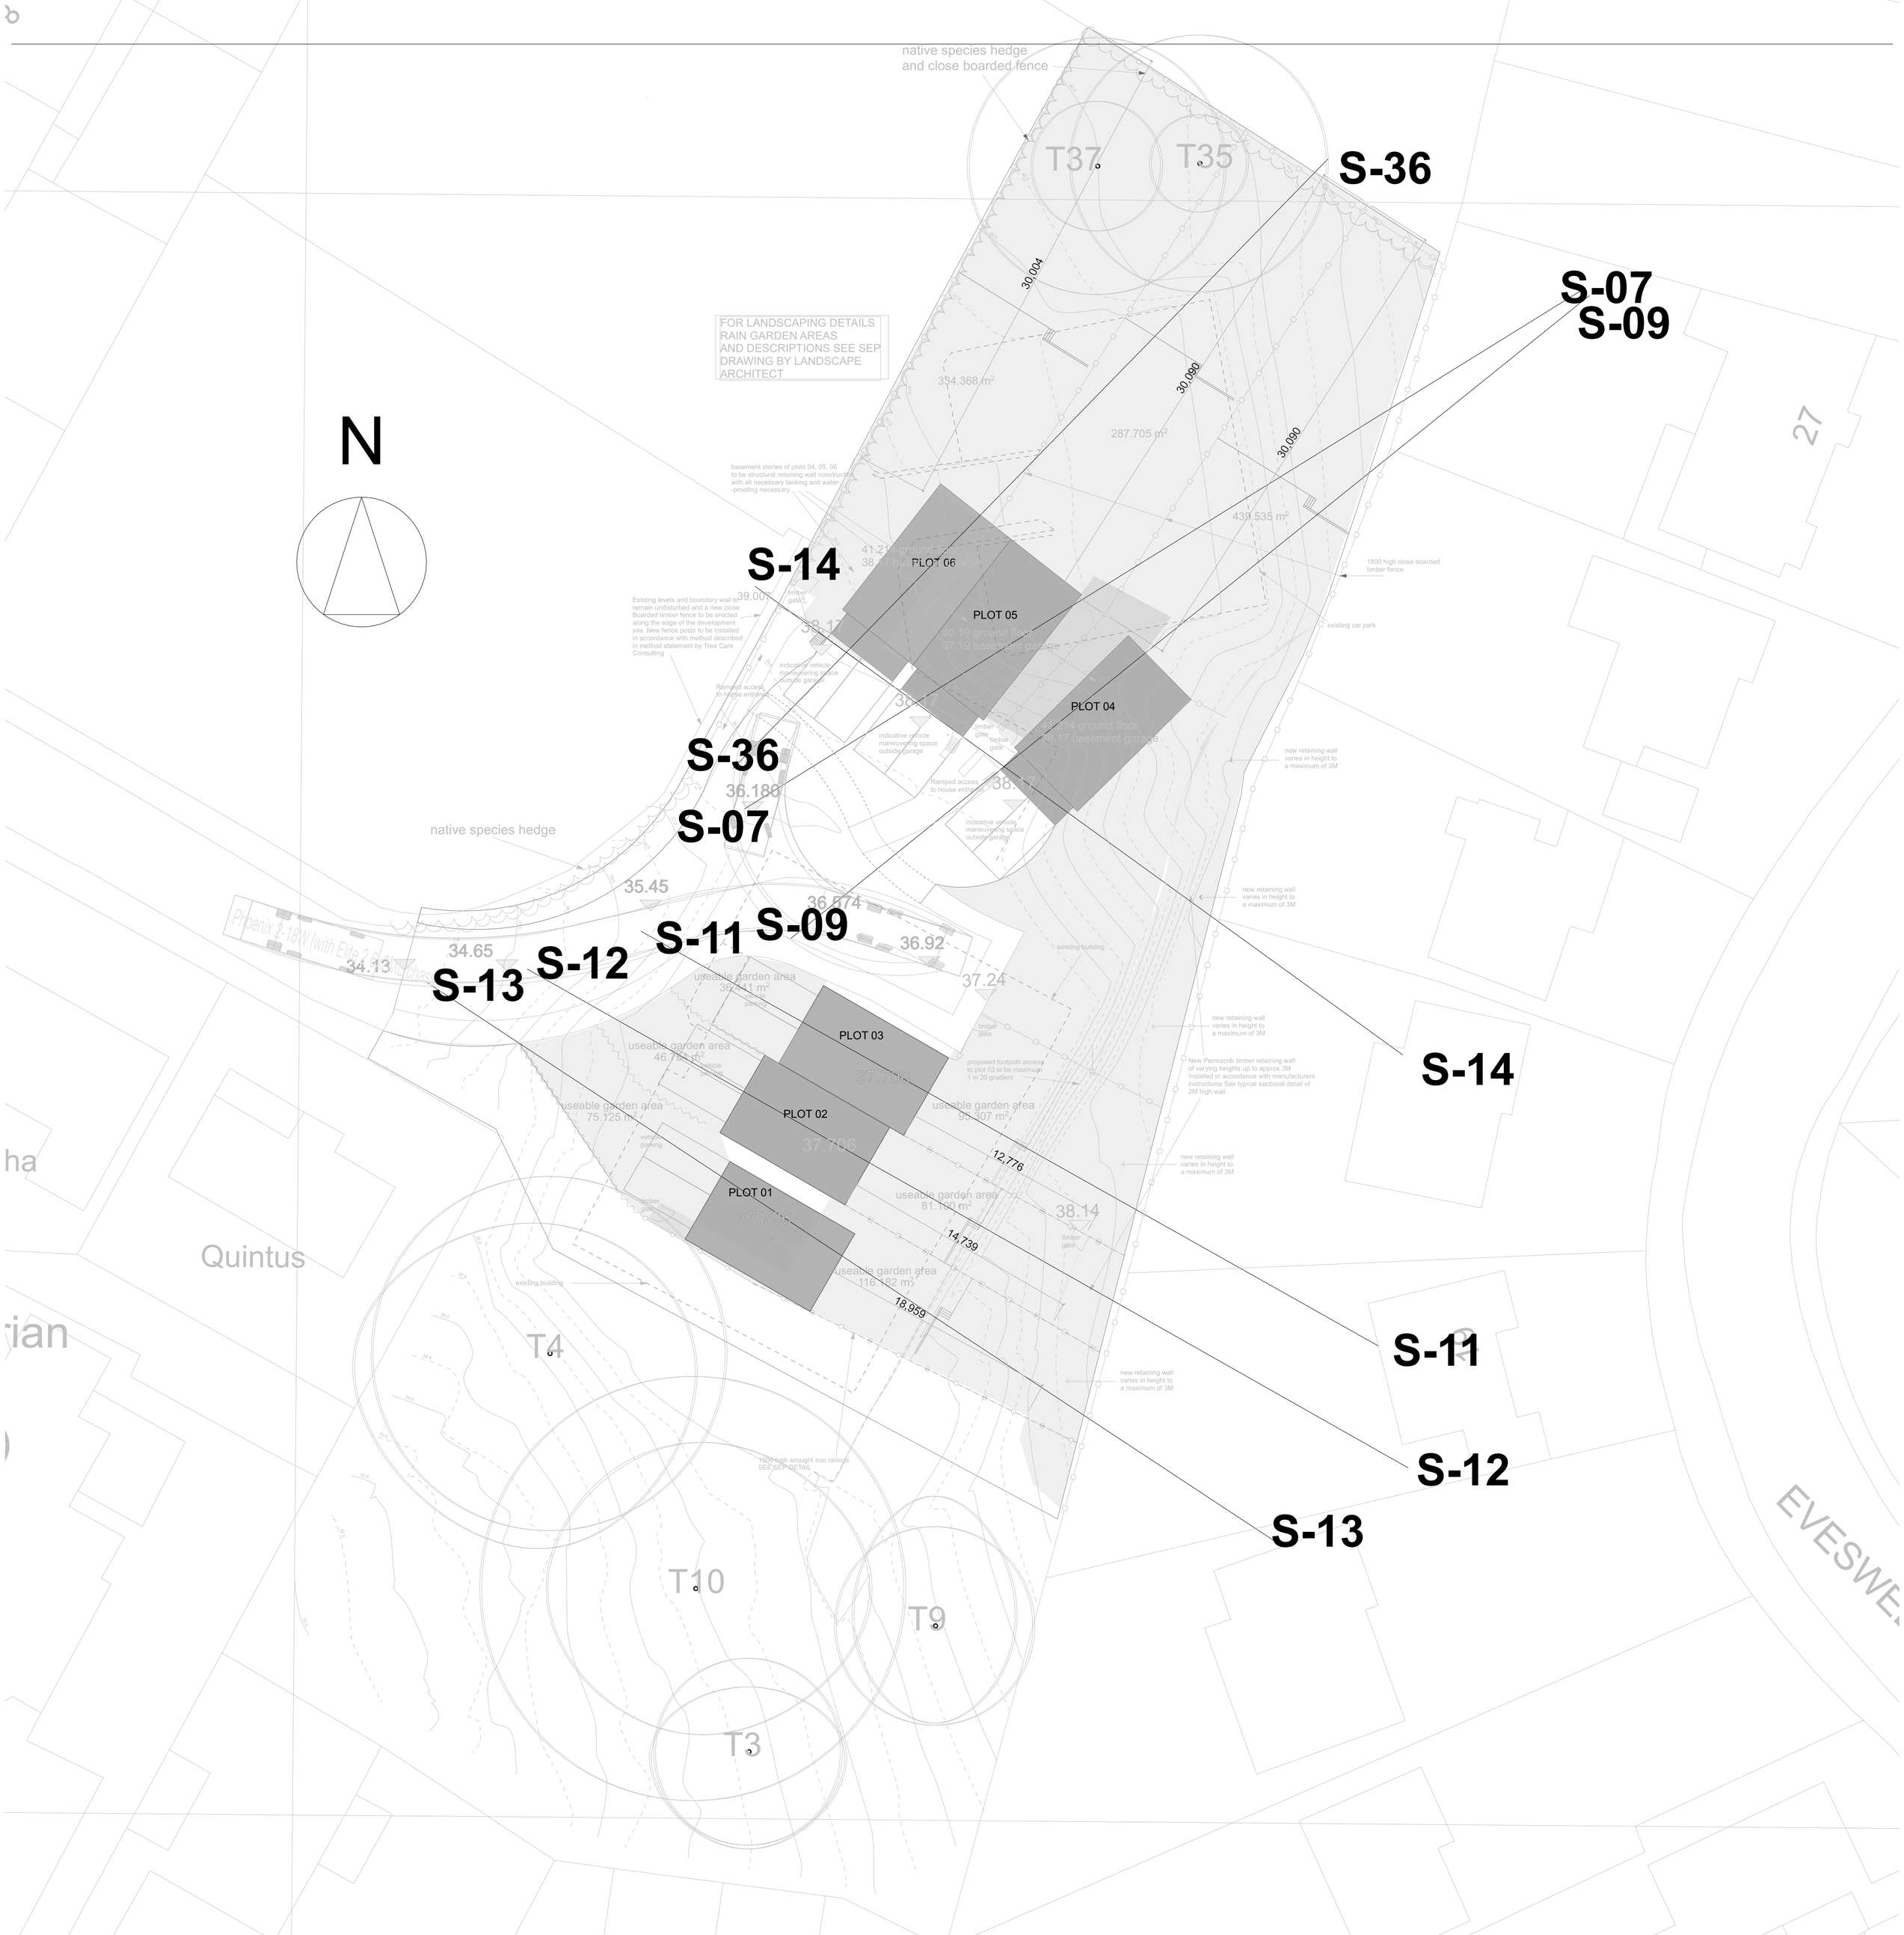

DWE ARCHITECTURE
162 ABERPORTH ROAD
CARDIFF

FOR TOWNSCAPE HOMES LTD
HARBOUR POINT
CARDIFF BAY

DRAWING NUMBER
024-004-A