


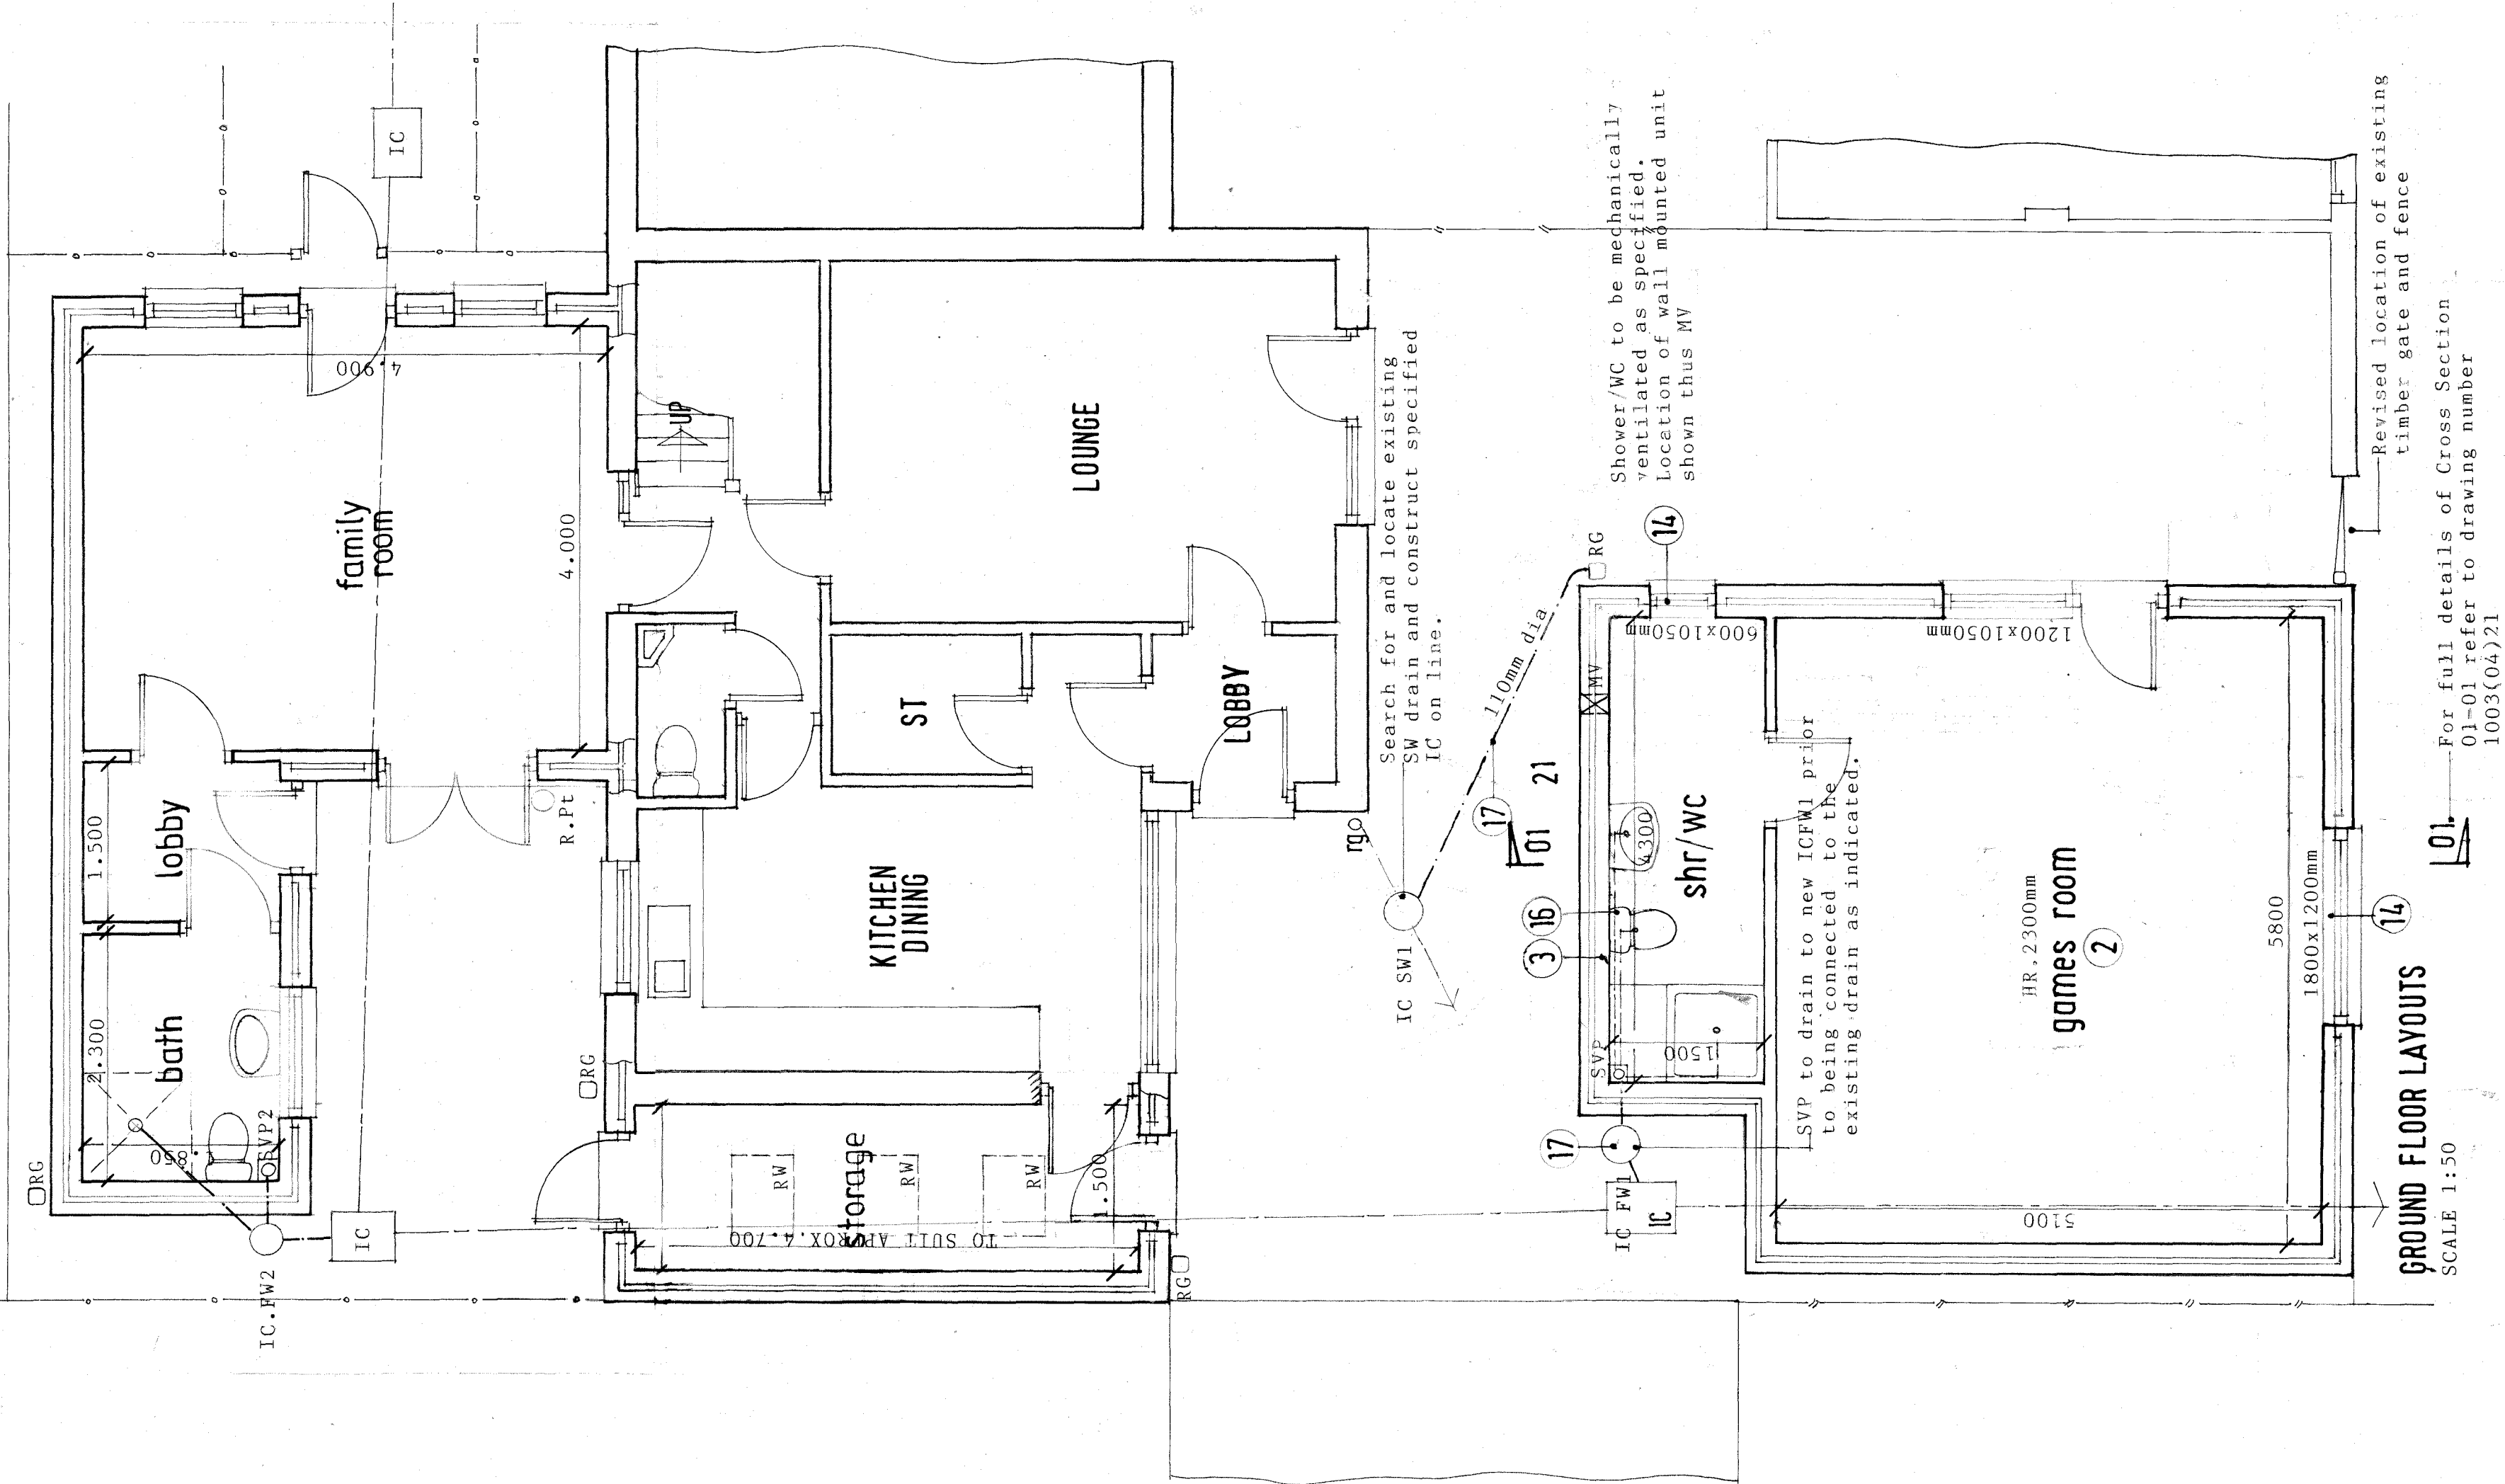

SIDE ELEVATION

Drawing number _____

101. For full details of Cross Section
01-01 refer to drawing number
1003(04)21