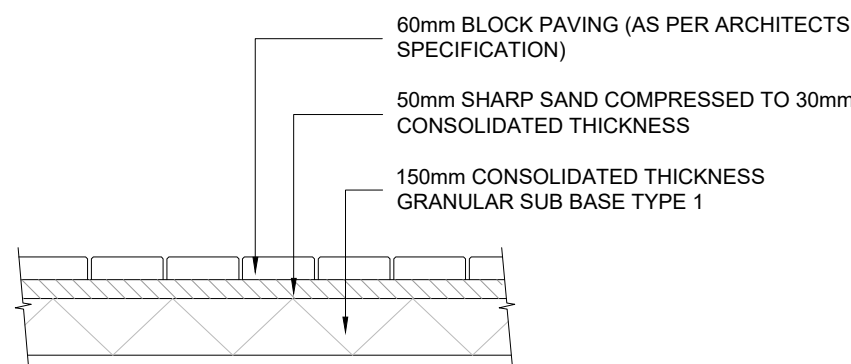
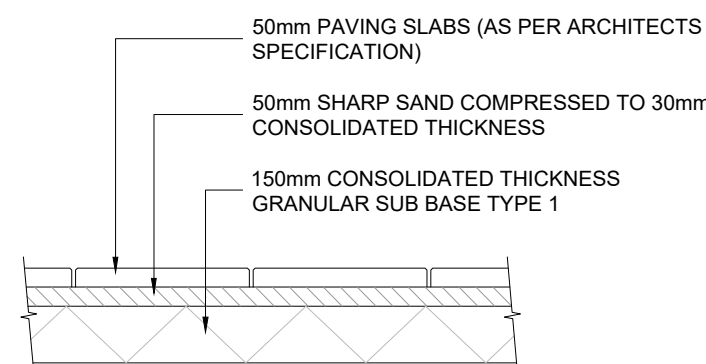
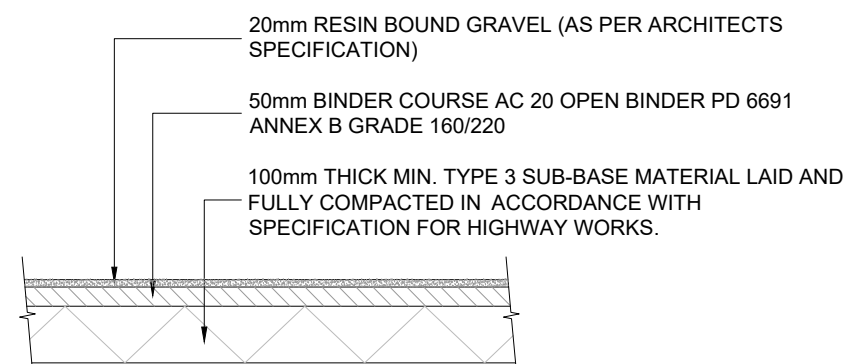
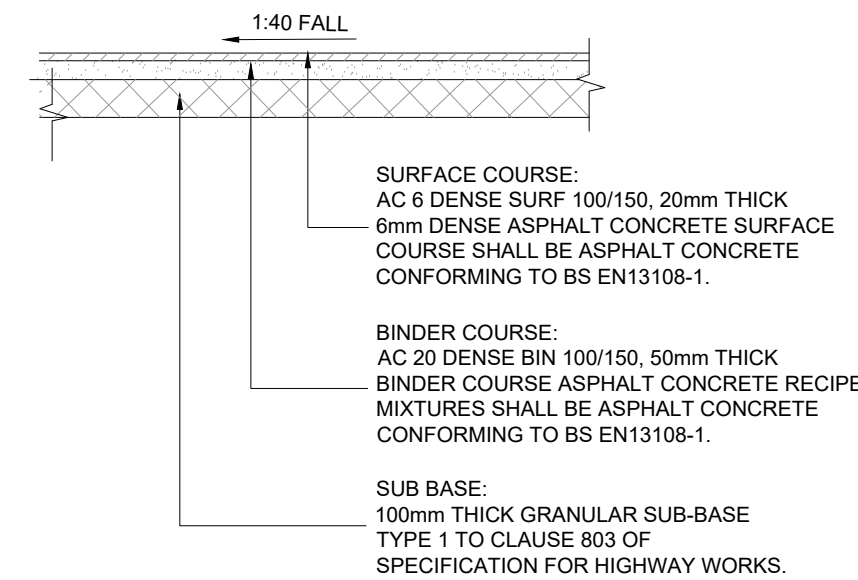
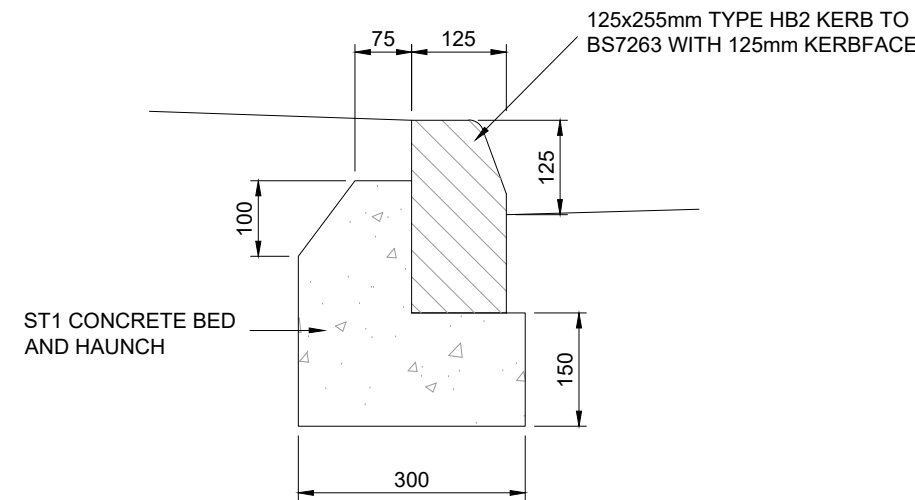
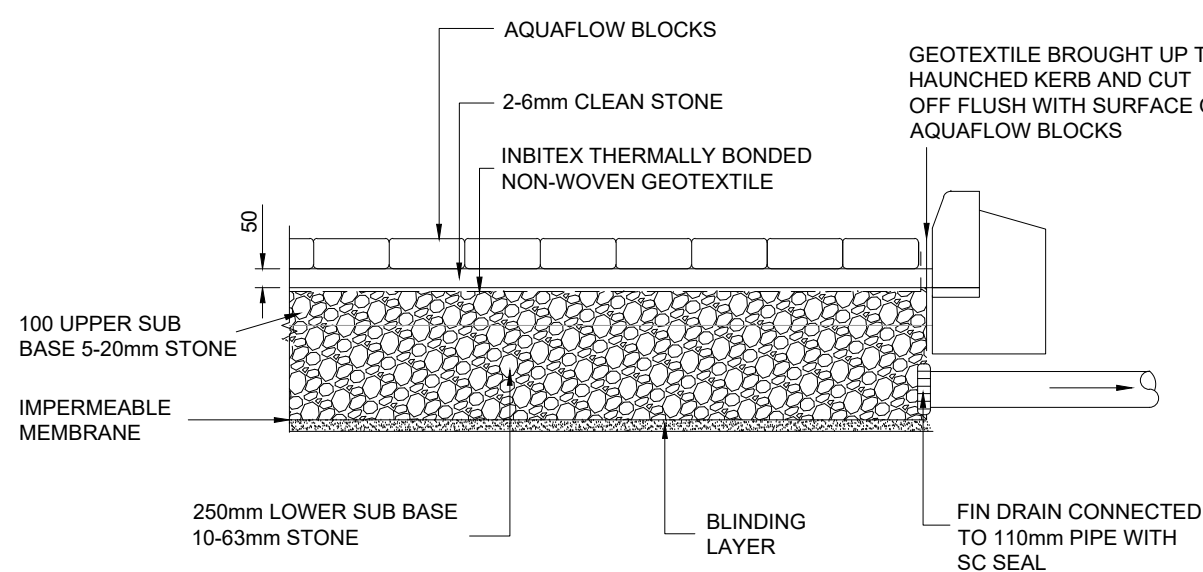


NOTES


GENERAL

1. ALL DIMENSIONS ARE IN MILLIMETRES UNLESS NOTED OTHERWISE
2. ALL LEVELS ARE IN METRES UNLESS NOTED OTHERWISE
3. ALL LEVELS RELATE TO ORDNANCE DATUM UNLESS NOTED OTHERWISE
4. DO NOT SCALE FROM THIS DRAWING. USE FIGURED DIMENSIONS ONLY.
5. ANY DISCREPANCIES TO BE REPORTED IMMEDIATELY TO THE ENGINEER.
6. THIS DRAWING TO BE READ IN CONJUNCTION WITH ALL RELEVANT ARCHITECTS, SUBCONTRACTORS AND SPECIALISTS DRAWINGS AND SPECIFICATIONS.
7. THIS DRAWING IS COPYRIGHT © intrado CONSULTING ENGINEERS.




BLOCK PAVING DETAIL
(1:20)PAVING SLAB DETAIL
(1:20)RESIN BOUND GRAVEL
(1:20)FOOTPATH CONSTRUCTION DETAIL
(1:20)TYPE HB2 KERB DETAIL
(1:10)

SPECIFICATION FOR SUB-BASE, LAYING COURSE AND BLINDING LAYER: THE CRUSHED STONE MUST POSSESS WELL DEFINED EDGES AND HAVE A MINIMUM 10% FINES VALUE OF 150K/N WHEN TESTED IN ACCORDANCE WITH BS812 PART 3.

SIEVE SIZE	% PASSING
100mm	100
75mm	80-100
60mm	60-80
37.5mm	30-60
20mm	0-20
10mm	0-5

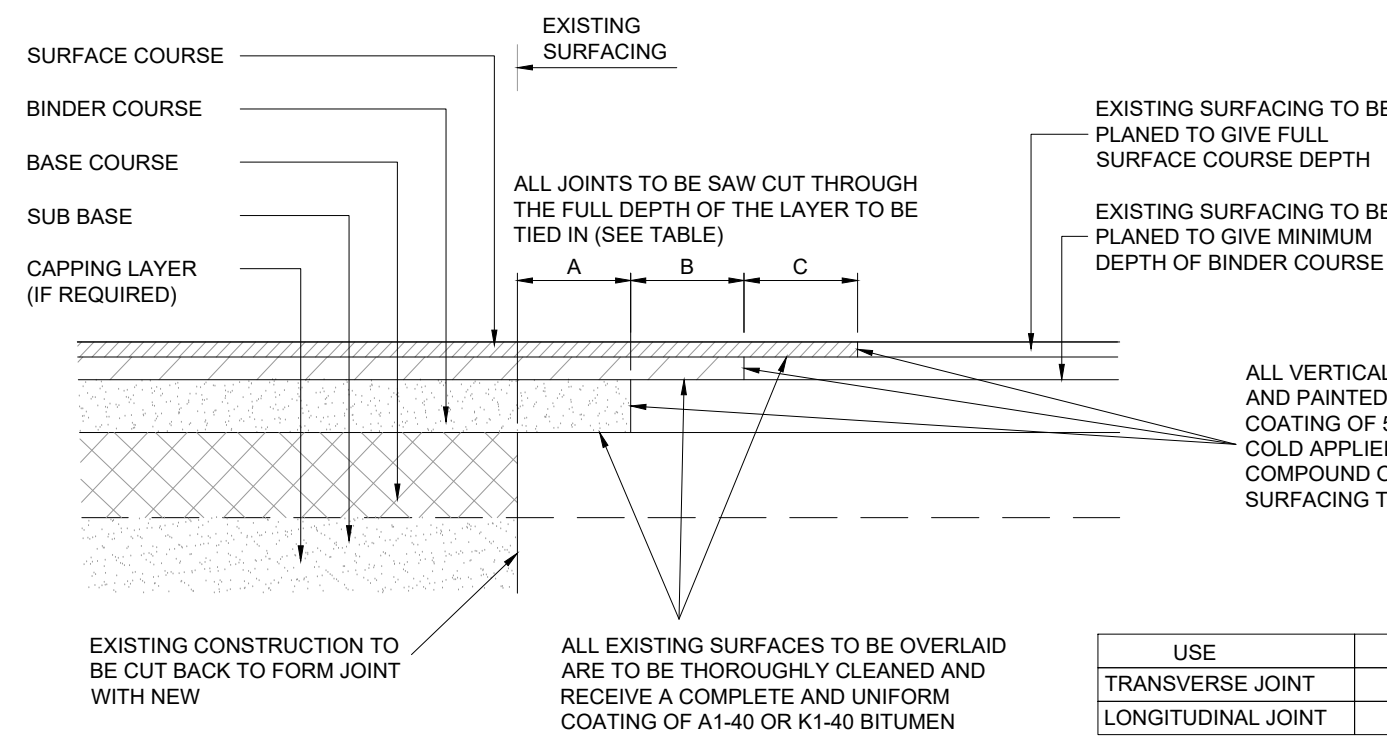TANKED PERMEABLE PAVING
1:20ROAD TIE IN DETAIL
(1:20)

USE	A	B	C
TRANSVERSE JOINT	1000mm	1000mm	1000mm
LONGITUDINAL JOINT	300mm	300mm	300mm

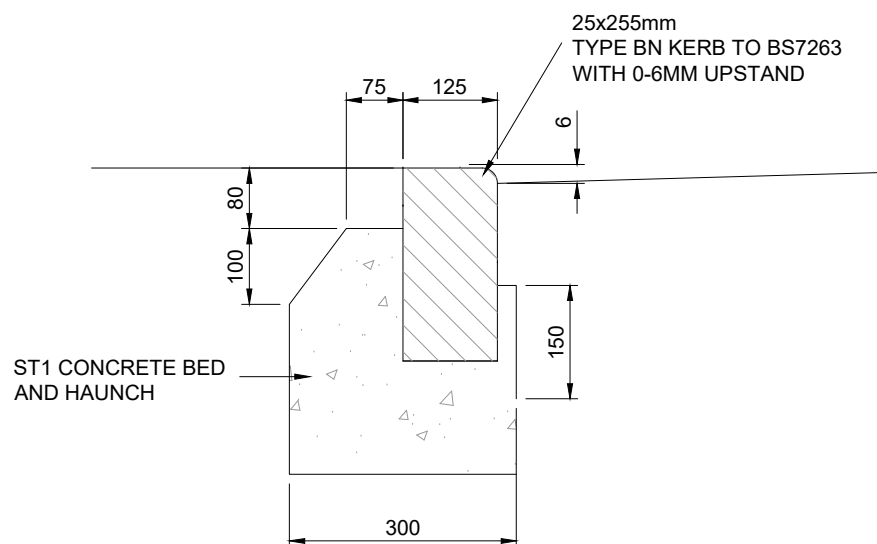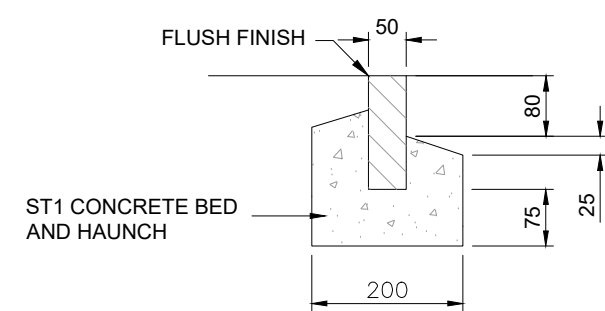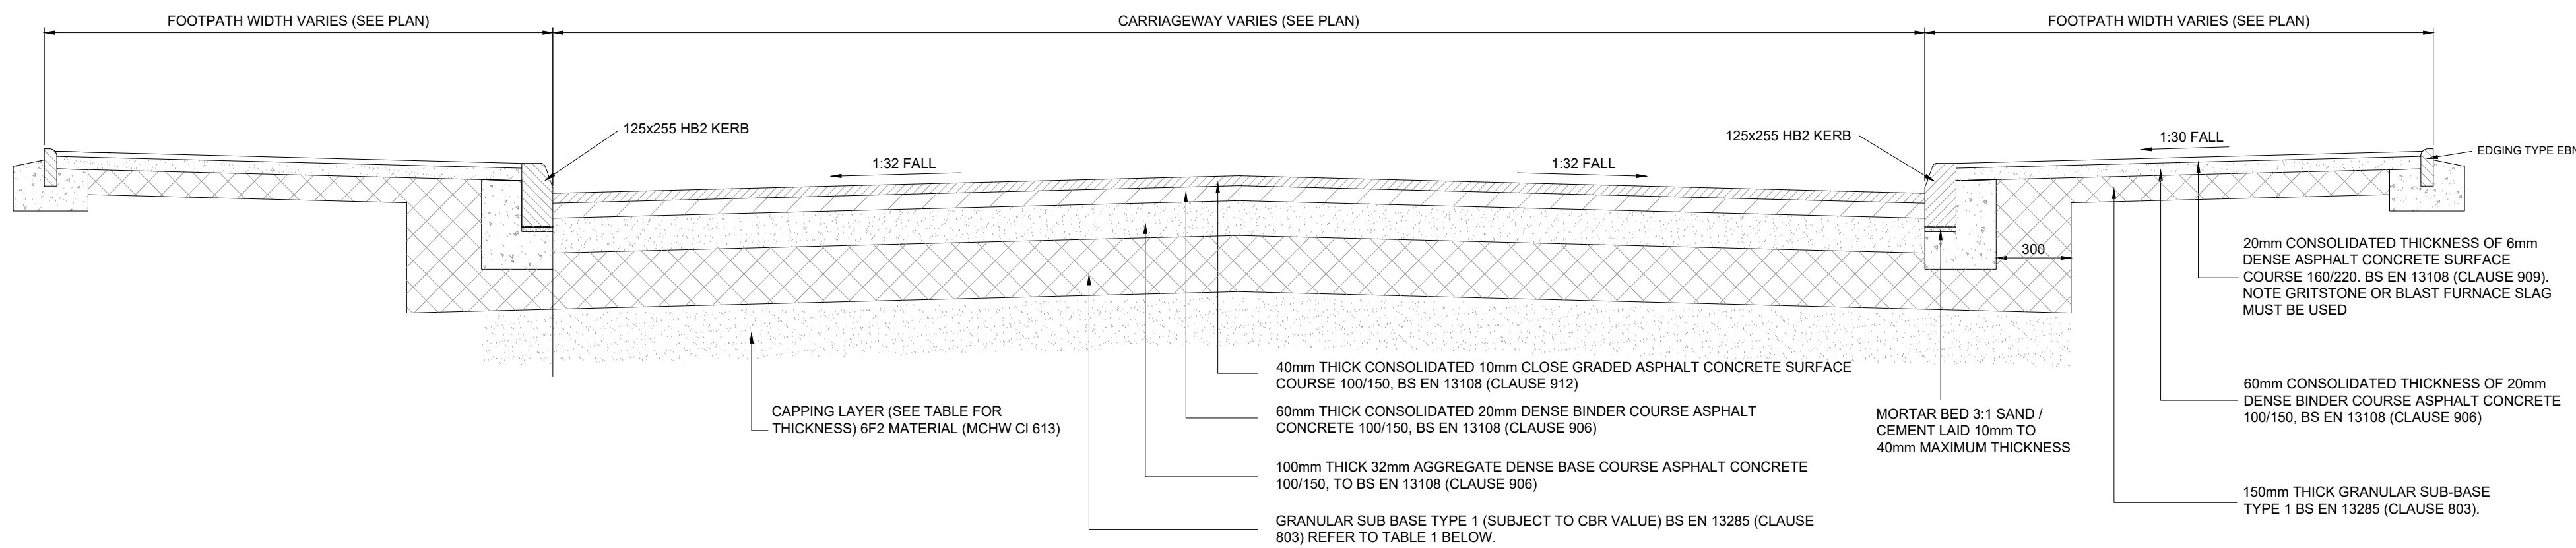TYPE BN KERB DETAIL
(1:10)TYPE EF KERB DETAIL
(1:10)RESIDENTIAL ESTATE ROAD & FOOTWAY CONSTRUCTION DETAIL
(1:20)

CBR VALUE	BELOW 2%	2% - 5%	ABOVE 5% SUB
SUB BASE	150mm	150mm	255mm
CAPPING LAYER	600mm	350mm	0mm

intrado
Consulting Engineers

Unit G
Upper Boat Business Centre,
Pontypridd CF37 5BP

tel: 02920 811097
web: www.intrado.co.uk
e-mail: admin@intrado.co.uk

client

NEWPORT CITY HOMES

project

ST JOHNS COURT

drawing title

**EXTERNAL WORKS
CONSTRUCTION DETAILS**

drawn	chkd	scale	date
EN	CC	AS SHOWN	JULY 2025

Preliminary ☒	Job No.	Drawing No.	Rev.
Tender ☐	IR21004	215	C1
Construction ☐			