


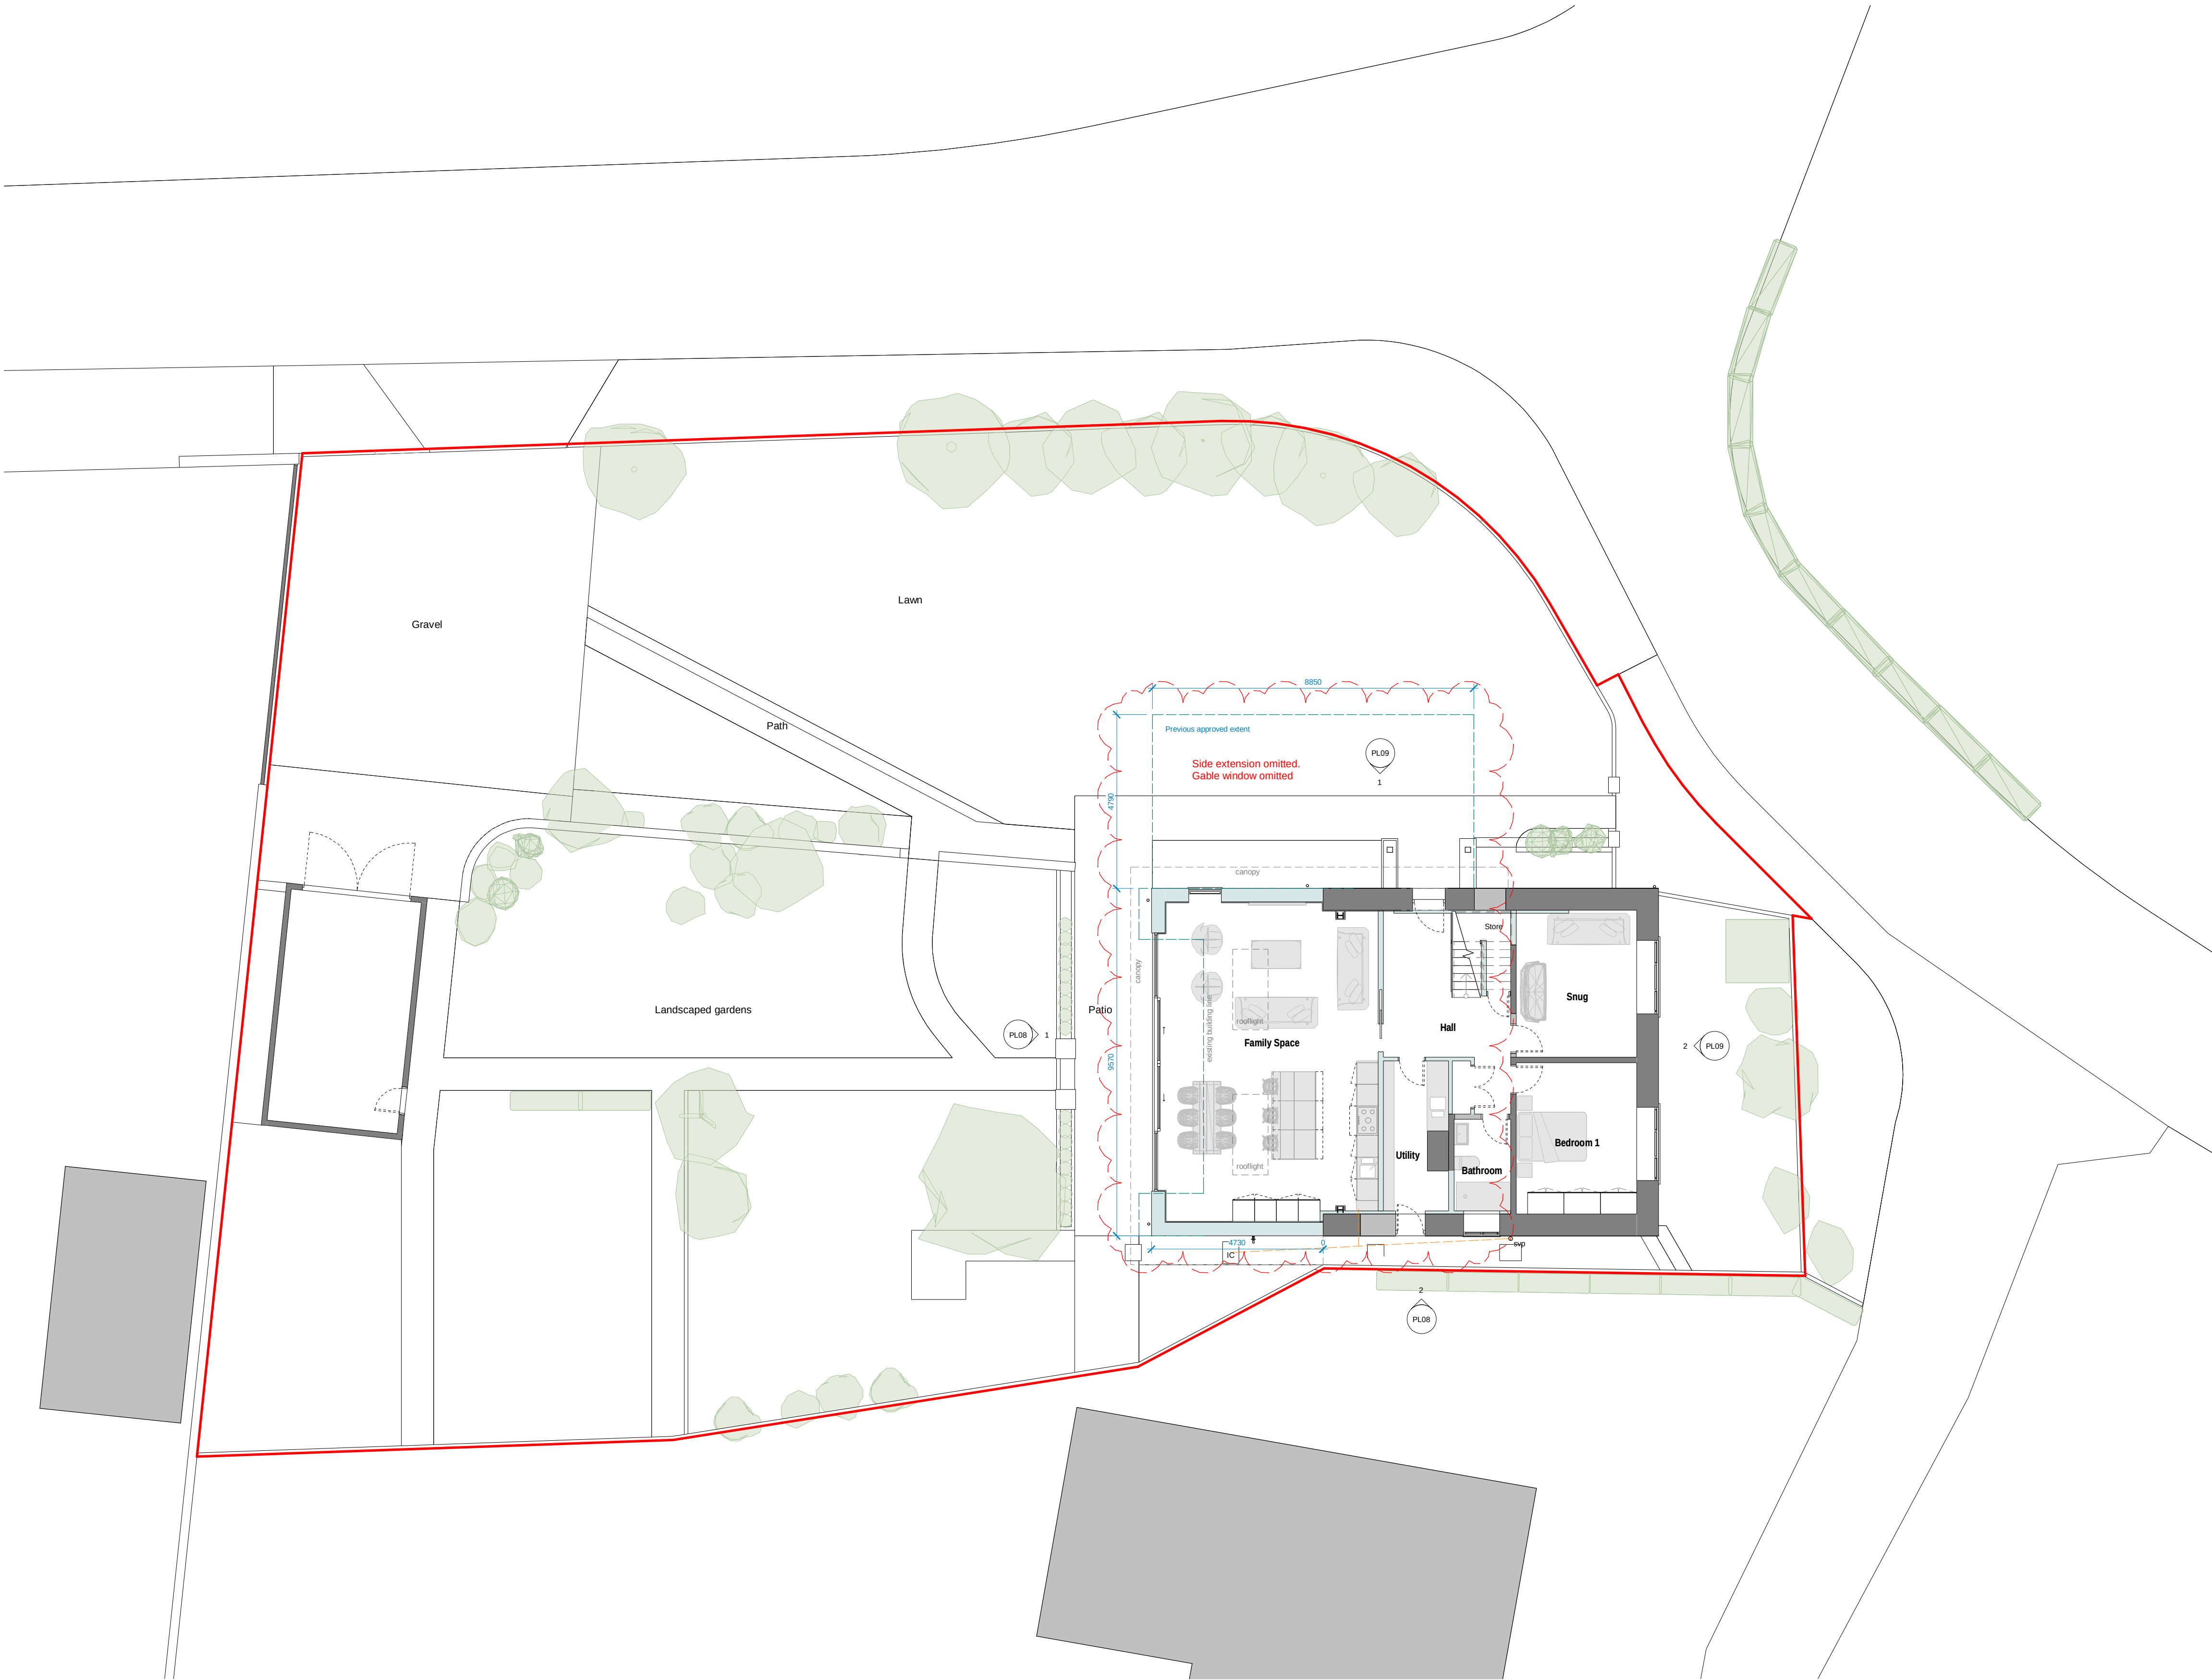

REFERENCE



DO NOT SCALE. All dimensions must be checked on site, errors are to be reported.

All illustrated material is subject to copyright. Unless otherwise agreed in writing, all rights to use this document are subject to payment of all Architect's charges. This document may only be used for the express purpose and project for which it has been created and delivered, as notified in writing by the Architect. This document may not be otherwise used or copied. Any unauthorised use of this document is at the user's sole risk and without limiting the Architect's rights the user releases and indemnifies the Architect from and against all loss so arising.

Contractors must ensure that cross referenced drawings and specifications noted on these drawings are checked on a regular basis to ensure that the latest revisions are used.

B	DESIGN UPDATE	20/03/25	
A	UPDATED	20/09/24	
-	FIRST ISSUE	09/08/24	
REV	DESCRIPTION	CHK	DATE

JAMES KING ARCHITECTS
LTD
CN 11235210
59 HEOL Y NANT
CARDIFF
CF14 6BT



CLIENT
DAVID LATCHAM

PROJECT
WILLOWMEAD, WELLFIELD ROAD,
MARSHFIELD CF3 2UB

DRAWING
PROPOSED GROUND FLOOR PLAN

STATUS
PLANNING

SCALE @ 1 : 100	DRAWN JKA	REV B
PROJECT NO. 278- JKA	ZONE TYPE ROLE -ZZ- DR- A	DRW NO. - PL05