


2500mm x 6000mm internal frame - (Size does not include perforated aluminium panels extending out to one side and above)

With rag bolt cage for encapsulating within concrete foundation

Clad in 2mm aluminium in 4 sections - Painted a relevant RAL/BS Colour (assumed, graphite grey)

Main Logo - 'CELTIC SPRINGS' - White, aluminium stand off lettering
BUSINESS PARK & PORSCHE -applied in flat reflective white vinyl

With perforated aluminium sheet cladding offset to rear

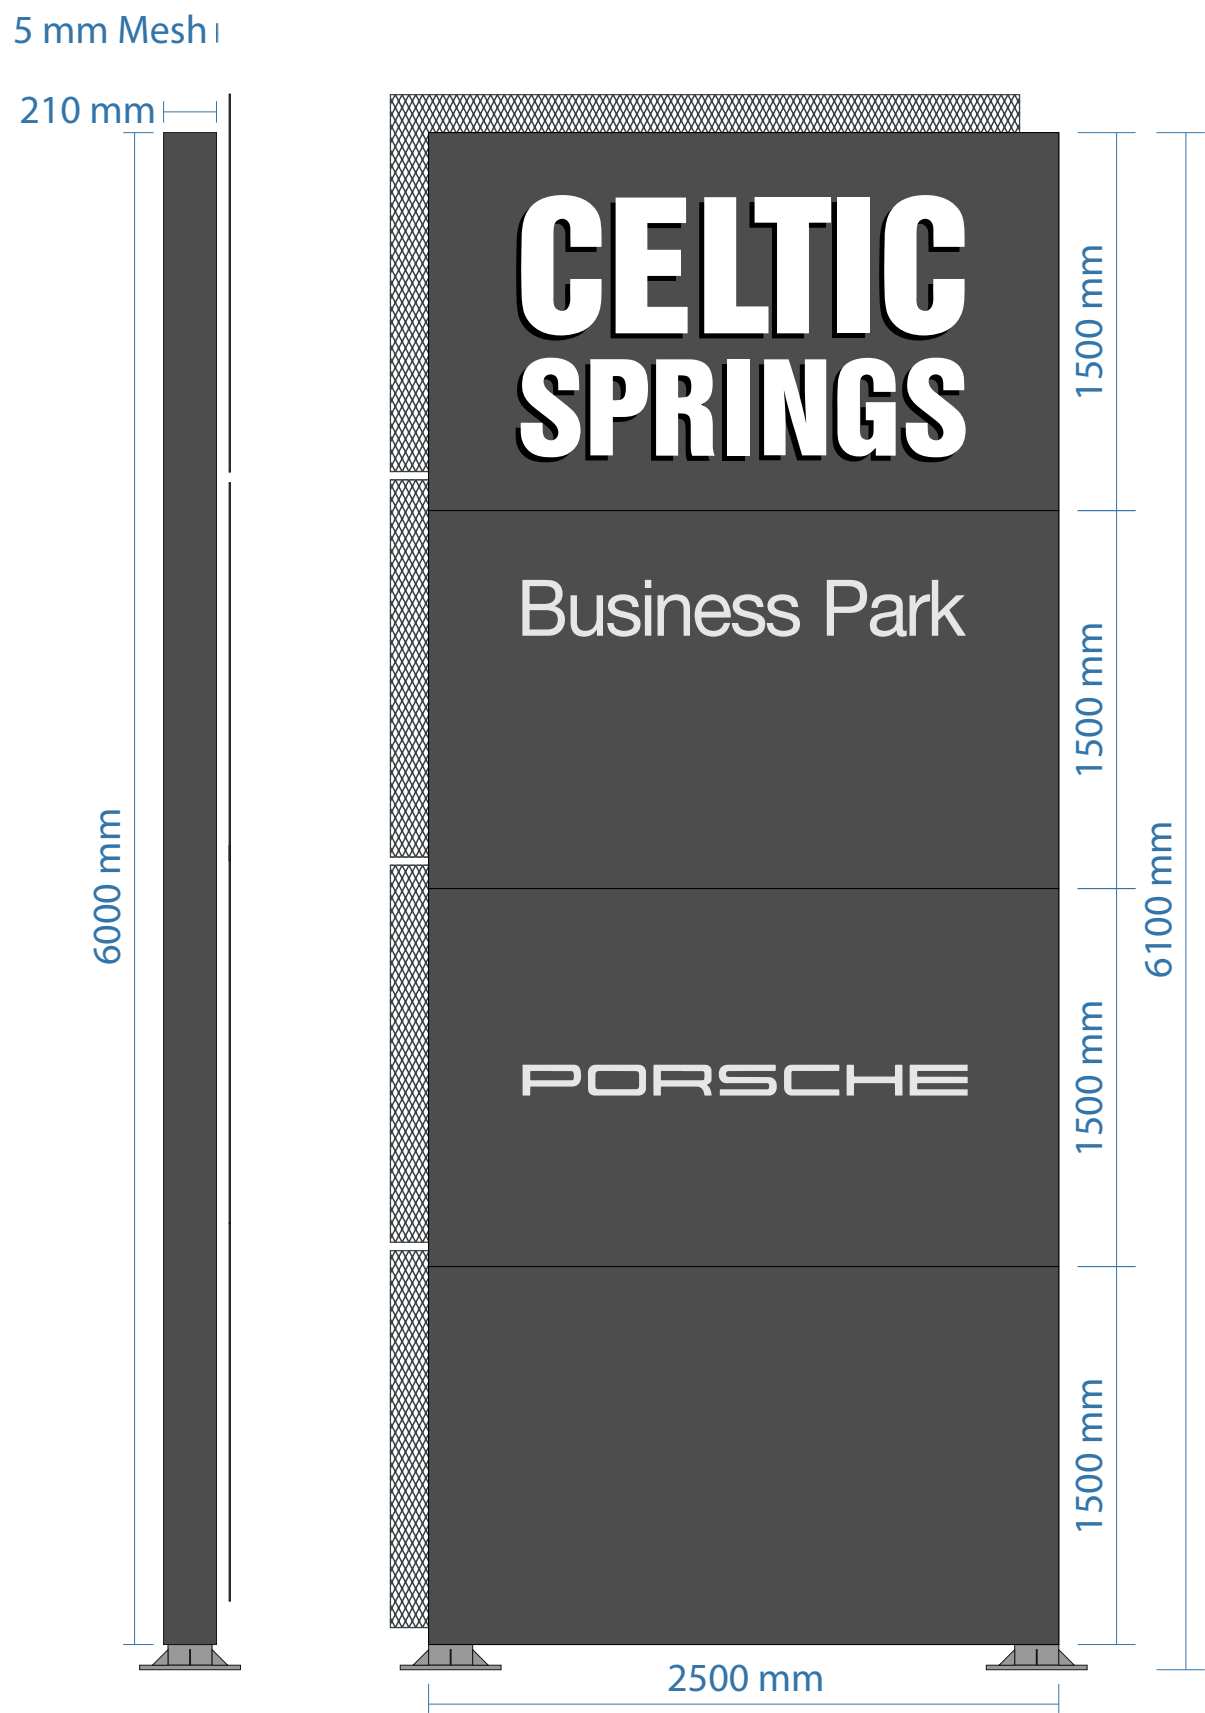


Client	Celtic Springs
Job	Celtic Springs - Business Park Monolith
Scale	1:30 @ A3
Date	29/09/25
Revision	5 - MM

Final manufacture is based upon this design.
Please check all artwork and either approve for manufacture or advise as to changes.
It is your responsibility to check spelling, font, size, spacing and all design characteristics.



**Complete Signage
Solutions...**
Tel: 0117 955 3385
www.ward-signs.co.uk

2500mm x 6000mm internal frame

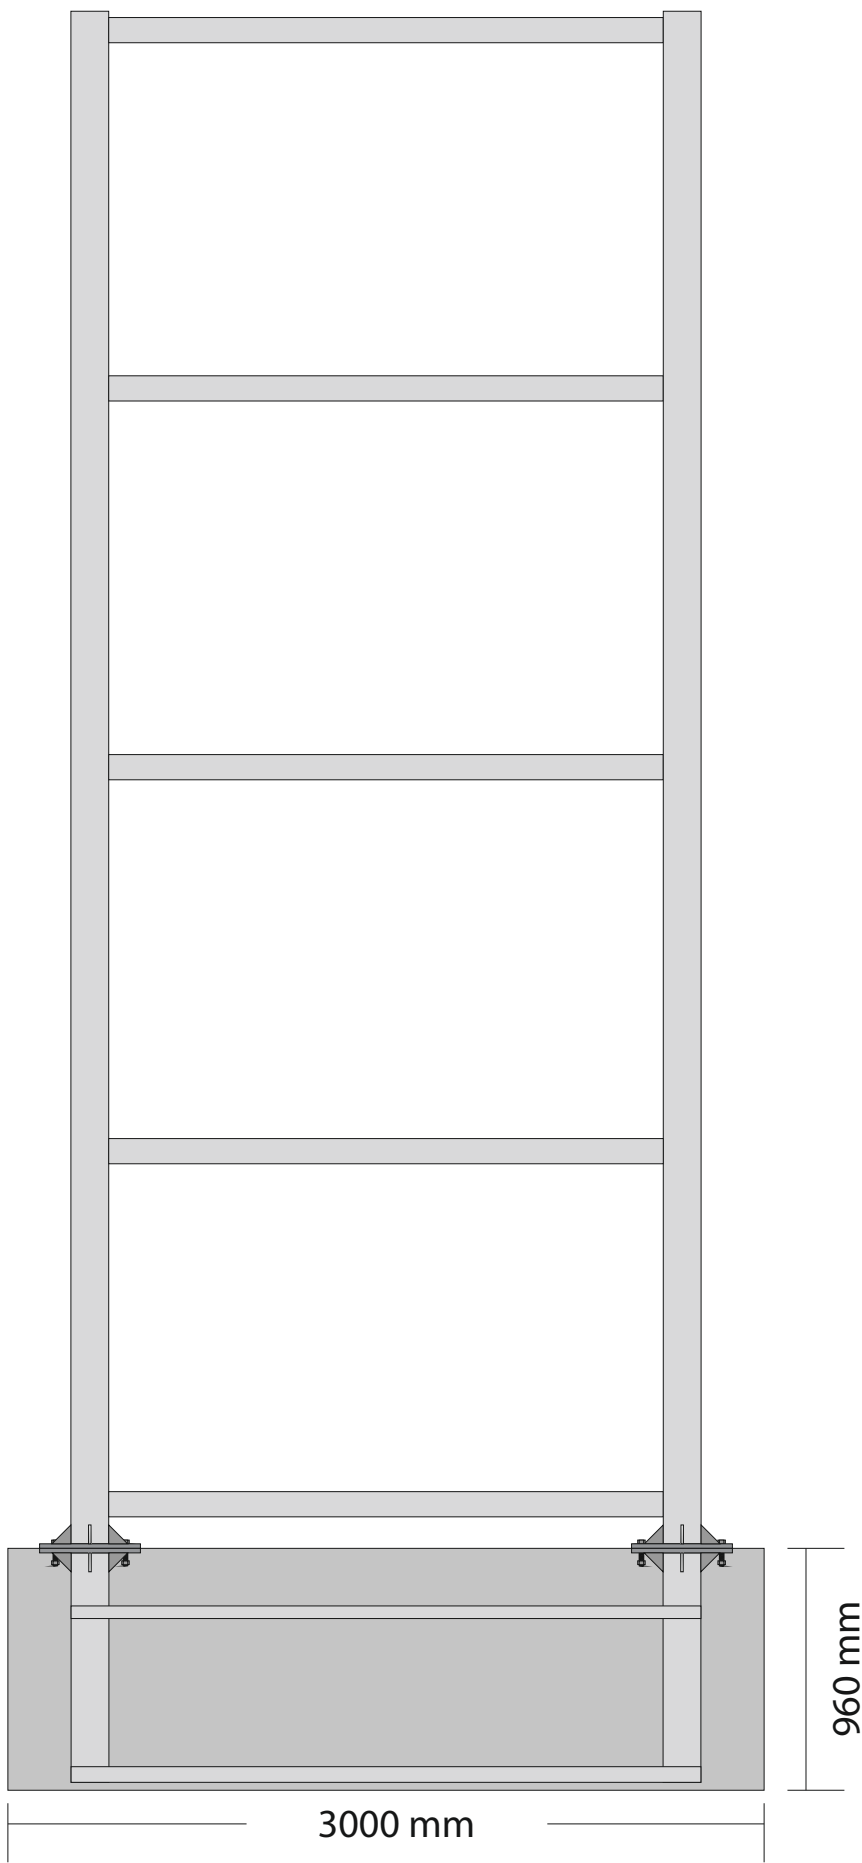

Client	Celtic Springs
Job	Celtic Springs - Business Park Monolith
Scale	1:30 @ A3
Date	29/09/25
Revision	5 - MM

Final manufacture is based upon this design.
Please check all artwork and either approve for manufacture or advise as to changes.
It is your responsibility to check spelling, font, size, spacing and all design characteristics.



**Complete Signage
Solutions...**
Tel: 0117 955 3385
www.ward-signs.co.uk