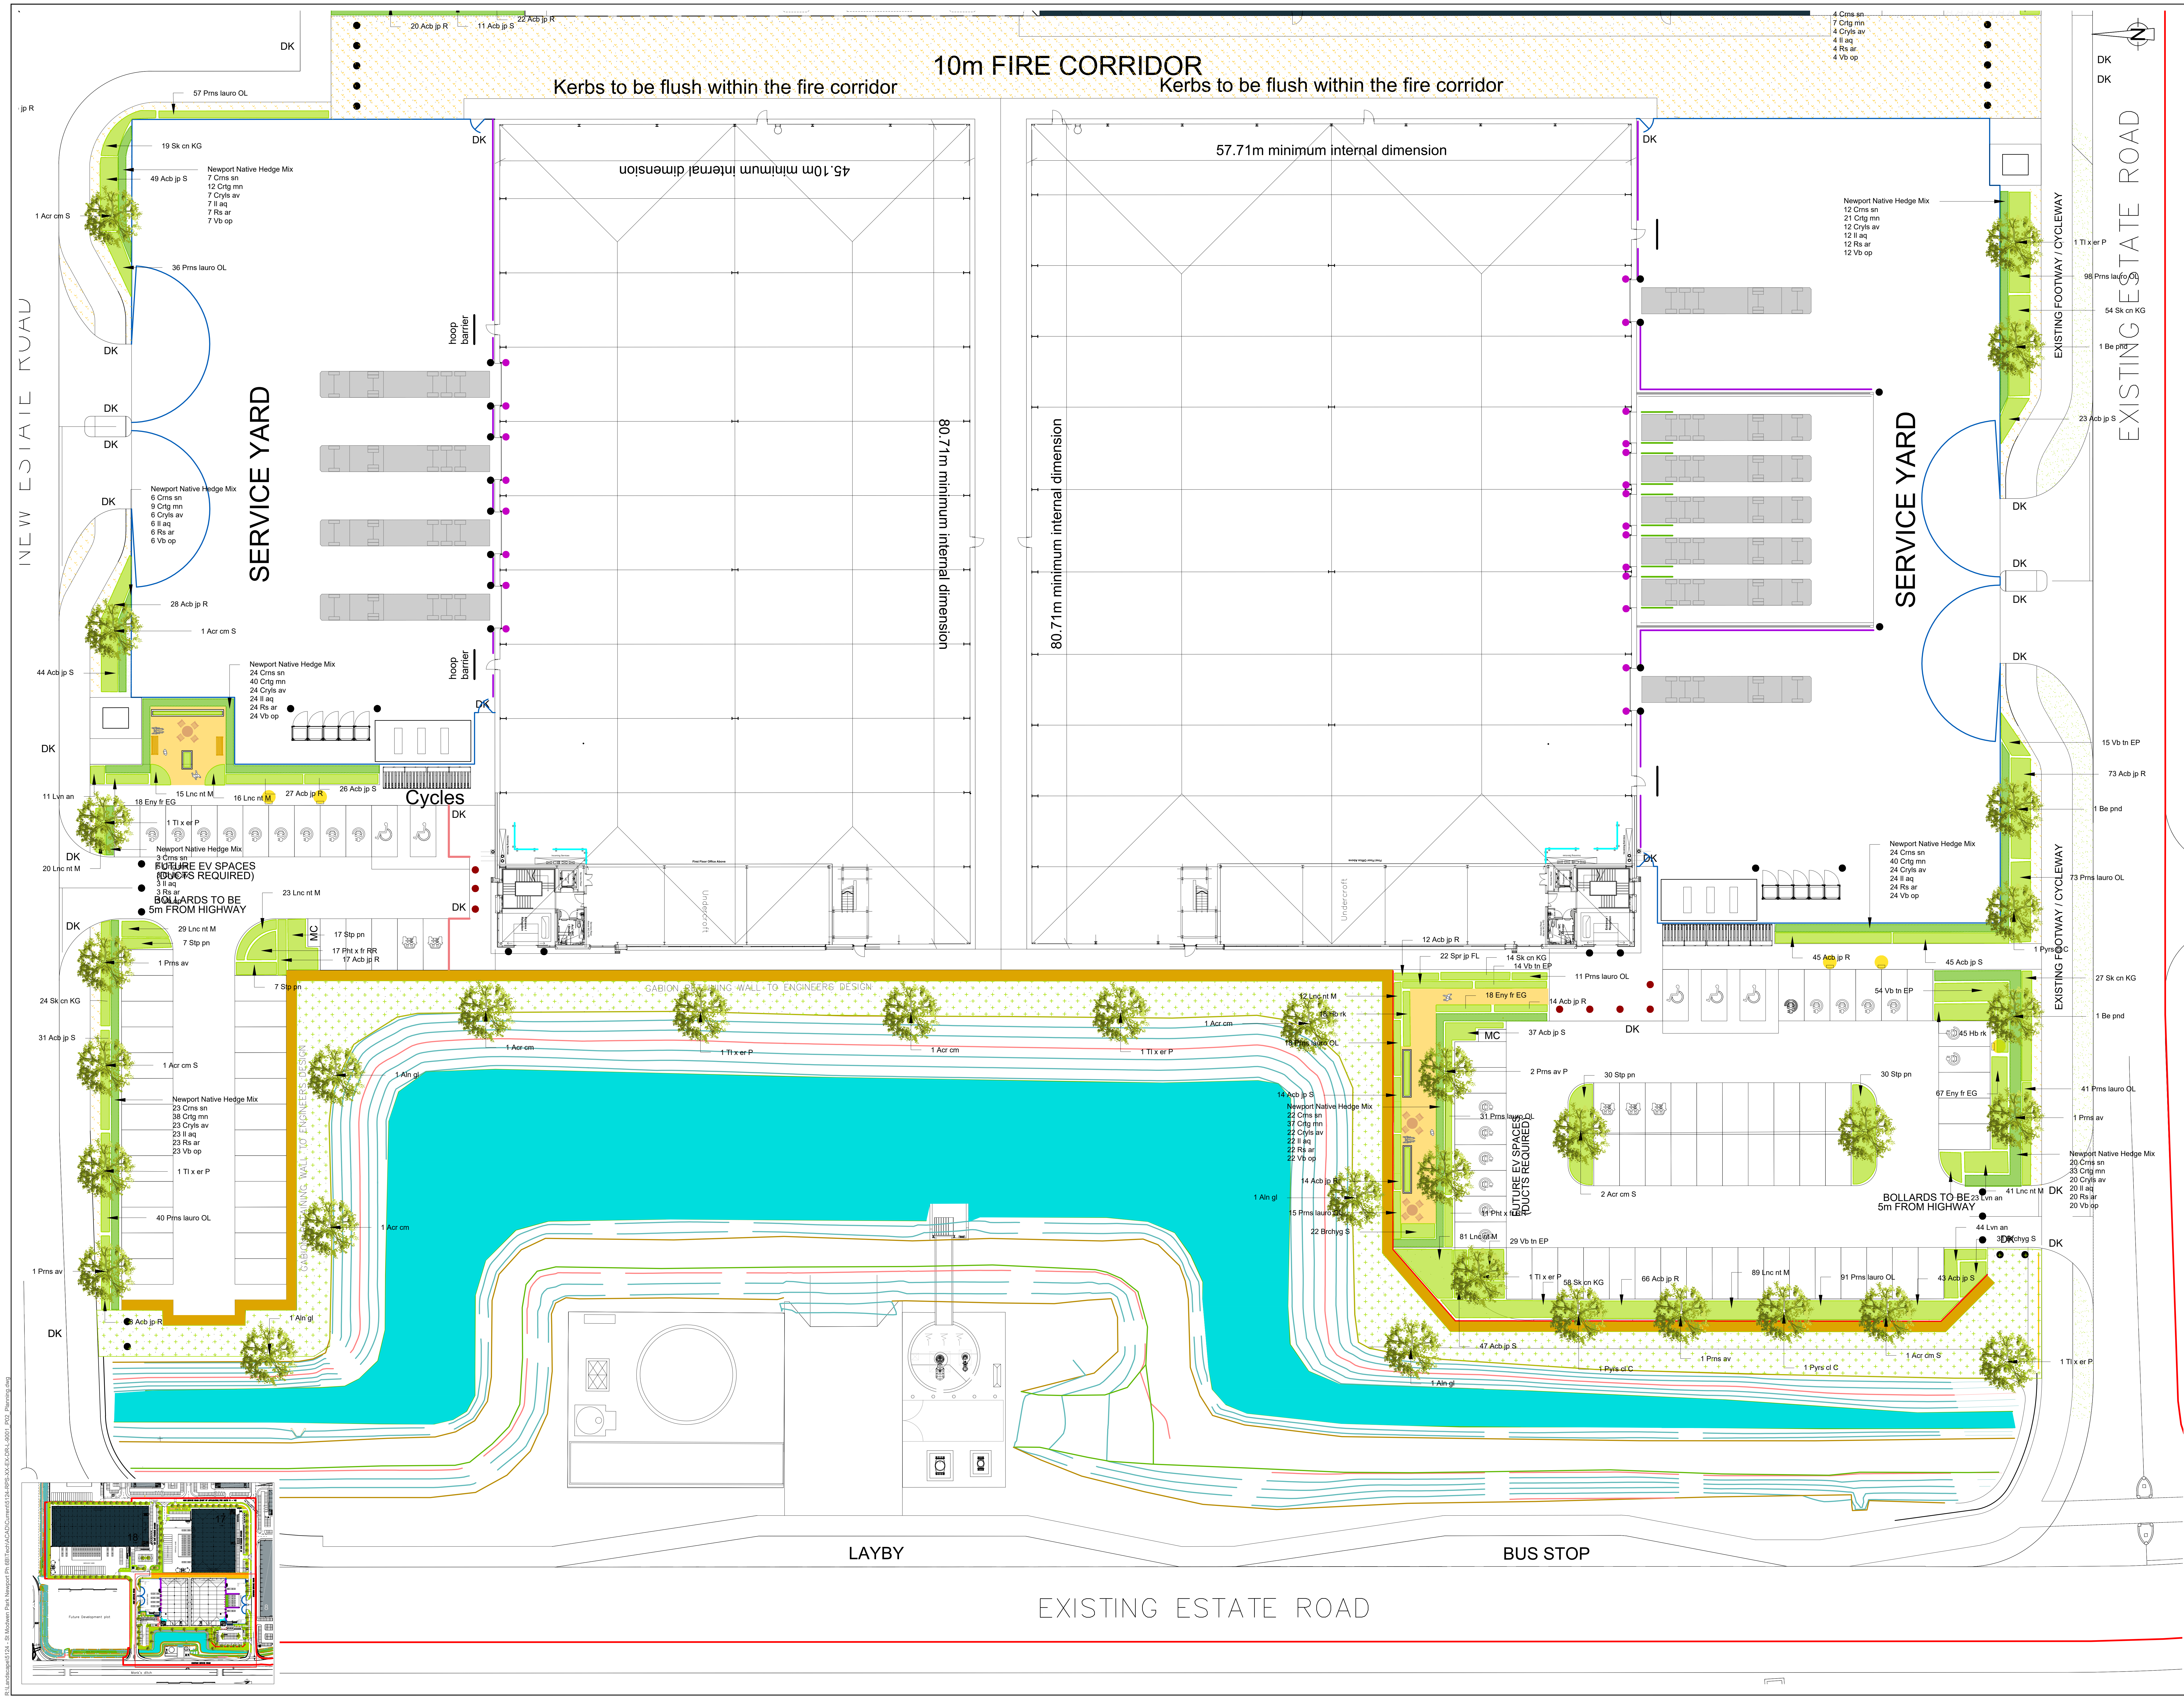

© 2023 RPS

Notes

1. This drawing has been prepared in accordance with the scope of RPS's appointment with its client and is subject to the terms and conditions of that appointment. RPS accepts no liability for any use of this document other than by its client and only for the purposes for which it was prepared and provided.
2. If received electronically it is the recipients responsibility to print to correct scale. Only written dimensions should be used.
3. This drawing should be read in conjunction with all other relevant drawings and specifications.

Drawing Scale Bar (ensure drawing is printed to the correct sheet size)

1:200	0	2m	4m	6m	8m	10m	12m	14m	16m	18m	20m
1:100	0	1m	2m	3m	4m	5m	6m	7m	8m	9m	10m

Safety, Health & Environment Information

In addition to the hazards / risks normally associated with the types of work detailed on this drawing take note below. It is assumed that all works on this drawing will be carried out by a competent contractor, working, where appropriate, to an appropriate method statement.

Construction risks	Maintenance/Cleaning risks	Demolition/Adaption risks

Landscape Key

- Tree planting
- Shrub planting
- Hedge planting
- Grassed areas (close mown)
- Wildflower and grass seed mix EM2 Standard General Purpose Meadow Mixture supplied by Emorsgate Seeds (or equal approved)
- Flowering Lawn Mixture EL1 Flowering Lawn Mixture supplied by Emorsgate Seeds (or equal approved)
- Outdoor amenity spaces / meeting rooms
- Raised edible planting beds
- Amenity Space - crushed stone surface-self binding gravel (as engineers details or equal approved)
- Retaining Wall (as engineers details)
- Root barriers

Rev	Description	By	Ckd	Date
P02	Updates to Units 15 & 16 layout	MM	DB	20.05.25
P01	First Issue	MM	DB	26.02.25

A TETRA TECH COMPANY

4th Floor, 1 Newhall Street
Birmingham, B3 3NH, United Kingdom
T: +44 121 622 8520 **E:** rpswlv@rpsgroup.com

Client
/NDURENT

Project
Indurent Park, Newport
Phase 6B

Title
Detailed Soft Landscape Plan
Sheet 3 of 4

Status: Planning
Scale: 1:200 @A0
Date Created: Feb 2025
Task Team Manager: DB
Information Author: MM
Task Information Manager: DB

Document Number
5124-RPS-XX-EX-DR-L-9004
Project Code - Originator - Zone - Level - Type - Role - Drawing Number

RPS Project Number: 794-PLN-LAN-5124
Suitability: S3
Revision: P02

rpsgroup.com