



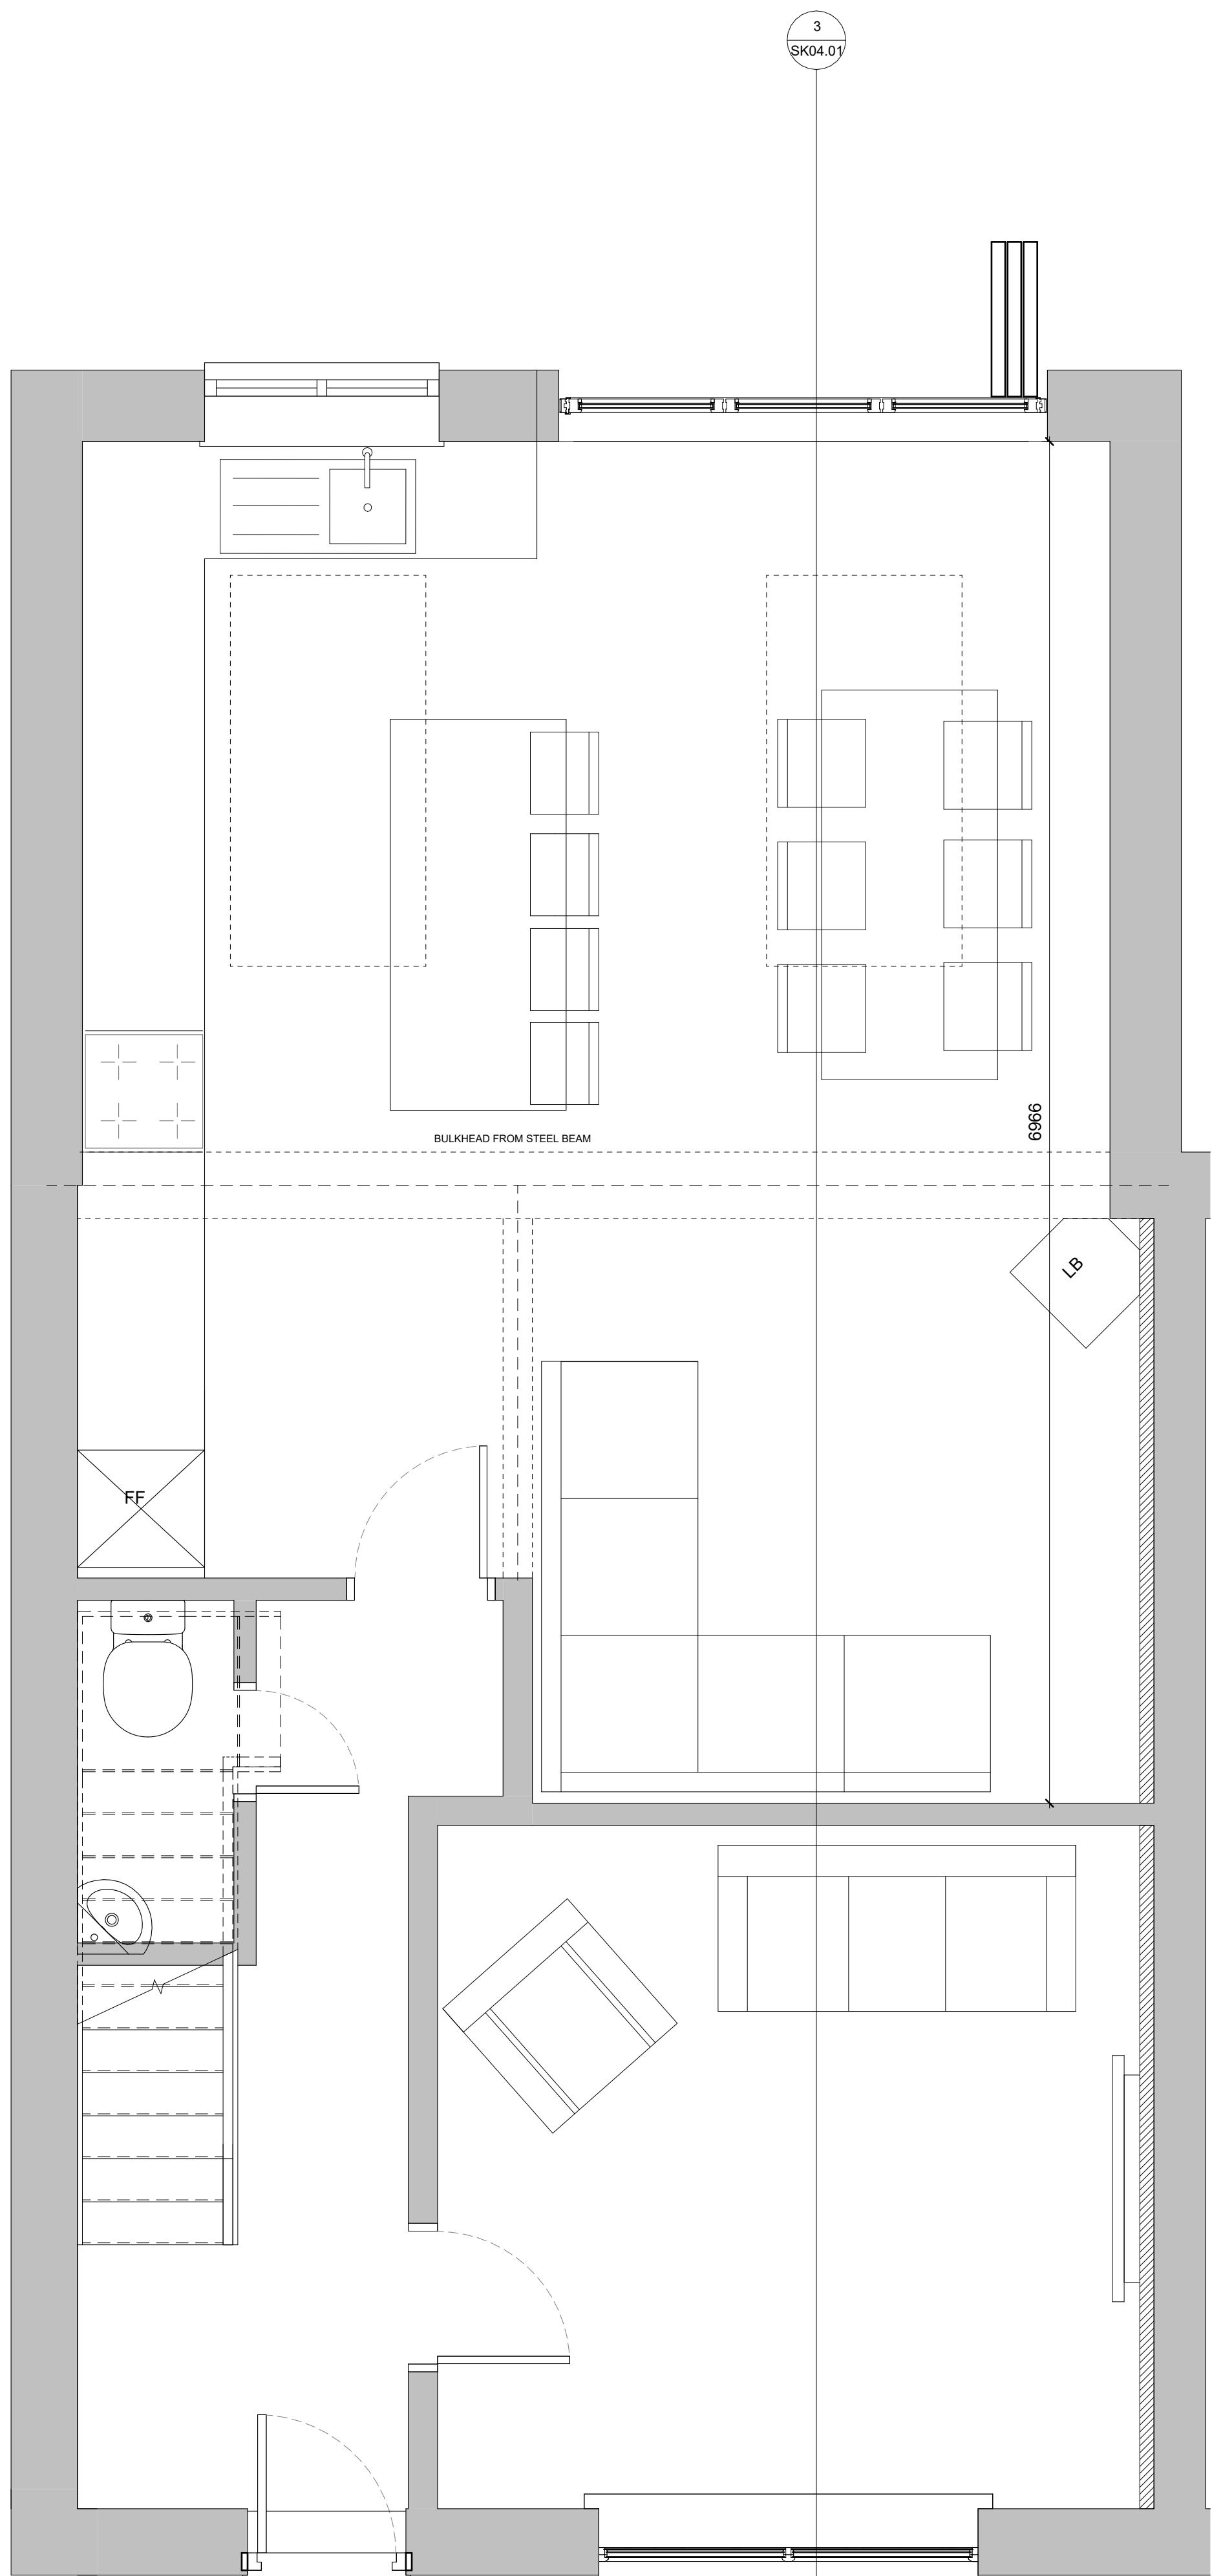

GF - PRO
1 : 25

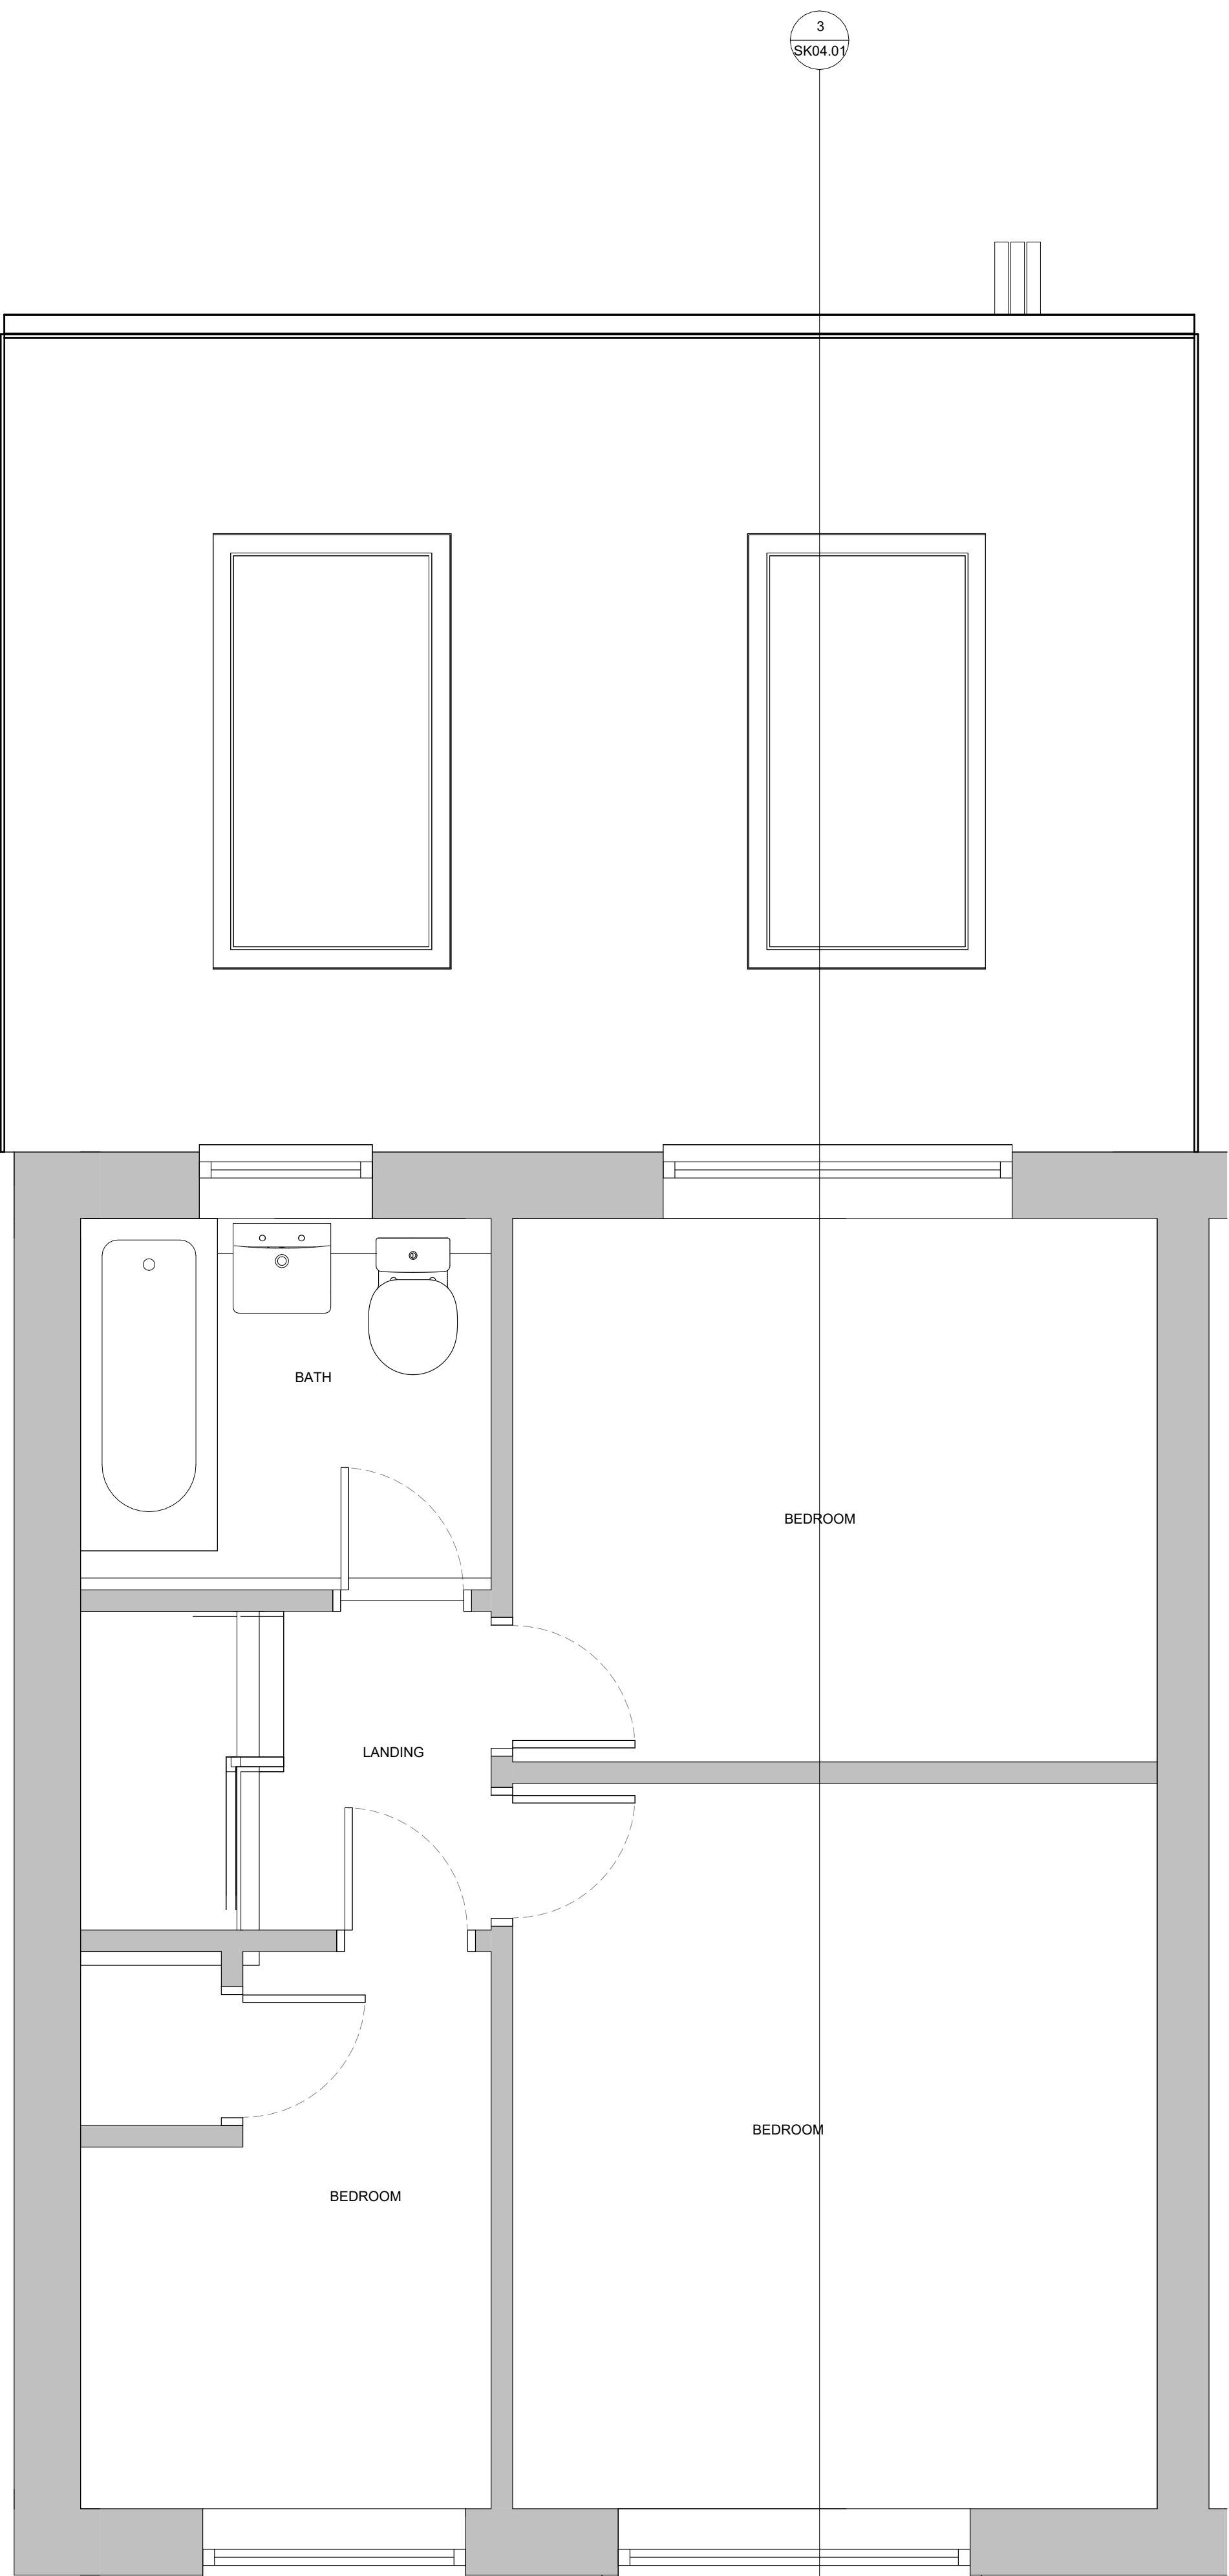

FF S04
1 : 25

This drawing is covered by copyright and must not be reproduced in any form without their express permission. This drawing should not be scaled for construction purposes, use figured dimensions only.

TAYLOR REES
44 PILLMAWR ROAD
NEWPORT
NP20 6WG
07398713623
treesarchitecture@gmail.com

By

Revision	Date	Description

CLIENT
MR & MRS MEATES

PROJECT
**GRAIG PARK ROAD
EXTENSION**

DRAWING
PROPOSED PLANS

SCALE @ A1
1 : 25

DATE
DEC 24

JOB NO.
324

DRAWING NO.
111

REVISION