


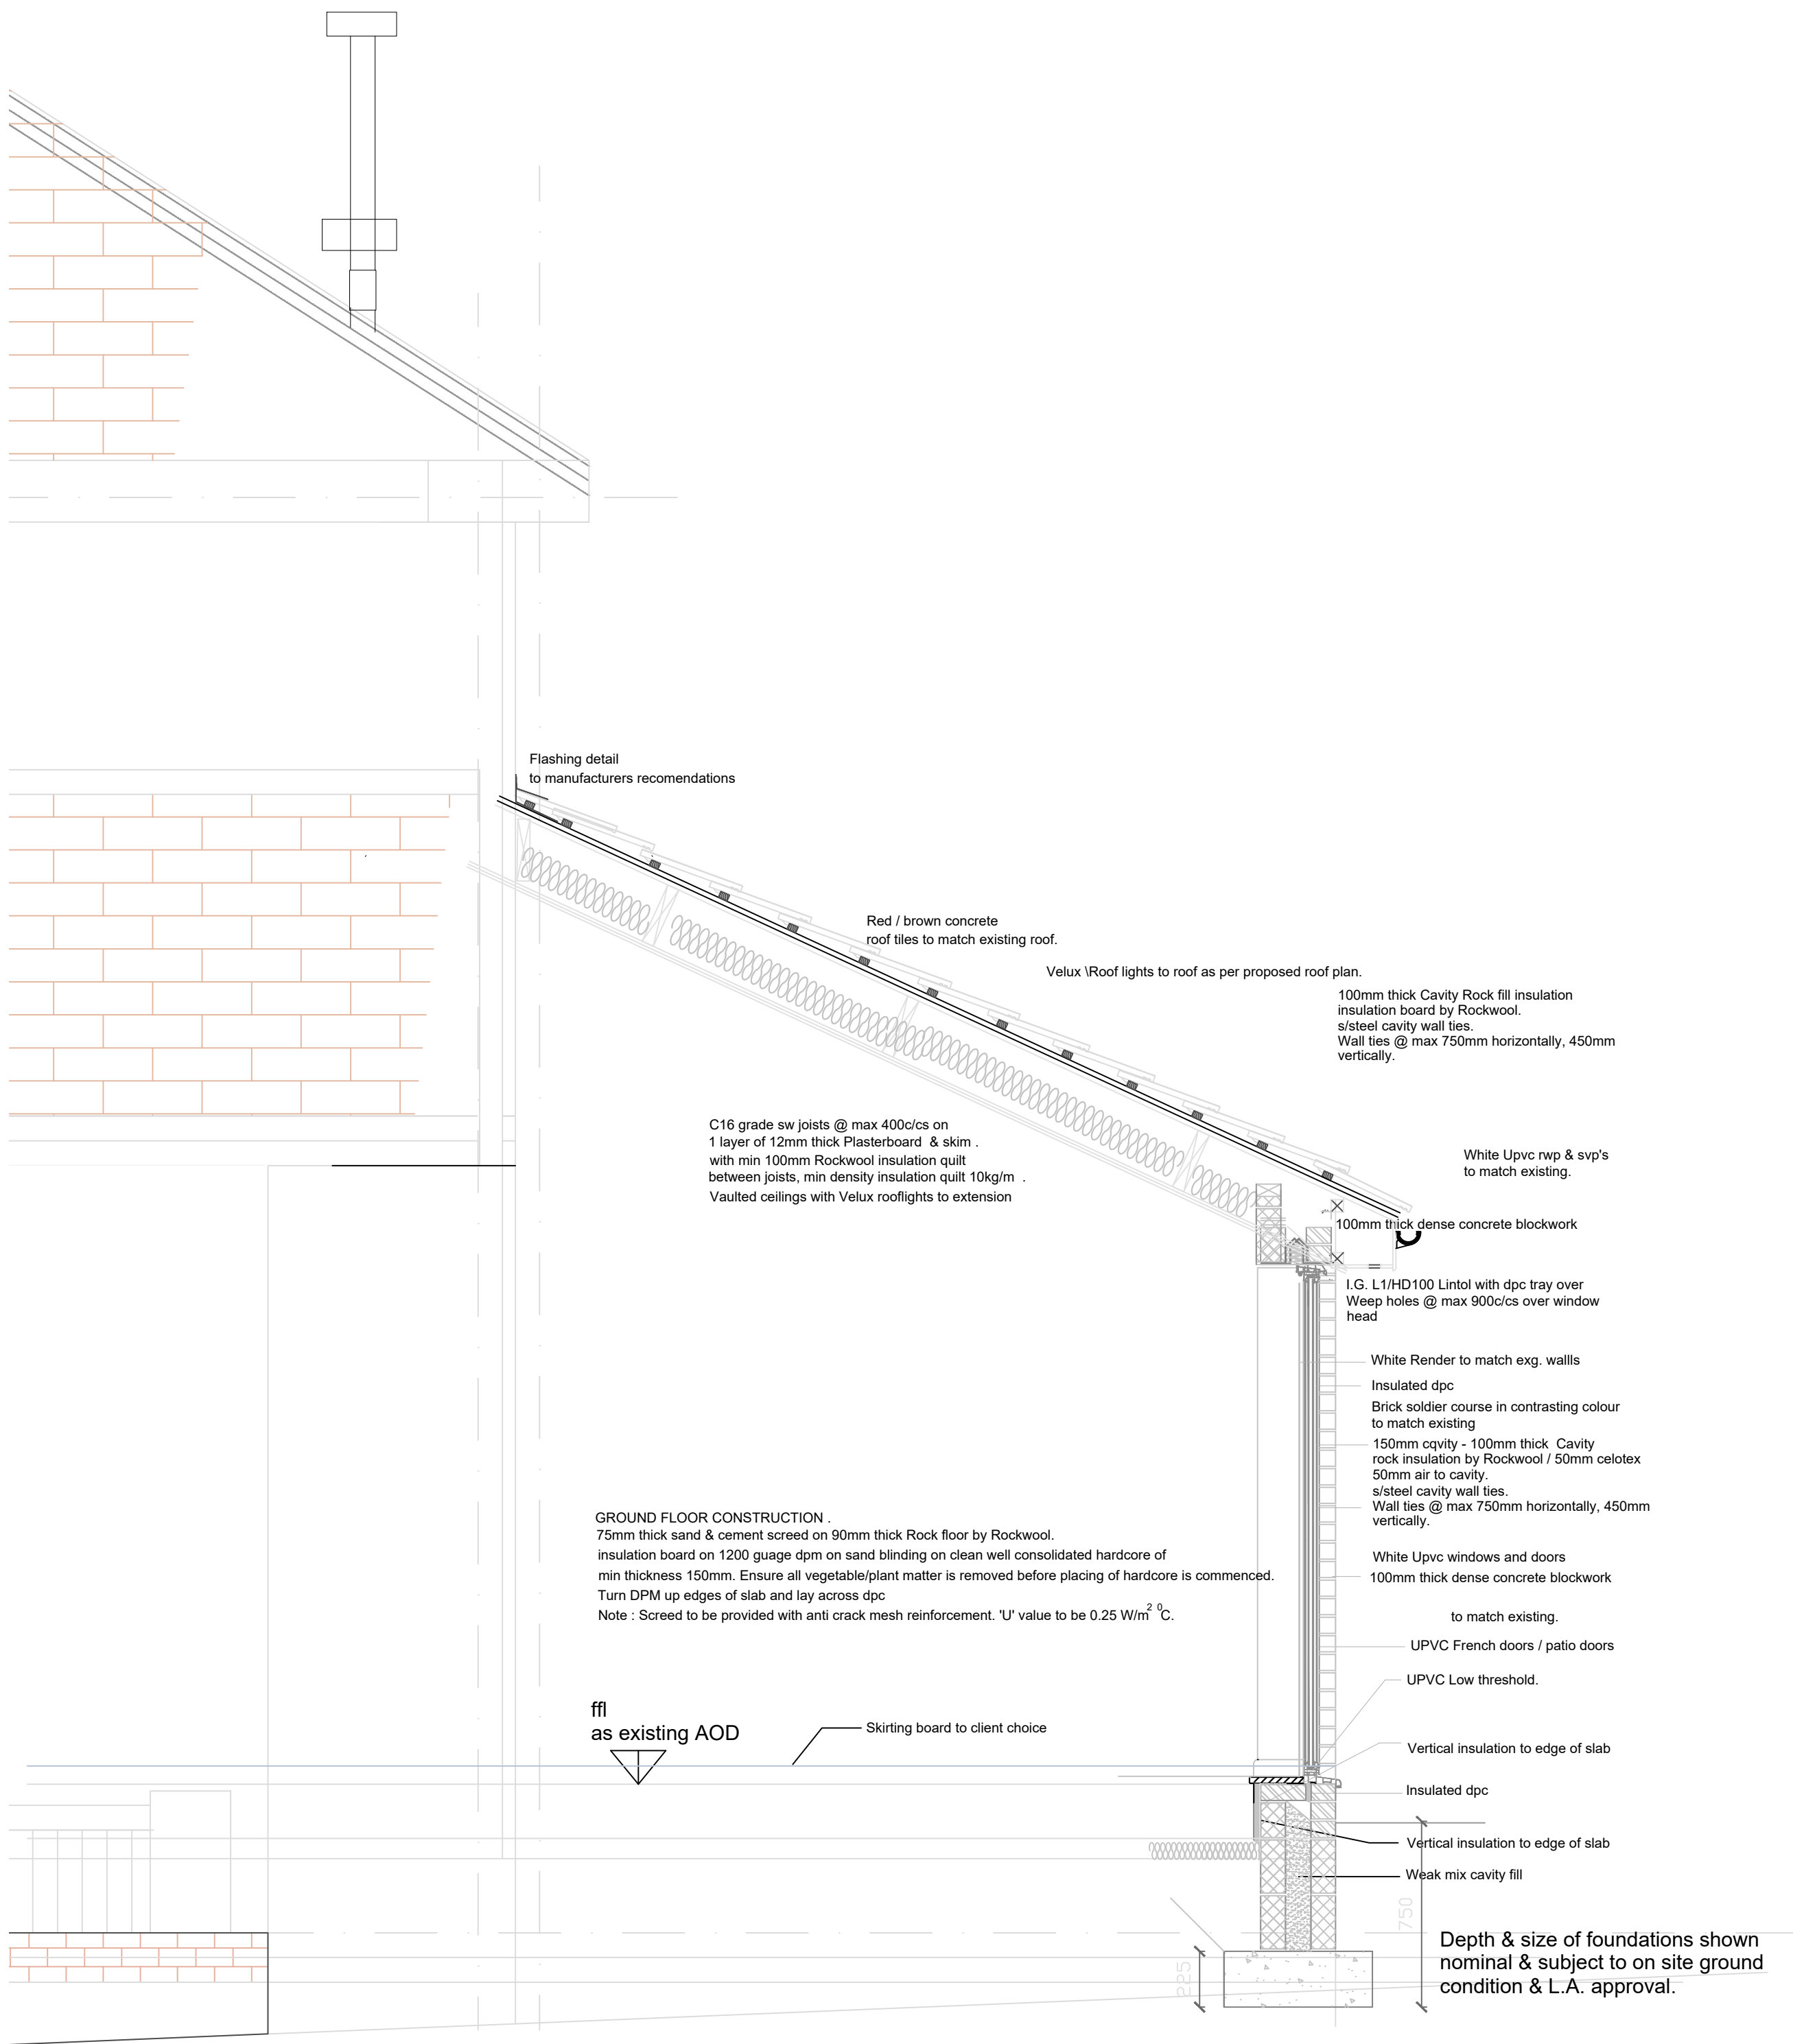

**PROPOSED**  
**Rear single storey extension**

9 Woodland Drive, Rogerstone.

Scale 1:25, 1:20

(004)