


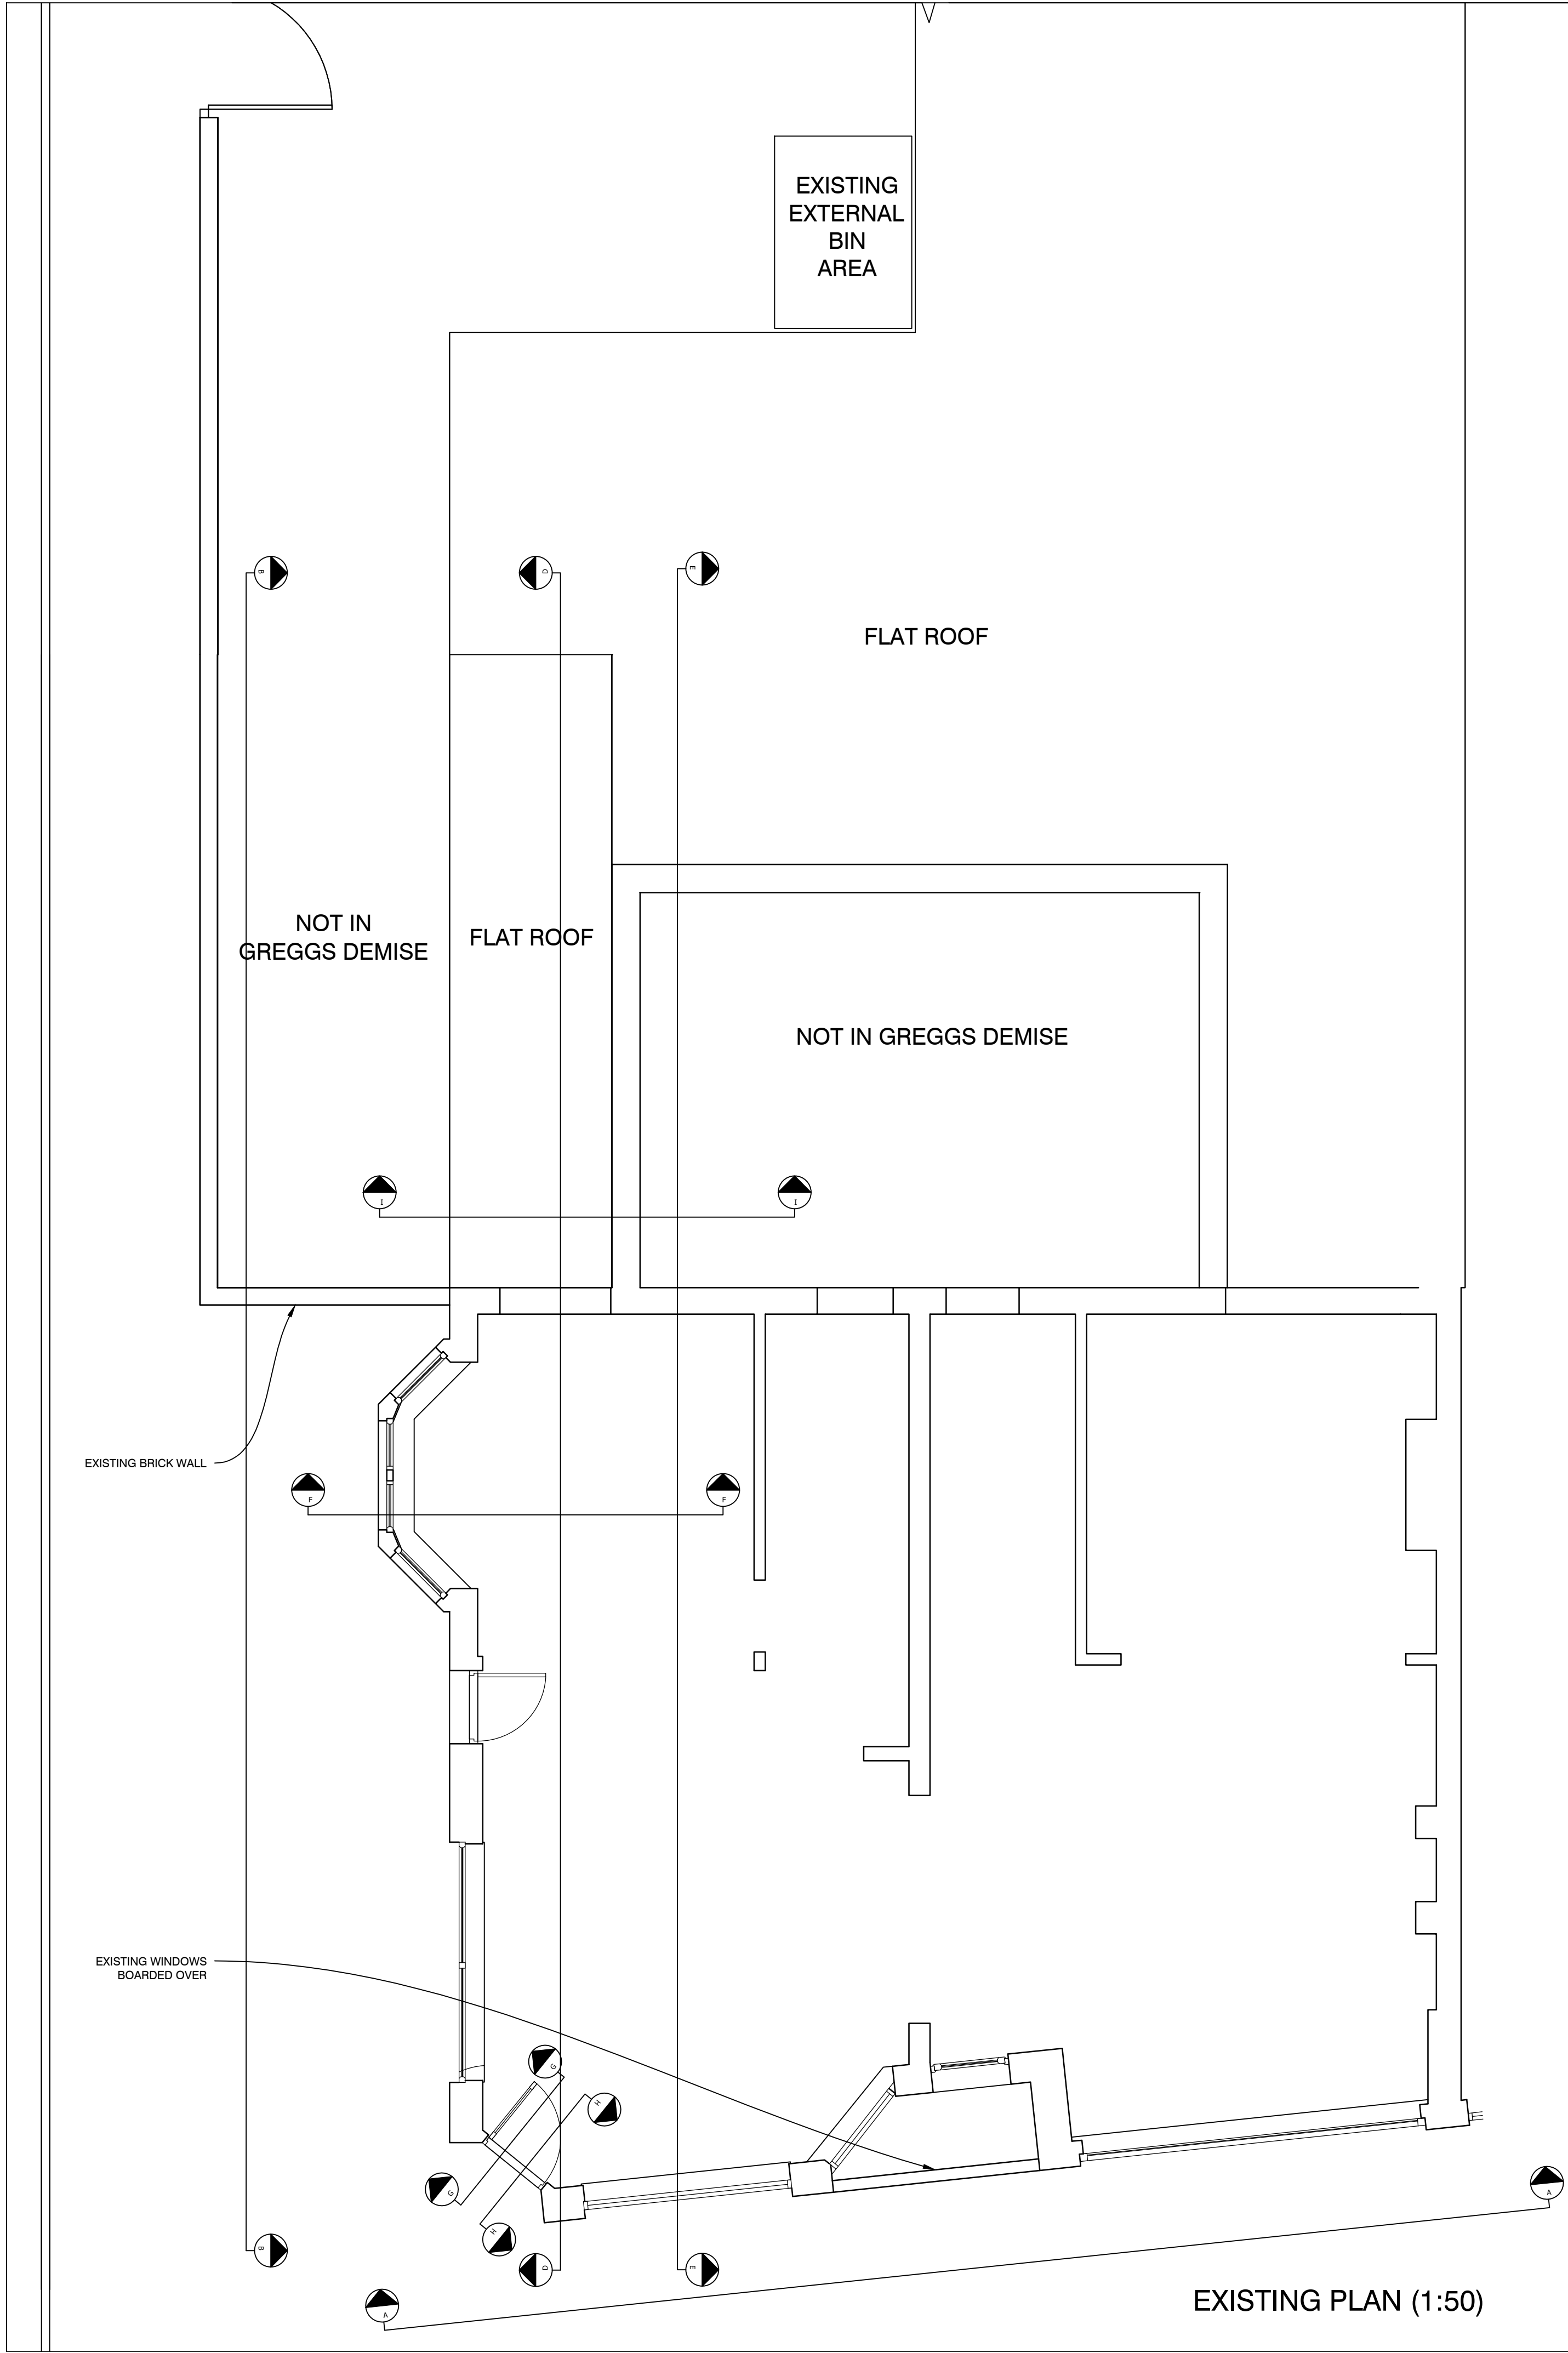


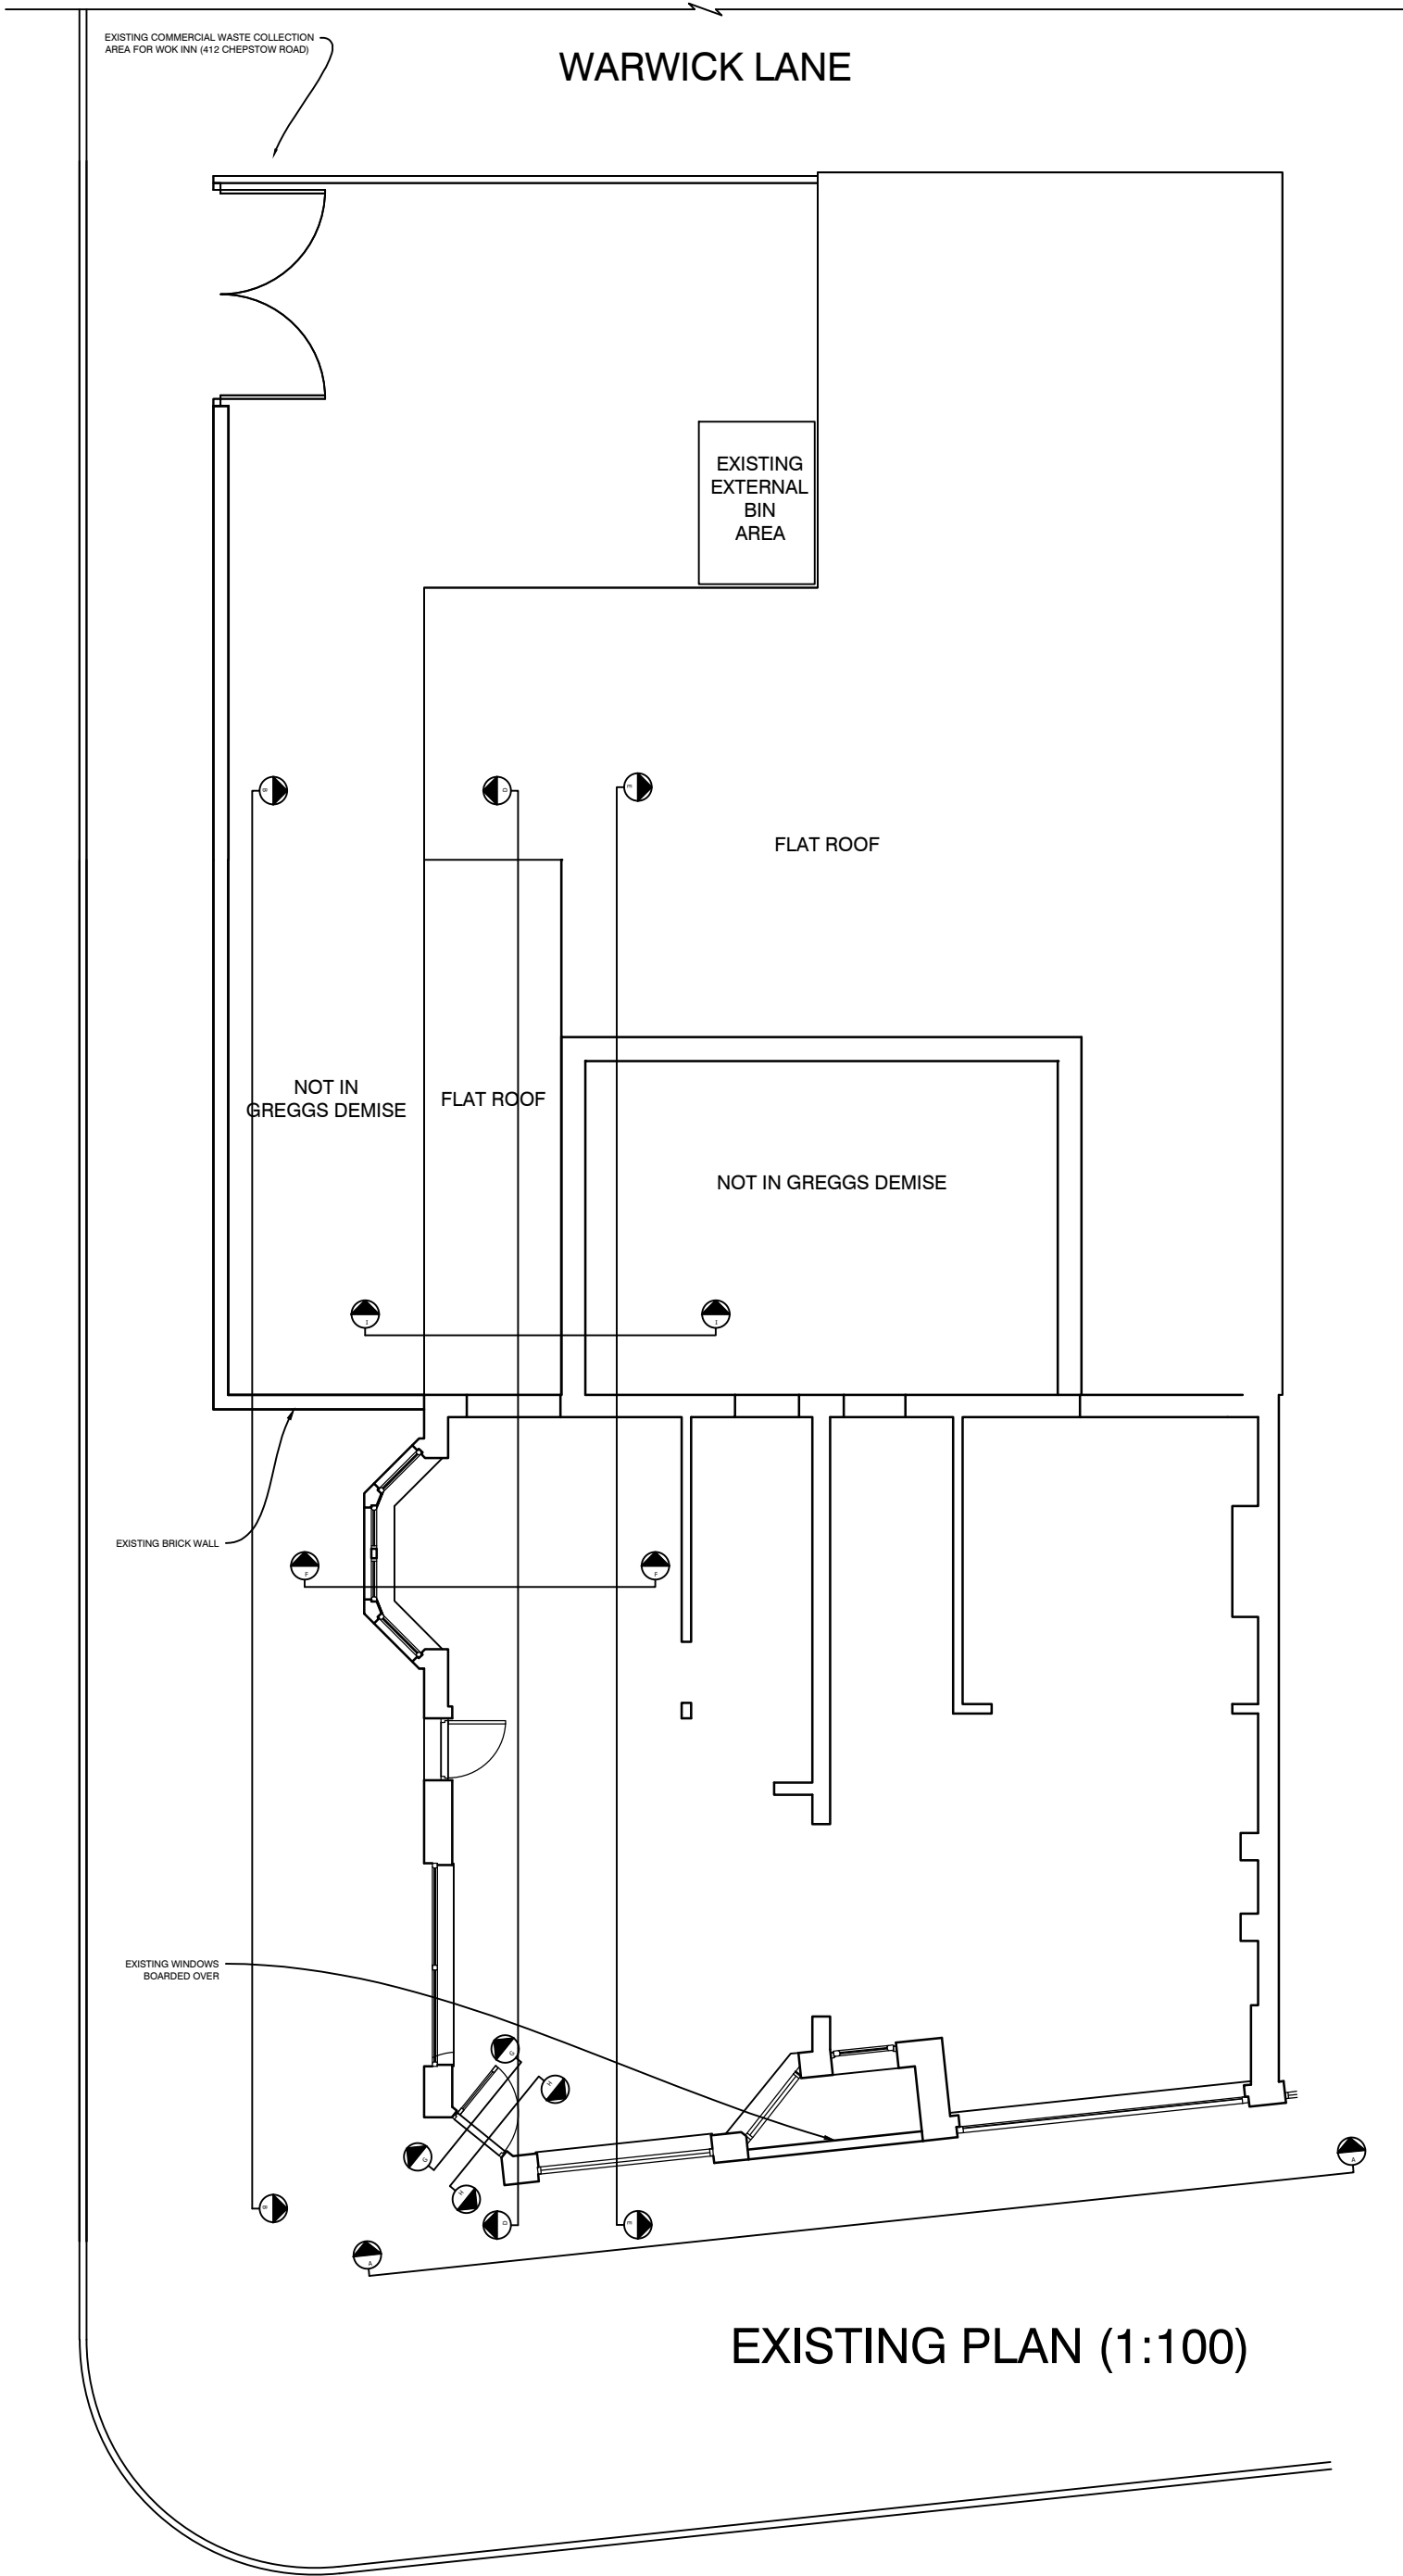

EXISTING PLAN (1:50)

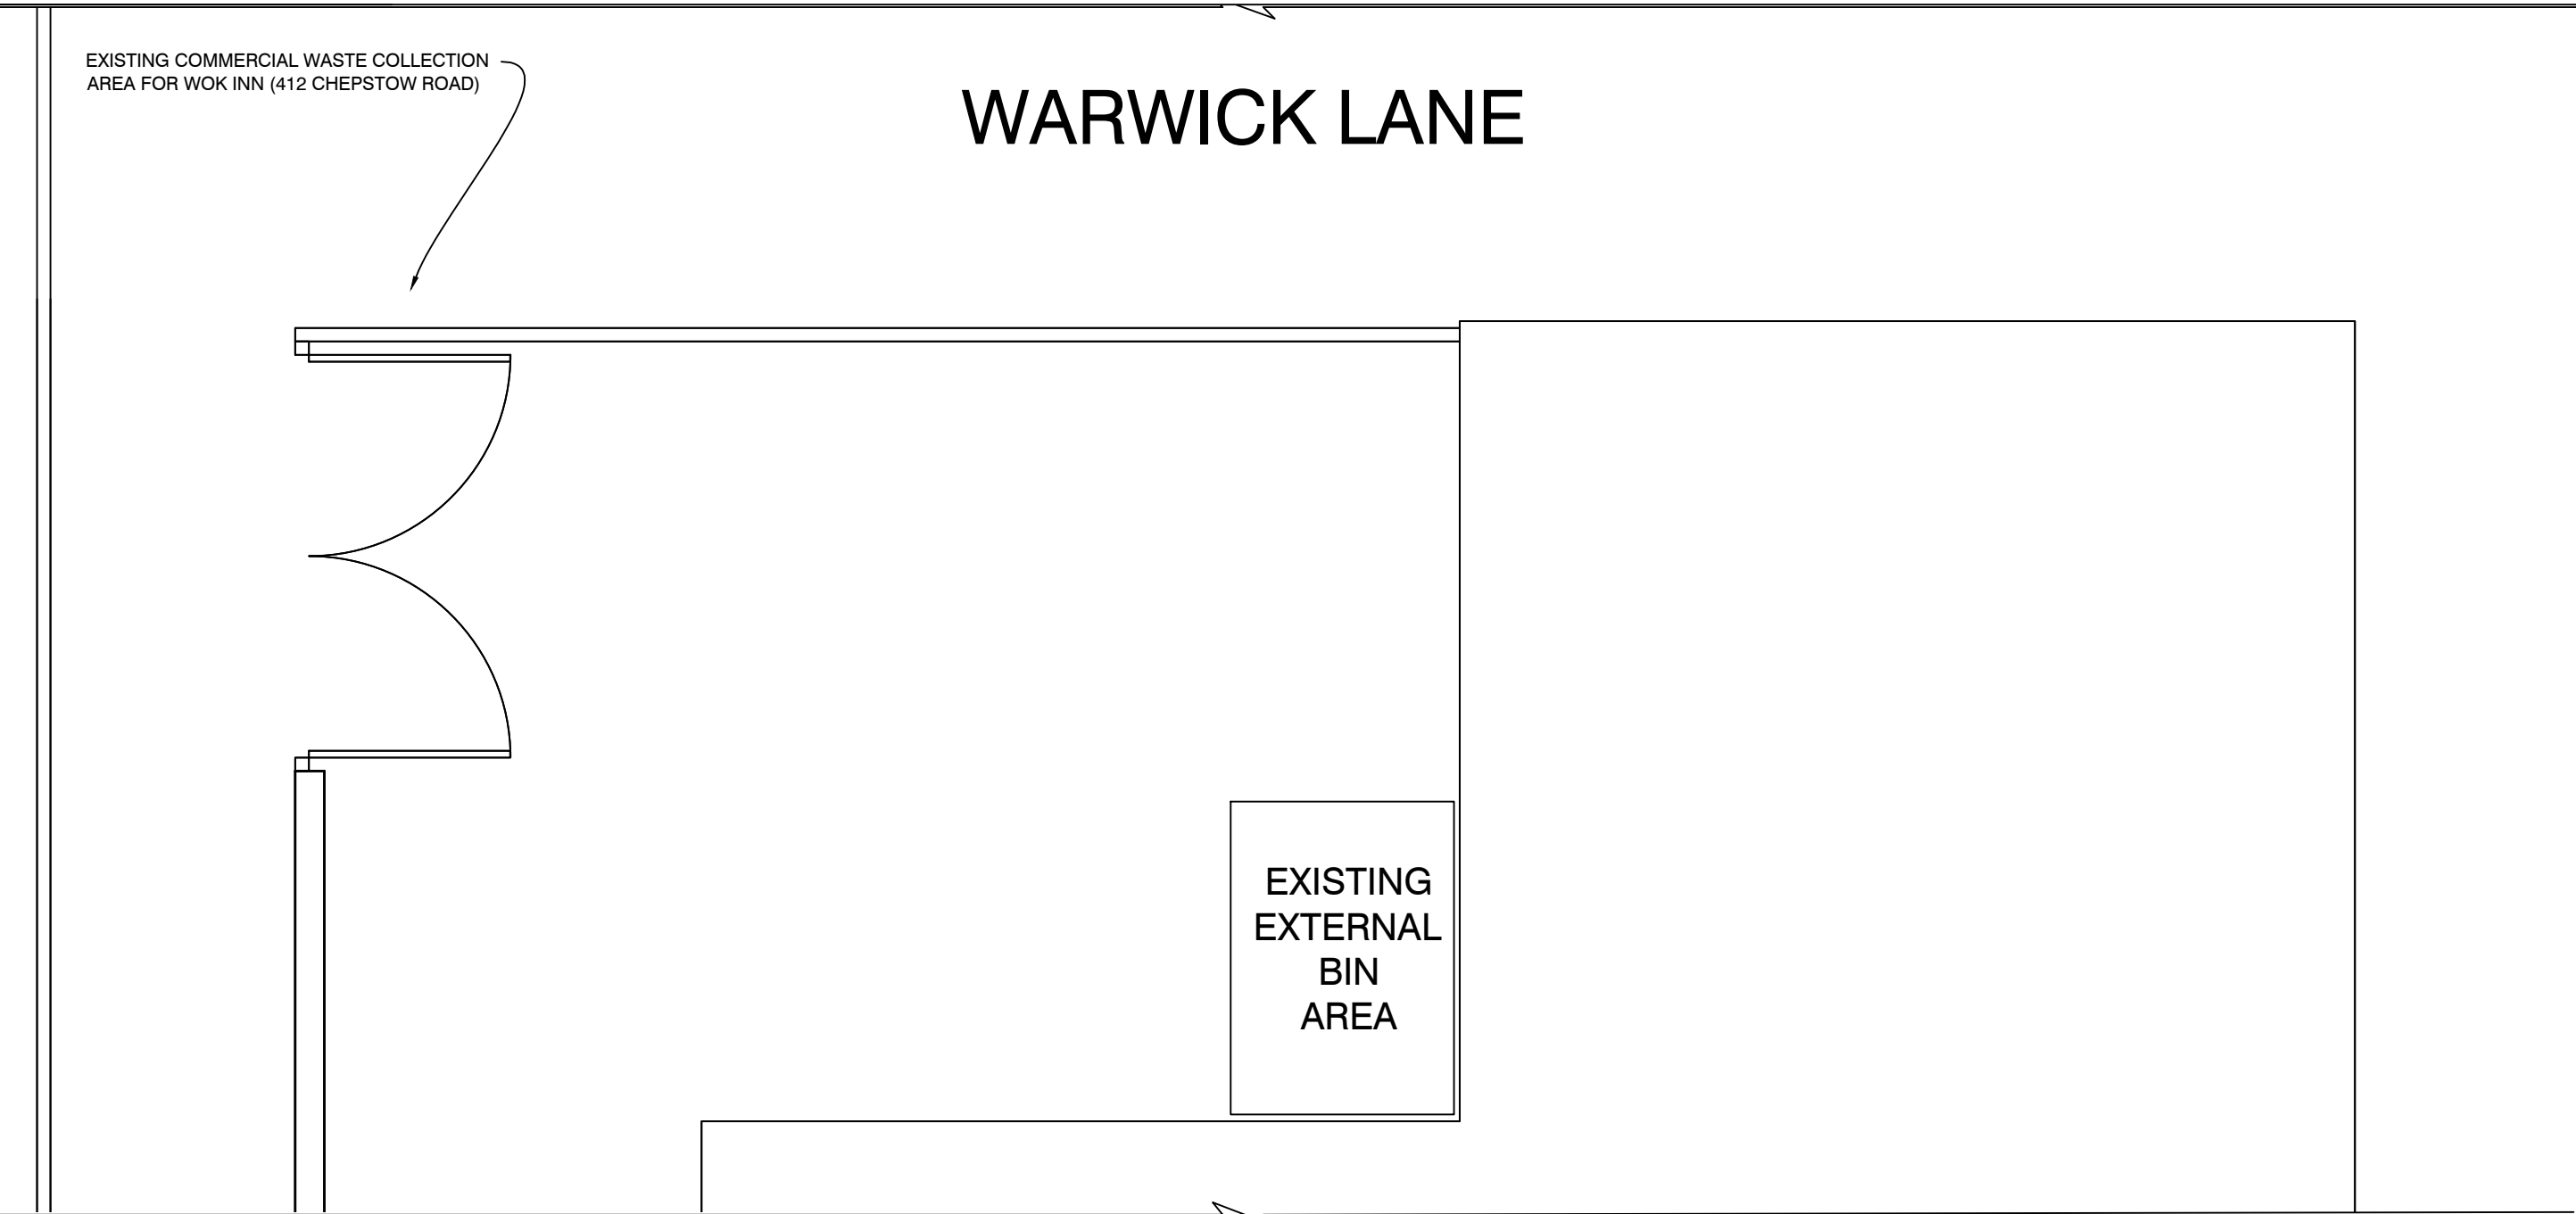

EXISTING PLAN (1:100)

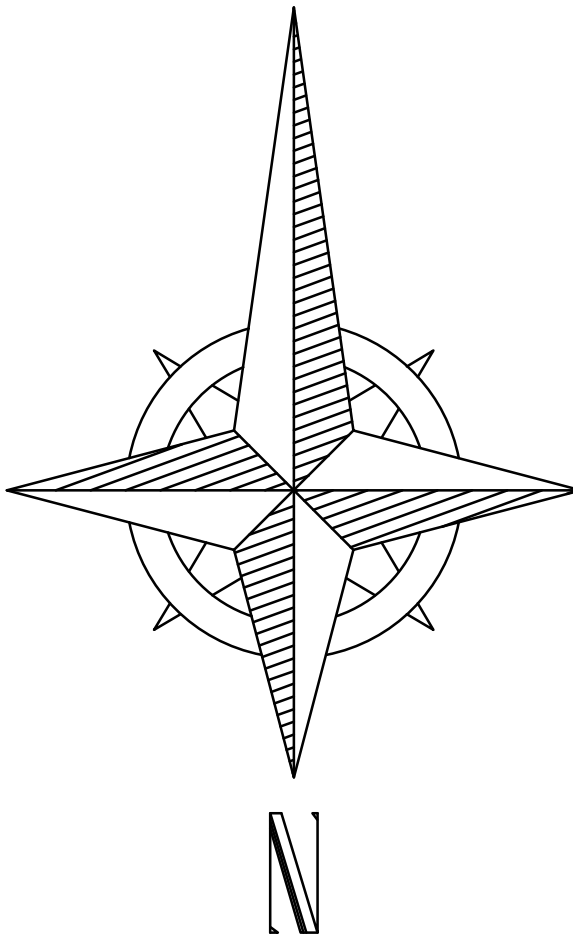

C	MINOR AMENDS AS PER PLANNER FEEDBACK	25.09.26	TH
B	UPDATED AS PER PLANNER FEEDBACK	17.09.26	TH
A	UPDATED FOLLOWING PLANNER FEEDBACK	11.09.26	TH
REV	DESCRIPTION	DATE	NAME
 GREGGS Plc (WEST) MAINSTREAM WAY SALTLEY BIRMINGHAM B7 4SN Tel: (0121) 605 1122			
Shop S Number & Name S7081 NEWPORT, CHEPSTOW ROAD OUTLET			
Title EXISTING PLAN			
Site Address 414 CHEPSTOW ROAD, NEWPORT, NP19 8JH			
Gross Building Area 116 Sq m		Gross Sales Area N/A	
Drawing No. RWST/S7081/10			Rev. C
Date 07.05.26		Scale 1:50	@ A1
Drawn by EG	Scale Bar 0 500 1000 1500 2000 2500mm		
Issued 25-Sep-26	SCALE 1:50		