




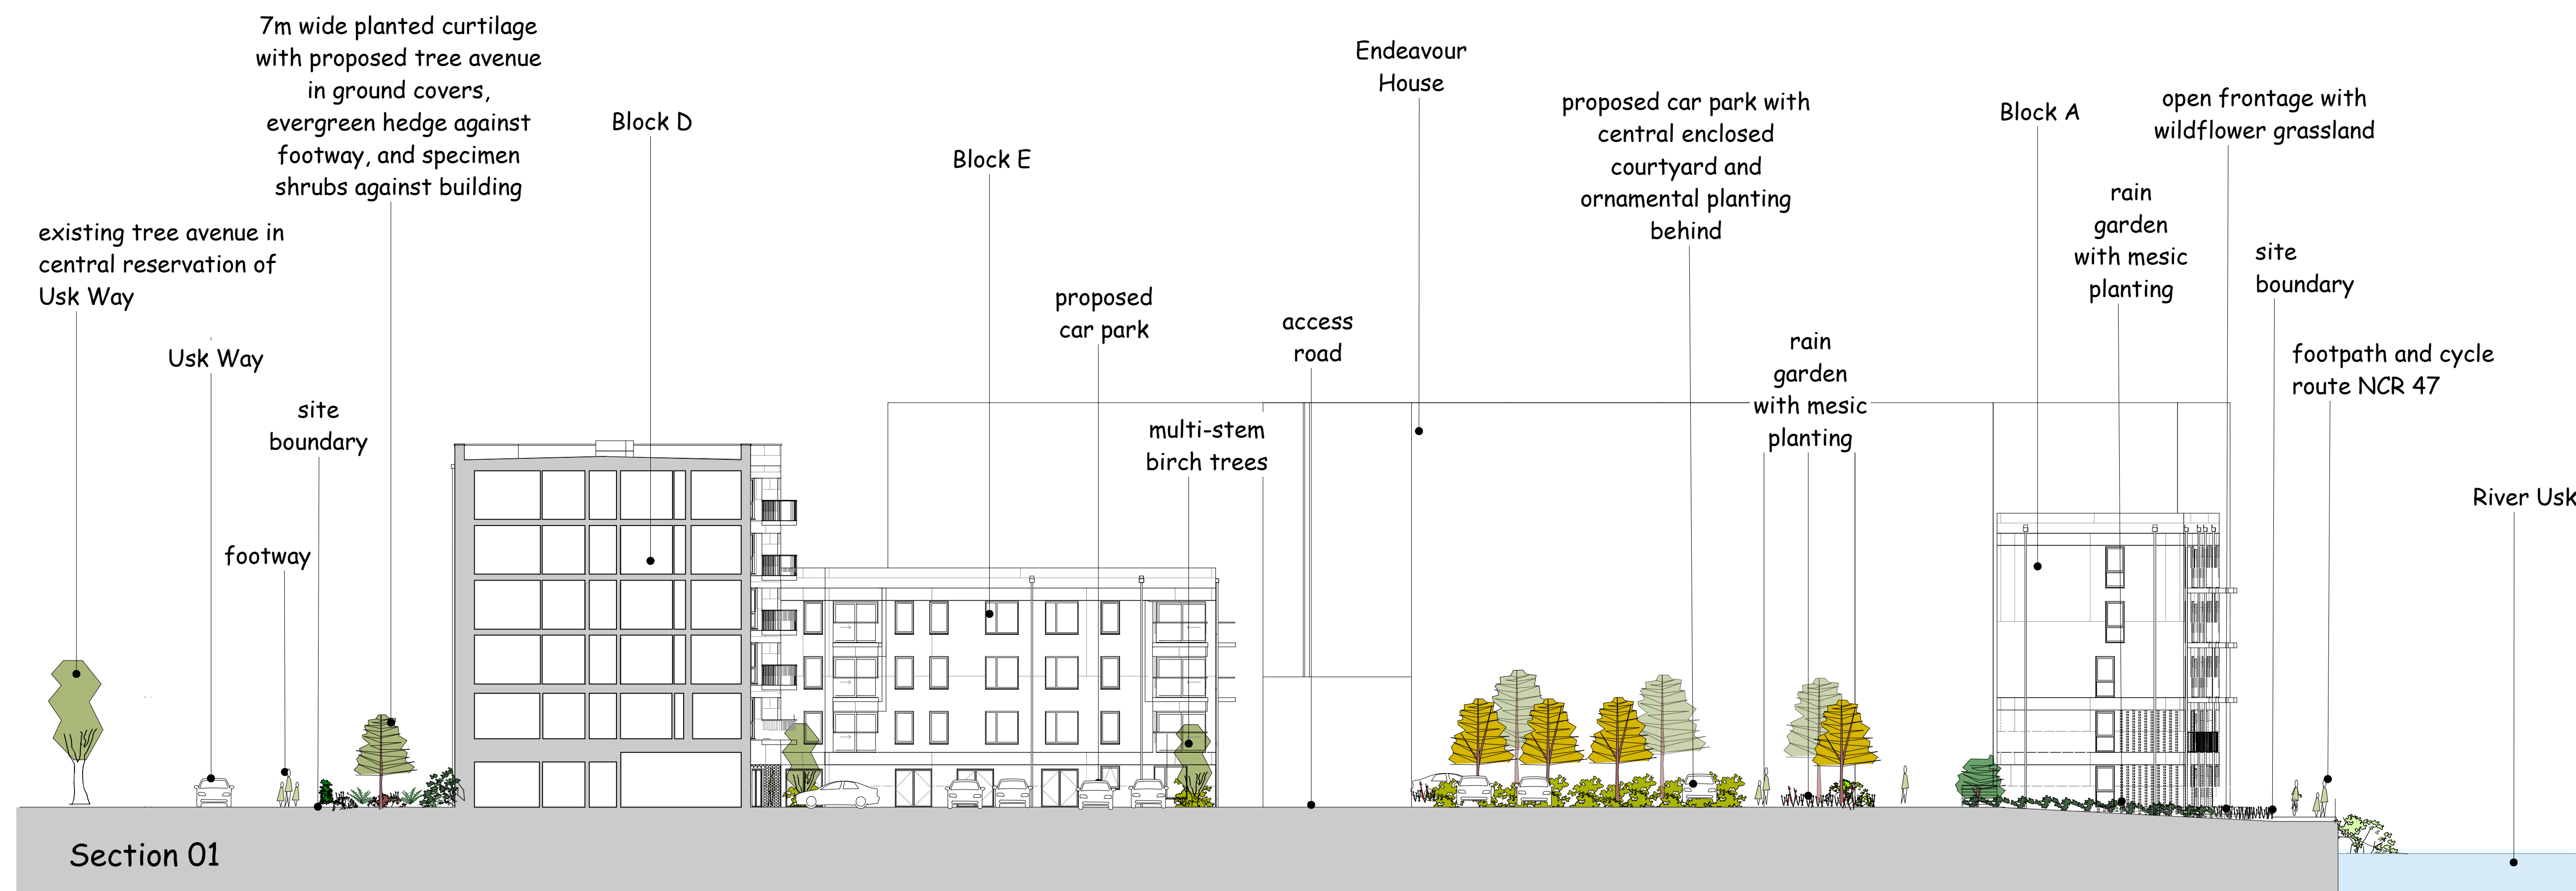

Section 01

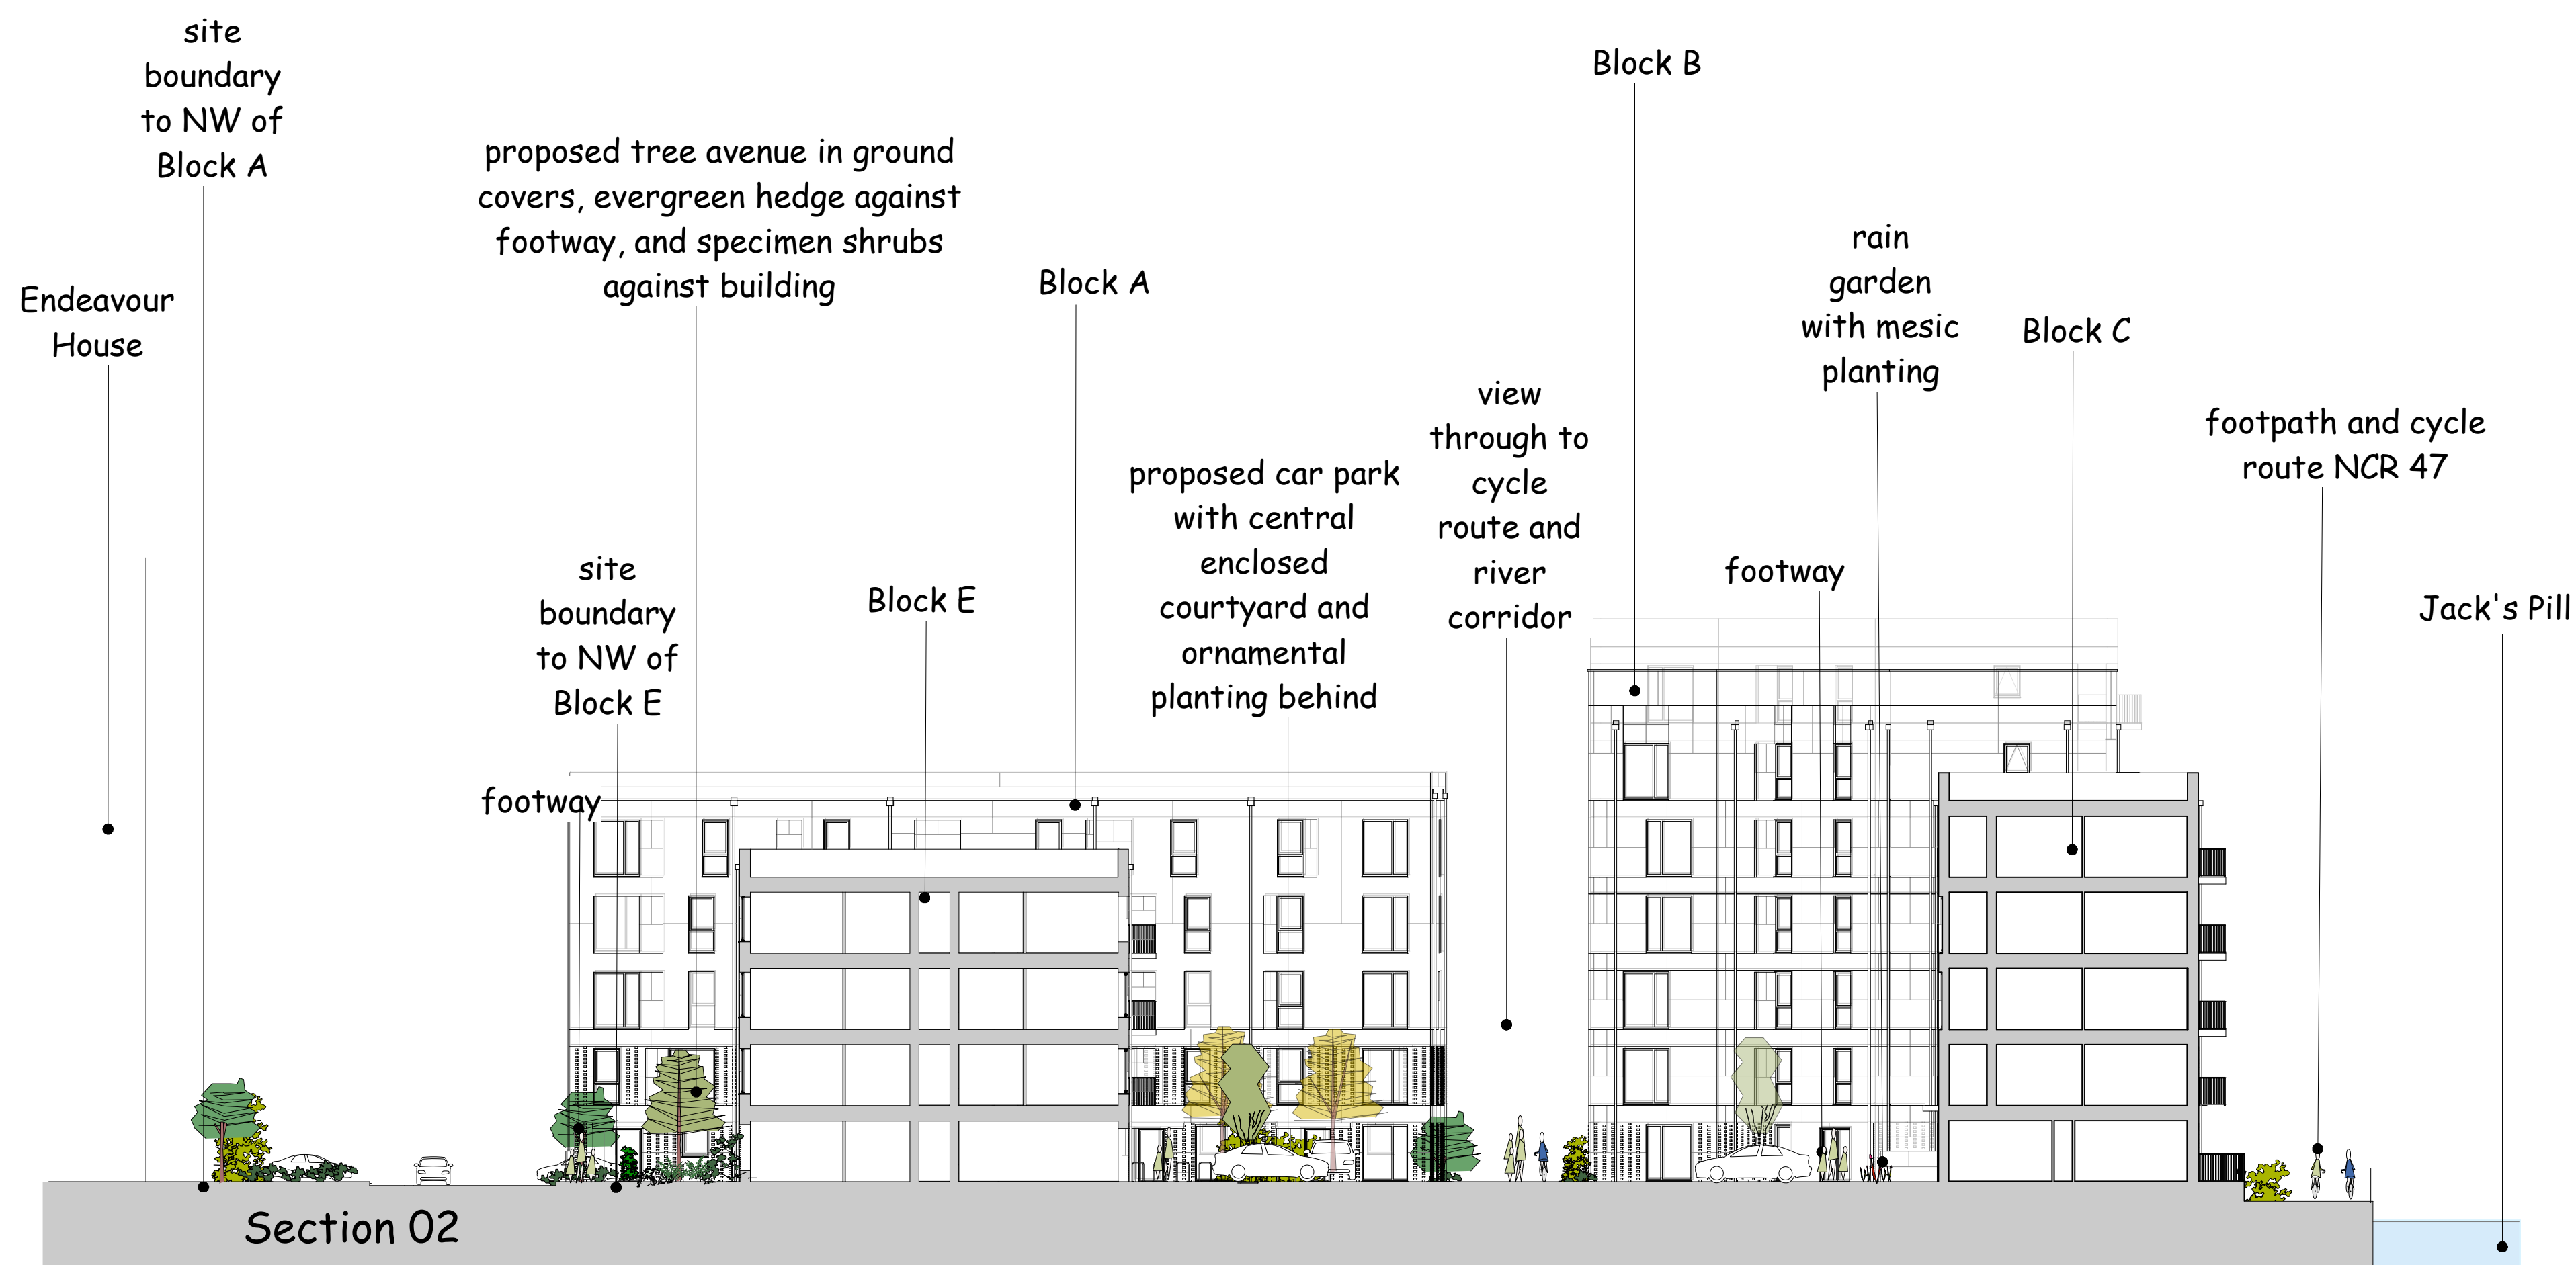

Section 02

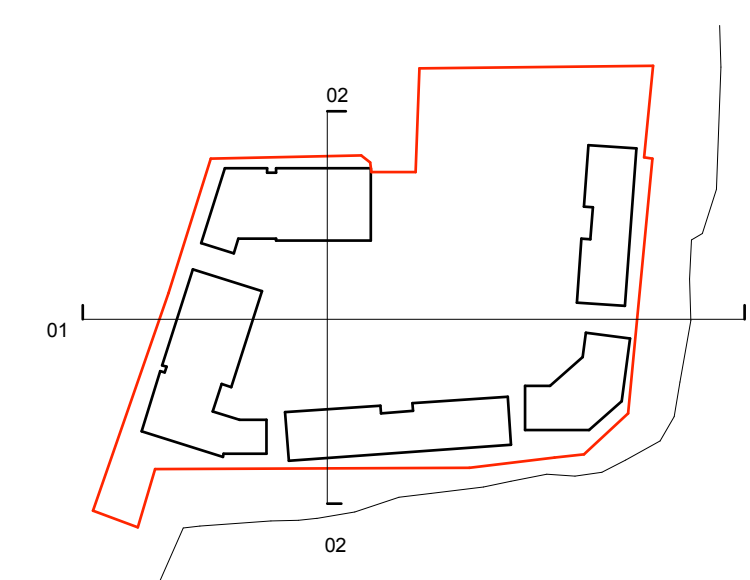

Revision A: amendment to apartment sections and maximum building height; planting added to north west corner

 catherine etchell associates landscape architecture · recreation planning t: 01874 636903 · e: landscape@etchell.info Parc Beddw · Libanus · Brecon · LD3 8NN		scale · 1:200 at A1 date · October 2021 drawn · CE drawing number · 538.05 revision · A
job title Jack's Pill, Newport	drawing title Landscape Sections	
client Hedyn		