




- Notes:
1. Drawings must not be scaled and any discrepancies must be reported immediately.
 2. The drawing is to be read in conjunction with all other relevant project drawings and schedules.
 3. Dimensions indicated are structural.
 4. Drawing must be printed in colour to ensure all elements are clearly identified.

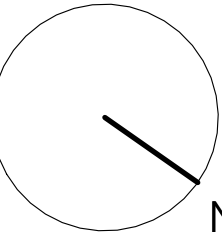

Dry riser inlet point
Dry riser outlet point to be provided
within stairwell at each floor.

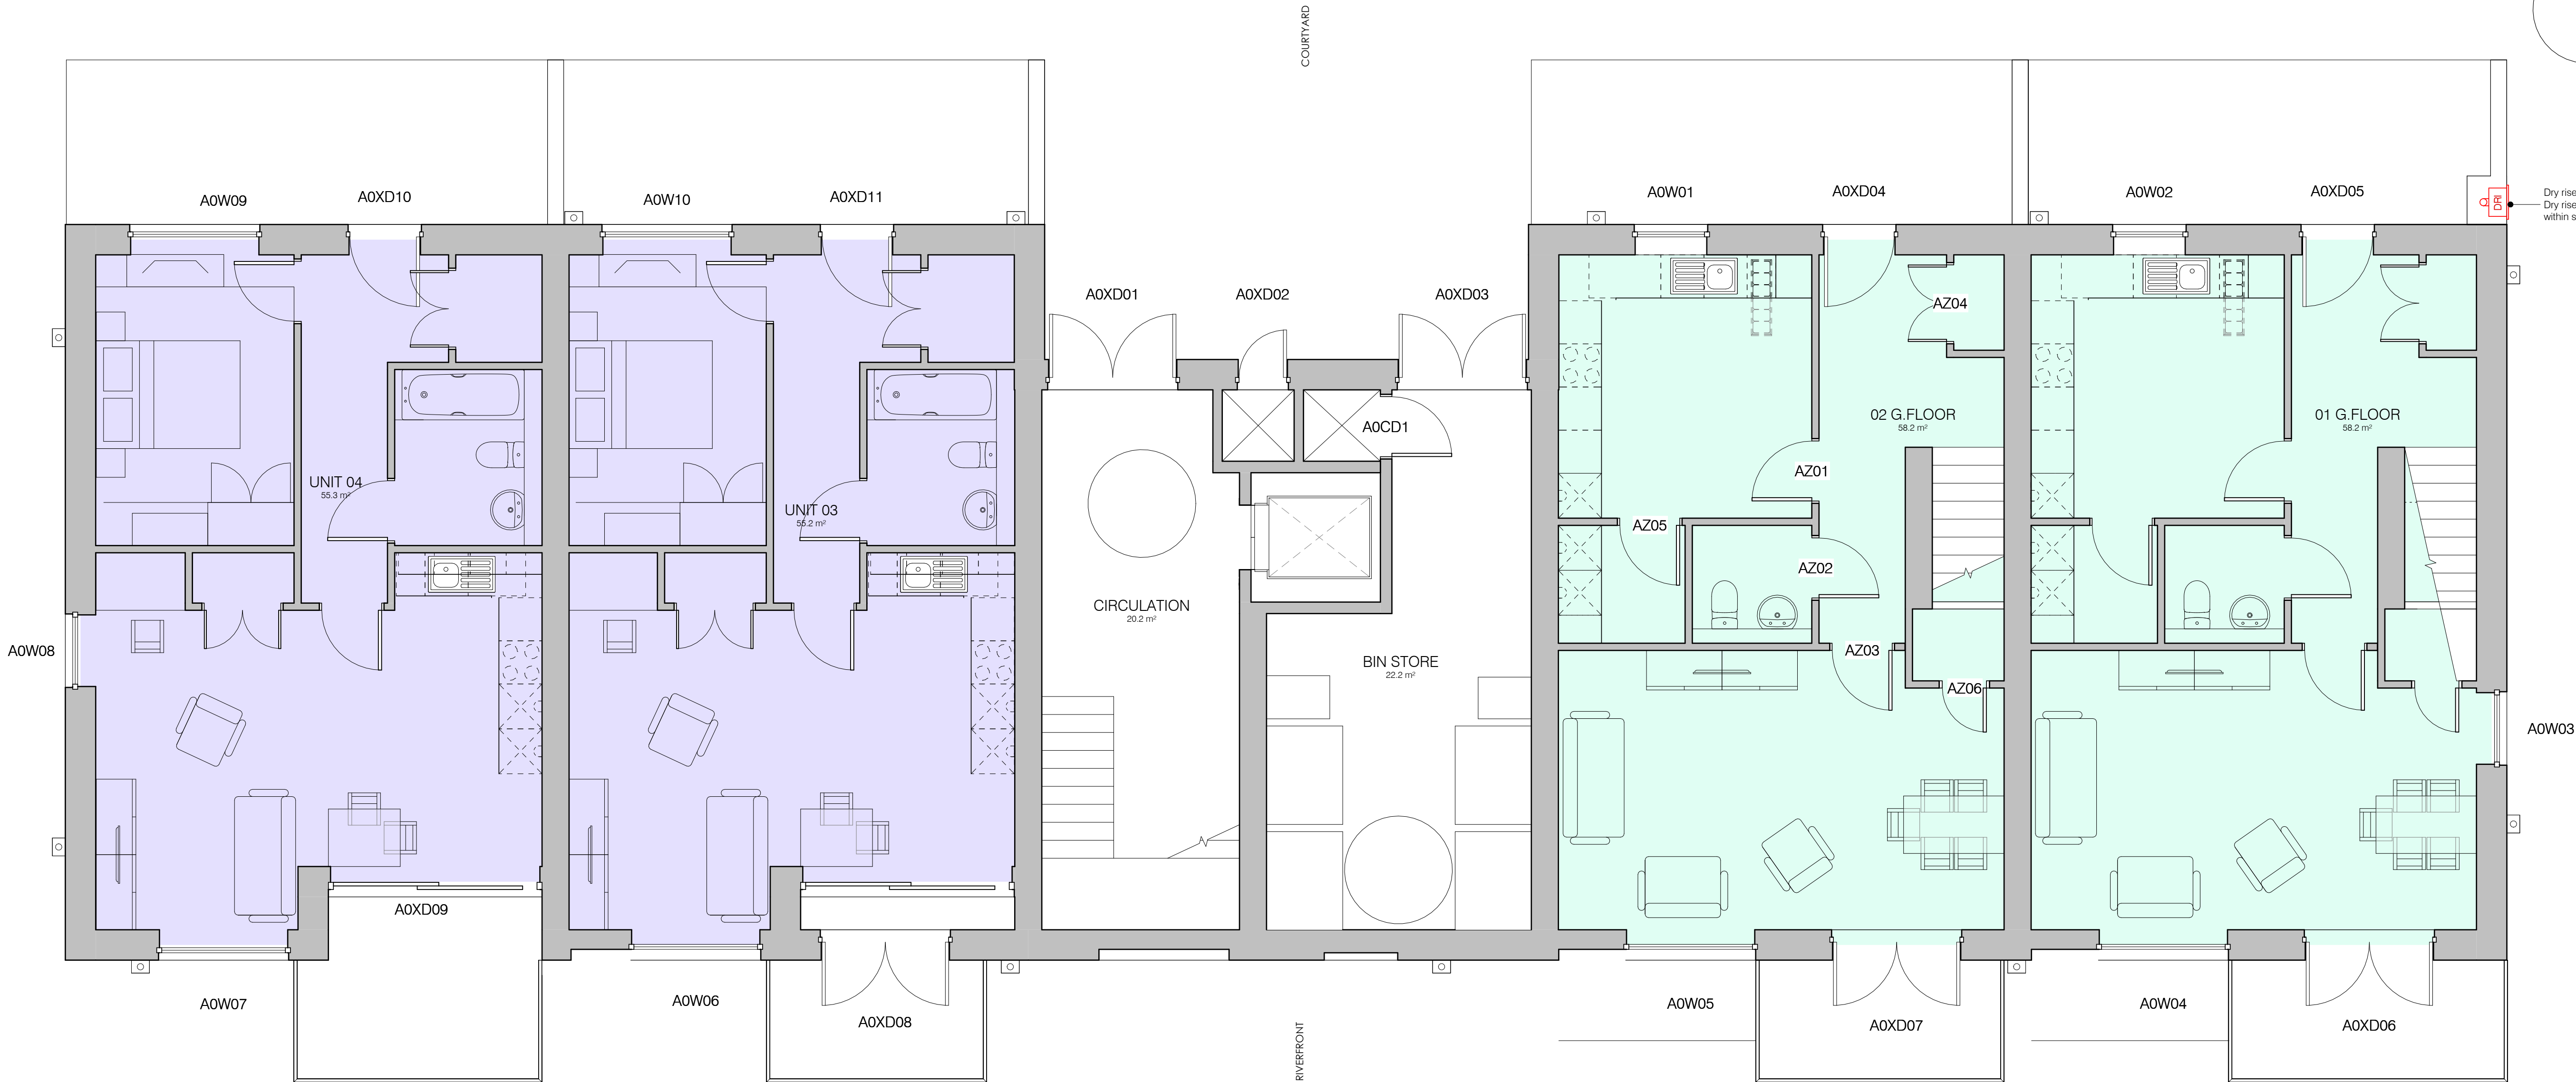

00 Ground Floor GA Plan
1 : 50

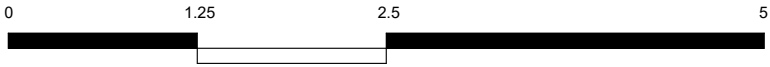

By Department Legend

- Flat Type J
- Flat Type Z

P3	Issued for approval.	RB	ALe	14.08.26
P2	Communal riser ducts reconfigured.	BD	ALe	16.06.26
P1	Issued for approval	BD	ALe	10.06.26
Rev.	Description	Drawn	Check	Date

FOR APPROVAL

pentan
architects

22 Cathedral Road
Cardiff CF11 9LJ
t. 029 2030 8010
info@pentan.co.uk

Project
Usk Way, Newport
Client
HEDYN
Drawing Title

Block A
Ground Floor GA Plan

Job no.	Org.	Zone	Level	Type	Role	Description	Status	Rev.
4211	PEN	01	00	DR	A	1600	S4	P3
Scale		Date						
1 : 50		@ A1		Jun '26				

NOTES: Do not scale. All dimensions are in millimetres unless stated otherwise