


ALL DIMENSIONS ARE TO BE CHECKED ON SITE AND ANY DISCREPANCIES
REPORTED PRIOR TO COMMENCEMENT OF WORK.

DO NOT SCALE FROM THIS DRAWING

ALL DIMENSIONS ARE TO BE CHECKED ON SITE AND ANY DISCREPANCIES REPORTED PRIOR TO COMMENCEMENT OF WORK.

DO NOT SCALE FROM THIS DRAWING

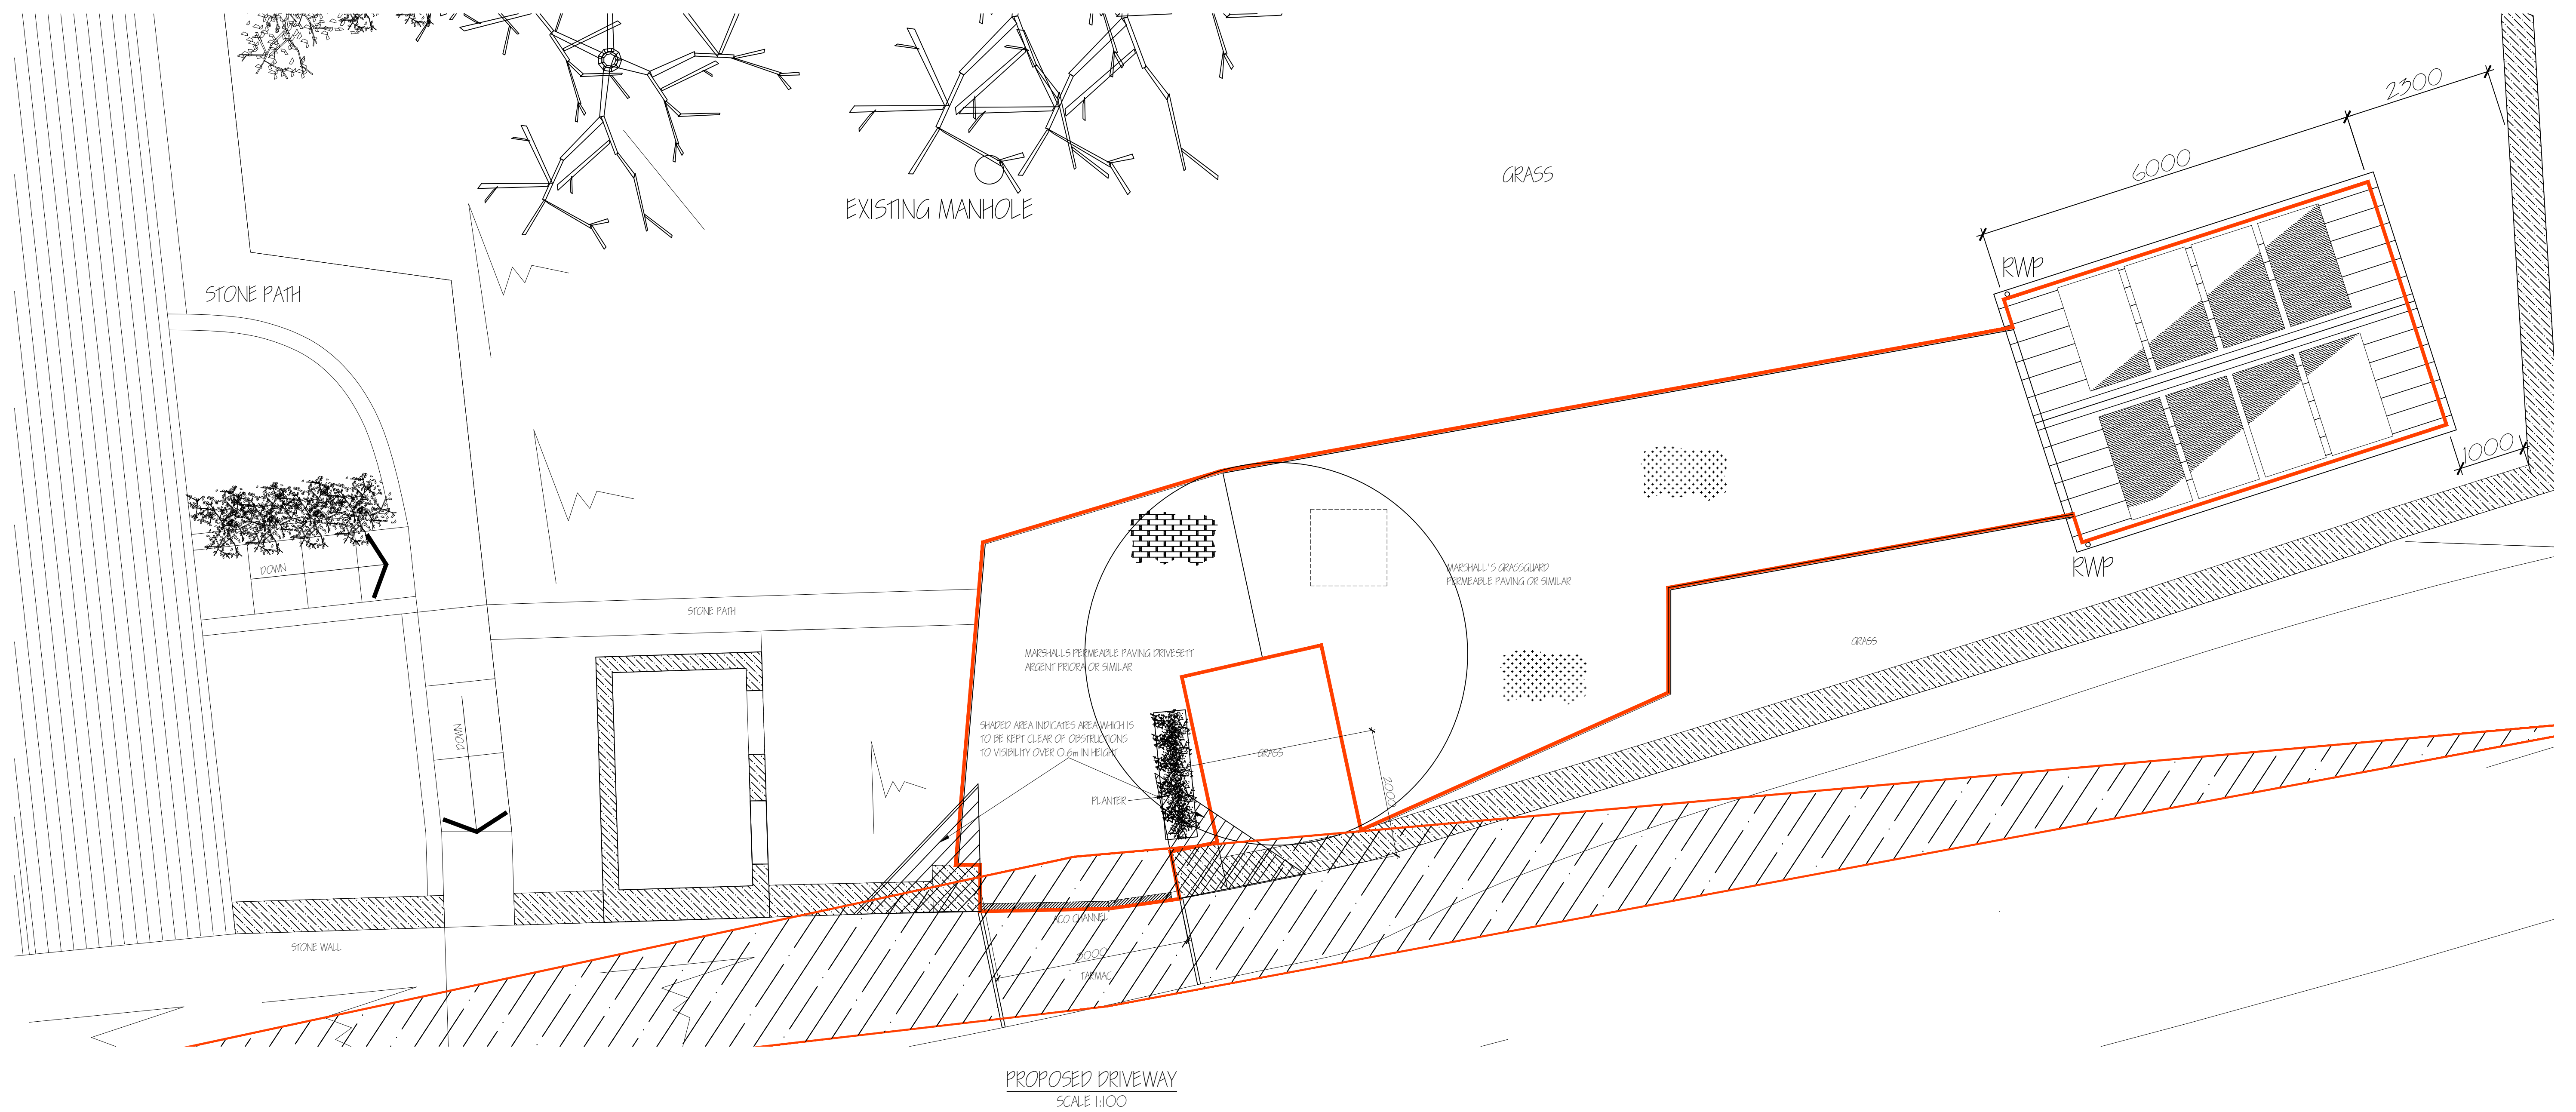

REVISION	DATE	DESCRIPTION	BY
DRAWING TITLE:			
PROPOSED DRIVEWAY			
CLIENT/PROJECT:			
MR P. MELETTI PROPOSED ALTERATIONS THE FRIARS CHRISTCHURCH			
DRAWN: -	CHECKED: -	DATE: -	SIZE: A1
SCALE: 1:100		STATUS: PLANNING	
DRAWING No.			REVISION
PM-####			-