


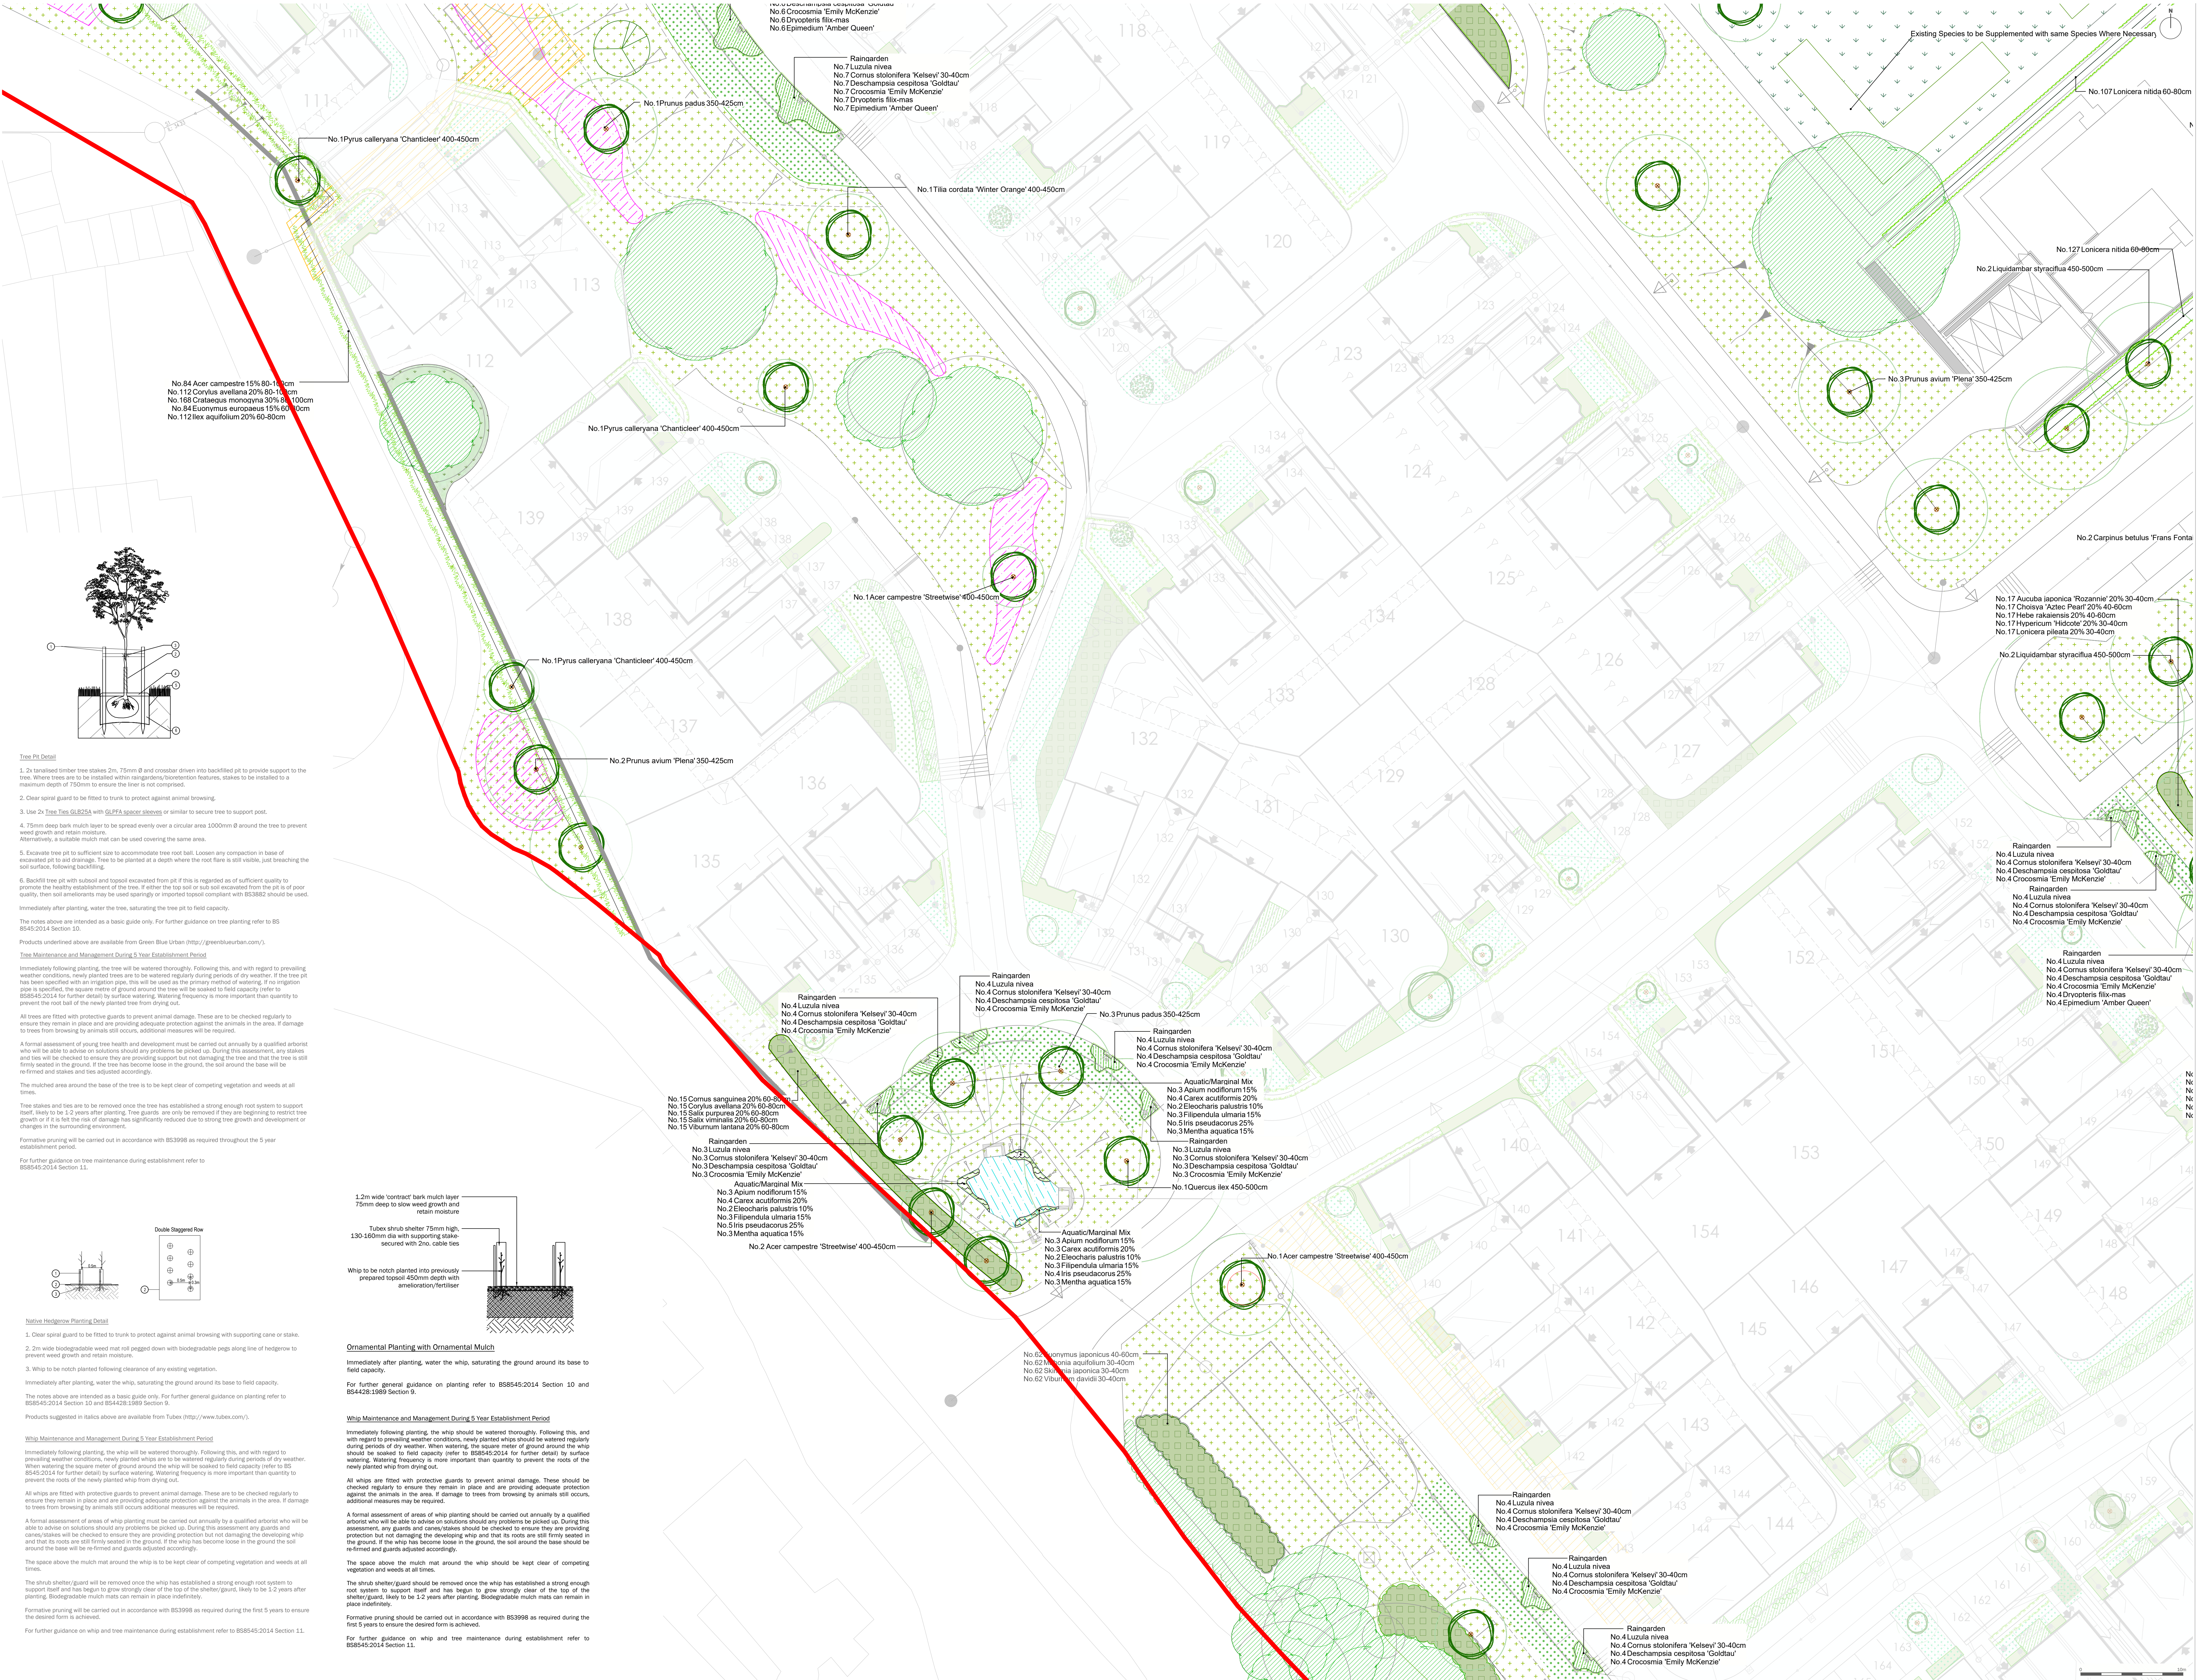

Site Boundary

Existing Vegetation to be Retained

Refer to the Arboricultural Report for details

Existing Grass to be Retained and Enhanced with Species Rich Grass
























Proposed Aquatic Mix

Proposed Aquatic-Edge Structural Planting

Proposed Ornamental Planting

Proposed Structural Planting

Proposed Rain Garden Planting

To be planted in groups of 3 and 5

Proposed Hedgerow

Proposed Wildflower Grassland



Proposed Shade Tolerant Wildflower Grassland and Bulb Planting



Proposed Gravel Footpath


Proposed Location for the Trim Trail Equipment

Details of Trim Trail Equipment subject to planning conditions

Proposed Location for the Local Equipped Area for Play (LEAP)

Details of Local Equipped Area for Play subject to planning conditions

Proposed Gravel to Front Gardens

Details of Local Equipped Area for Play subject to planning conditions

Proposed Boundary Treatments

Refer to the Arboricultural Report for details

Proposed Lighting Column

Refer to the Arboricultural Report for details

Location of Underground Services

Refer to the Arboricultural Report for details

Easement

Refer to the Arboricultural Report for details

NOTE:

No planting operations to be undertaken within RfAs for trees designated under a TPO. Refer to the Arboricultural Report and plans for details on locations of such trees.

1

2

3

4

5

6
































































































































































































































































































































































































































































































































































































































































































































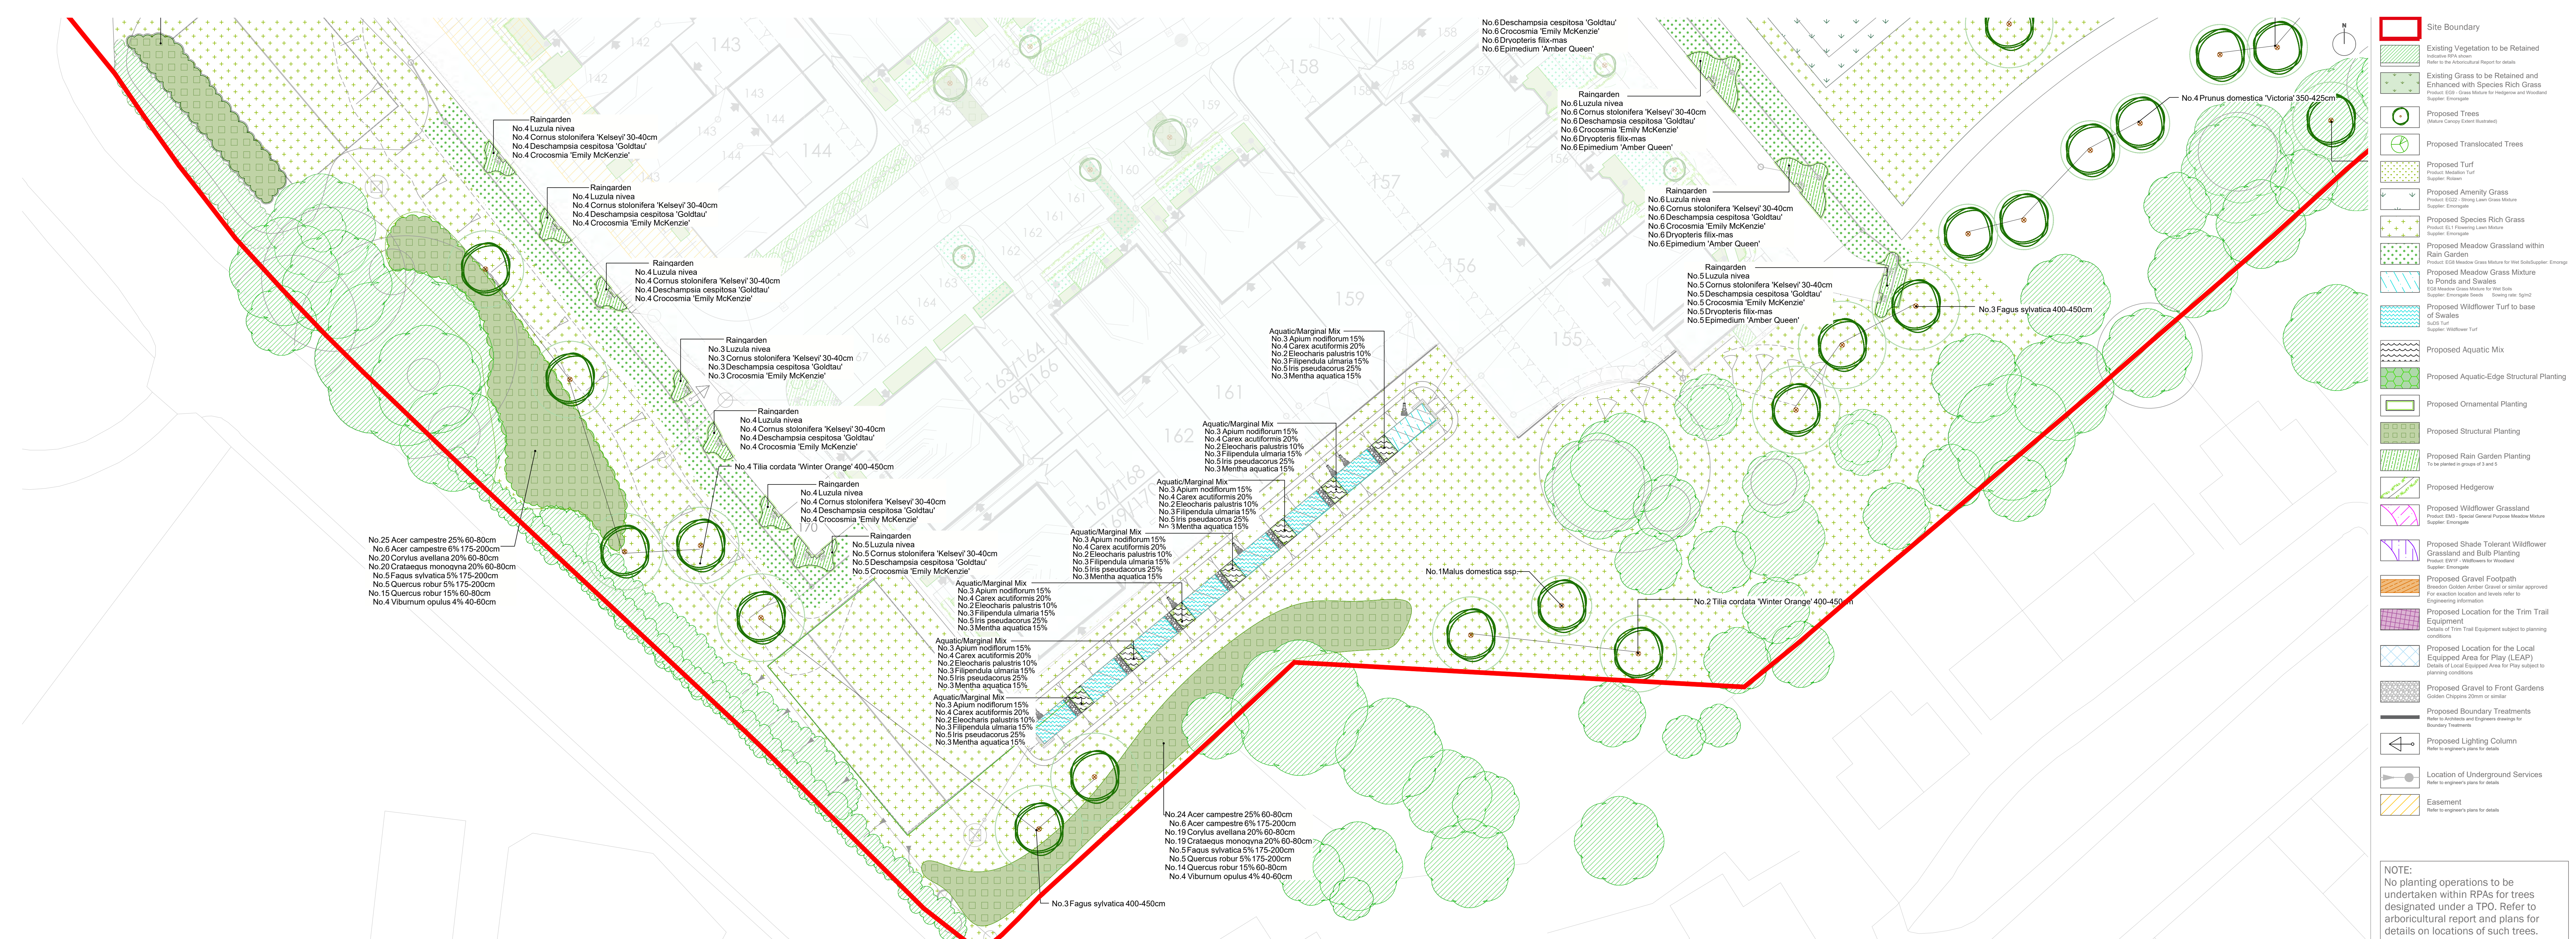

- Site Boundary
- Existing Vegetation to be Retained
- Existing Grass to be Retained and Enhanced with Species Rich Grass
- Proposed Trees
- Proposed Translocated Trees
- Proposed Turf
- Proposed Amenity Grass
- Proposed Species Rich Grass
- Proposed Meadow Grassland within Rain Garden
- Proposed Meadow Grass Mixture to Ponds and Swales
- Proposed Wildflower Turf to base of Swales
- Proposed Aquatic Mix
- Proposed Aquatic-Edge Structural Planting
- Proposed Ornamental Planting
- Proposed Structural Planting
- Proposed Rain Garden Planting
- Proposed Hedgerow
- Proposed Wildflower Grassland
- Proposed Shade Tolerant Wildflower Grassland and Bulb Planting
- Proposed Gravel Footpath
- Proposed Location for the Trim Trail Equipment
- Proposed Location for the Local Equipped Area for Play (LEAP)
- Proposed Gravel to Front Gardens
- Proposed Boundary Treatments
- Proposed Lighting Column
- Location of Underground Services
- Easement

NOTE:
No planting operations to be undertaken within RPAs for trees designated under a TPO. Refer to arboricultural report and plans for details on locations of such trees.

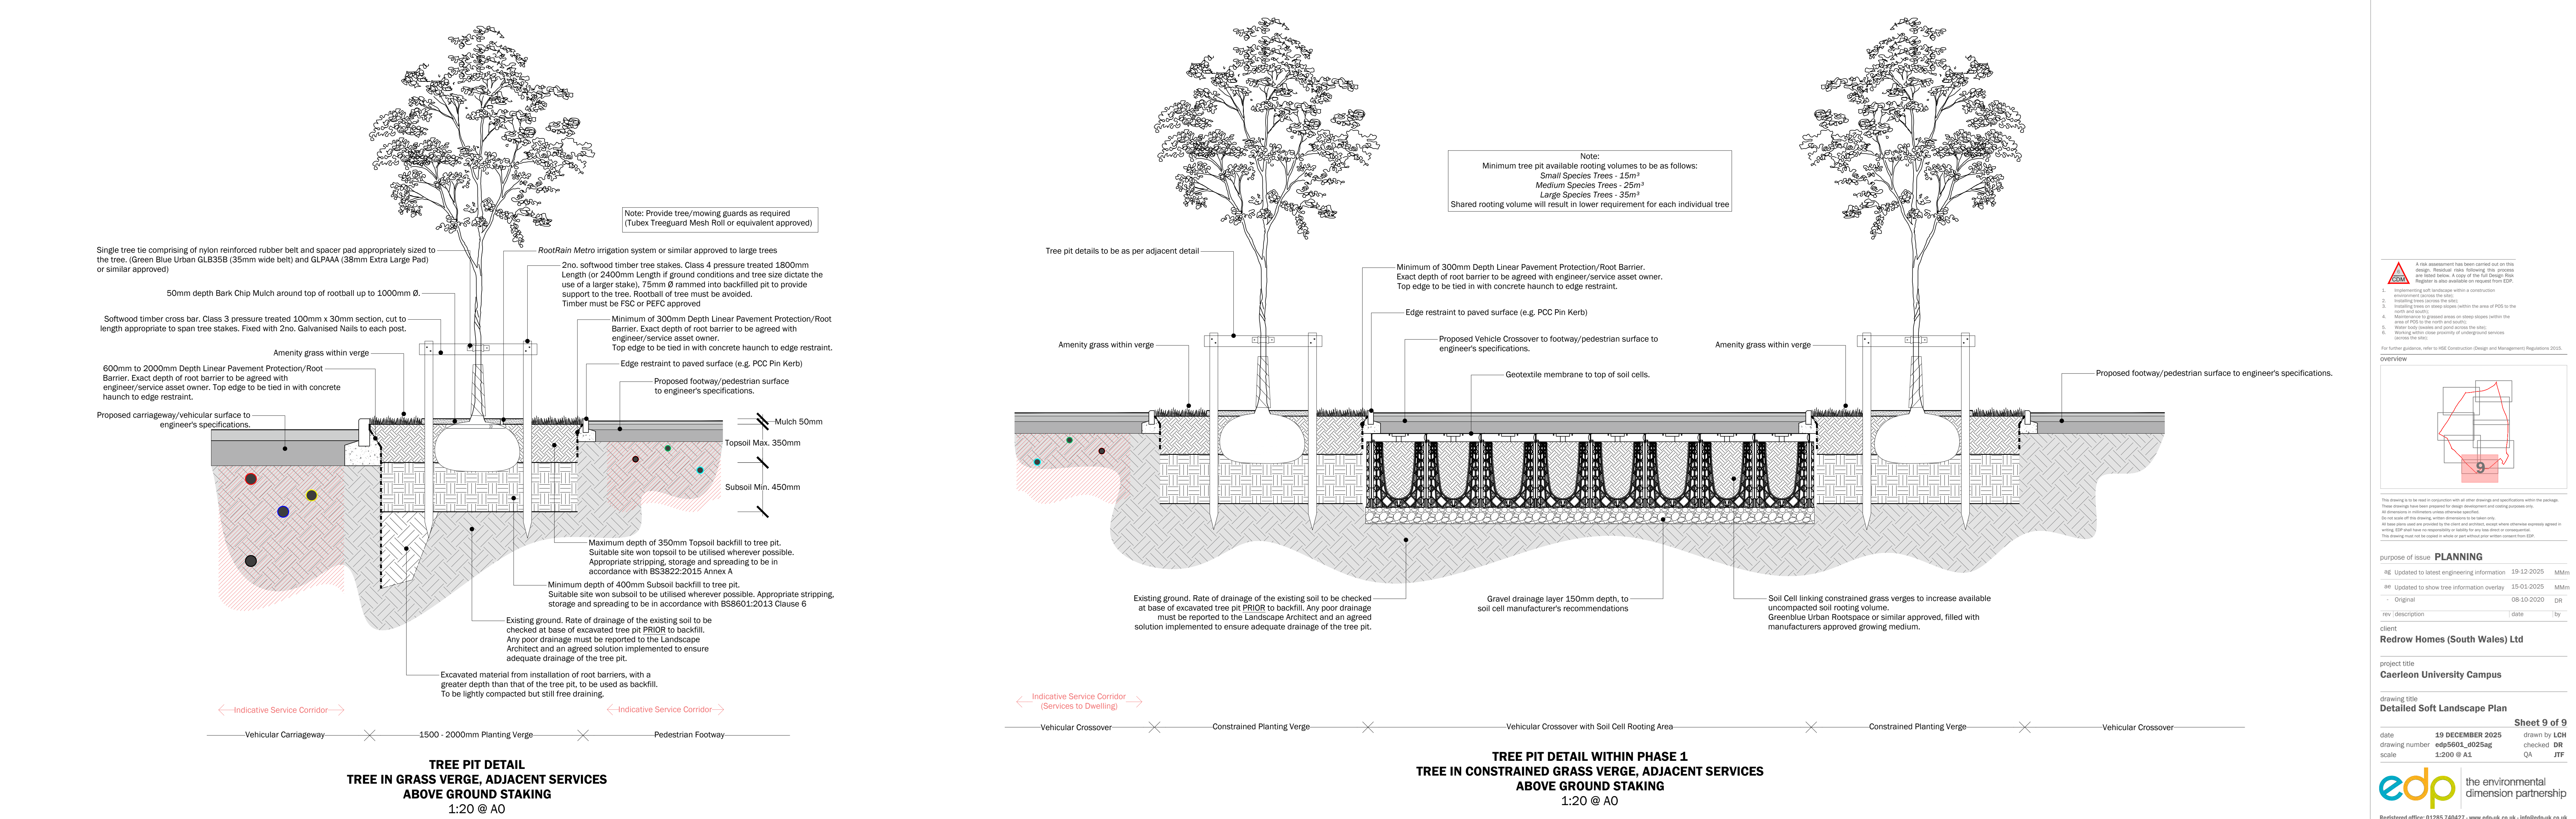

purpose of issue PLANNING

RE Updated to latest engineering information 19-12-2025 MMm

RE Updated to show tree information overlay 15-01-2025 MMm

Original 08-10-2020 DR

rev description date by

client
Redrow Homes (South Wales) Ltd

project title
Caerleon University Campus

drawing title
Detailed Soft Landscape Plan

date 19 DECEMBER 2025 drawn by LDR
drawing number edp5601_0025ag checked DR
scale 1:200 @ A1 QA JTF

Sheet 9 of 9

edp the environmental dimension partnership

Registered office: 01285 740421 • www.edp-uk.co.uk • info@edp-uk.co.uk



the environmental
dimension partnership

CARDIFF
02921 671900

CHELTENHAM
01242 903110

CIRENCESTER
01285 740427

info@edp-uk.co.uk
www.edp-uk.co.uk

The Environmental Dimension Partnership Ltd. Registered as a Limited Company in England and Wales. Company No. 09102431. Registered Office: Quarry Barn, Elkstone Studios, Elkstone, Gloucestershire GL53 9PQ



**URBAN
DESIGN
GROUP** REGISTERED
PRACTICE



**IEMA
CORPORATE
PARTNER**

**Landscape
Institute**
Registered practice