


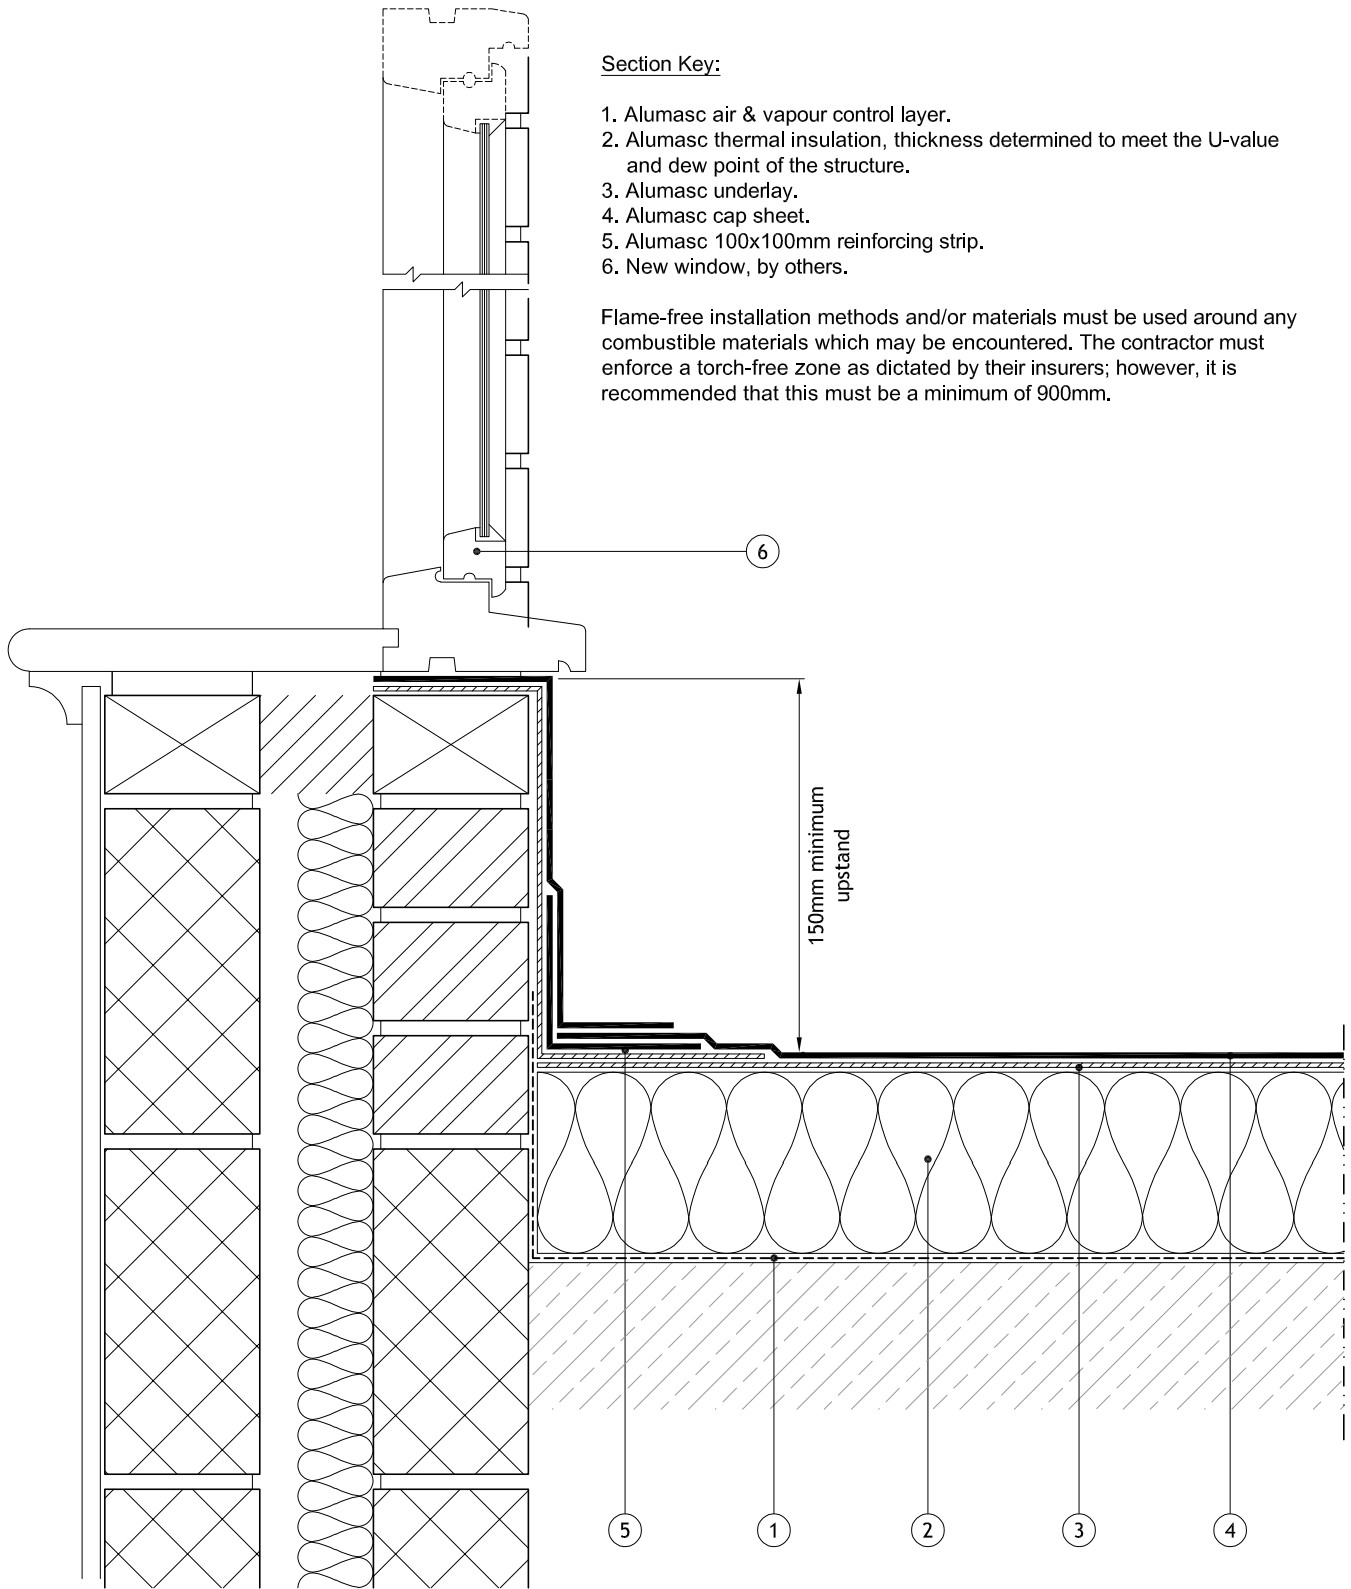

- This drawing was prepared to serve as a guideline representing typical detailing conditions and illustrate the correct application of Alumasc products only. It may be necessary to modify this detail in whole or in part in accordance with specific project conditions, design or requirements.
 - Refer to the Alumasc project specification for product identification and method of application.



ALUMASC
ROOFING

+44 (0)1744648400
info@alumascroofing.com
www.alumascroofing.com

Alumasc Building Products Ltd
 White House Works, Bold Road, Sutton St Helens, Merseyside WA9 4JG

Title:
 Alumasc Two Layer Warm RBM
 Abutment to Window

Drawing No:
 RBM-WT 03 06

Scale:
 Not to Scale

Revision:

Date:

© Copyright reserved