


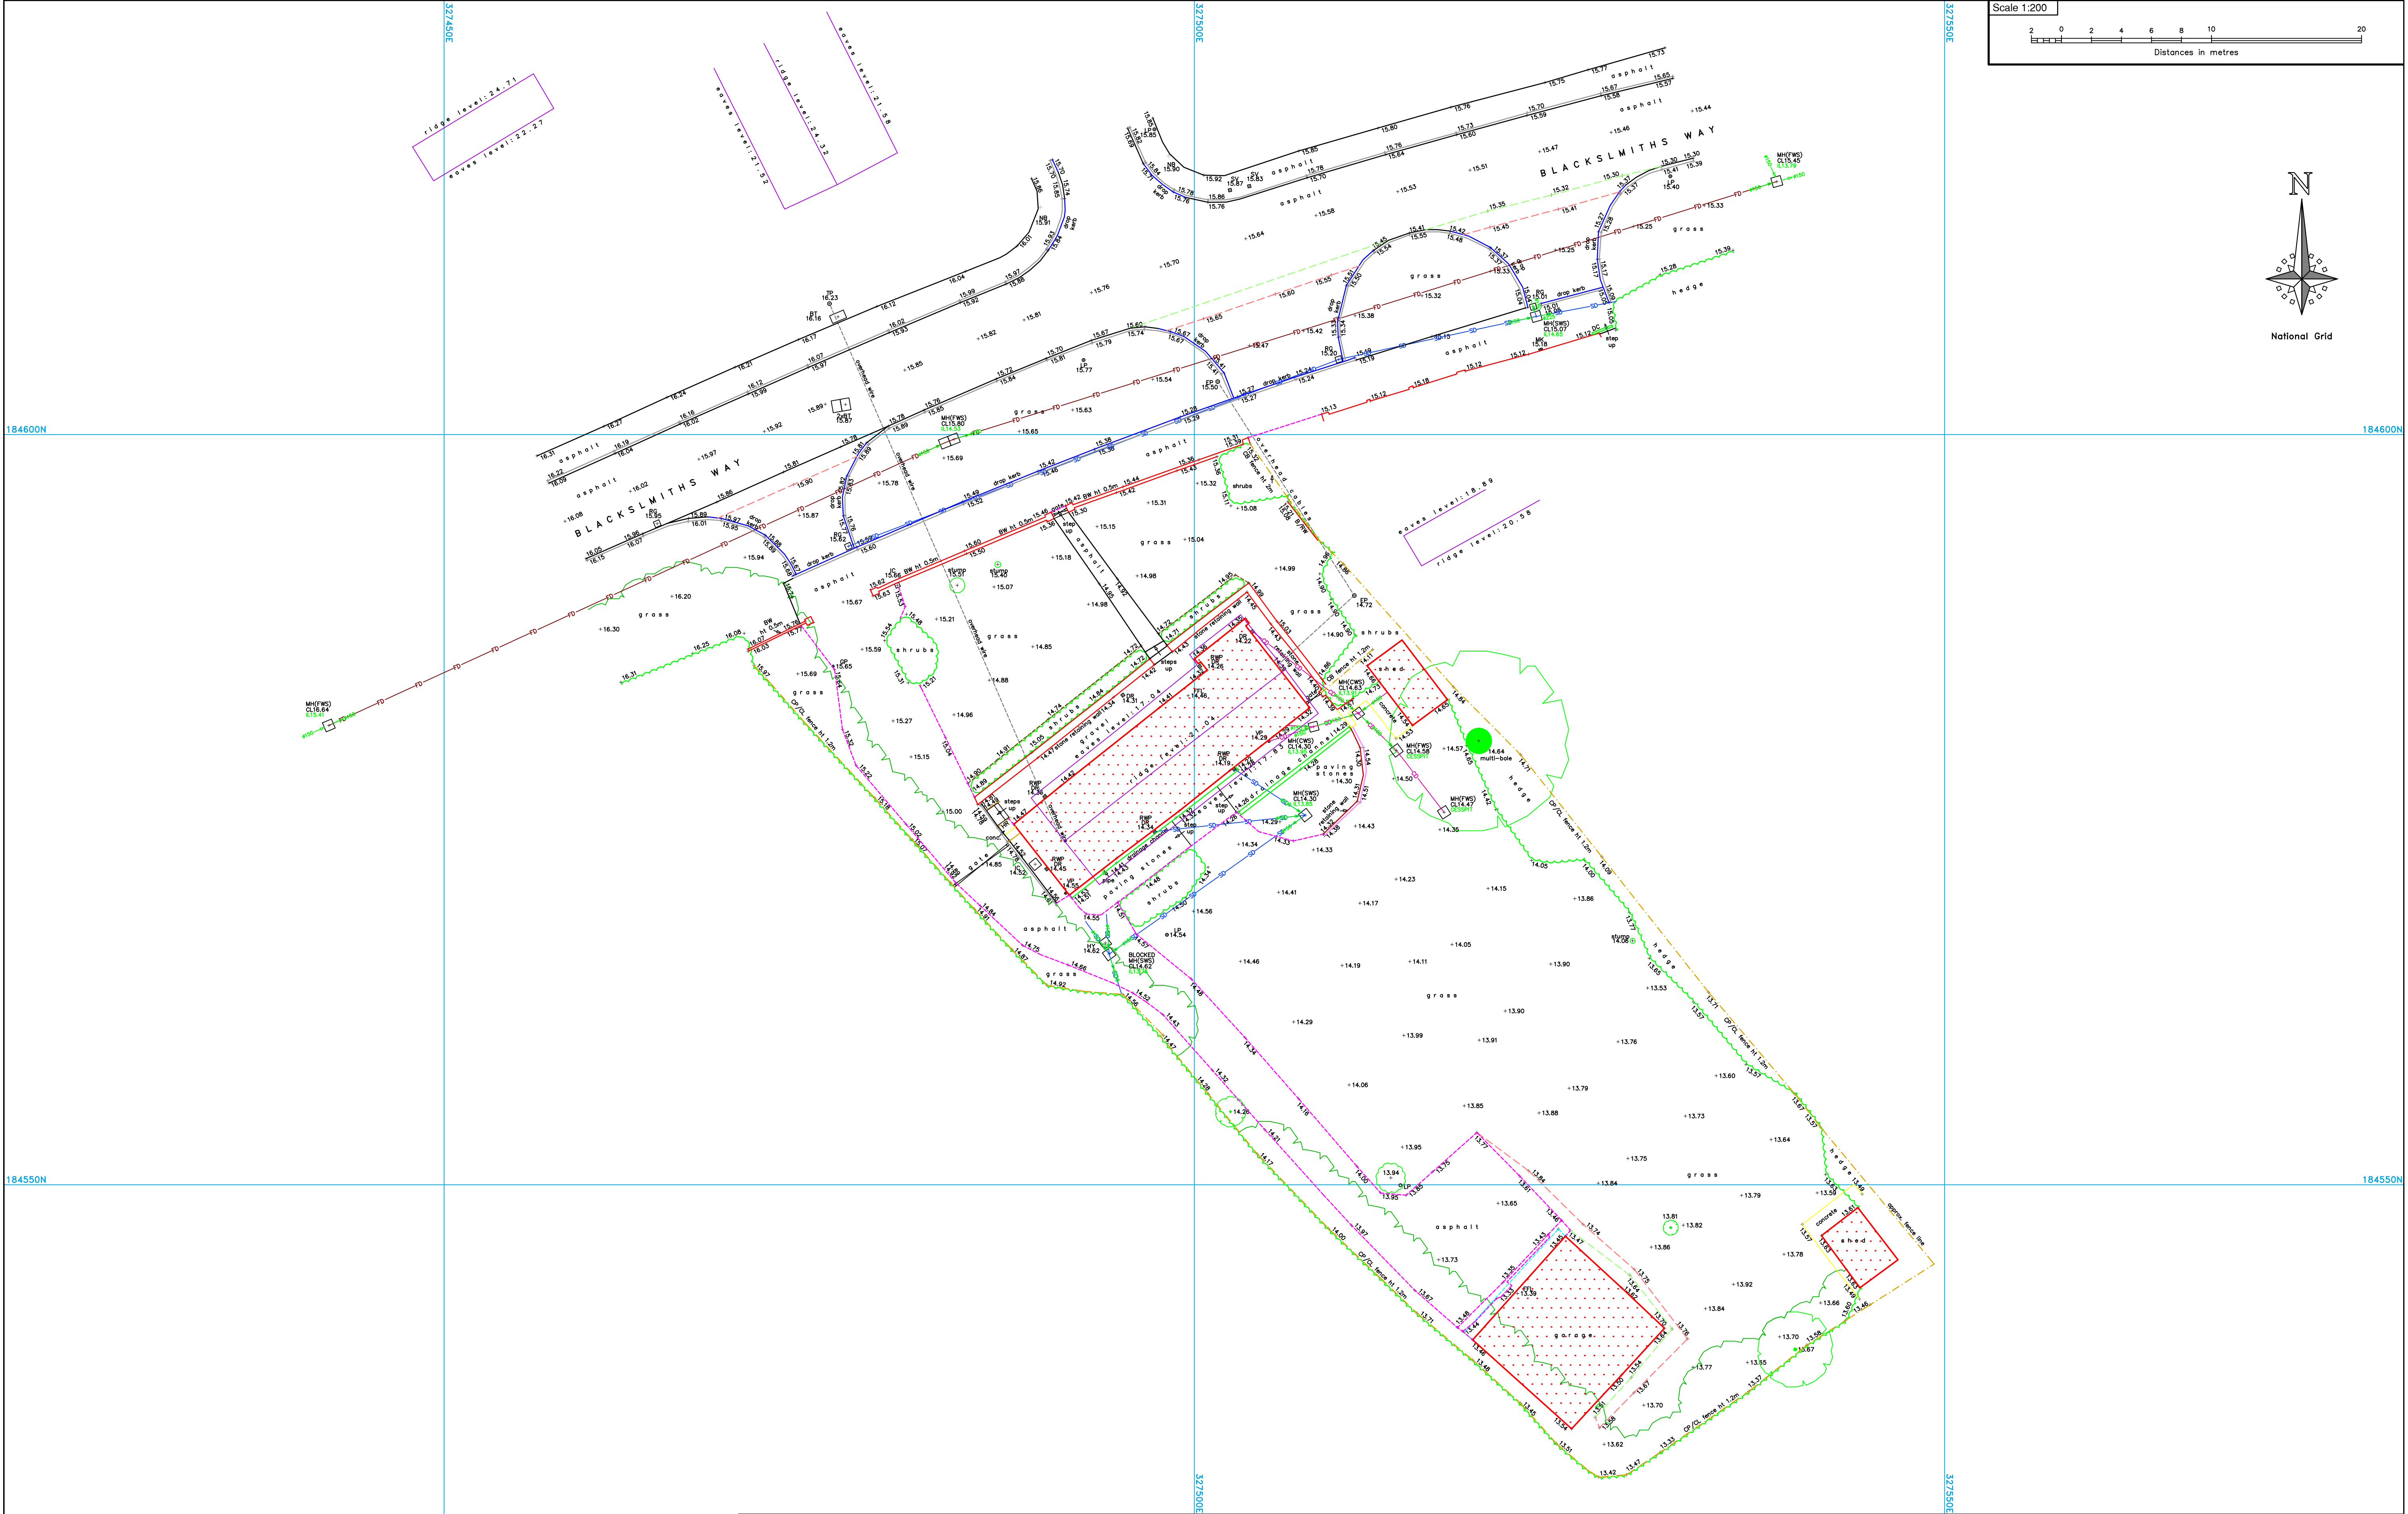

THE SURVEY ASSOCIATION

AZIMUTH GEO DATA-AZIMUTH LAND SURVEYS

Ordnance Survey

Ordnance Survey Licensed Partner

Planning Maps, Vector Mapping, Mobile Mapping, Environmental Data, Land Registry File Plans

www.azimuthgeodata.co.uk

Abbreviations:

BS	brick retaining wall	RL	related floor level	RF	road gully	ht	height (of feature)
BL	baton	RS	ridge	RP	road gully	h	height (of feature)
BT	baton	RS	ridge	RP	road gully	h	height (of feature)
BT	baton	RS	ridge	RP	road gully	h	height (of feature)
BT	baton	RS	ridge	RP	road gully	h	height (of feature)

Notes:

Revisions:

Drainage features:

CL	cover level	UTL	utility level
IL	invert level	UTL	utility level
IL	invert level	UTL	utility level
IL	invert level	UTL	utility level
IL	invert level	UTL	utility level

Topographical Surveys

Engineering Surveys

Measured Building Surveys

Boundary Surveys

OS Mapping and Data Centre

Underground Utility Surveys

AZIMUTH LAND SURVEYS LIMITED

28 CARDIFF ROAD, NEWPORT, S.WALES NP20 2ED, UK

e-mail: enquiries@azimuthgroup.co.uk Web: www.azimuthland surveys.co.uk

Tel: 01633 263575 Fax: 01633 213767

The Copyright in the Plans remain vested in Azimuth Land Surveys Ltd who will grant an irrevocable licence for use by the Client upon receipt of full payment. Plans provided prior to receipt of payment under a temporary licence. All property rights arising out of the provision of the Services are the property of the Azimuth Land Surveys Ltd and the Client shall not cause or permit anything that might damage, endanger them or alter, deface, remove any indications as to the source of the Plans. No liability for accuracy shall extend beyond the specified scale of graphical mapping, digital data or any other accuracy specified. All services to be field verified. Any survey control issued within this drawing has been established for survey use only.

Client

Neil Atherton

Coord Grid	Plane Grid based on National Grid	Level Datum	Level Datum via Active GPS Network
Scale	1:200@A1	Date	Oct 2020
Status	Final	Job No.	NA3856
Surveyed	A. Jolliffe	Drawn	C. J. Sullivan
Checked	R. Williams	Dwg. No.	NA3856-01