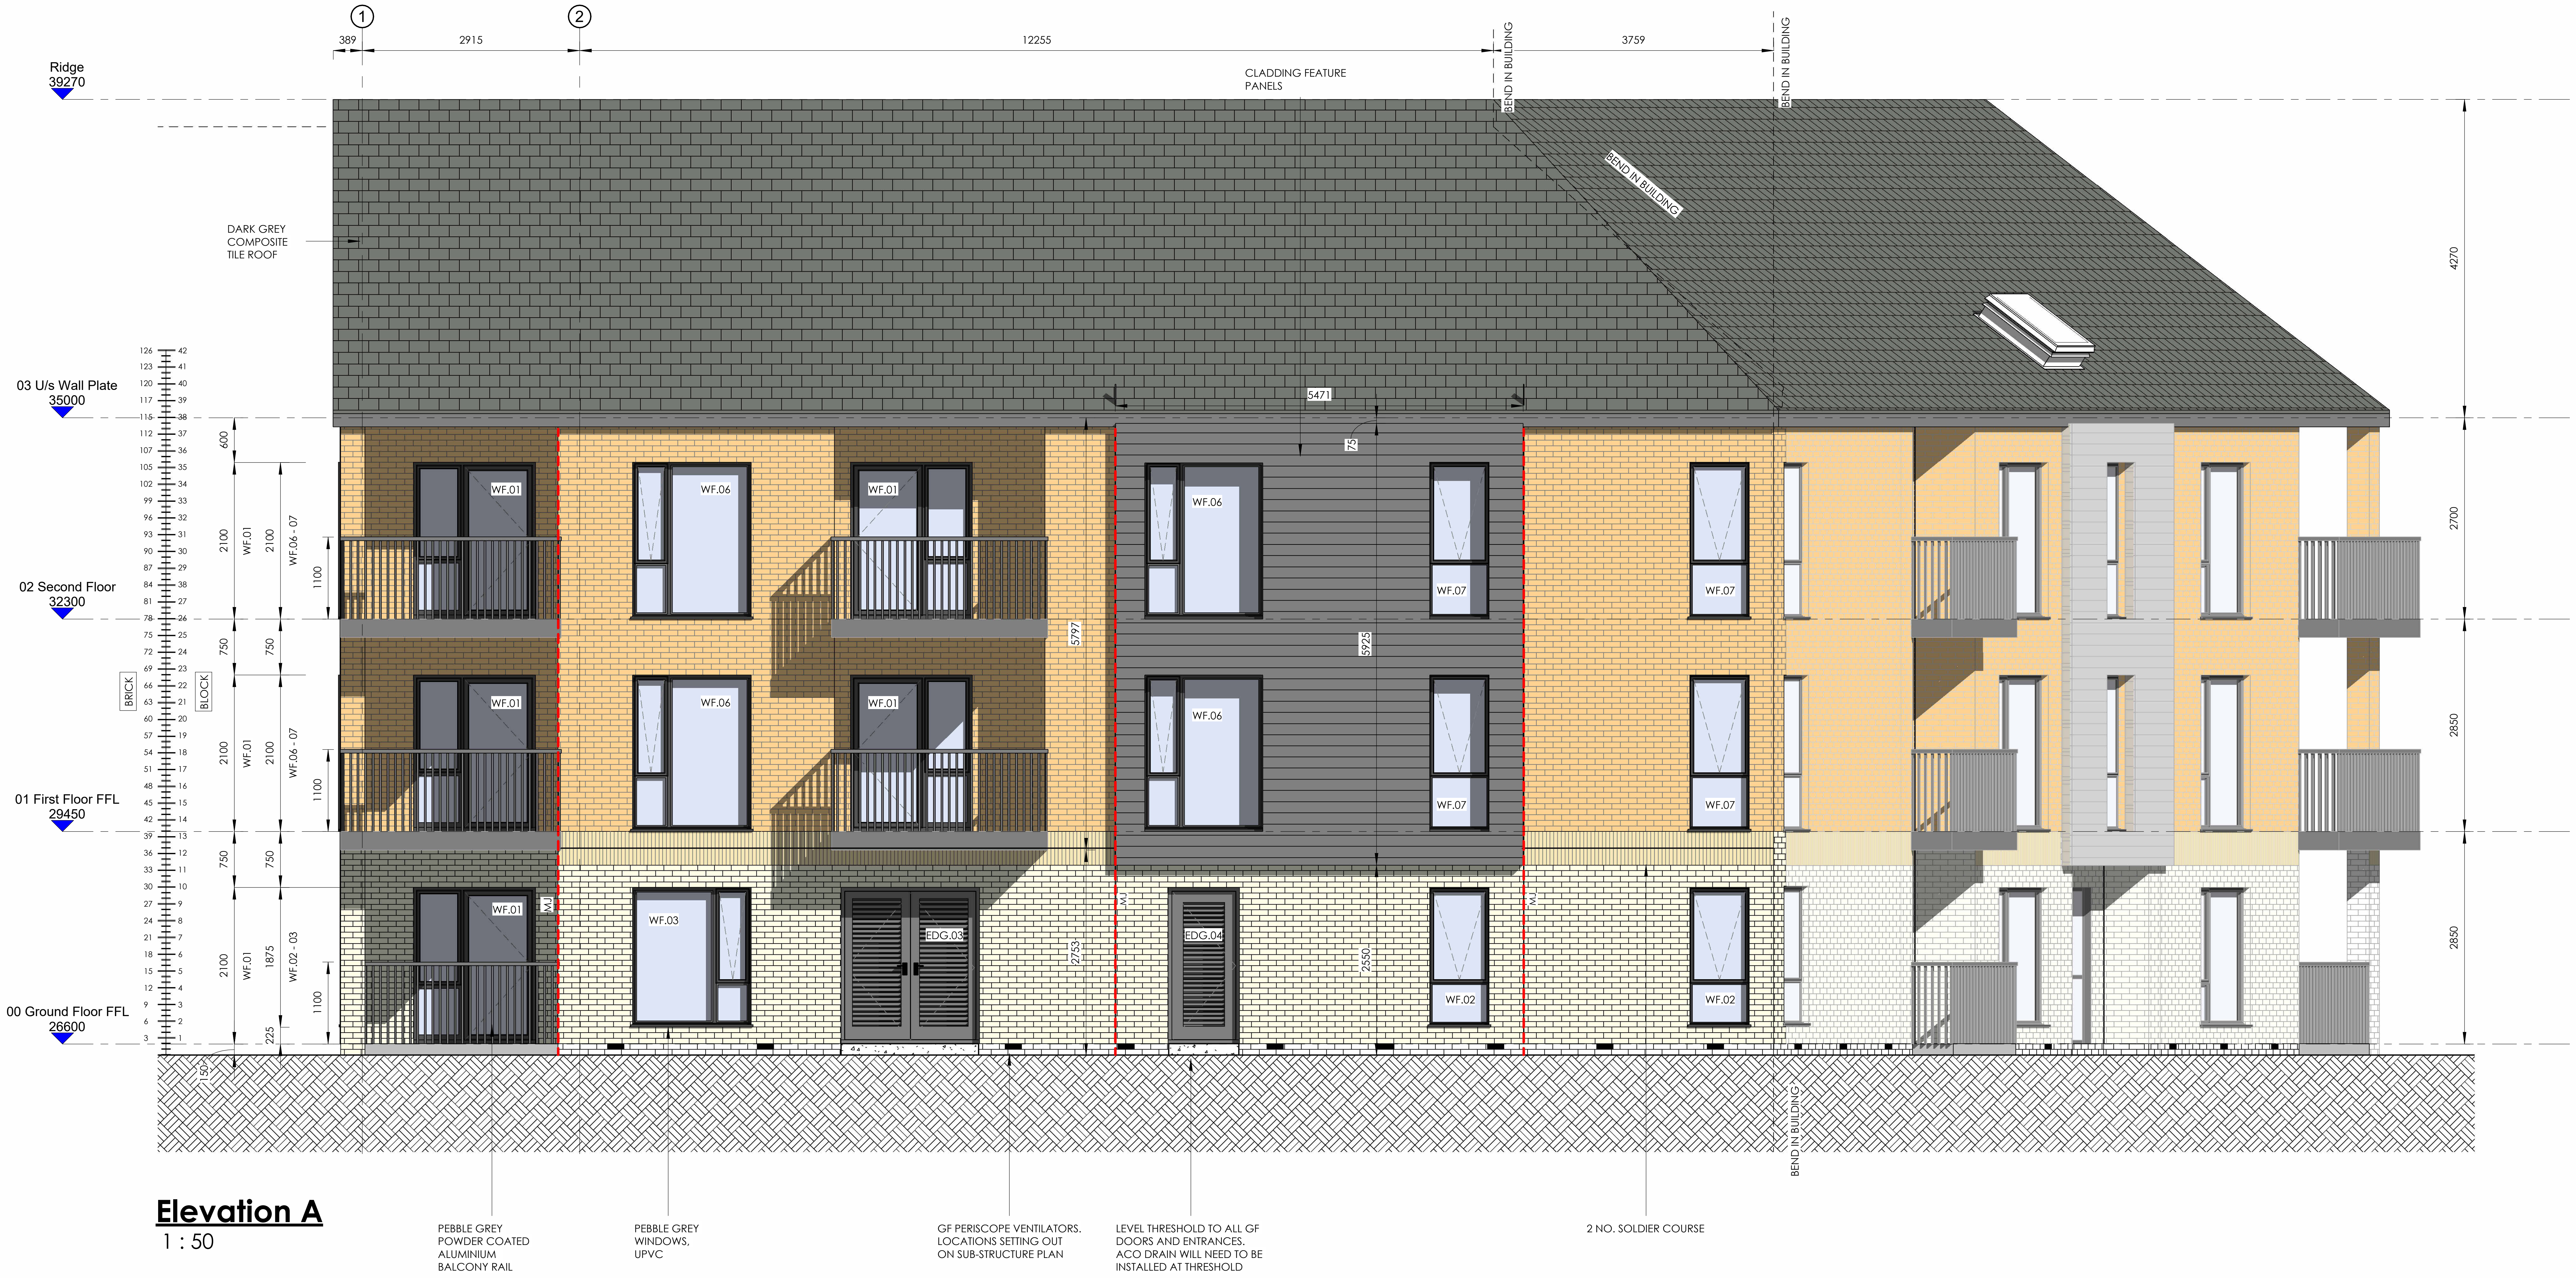

Elevation A
1 : 50

GENERAL NOTES

1. DO NOT SCALE THIS DRAWING, ONLY USE FIGURED DIMENSIONS IF IN DOUBT ASK.

2. UNLESS NOTED OTHERWISE ALL DIMENSION ARE IN MILLIMETRES & AND ALL LEVELS ARE IN METRES RELATIVE TO ORDNANCE DATUM.

3. ALL LONGITUDINAL AND TRANSVERSE DIMENSIONS ARE MEASURED IN PLAN UNLESS OTHERWISE NOTED.

4. THIS DRAWING IS TO BE READ IN CONJUNCTION WITH ALL SCHEME DRAWINGS AND DESIGNERS RISK ASSESSMENT

5. THE CONTRACTOR IS TO CHECK ALL DIMENSIONS PRIOR TO CONSTRUCTION AND ANY DISCREPANCIES MUST BE REPORTED TO SPRING DESIGN BEFORE PROCEEDING.

6. ALL STATUTORY SERVICES INFORMATION SHOWN HAS BEEN PROVIDED BY THE RELEVANT STATUTORY AUTHORITIES. THE CONTRACTOR IS TO SATISFY HIMSELF AS TO THE ACCURACY OF THE LOCATIONS, SIZE AND MATERIAL AND OWNERSHIP OF THE SERVICES PRIOR TO ANY WORKS BEING CARRIED OUT.

7. THIS DRAWING IS TO BE READ IN STRICT CONJUNCTION WITH ALL M&E AND STRUCTURAL ENGINEER DRAWINGS, ANY DISCREPANCIES ARE TO BE REPORTED BACK TO ARCHITECT.

🟧	WIENERBERGER SMOKED SMOOTH ORANGE BRICKWORK ABOVE SOLDIER COURSE
🟨	WIENERBERGER TRINITY CREAM MULTI GRIT BRICKWORK BELOW SOLDIER COURSE
▥	PURAFACADE OKO SKIN - FERRO FINISH RAL: 7016
▩	PERFORATED SHEET METAL SCREEN - TBC BY FABRICATOR PEBBLE GREY RAL: 7032
▦	ROOF - MARLEY ETERNIT EDGEMERE CONCRETE TILES, COLOUR: SMOOTH GREY / SMOOTH BROWN.

GUTTERS AND DRAIN PIPES - ANTHRACITE RAL: 7016

WINDOWS & DOORS- UPVC PEBBLE GREY - RAL 7032

CANOPIES - PRESSED METAL BY ALUMASC OR EQUAL TO CLIENT APPROVAL, COLOUR PEBBLE GREY - RAL 7032

⁞ MOVEMENT JOINT

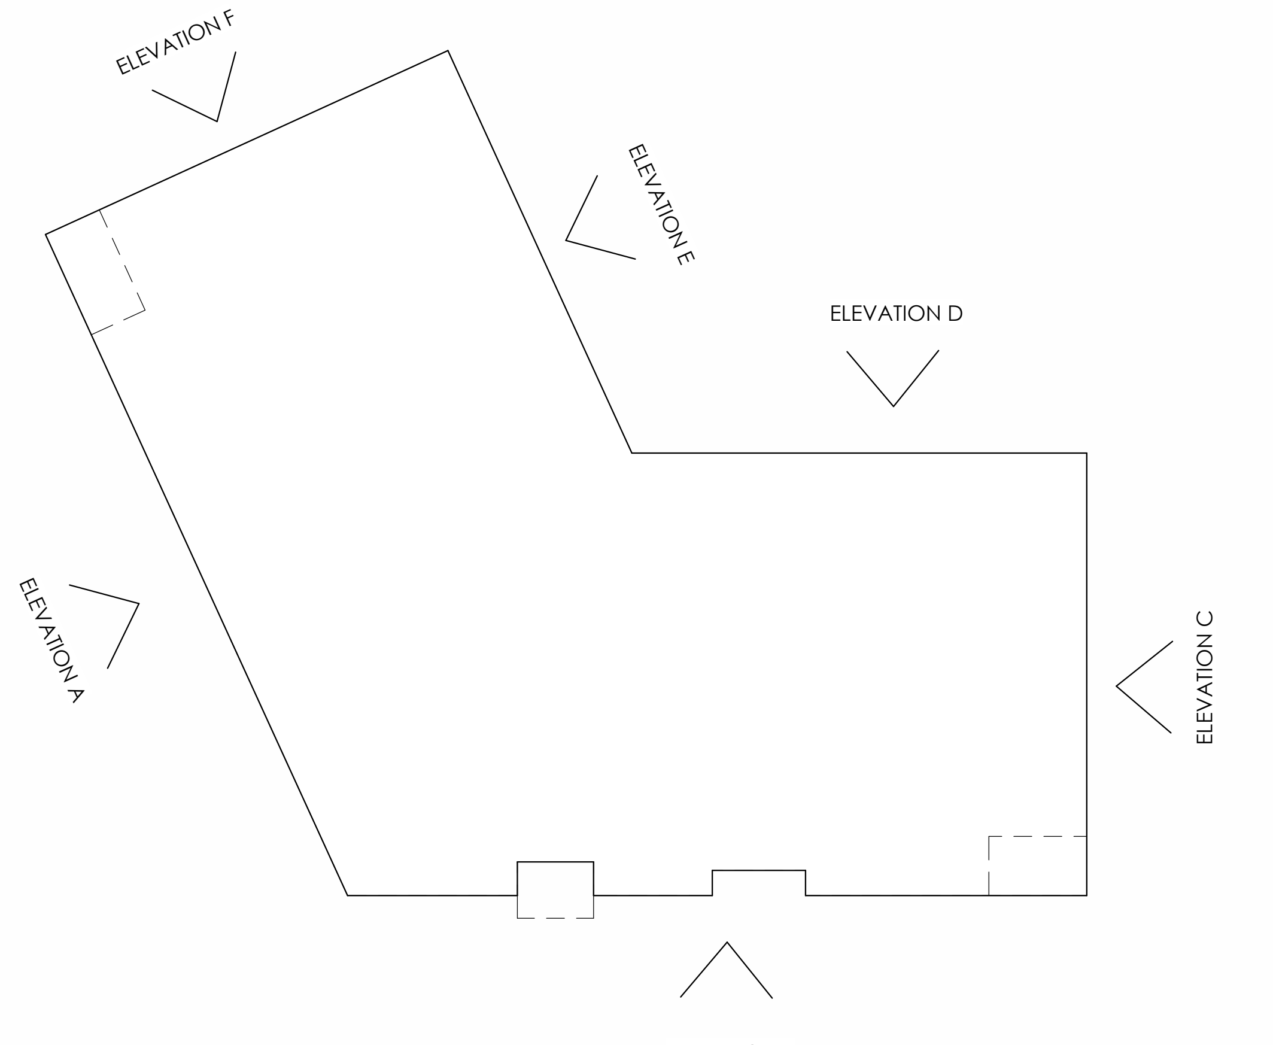

Elevation Key
1 : 200

A1
Original sheet size

Note: This Drawing is copyright, its use or reproduction is subject to permission from Spring Design Consultancy Limited. All rights are reserved until invoices are paid in full. Contact SDC regarding terms & conditions. Check printed scale, responsibility is not accepted for reproduction of digital media or measuring from this document. Only figured dimensions to be used for construction. No responsibility will be taken for any design used for construction prior to receipt of relevant approvals. Report doubts/discrepancies to project Architect.

Revisions			
D	20.08.26	Elevations Updated To Inc. Client Approved Materials	GB
C	06.08.26	Sleeper walls (red) relocated to PHG centre line +LB (Green) wall relocated in line with Metsec + External Materials updated as per Clients Request + Bat Boxes added to Elevations + GF lvl Updated + MJs Added	GB
B	22.05.26	Material quantities added	DJ
A	12.04.23	Update to material key	BG

| Client
Lovell Group
LOVELL PARTNERSHIPS

| Project.
Ringland Regeneration

| Drawing Title.
Block C - Elevation A

| Drawing Status.
TENDER

| Date.
12.08.22

| Drawn By: CL
| Checked : MLM
| Director: CW
| Scale. As indicated@A1
| Job No. 2603
| OPT. BC
| Drawing No. (20) 50
| Rev. D

spring design

Unit 2 Chapel Barns | Merthyr Mawr | Bridgend | CF32 0LS
w.spring-consultancy.co.uk
t: 01656 656267