


BS 13700:2021

UPRIGHT REQUIRED WITHIN 500mm OF CORNER

- FOLDING GUARDRAIL
- FREESTANDING GUARDRAIL

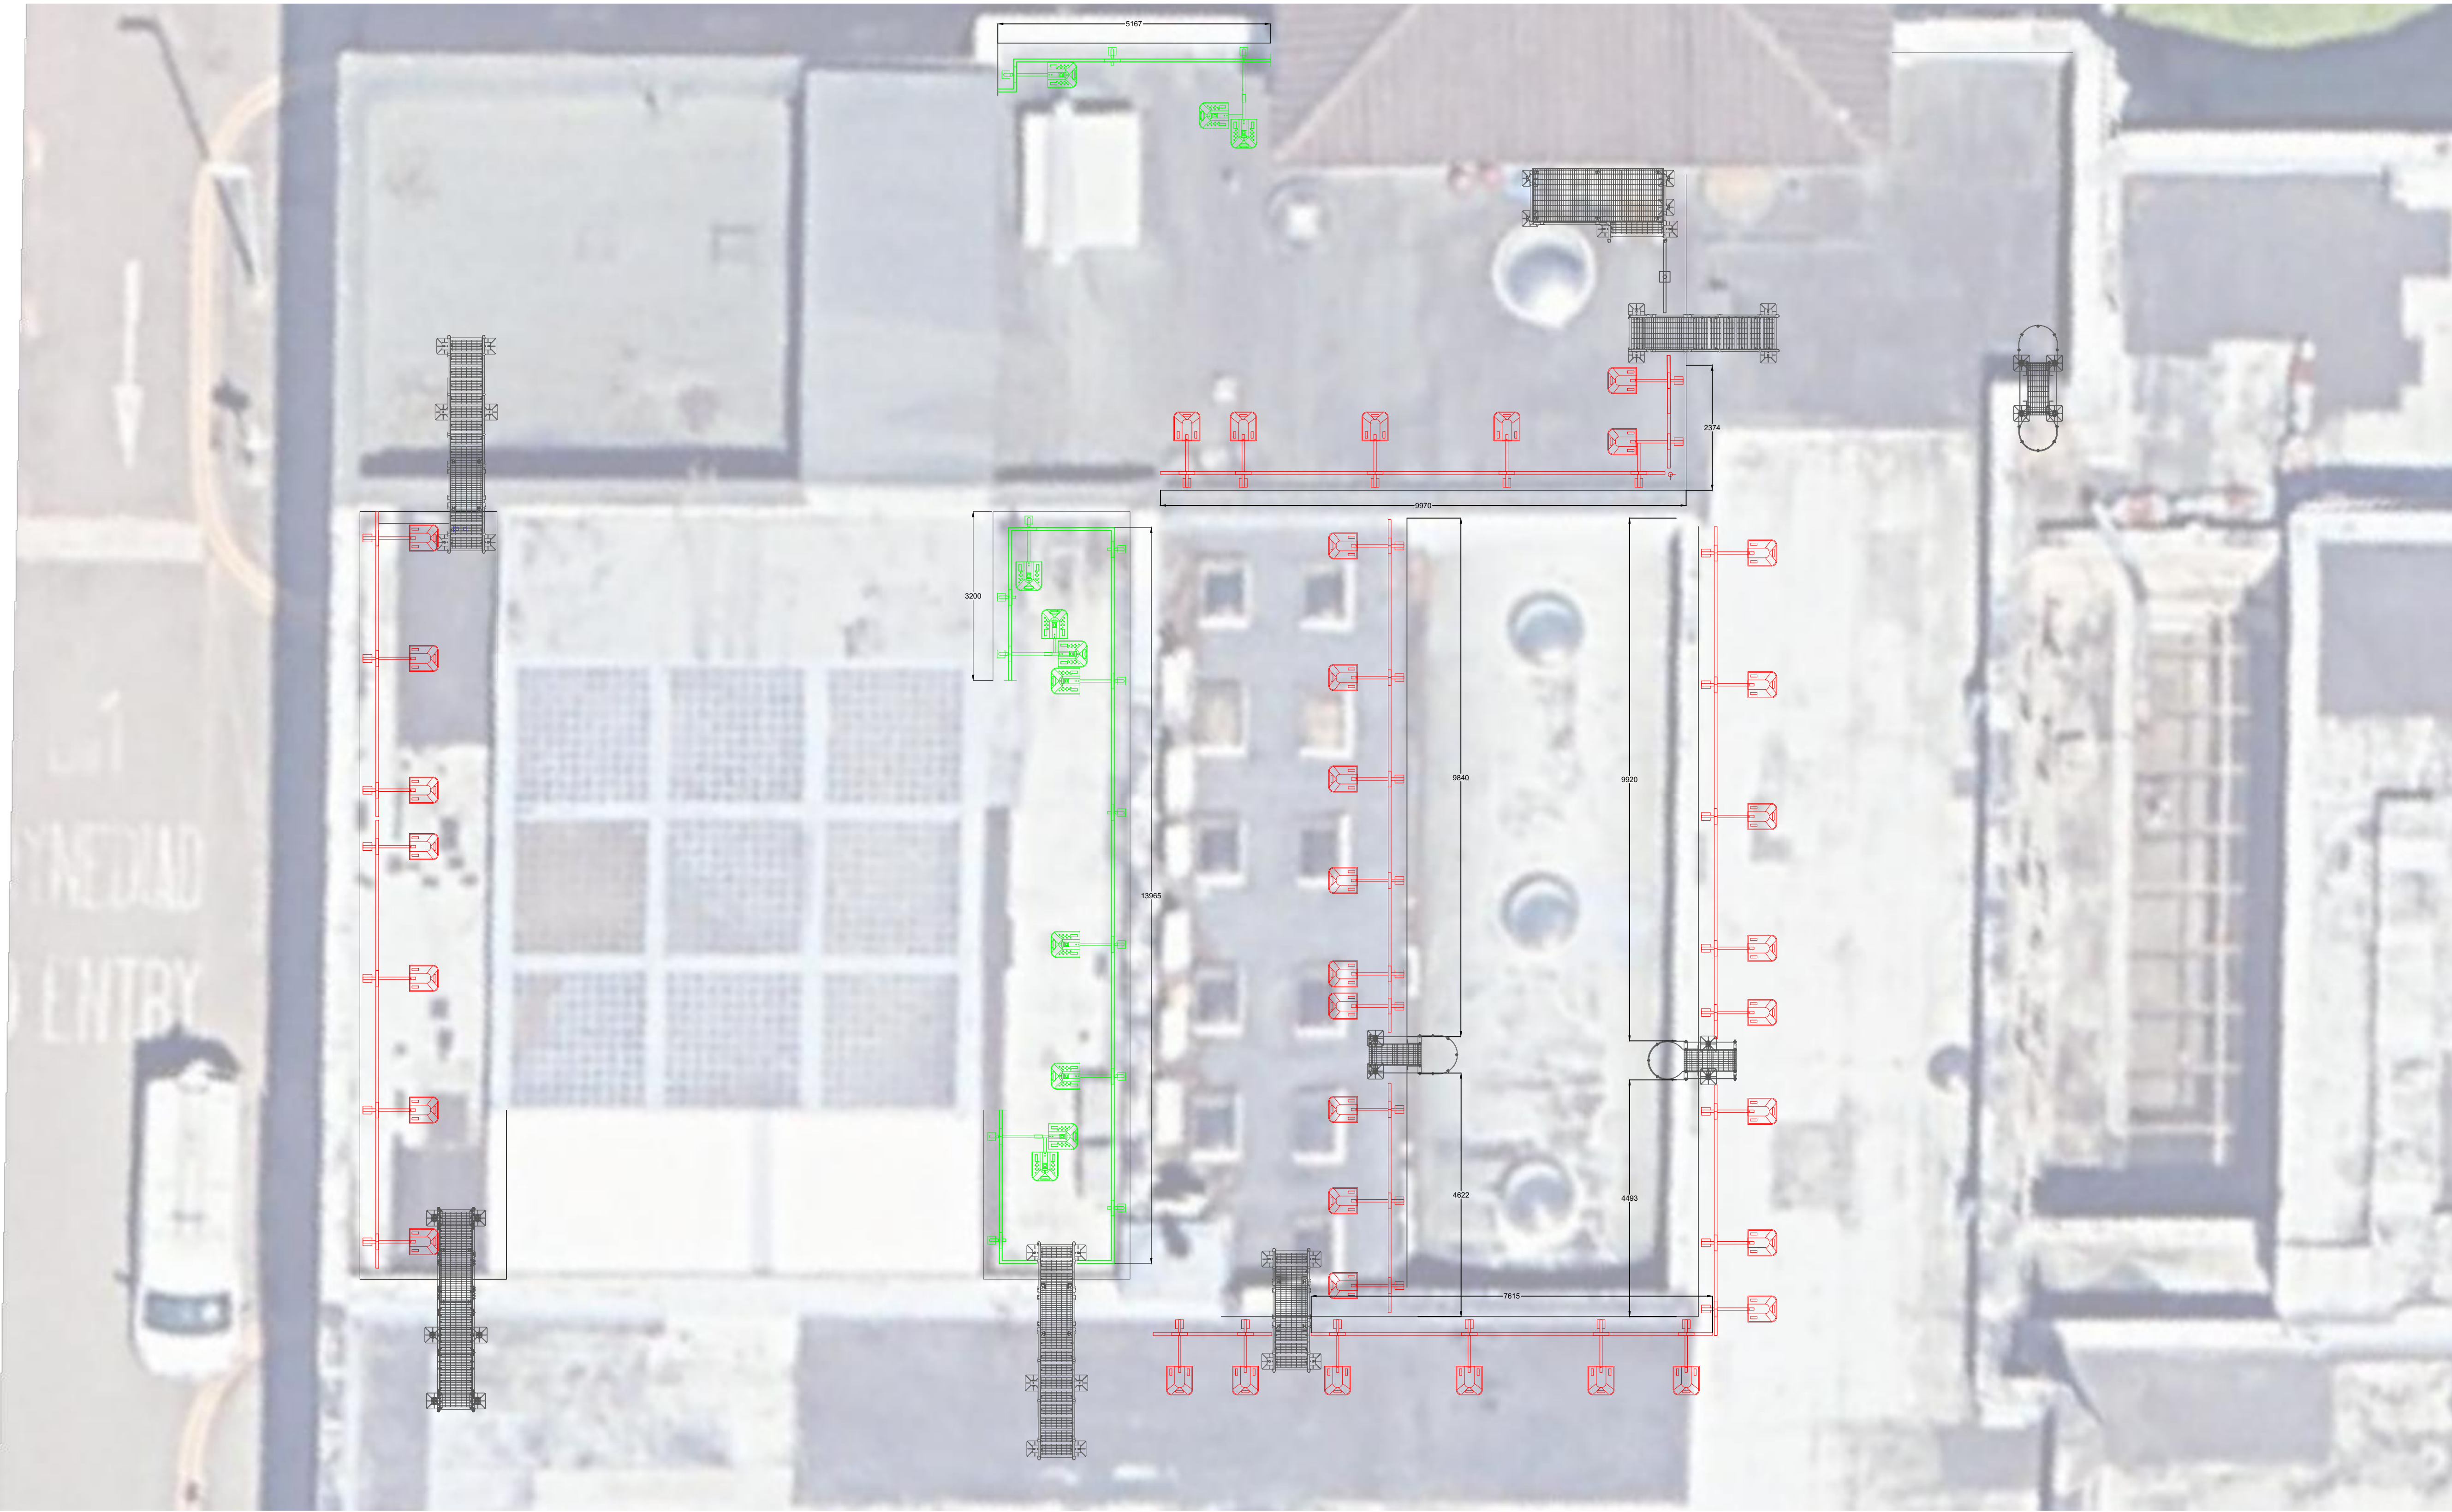

PROJECT	CIVIC CENTRE, NEWPORT
CLIENT	
SHEET TITLE	FREESTANDING GUARDRAIL GA
DRAWN BY	RHM
DATE	20/10/2025
CHECKED	
DRAWING No.	18845-001-00
STATUS	FOR REVIEW

GUARDRAIL COMPONENTS



MAIN UPRIGHT




INTERMEDIATE UPRIGHT



20KG COUNTERWEIGHT



2500mm CROSSRAILS

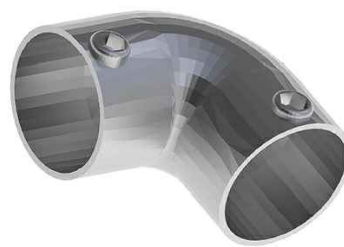

SWEPT BEND



D END TERMINATION

PRODUCT

INCLINED
FREESTANDING GUARDRAIL



UNLESS OTHERWISE STATED DIMENSIONS ARE IN MILLIMETERS. THIS DRAWING MUST NOT BE SCALED.
WRITTEN DIMENSIONS ONLY TO BE RESPECTED.

THIS DRAWING IS COPYRIGHT© AND MAY NOT BE COPIED OR REPRODUCED WITHOUT THE OWNERS PRIOR CONSENT