



STOW HILL BAPTIST CHURCH / LIGHTWELL

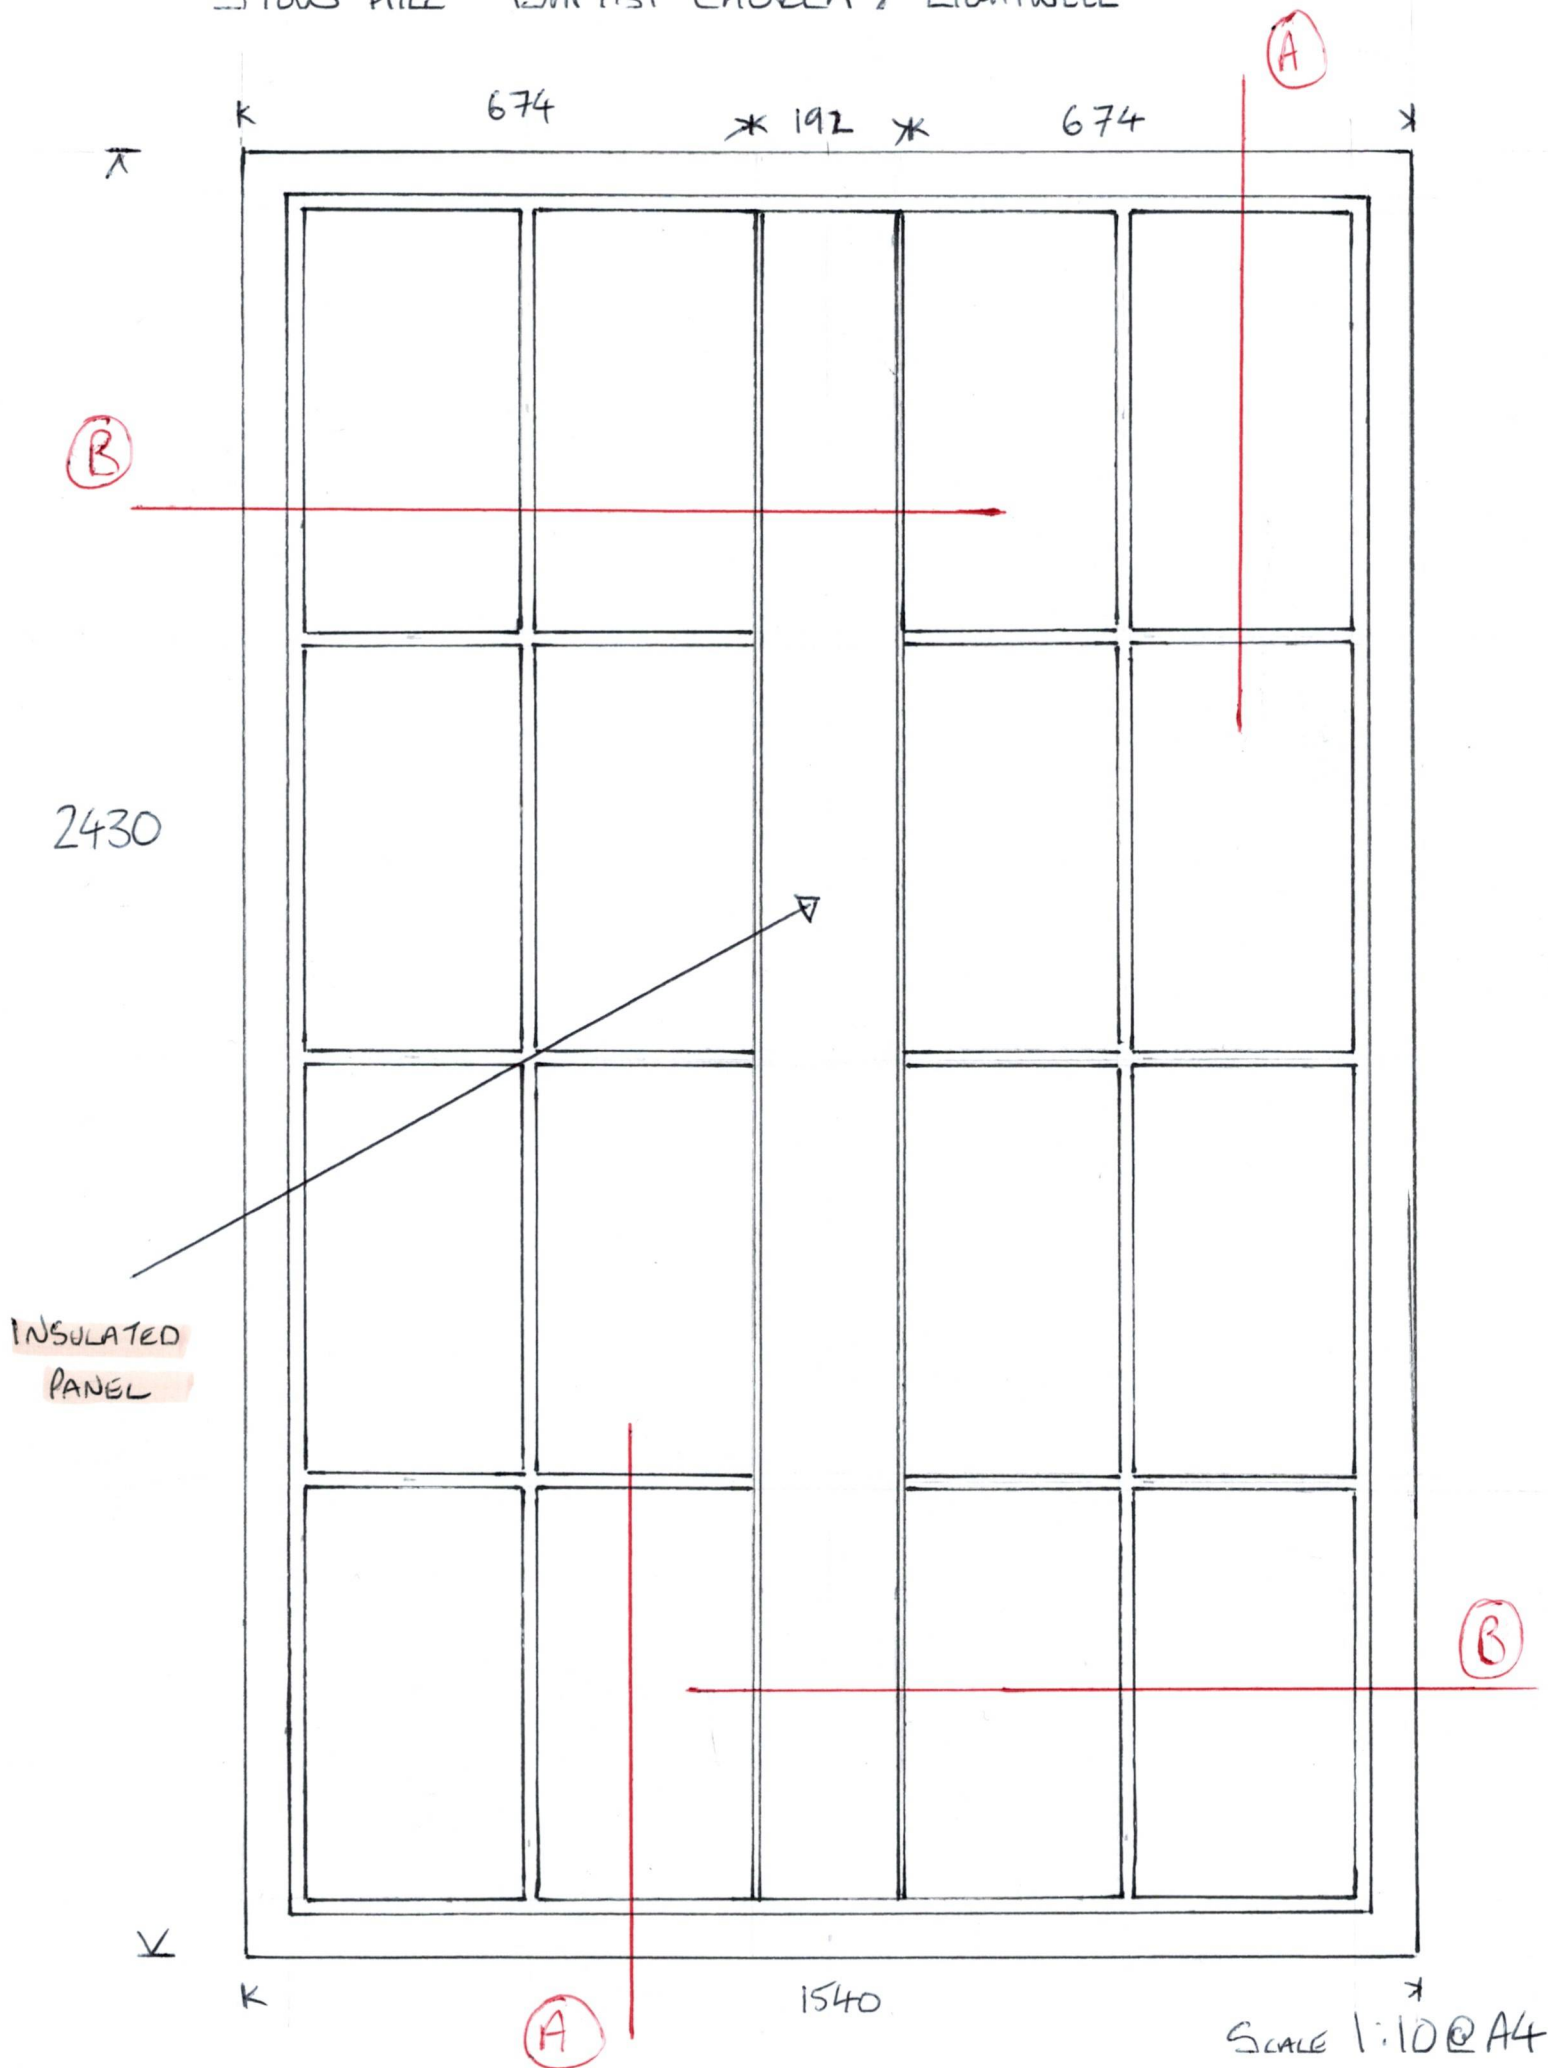

(A)

STOW HILL
BAPTIST CHURCH
LIGHTWELL

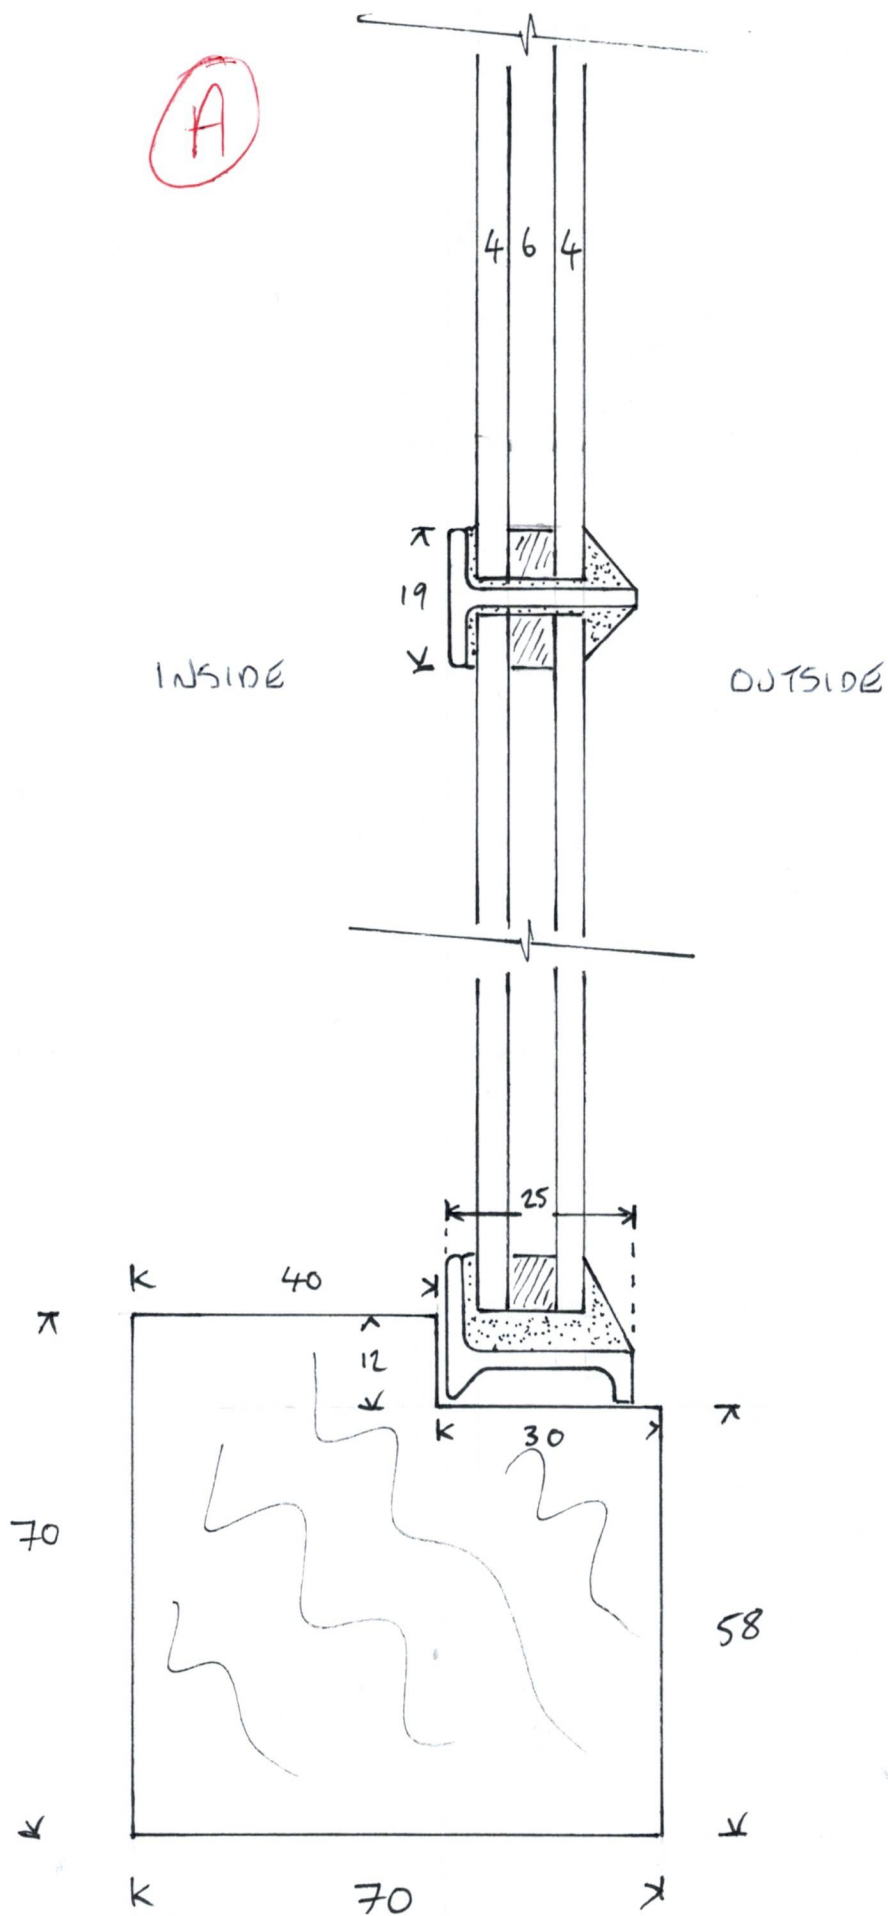


Scale 1:1 @ A4

SARELE HARDWOOD SUBFRAME

STOW HILL BAPTIST CHURCH

LIGHTWELL

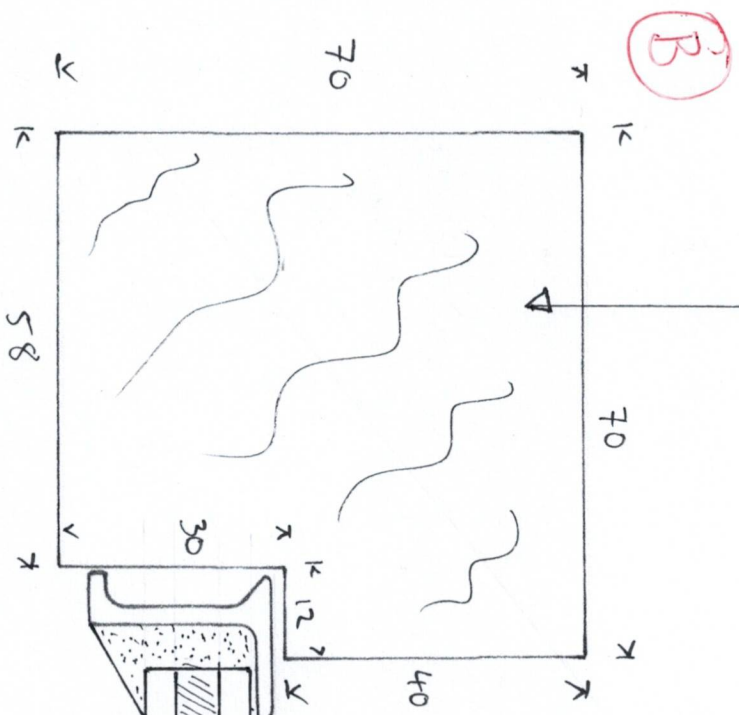

INSIDE

OUTSIDE

Color Matched Silicone

2mm
10mm
2mm INSULATED
2mm PANEL

Scale 1:1 @ A4