



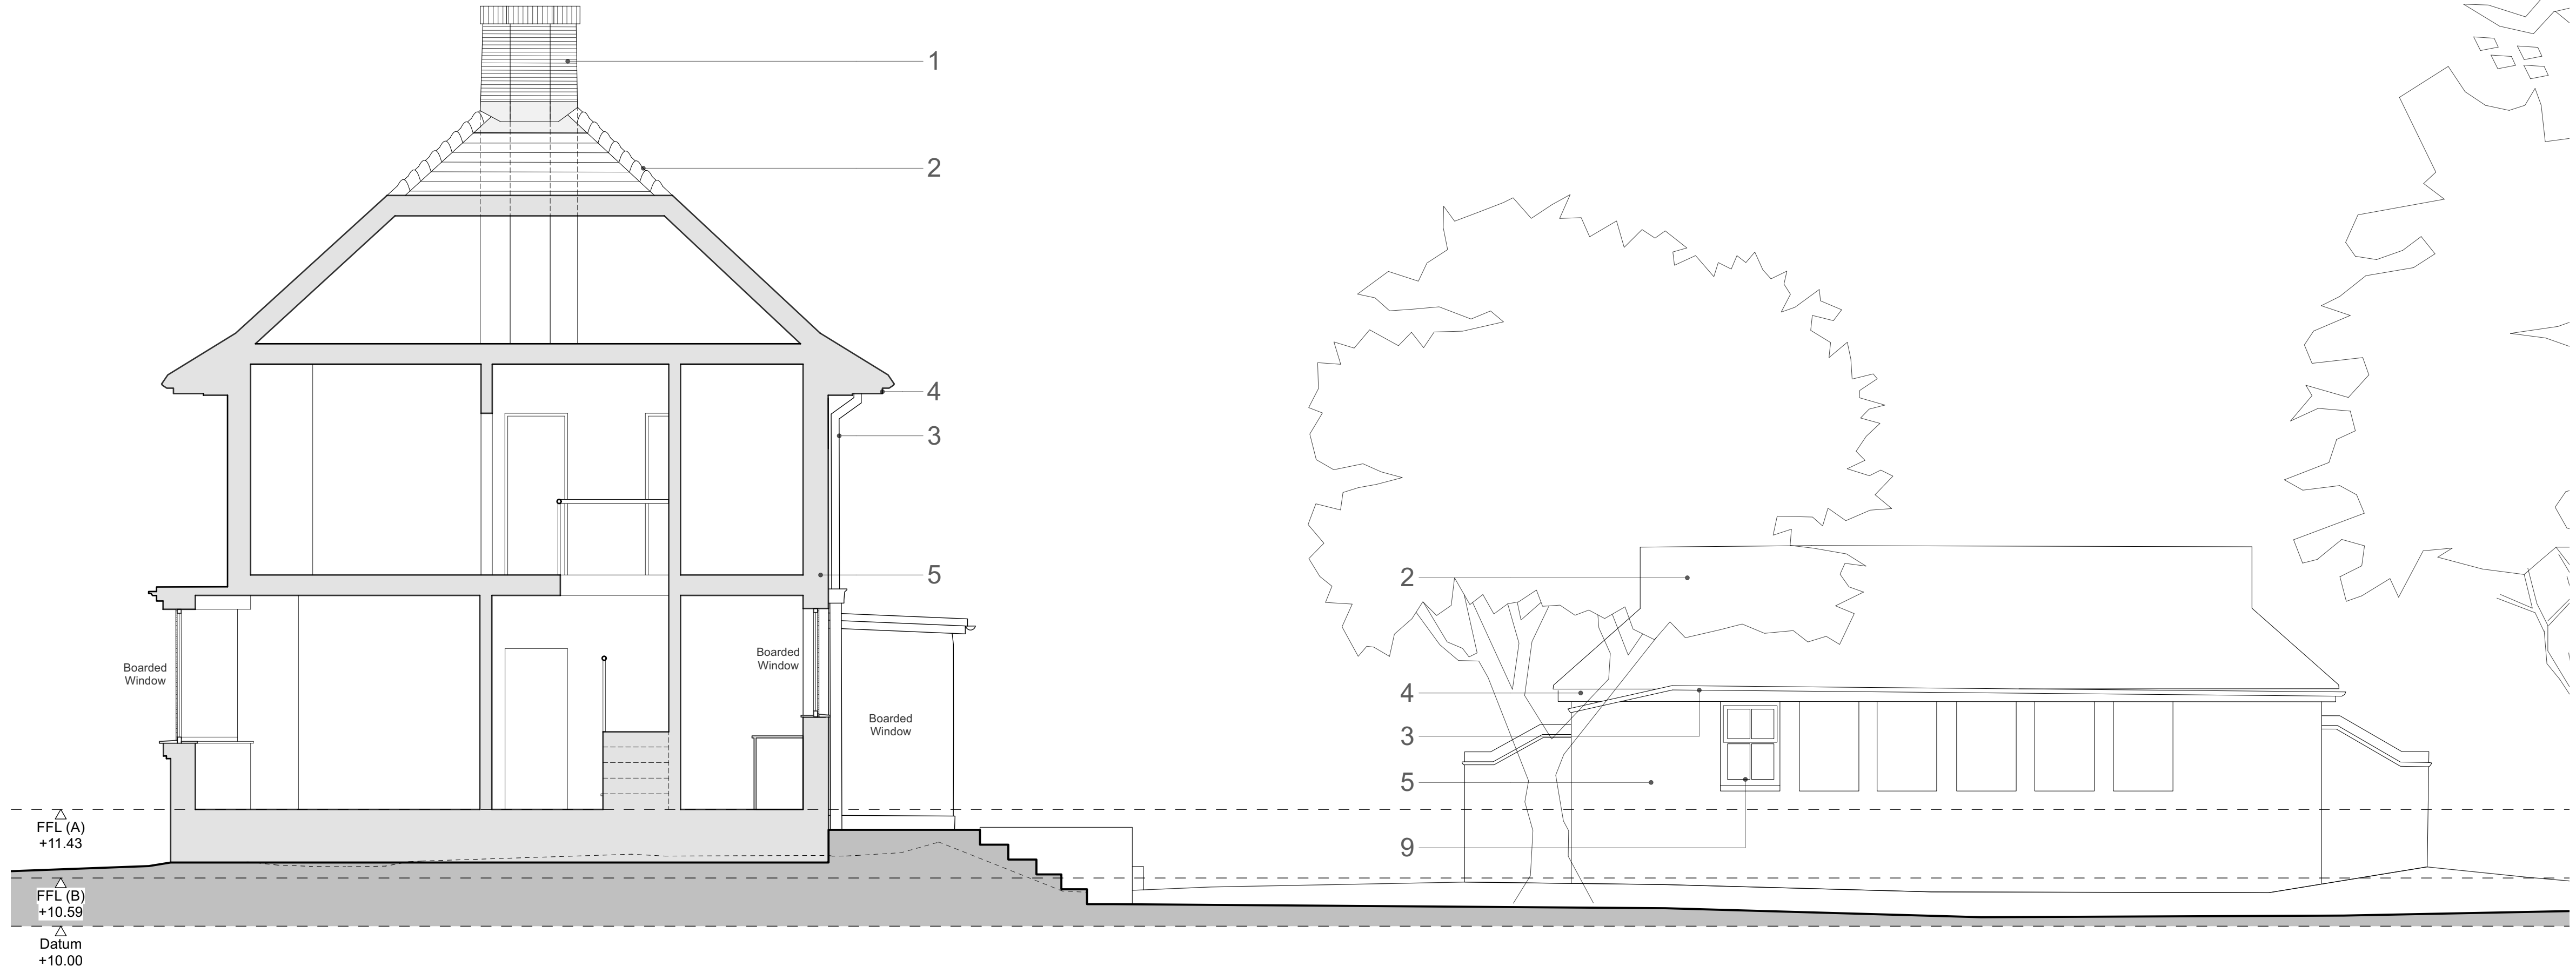


1

Cross Section 01
Scale: 1:50

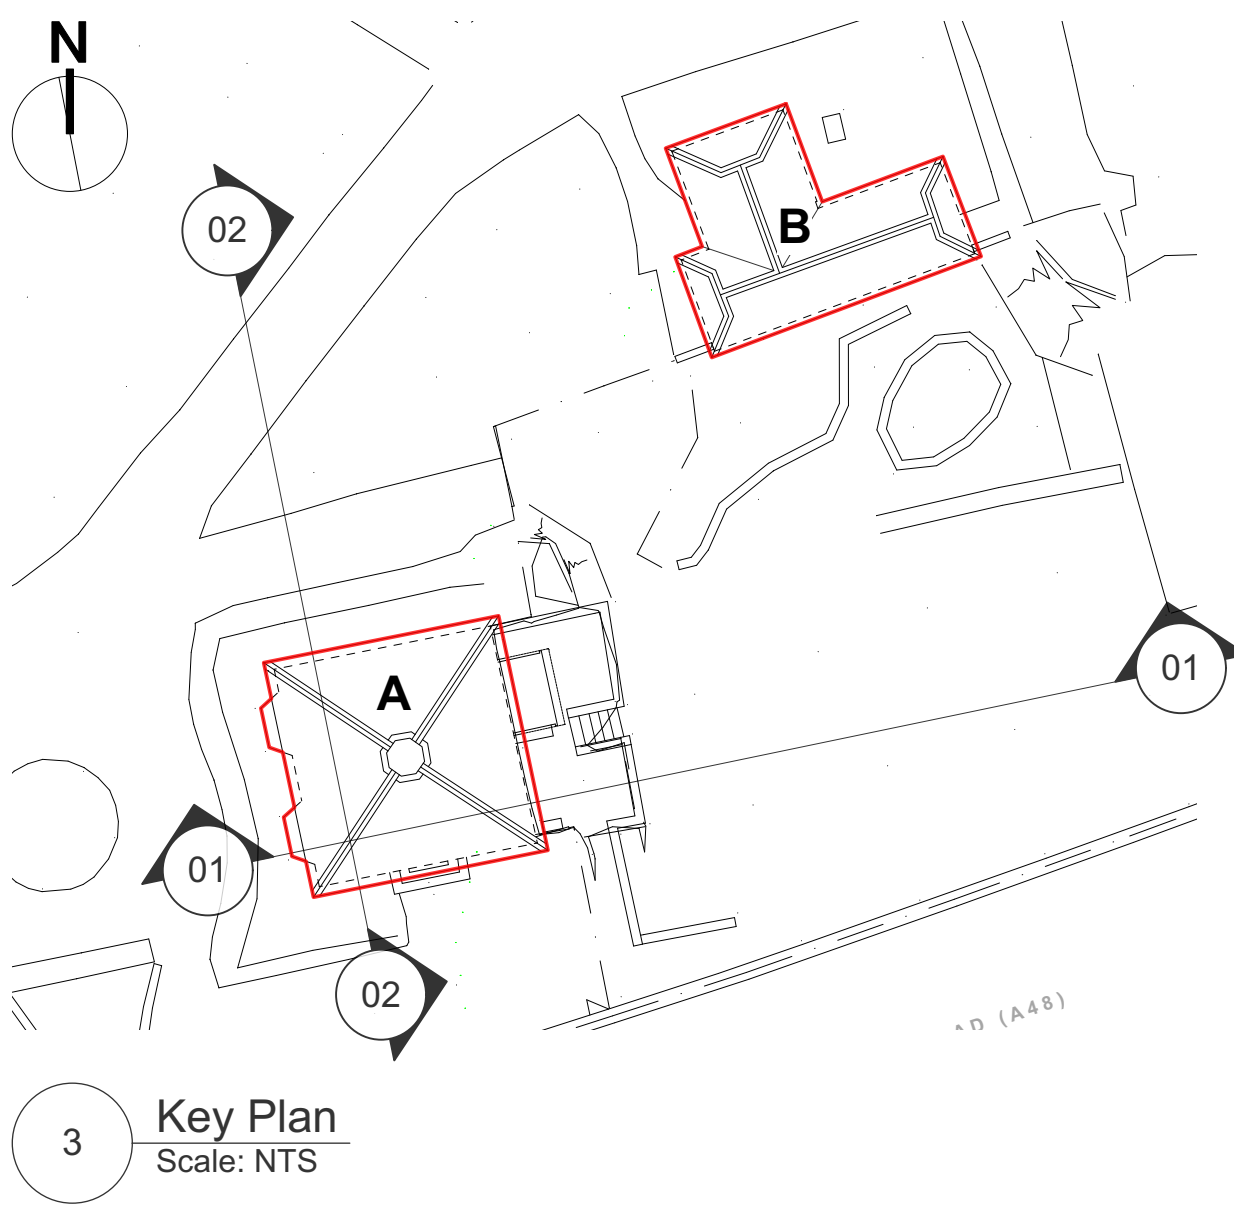

Materials Key:

- 1 Face brickwork chimney, with corbelled top-courses
- 2 Clay roof tiles with bonnet hips
- 3 Painted metal rainwater goods
- 4 Painted moulded timber fascia and soffit boards
- 5 Facing brickwork
- 6 Feature facing brick soldier course
- 7 Feature stonework detailing
- 8 Traditional pointed "verge-with-undercloak" detail
- 9 Painted timber joinery

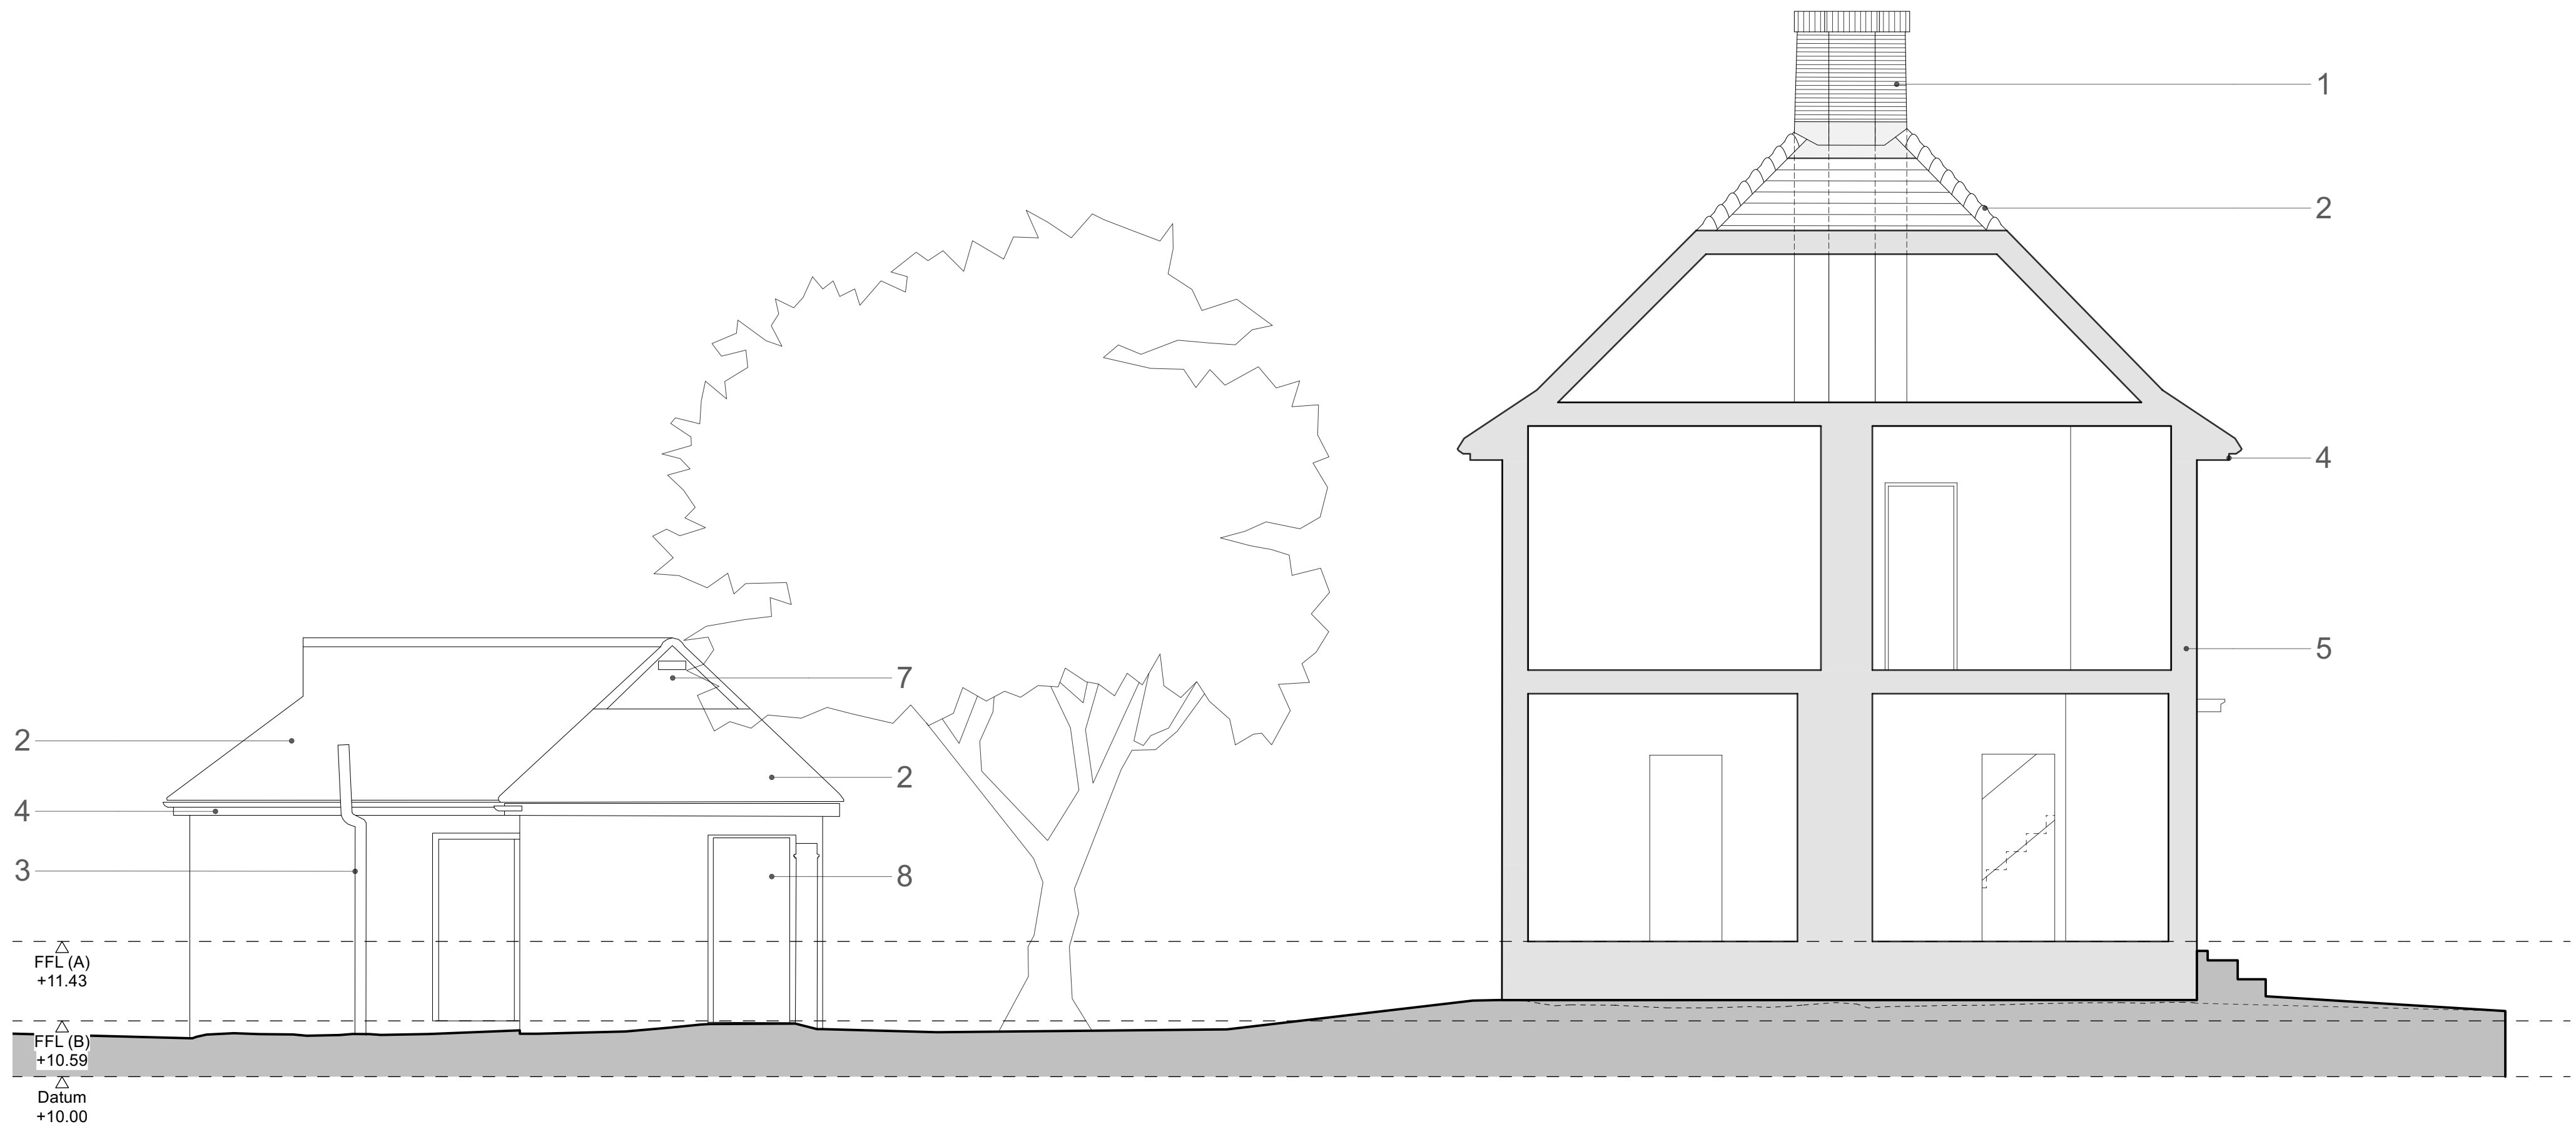

2

Cross Section 02
Scale: 1:50

Notes:

Responsibility is not accepted for errors made by others scaling from this drawing.

All construction information should be taken from figured dimensions only. Dimensions are in millimetres unless otherwise stated.

All dimensions and conditions are to be checked on site prior to preparing drawings or commencing any work.

Any variations or supplementary drawings are to be approved by The Architect.

NO.	DATE	REVISION	BY
CLIENT			
Newport City Council			DAVIES SUTTON ARCHITECTS
PROJECT			4th Floor • 14 Museum Place City Centre • Cardiff • CF10 3BH Tel: 029 2066 4455 • Mob: 07974195089 E-mail: office@davies-sutton.co.uk Web: www.davies-sutton.co.uk
DRAWING TITLE			Proposed Cafe, Tredegar Park, Newport
EXISTING SECTIONS			
DRAWN/CHECKED	SCALE	DATE	DRAWING NO. REV.
TR	1:100@A1 1:200@A3	08/06/24	4121 EX_025

DO NOT SCALE FOR CONSTRUCTION PURPOSES • ALL DIMENSIONS TO BE CHECKED ON SITE • NOTIFY ARCHITECT OF ALL DISCREPANCIES • THIS DRAWING IS COPYRIGHT