



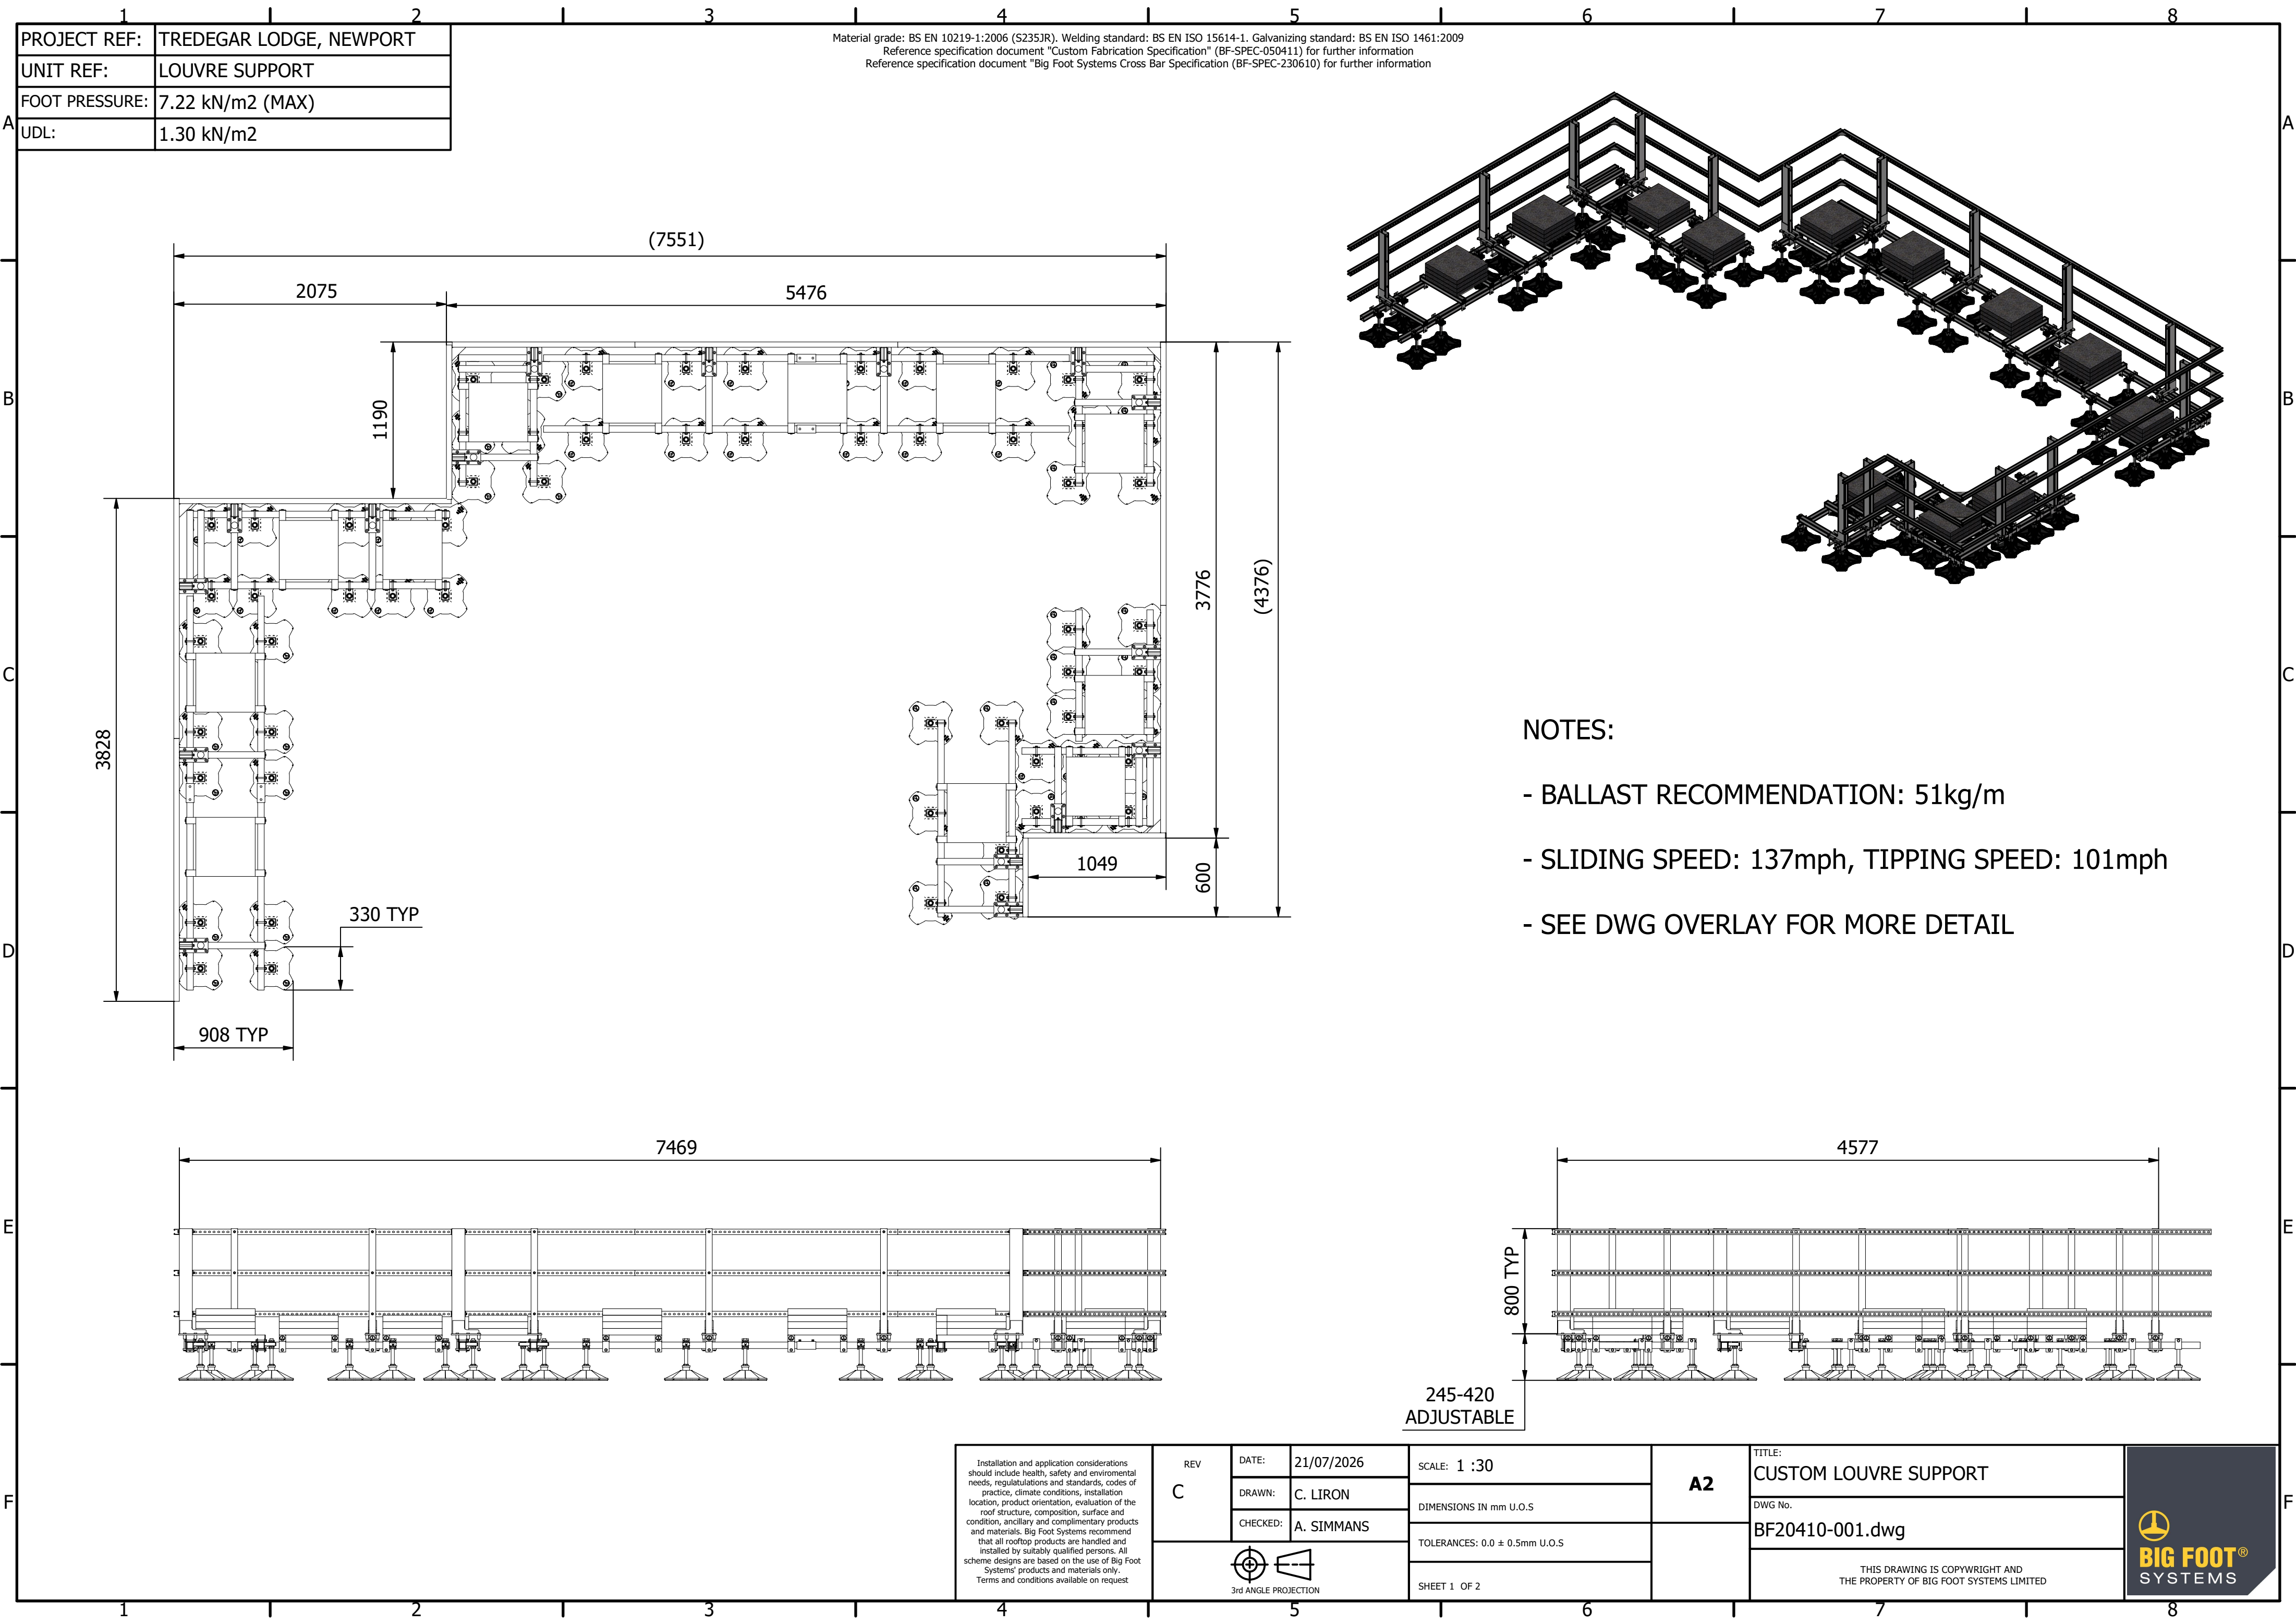


PROJECT REF:	TREDEGAR LODGE, NEWPORT
UNIT REF:	LOUVRE SUPPORT
FOOT PRESSURE:	7.22 kN/m2 (MAX)
UDL:	1.30 kN/m2

Material grade: BS EN 10219-1:2006 (S235JR). Welding standard: BS EN ISO 15614-1. Galvanizing standard: BS EN ISO 1461:2009
Reference specification document "Custom Fabrication Specification" (BF-SPEC-050411) for further information
Reference specification document "Big Foot Systems Cross Bar Specification (BF-SPEC-230610) for further information

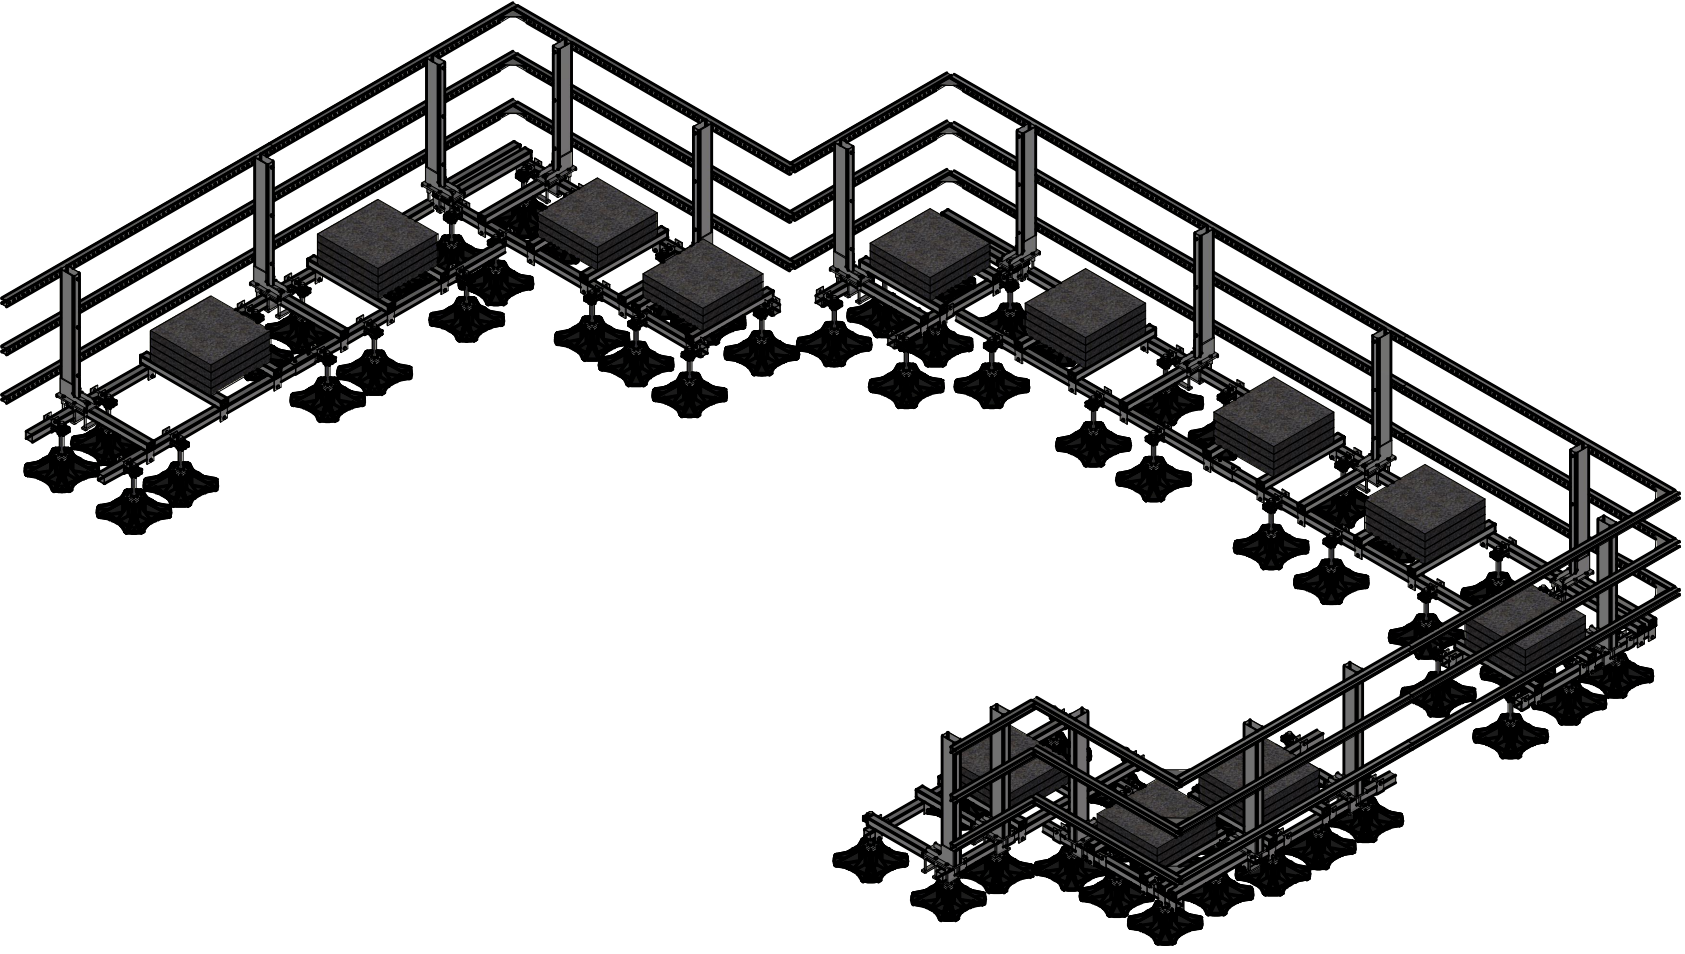


NOTES:

- BALLAST RECOMMENDATION: 51kg/m
- SLIDING SPEED: 137mph, TIPPING SPEED: 101mph
- SEE DWG OVERLAY FOR MORE DETAIL

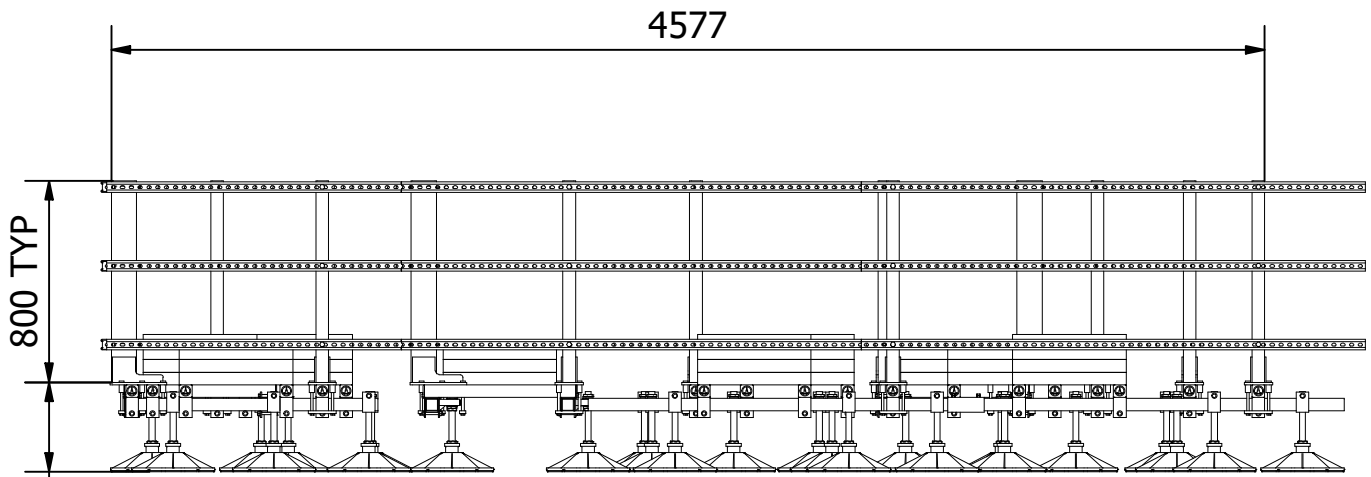

245-420
ADJUSTABLE

 Installation and application considerations should include health, safety and environmental needs, regulations and standards, codes of practice, climate conditions, installation location, product orientation, evaluation of the roof structure, composition, surface and condition, ancillary and complementary products and materials. Big Foot Systems recommend that all rooftop products are handled and installed by suitably qualified persons. All scheme designs are based on the use of Big Foot Systems' products and materials only. Terms and conditions available on request	REV C	DATE:	21/07/2026	SCALE: 1 :30	A2	TITLE:	CUSTOM LOUVRE SUPPORT	 BIG FOOT® SYSTEMS
		DRAWN:	C. LIRON	DIMENSIONS IN mm U.O.S		DWG No.	BF20410-001.dwg	
		CHECKED:	A. SIMMANS	TOLERANCES: 0.0 ± 0.5mm U.O.S		THIS DRAWING IS COPYRIGHT AND THE PROPERTY OF BIG FOOT SYSTEMS LIMITED		
	 3rd ANGLE PROJECTION		SHEET 1 OF 2					

