



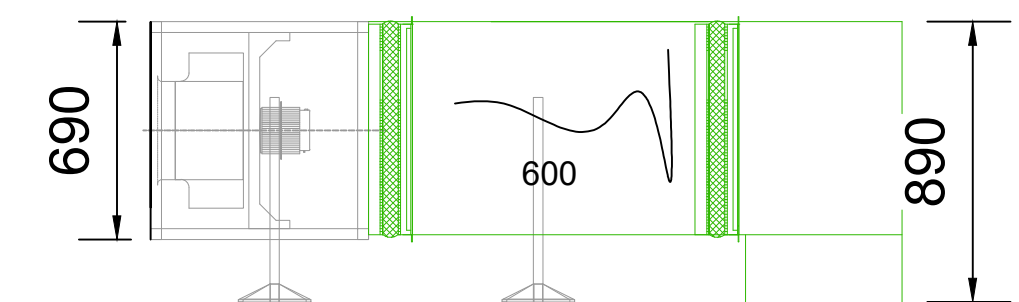

Elevation section through from road

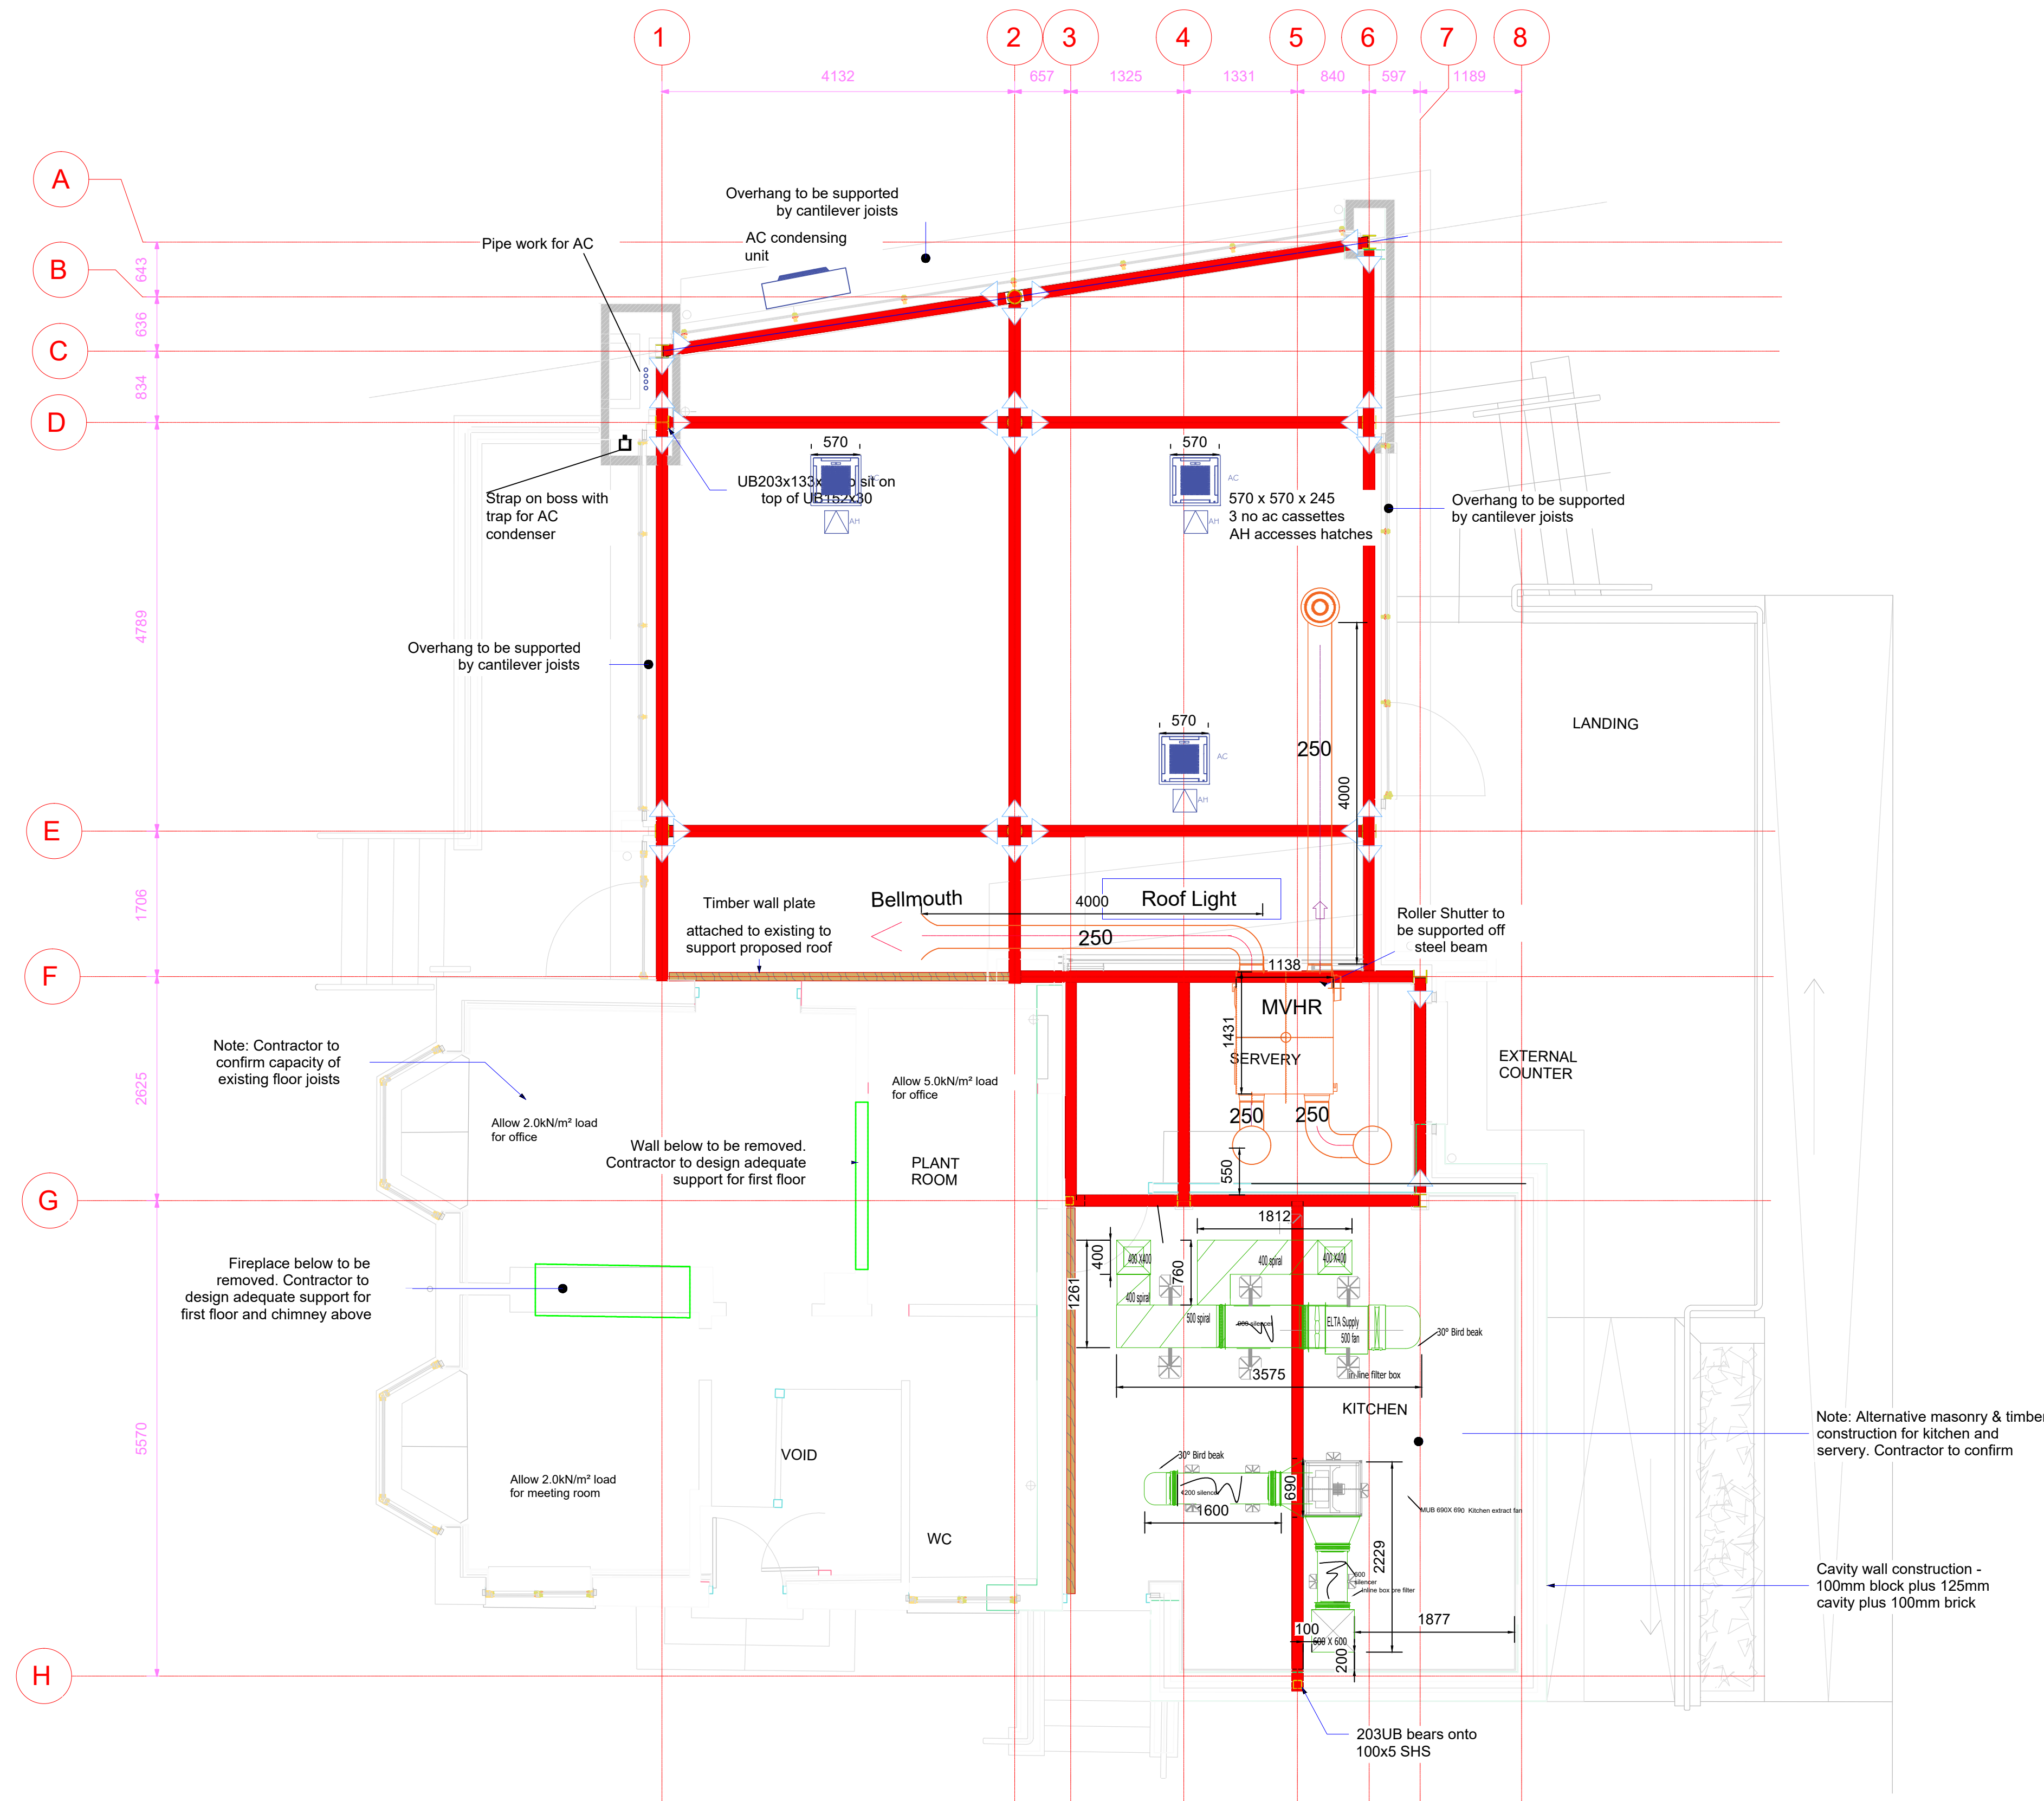

Item#f	Quantity	Title/Name, designation, material, dimension etc			Article No./Reference		
Designed by BE	Checked by JS	Approved by - date XXX - 00/00/00	Filename Tredegar	Date 08.06.26	Scale na		
 Unit 11 Osprey Park Glasgow Road, Bannockburn G72 9JL Inverclyde Planning & Mechanical Services Ltd © copyright © mading016				JDH proposed roof			
				M001	Edi 3	Sheet 1/1	