

THIS DRAWING IS COPYRIGHT
© RICHARD ANDREWS ARCHITECTS
NO PART OF THIS DRAWING OR ANY
CONTENTS IS TO BE REPRODUCED
OR TRANSMITTED IN ANY FORM
OR BY ANY MEANS, ELECTRONIC
OR MECHANICAL, INCLUDING
PHOTOCOPYING, RECORDING, OR
BY ANY INFORMATION STORAGE
AND RETRIEVAL SYSTEM, WITHOUT
THE WRITTEN PERMISSION OF THE ARCHITECT

NOTES: THIS SET OF DRAWINGS IS FOR INFORMATION ONLY AND IS NOT TO BE USED FOR CONSTRUCTION PURPOSES. THE ARCHITECT'S RESPONSIBILITY IS LIMITED TO THE DESIGN AND CONSTRUCTION OF THE BUILDING. THE CLIENT IS RESPONSIBLE FOR OBTAINING ALL NECESSARY PERMITS AND APPROVALS FROM THE LOCAL AUTHORITY AND OTHER RELEVANT AGENCIES. THE CLIENT IS ADVISED THAT THE ARCHITECT'S DESIGN IS BASED ON THE INFORMATION PROVIDED BY THE CLIENT AND IS NOT TO BE USED FOR CONSTRUCTION PURPOSES WITHOUT THE ARCHITECT'S WRITTEN PERMISSION.

REVISIONS	
1	As Issued
2	As Issued




**THE STABLES, THE ESTATES OFFICE, 25/26
GOLD TOPS, NEWPORT, NP20 4PG**
PHONE: 01493 74444
EMAIL: adam@ra-architects.co.uk
Richard Andrews Architects Ltd.
Registered Office: 114-116 Alexandra Road, Newport, NP20 2JG, CF14 3JZ
www.ra-architects.co.uk



Job
**114-116 Alexandra Road
Newport
NP20 2JG**

Drawing
Existing Plans and Elevations



Number
R 8 2 9 – 0 1 A 0
Scale
1:100 & 1:50 01/24
Drawn
LS
Checked

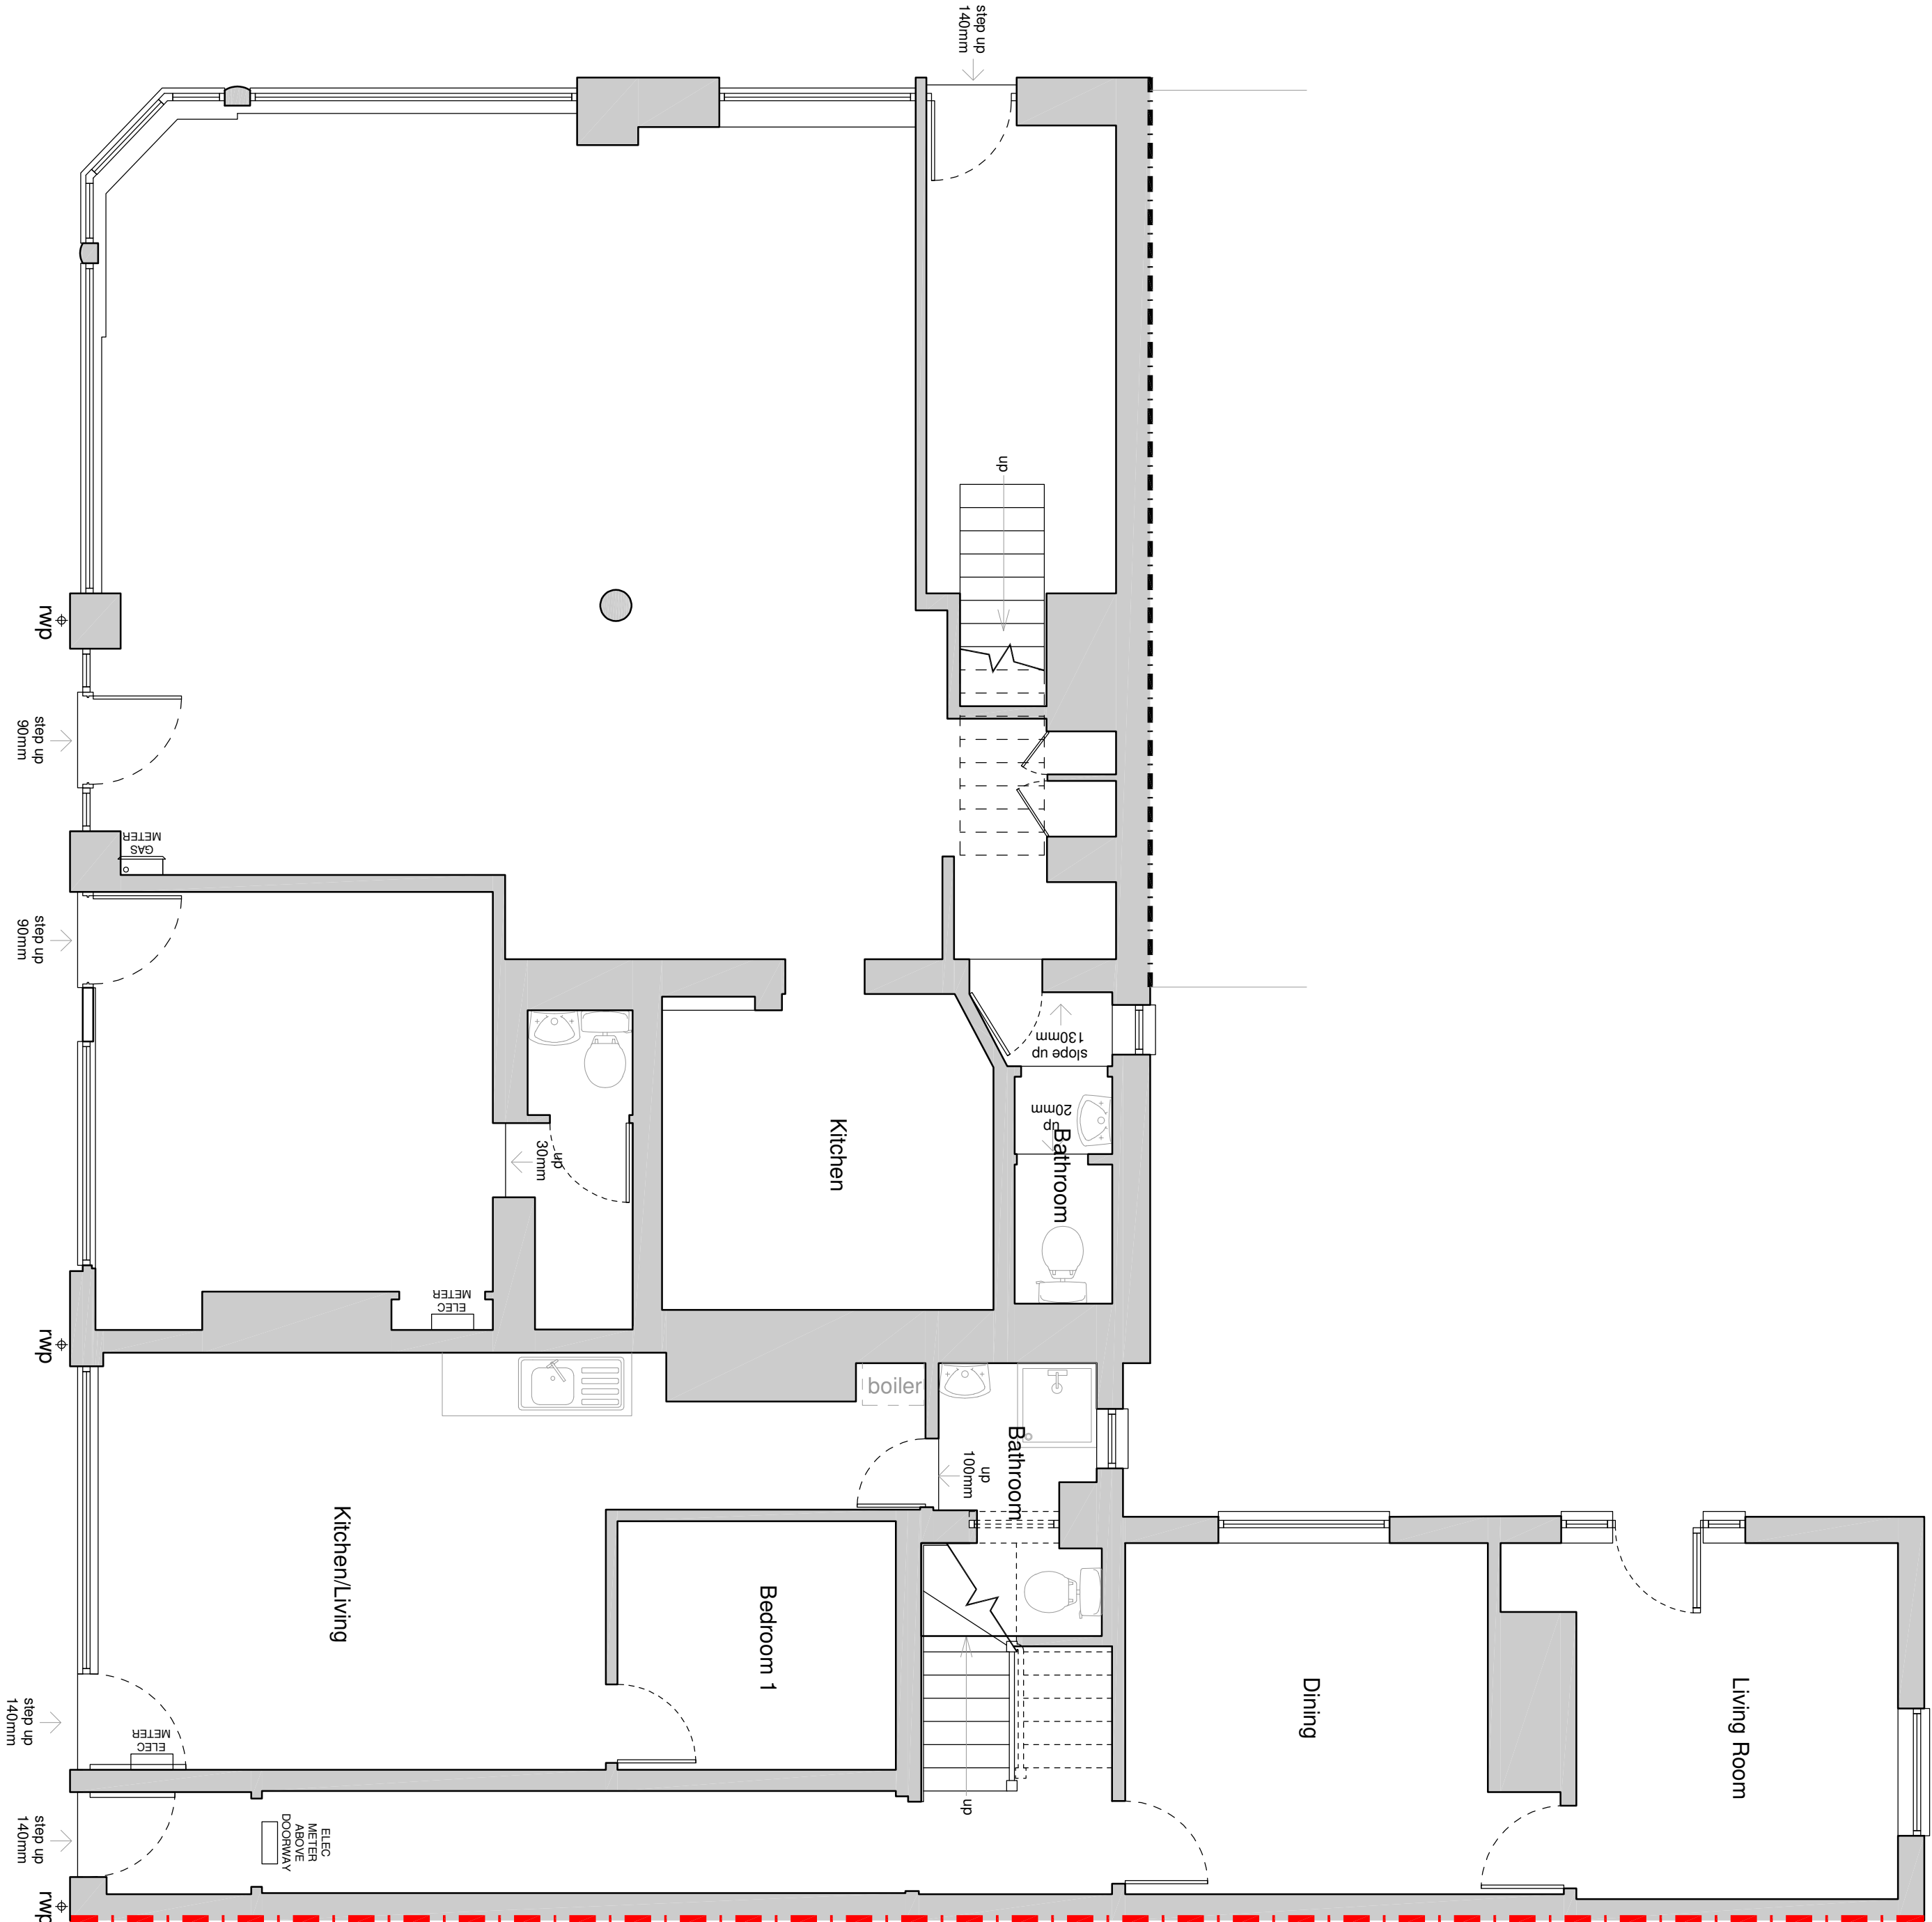


GROUND FLOOR

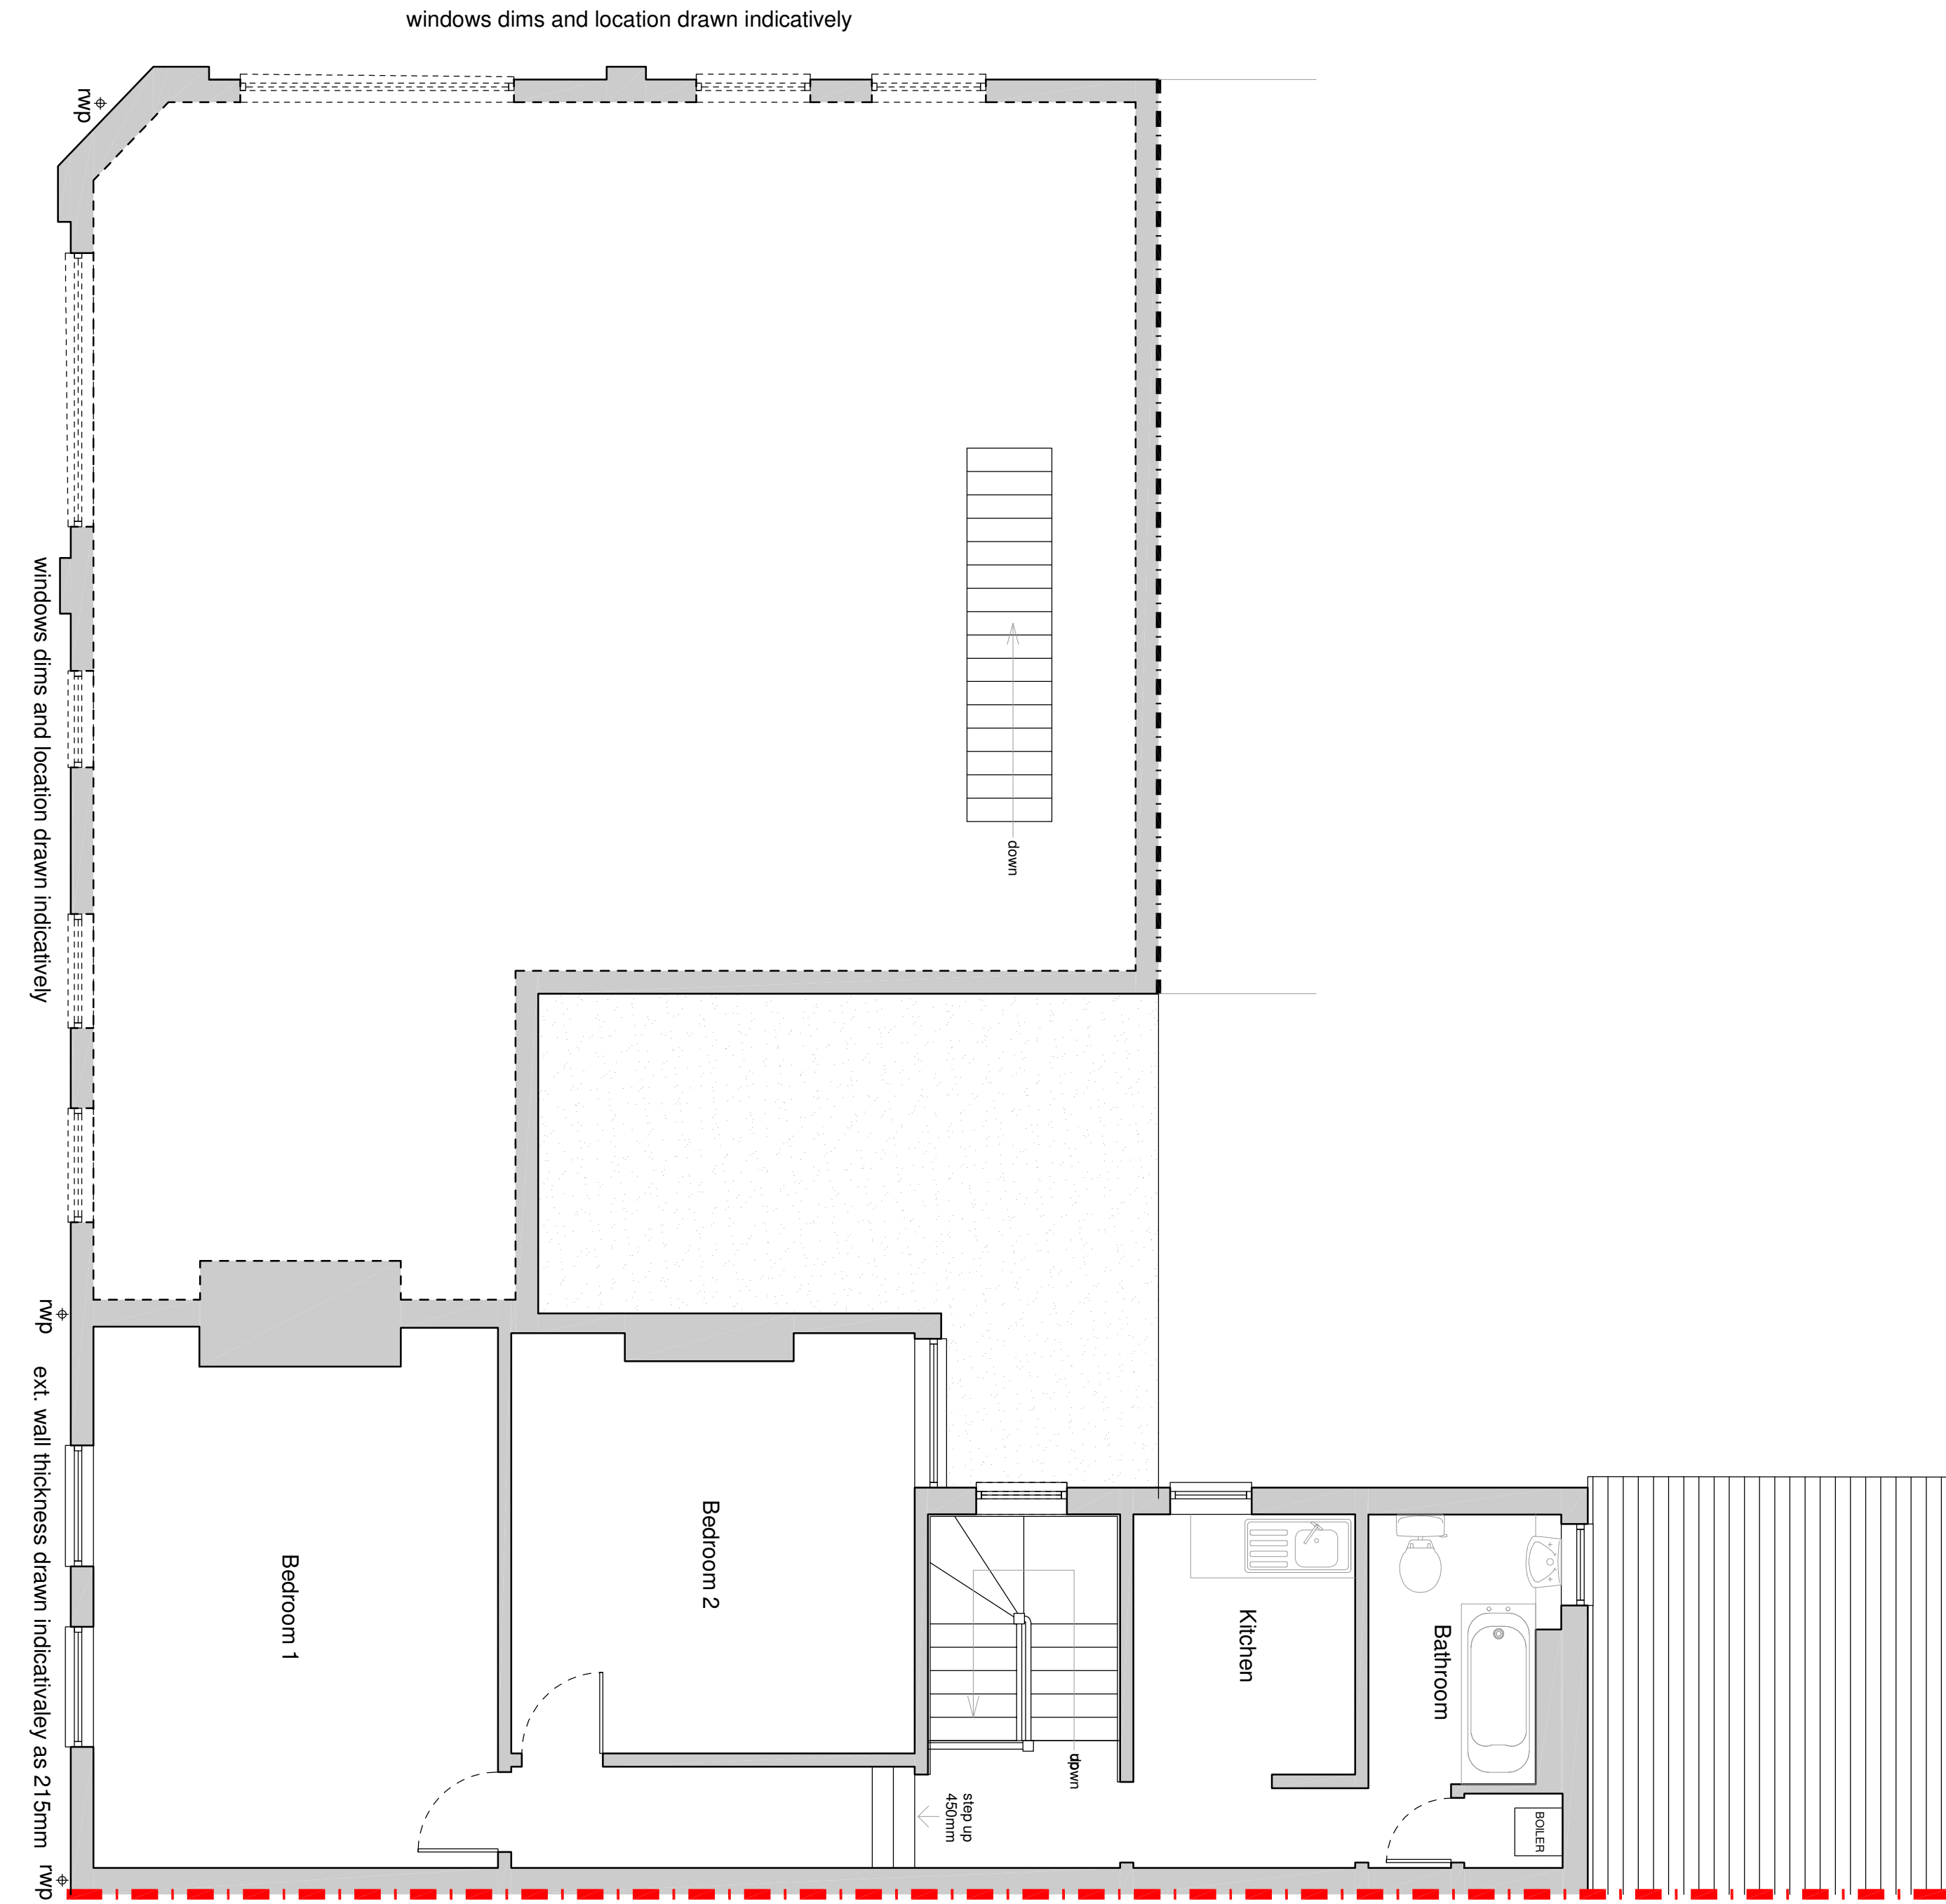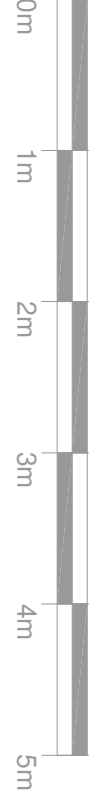

FIRST FLOOR

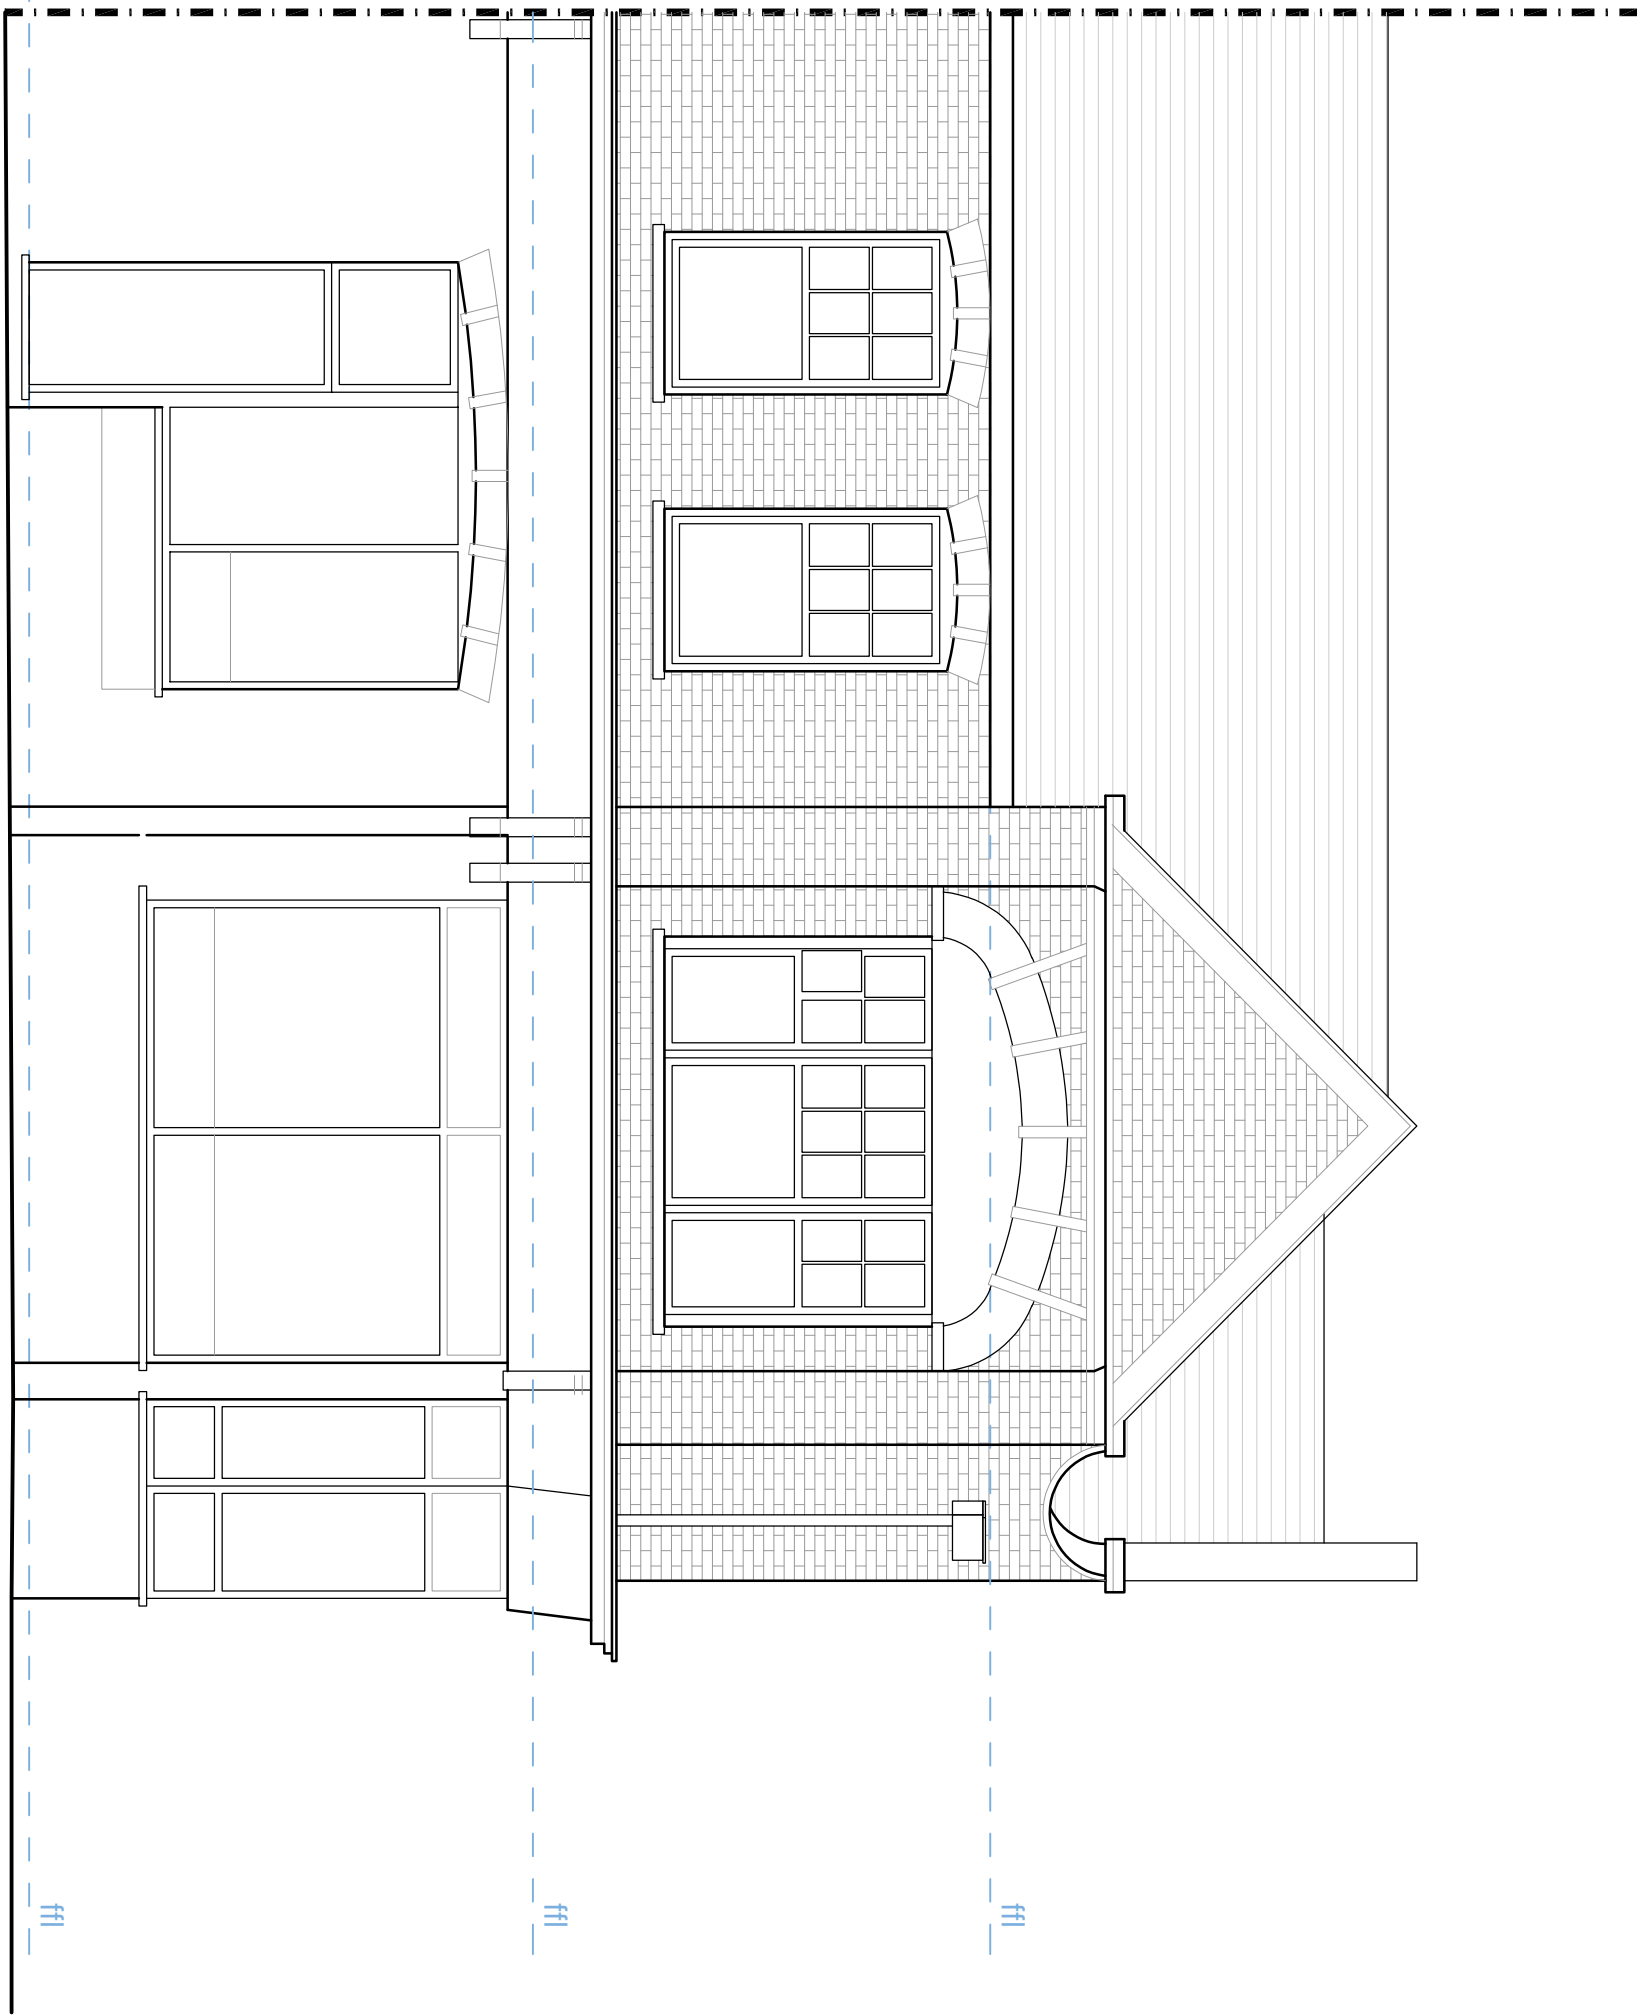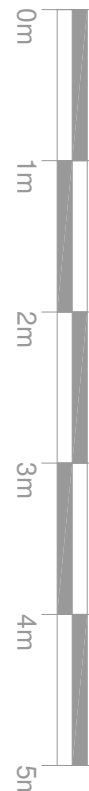

Side Elevation

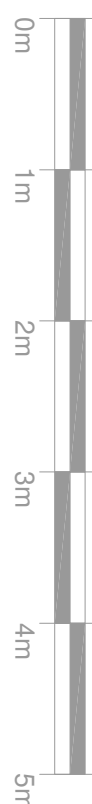

Front Elevation

