
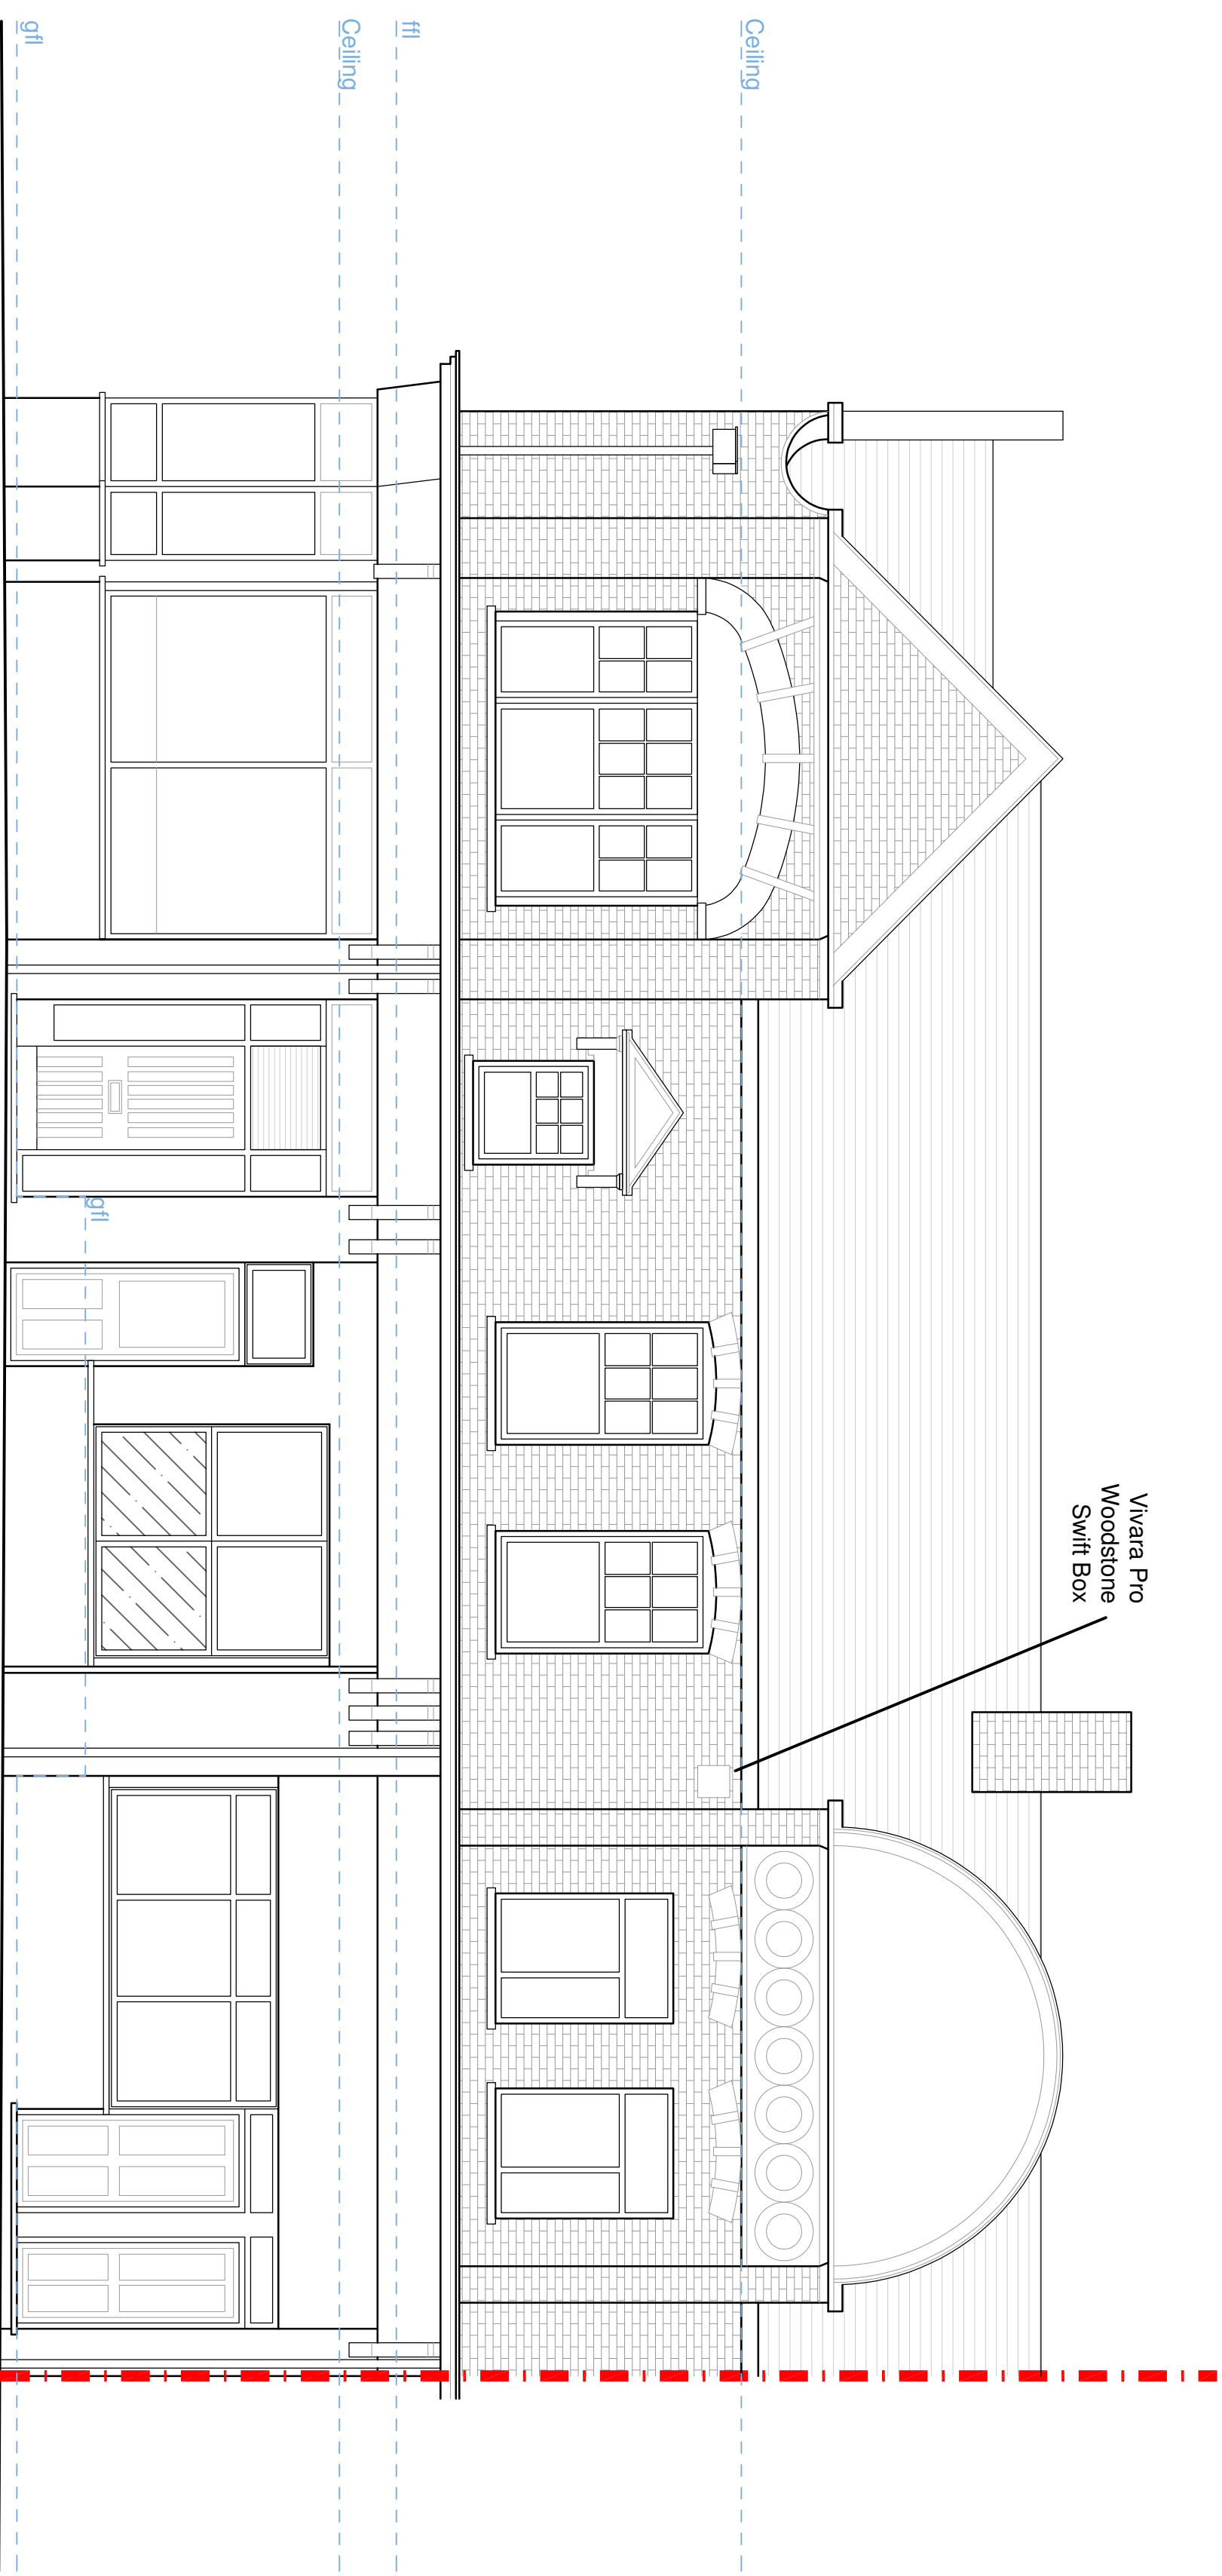
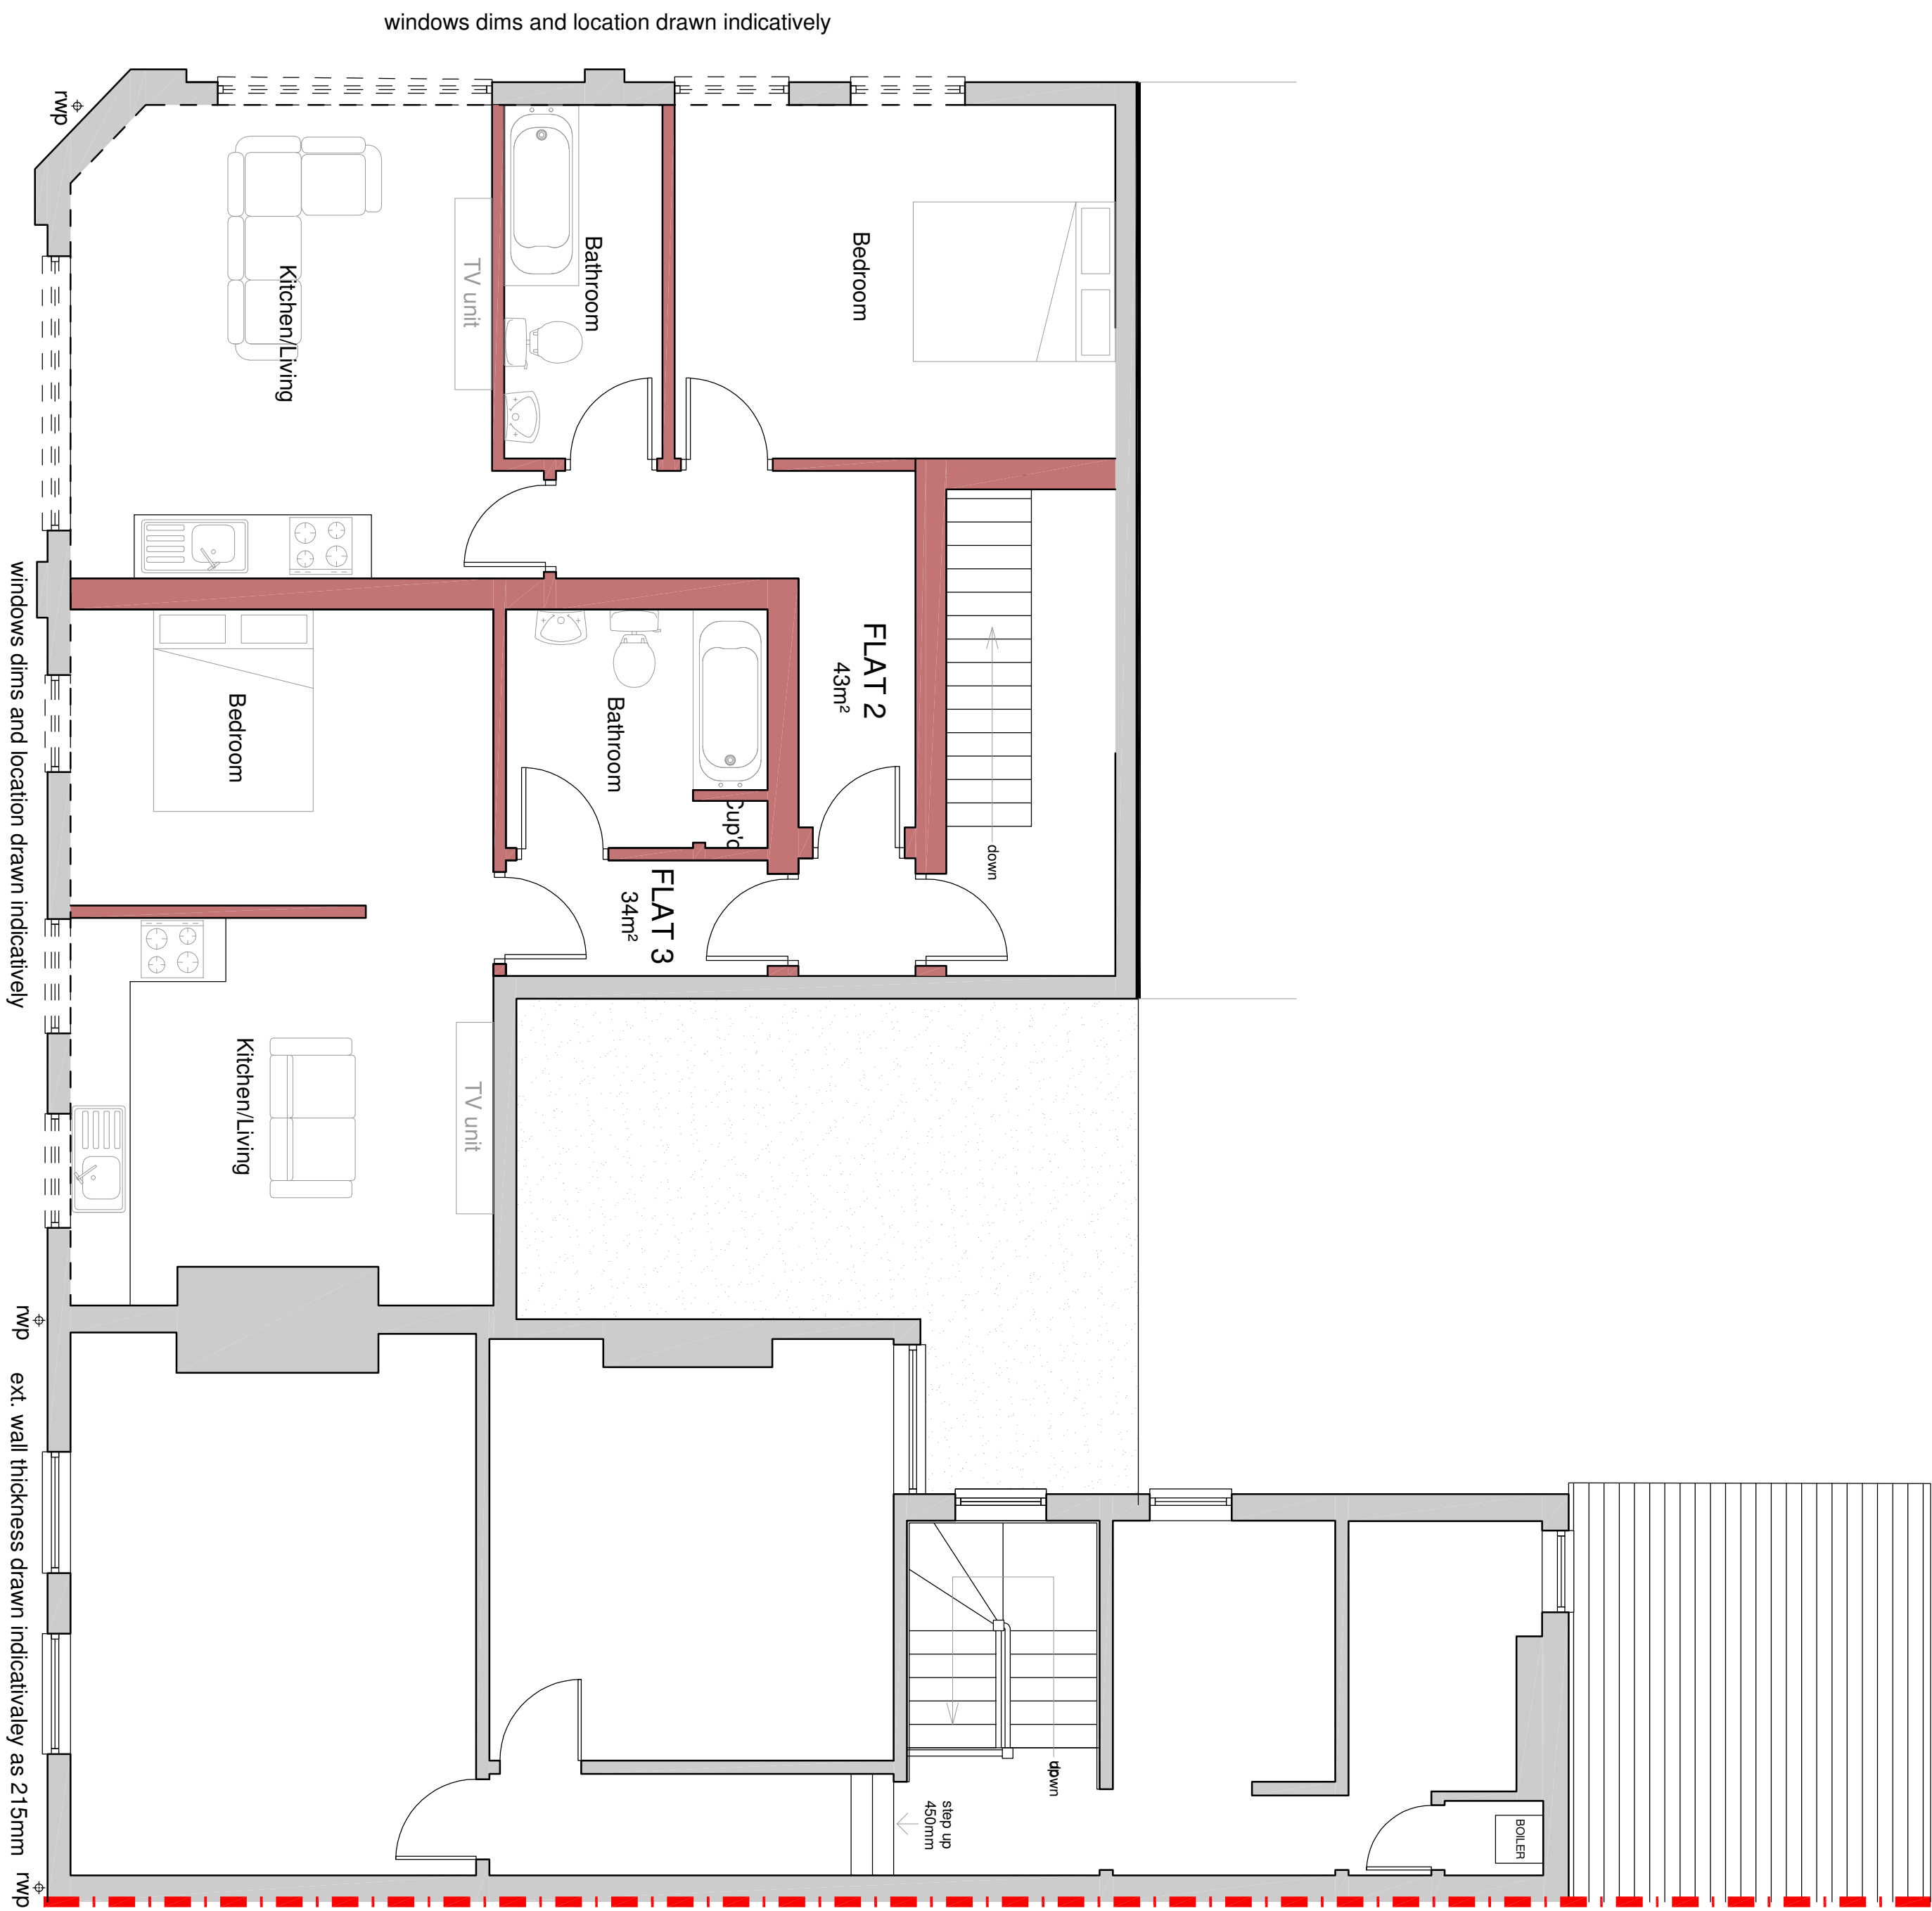
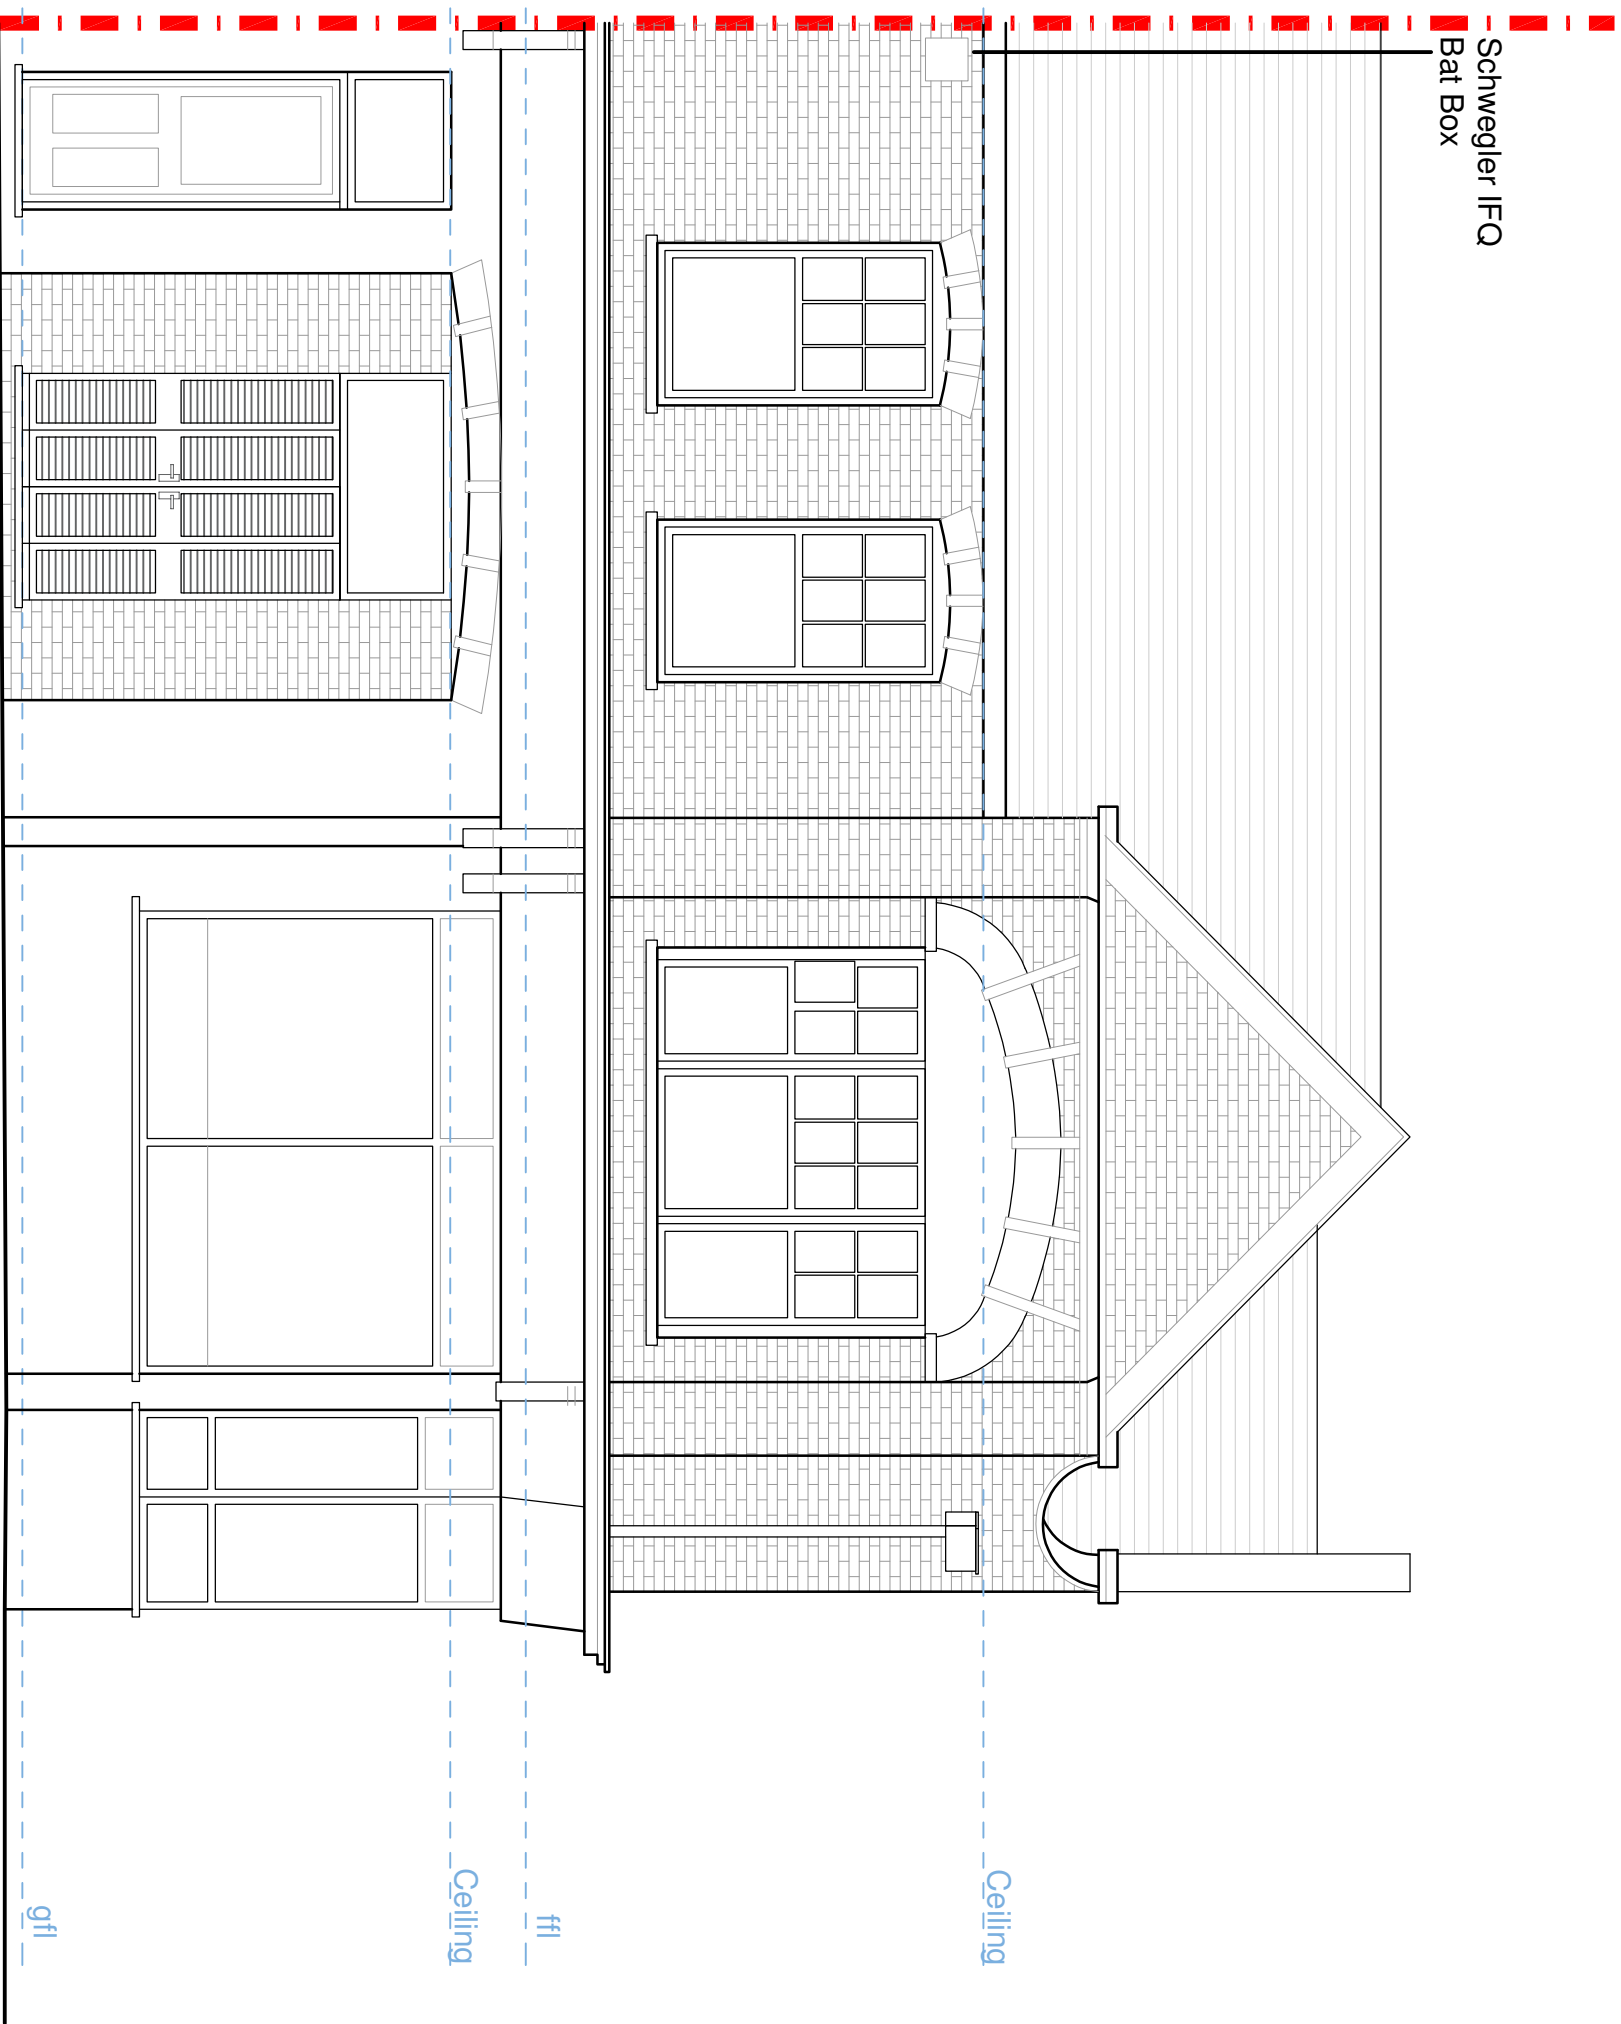


THIS DRAWING IS COPYRIGHT
© RICHARD ANDREWS ARCHITECTS
NO PART OF THIS DRAWING IS TO
BE REPRODUCED OR TRANSMITTED
IN ANY FORM OR BY ANY MEANS
ELECTRONIC OR MECHANICAL,
INCLUDING PHOTOCOPYING, RECORDING,
OR BY ANY INFORMATION STORAGE
AND RETRIEVAL SYSTEM, WITHOUT
THE WRITTEN PERMISSION OF THE ARCHITECT

NOTES: THIS HAS BEEN PRODUCED FOR PERMANENT RECORD AND BUILDING
REGULATION PURPOSES ONLY. THE CONSULTANT DESIGN AND THE
CLIENT CONTRACTOR ARE RESPONSIBLE FOR ANY OTHERS ADDED IN WRITING.

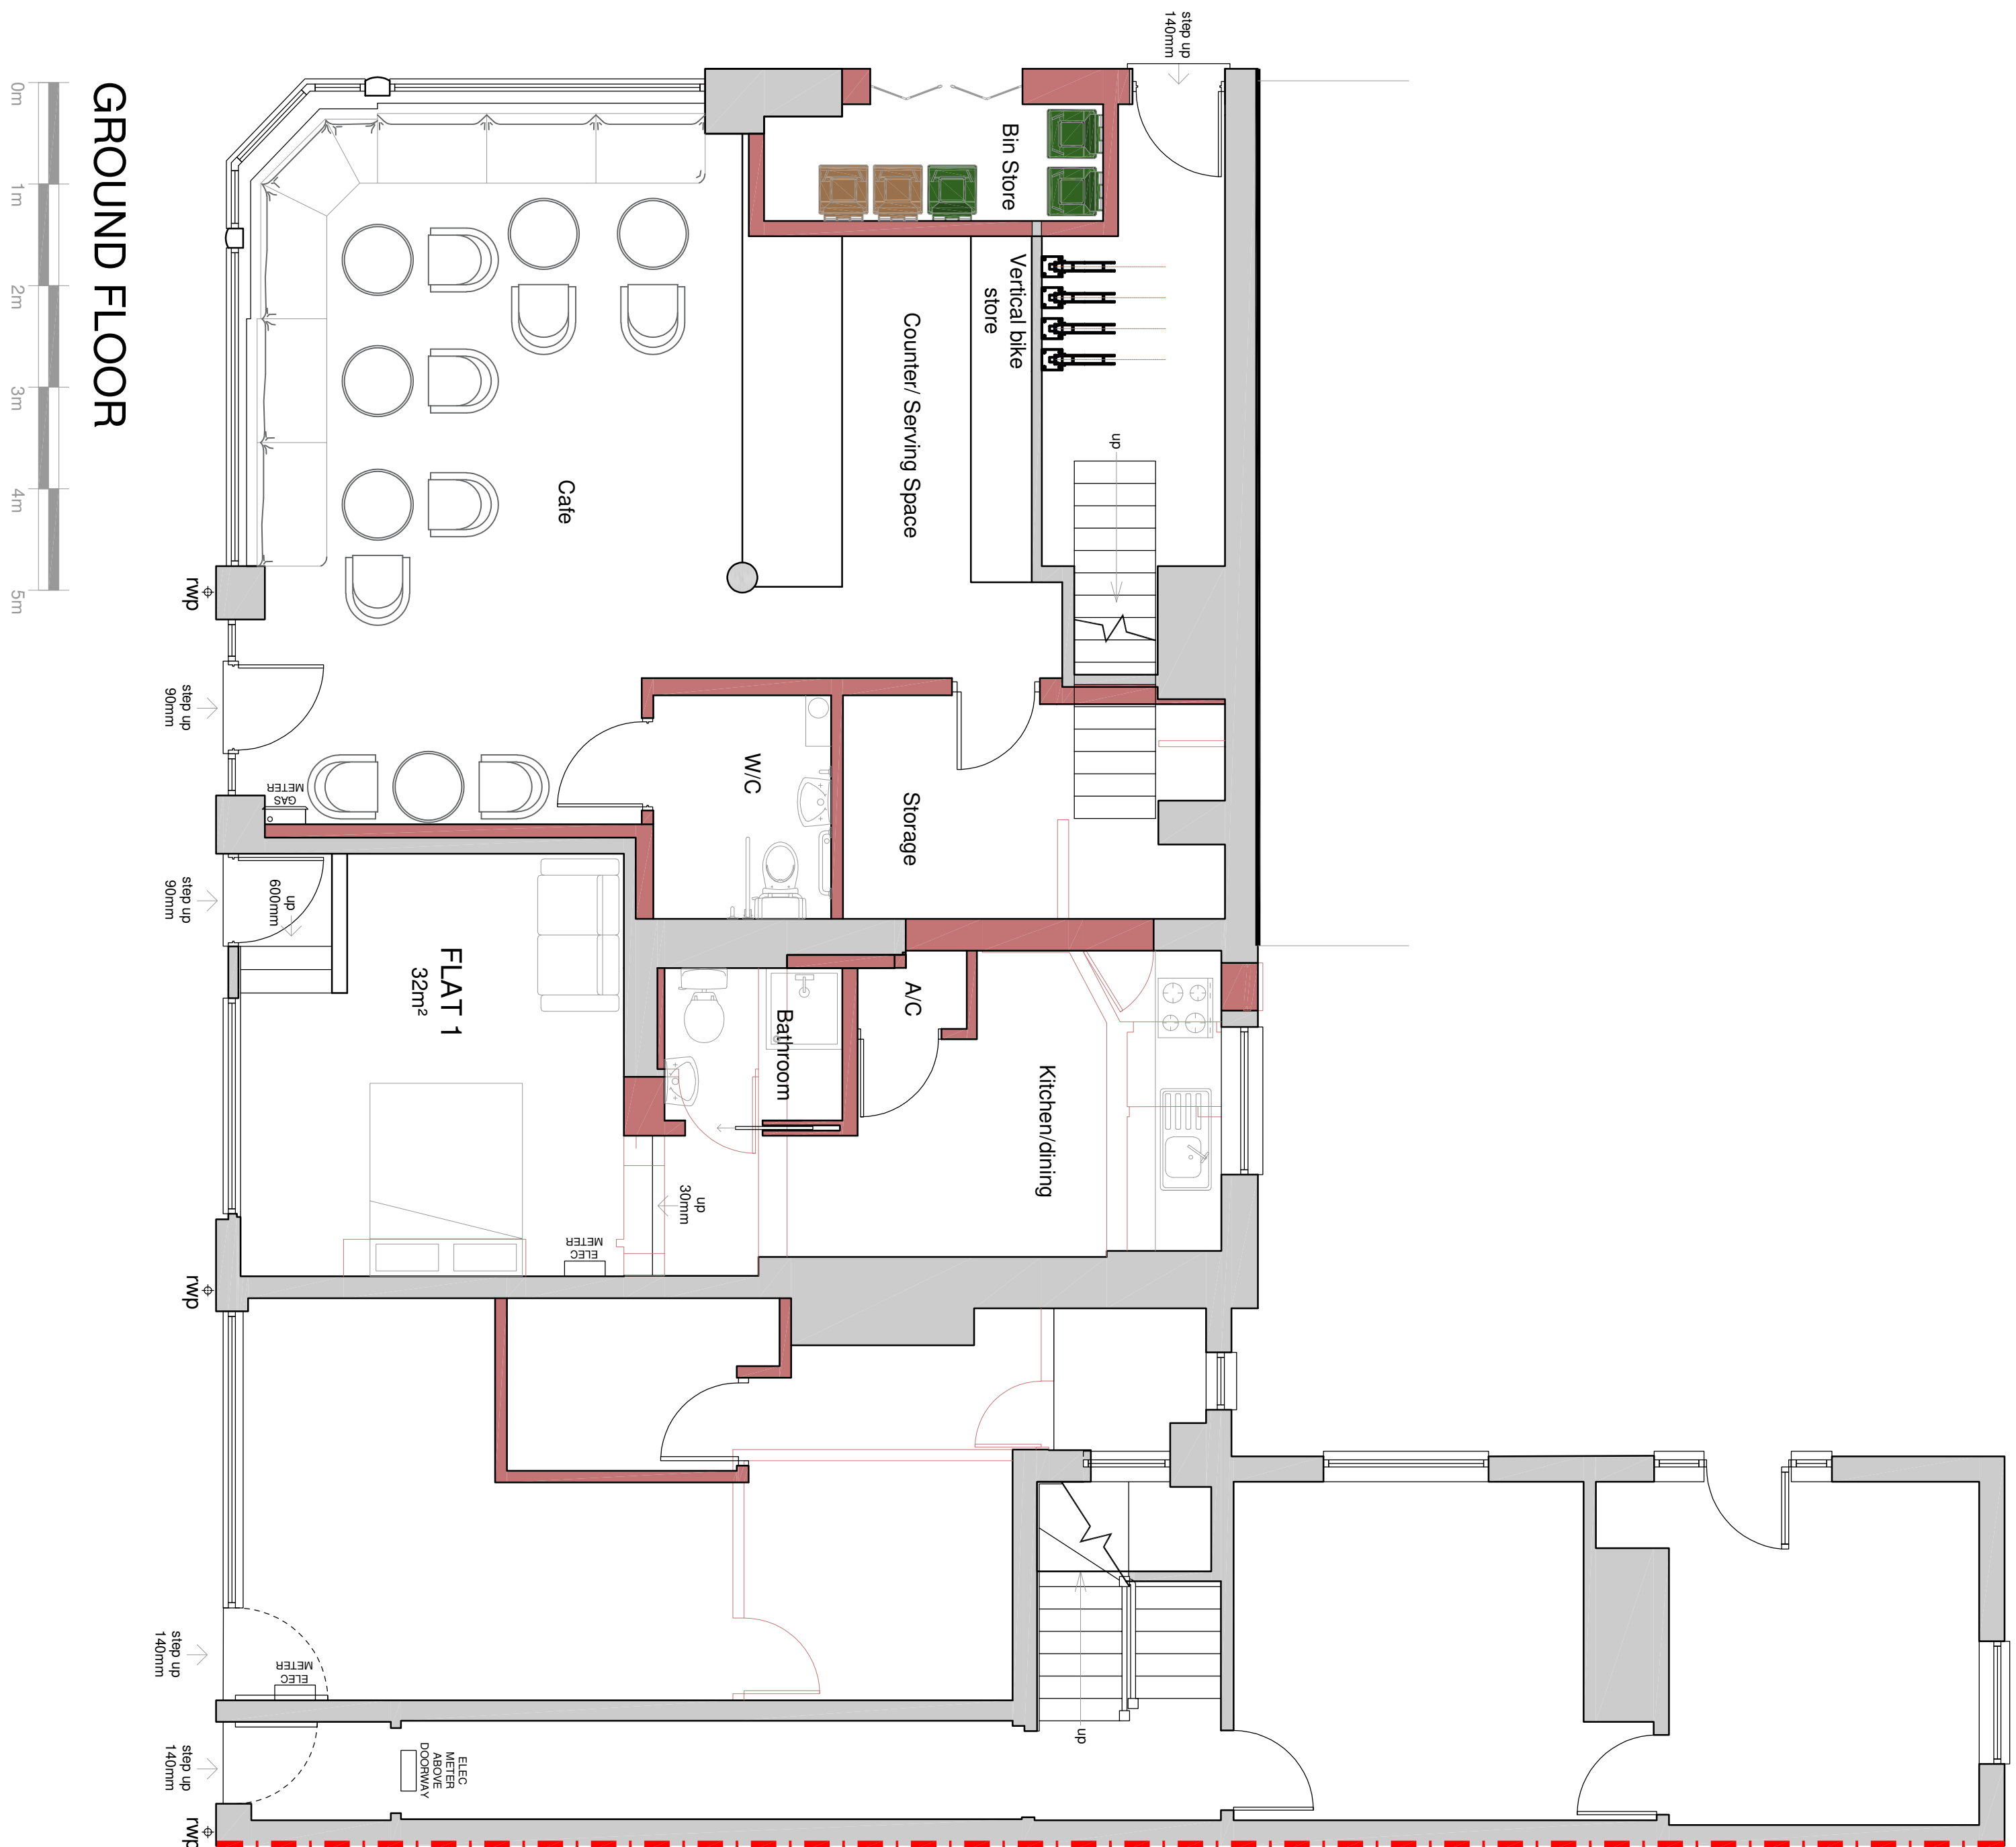

REVISIONS		
1		
2		

RICHARD ANDREWS
ARCHITECTS
RESIDENTIAL DESIGN TEAM

SUITE 2.3, THE ESTATES OFFICE 25.26
GOLD TOPS, NEWPORT, NP20 4PG
PHONE: 01853 741444
EMAIL: adam@ra-architects.co.uk
Richard Andrews Architects Ltd.
Registered Office: 25.26, Gold Tops, Newport, NP20 4PG, UK
www.ra-architects.co.uk

Job
114-116 Alexandra Road
Newport
NP20 2JG

Drawing
Revised Proposed Plans

Number
R 829 – 02 A 0
Scale
1:50
Date
08/25
Drawn
BH
Checked
LS