


Arboricultural Impact Assessment




Proposed Primary School Llanwern

Arboricultural Impact Assessment

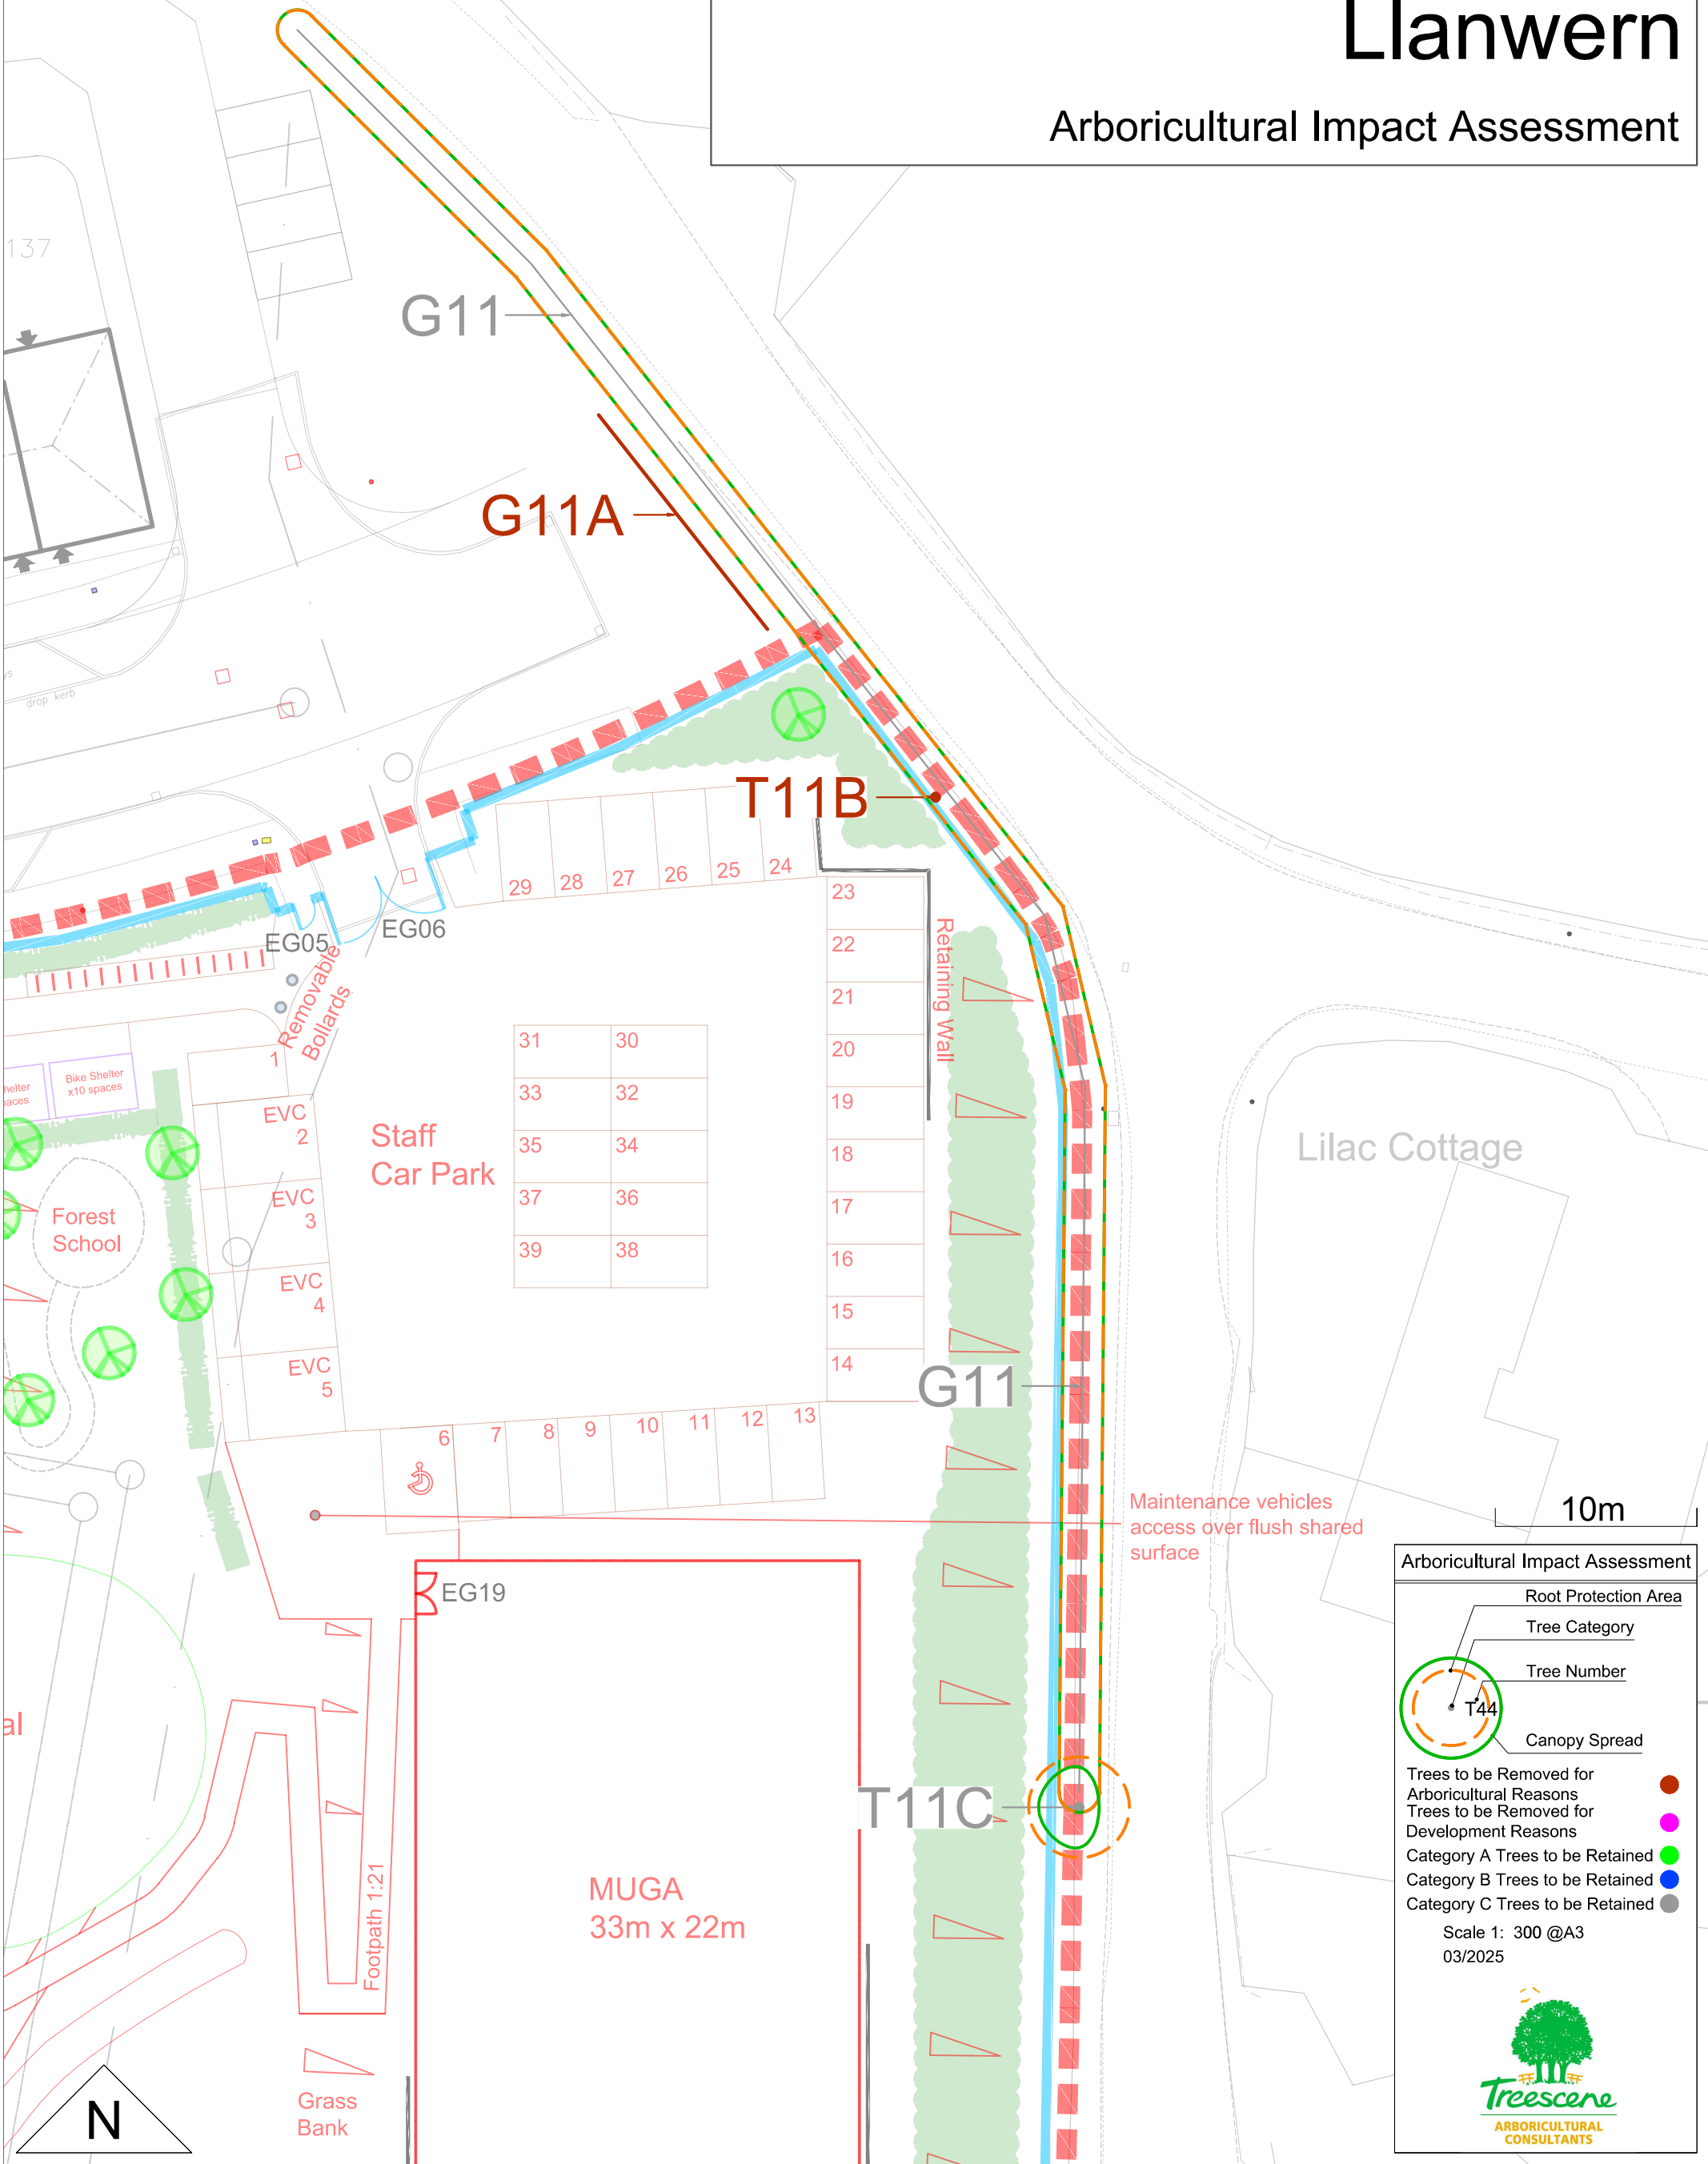

Arboricultural Impact Assessment

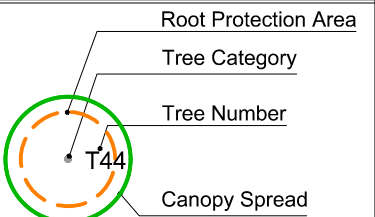


- Trees to be Removed for Arboricultural Reasons
- Trees to be Removed for Development Reasons
- Category A Trees to be Retained
- Category B Trees to be Retained
- Category C Trees to be Retained

Scale 1: 300 @A3
03/2025




Proposed Primary School Llanwern

Arboricultural Impact Assessment

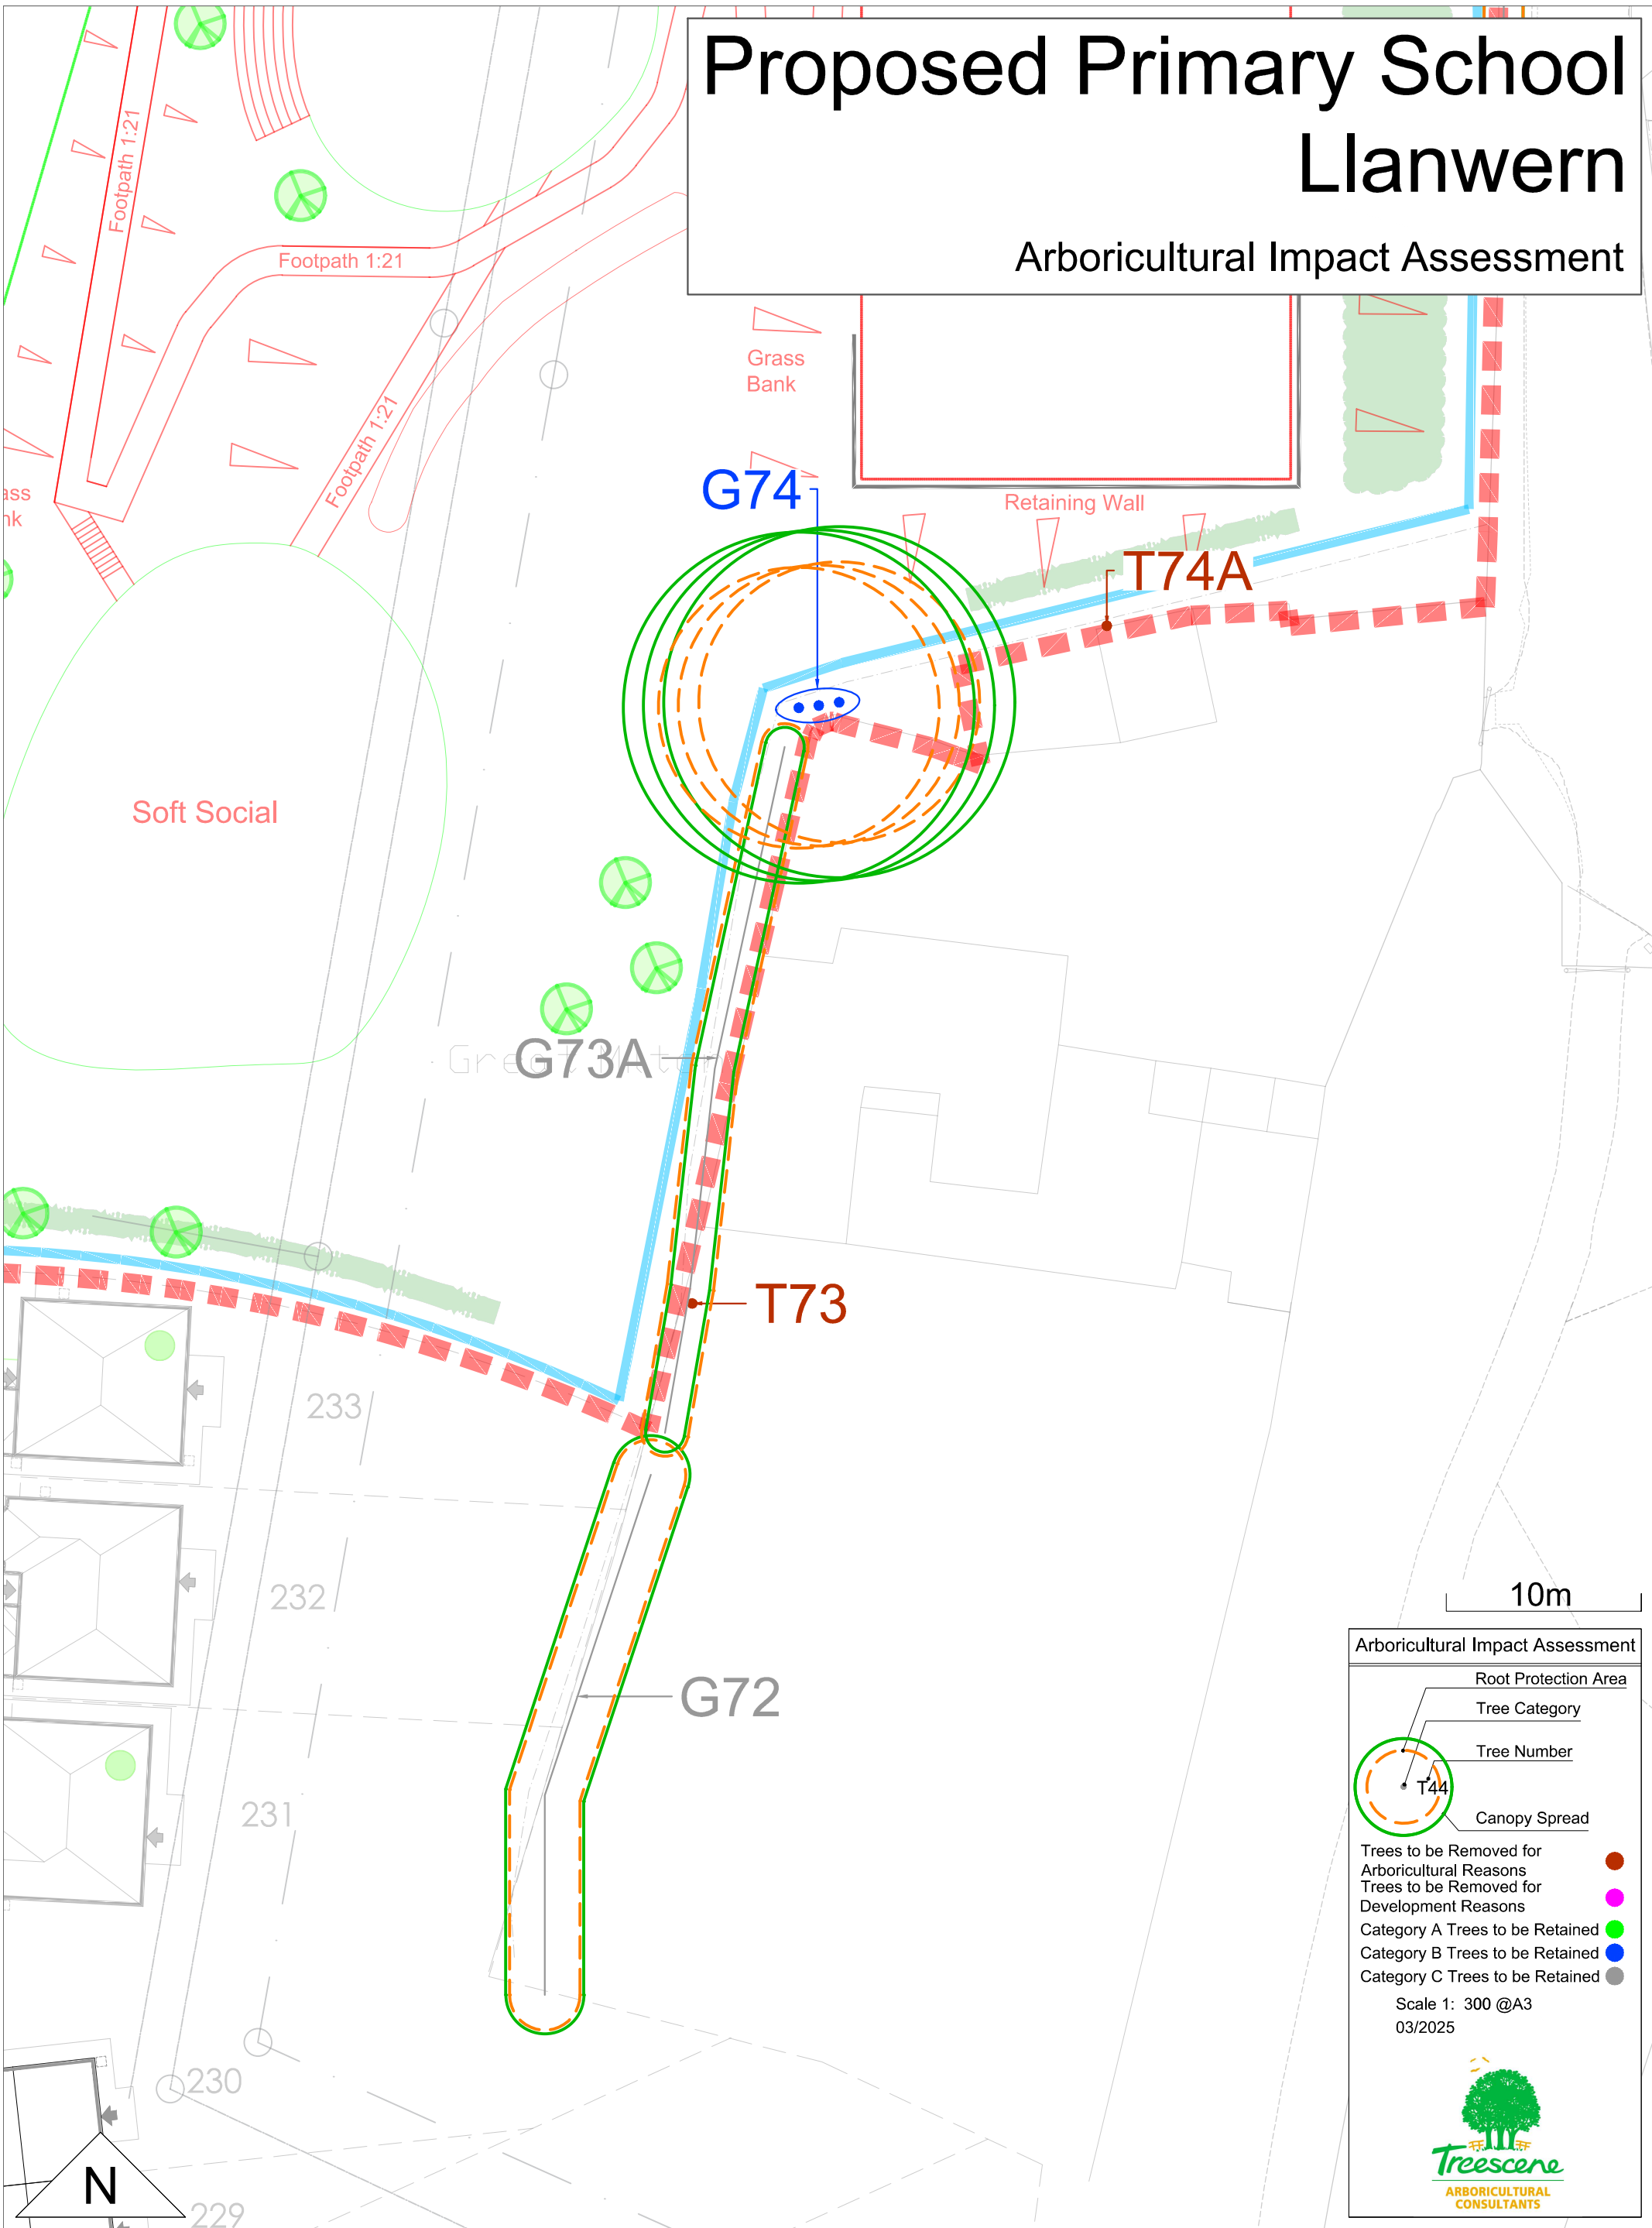

Arboricultural Impact Assessment

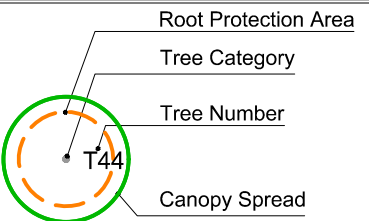

- Trees to be Removed for Arboricultural Reasons
- Trees to be Removed for Development Reasons
- Category A Trees to be Retained
- Category B Trees to be Retained
- Category C Trees to be Retained

Scale 1: 300 @A3
03/2025

