


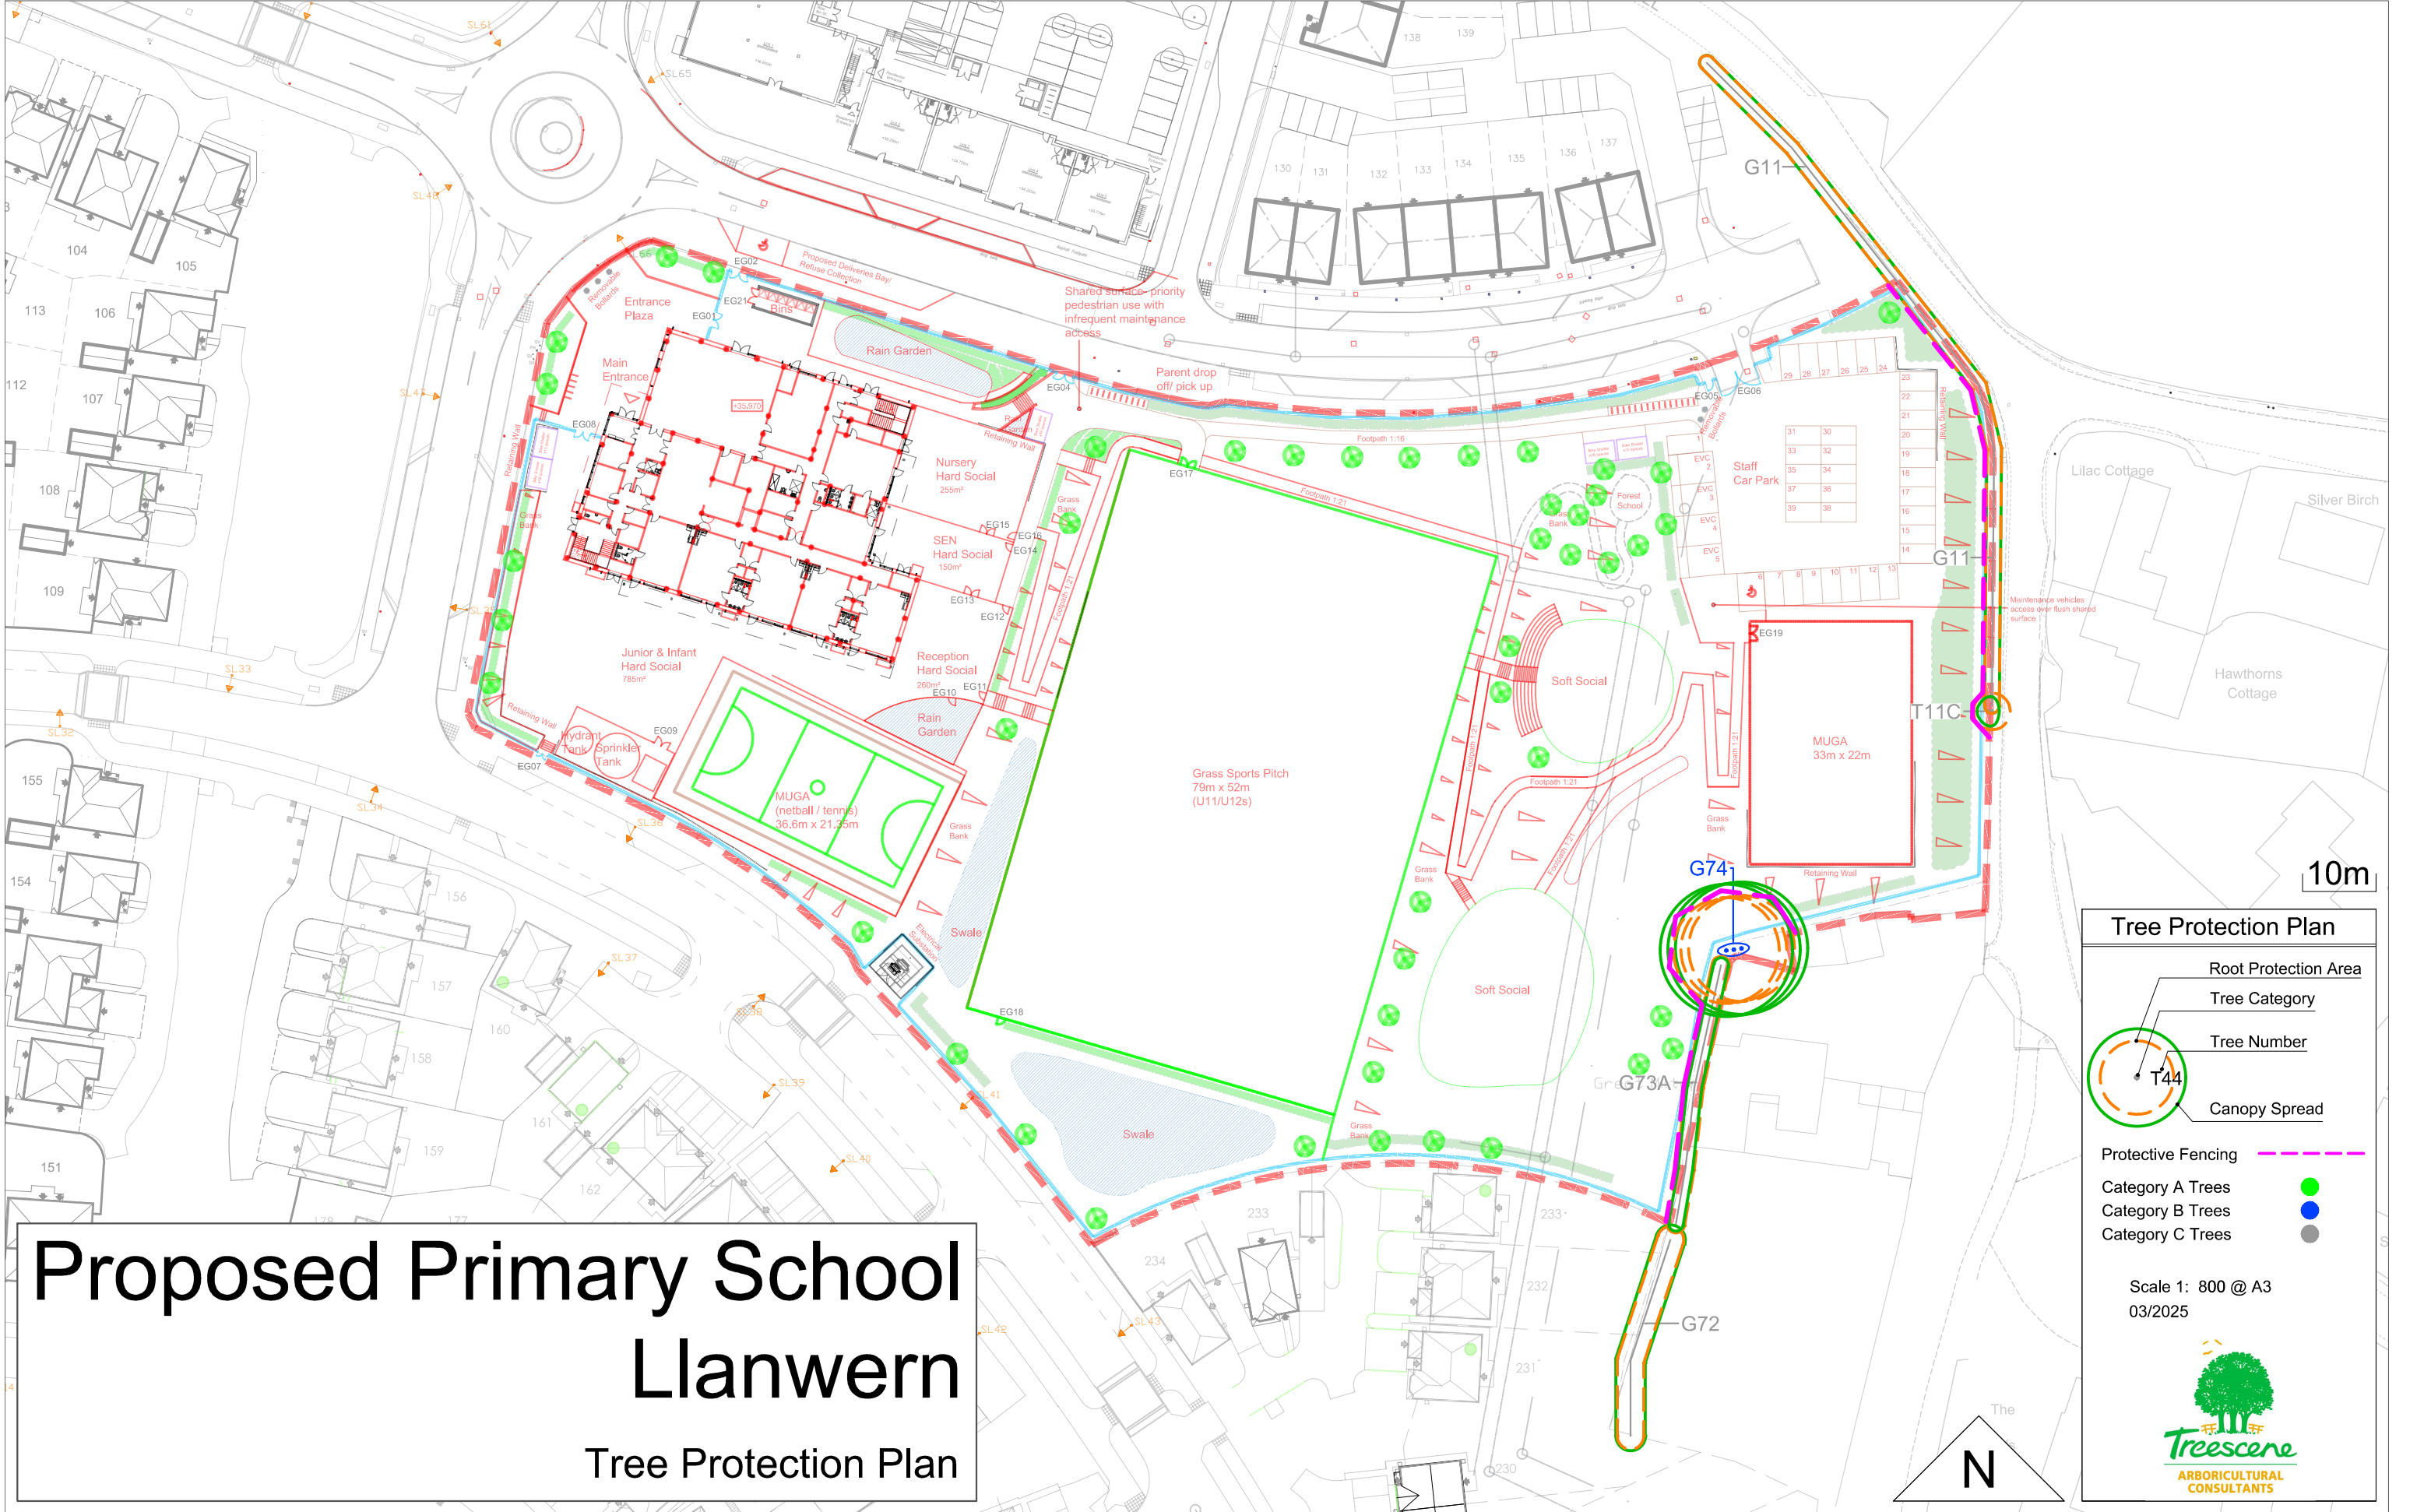

Proposed Primary School Llanwern

Tree Protection Plan

Tree Protection Plan

Root Protection Area

Tree Category

Tree Number

Canopy Spread

Protective Fencing

Category A Trees

Category B Trees


Category C Trees

Scale 1: 800 @ A3
03/2025

Treescene
ARBORICULTURAL
CONSULTANTS

Proposed Primary School Llanwern

Tree Protection Plan

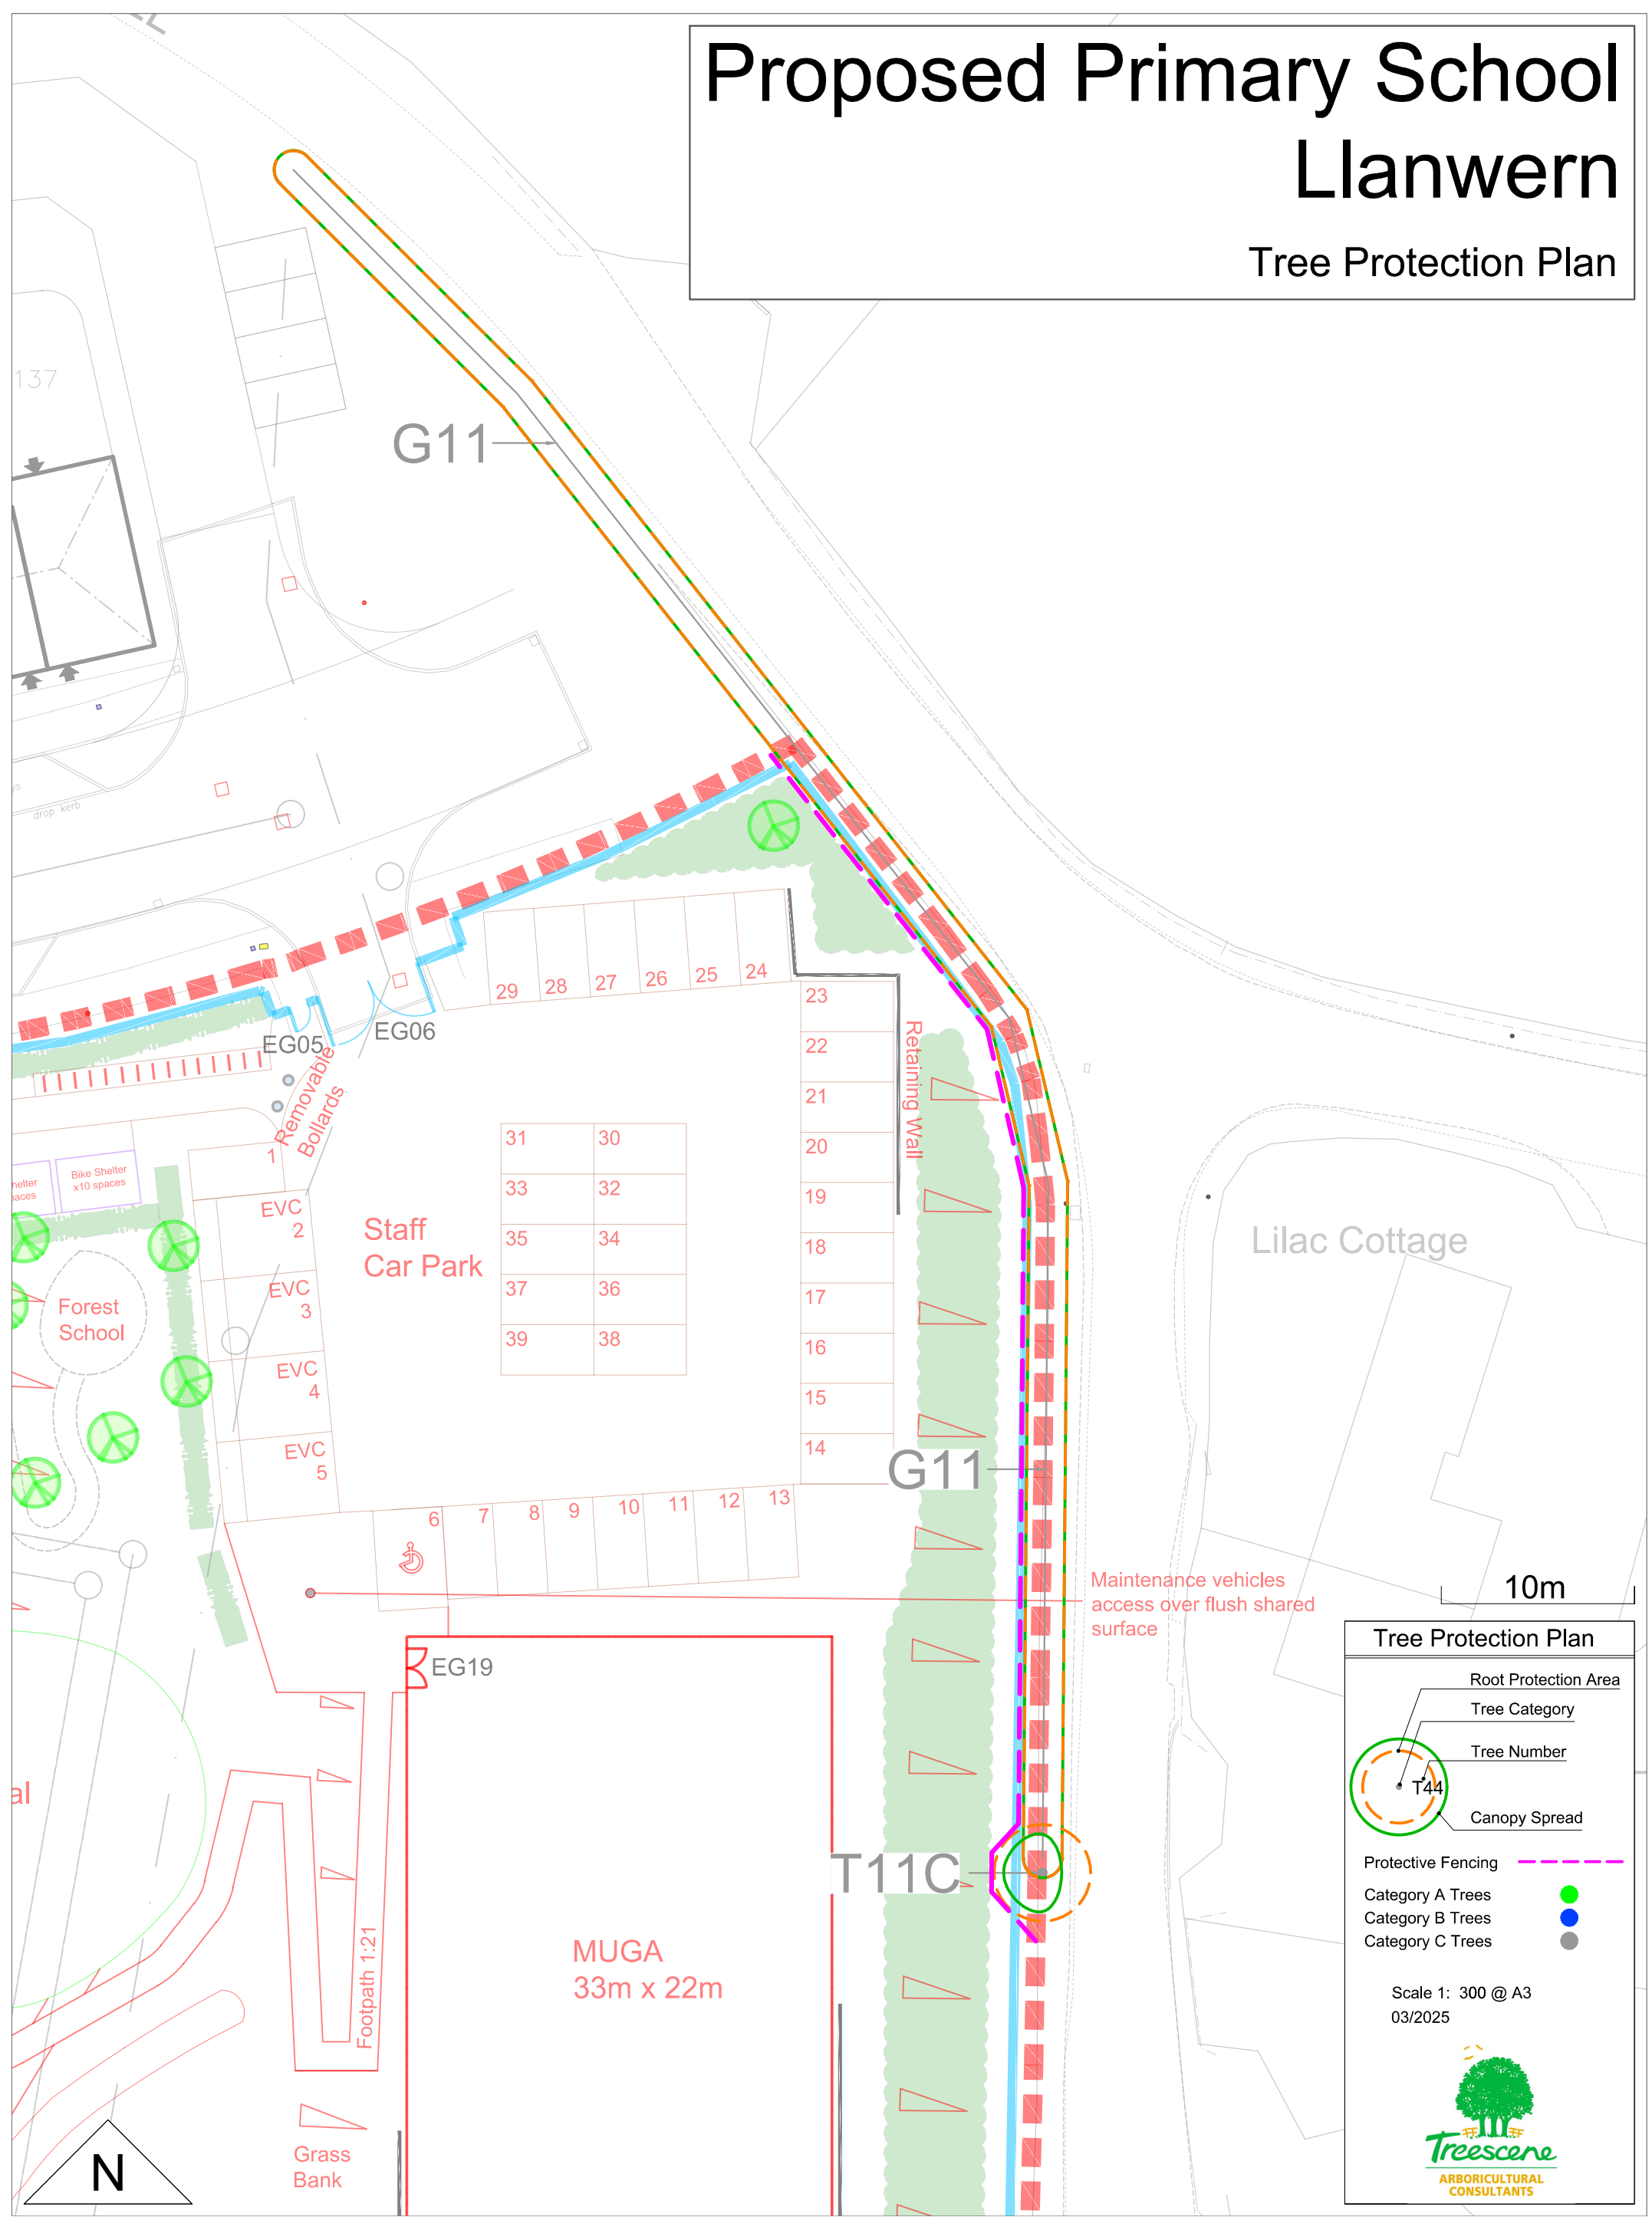

Proposed Primary School Llanwern

Tree Protection Plan

