


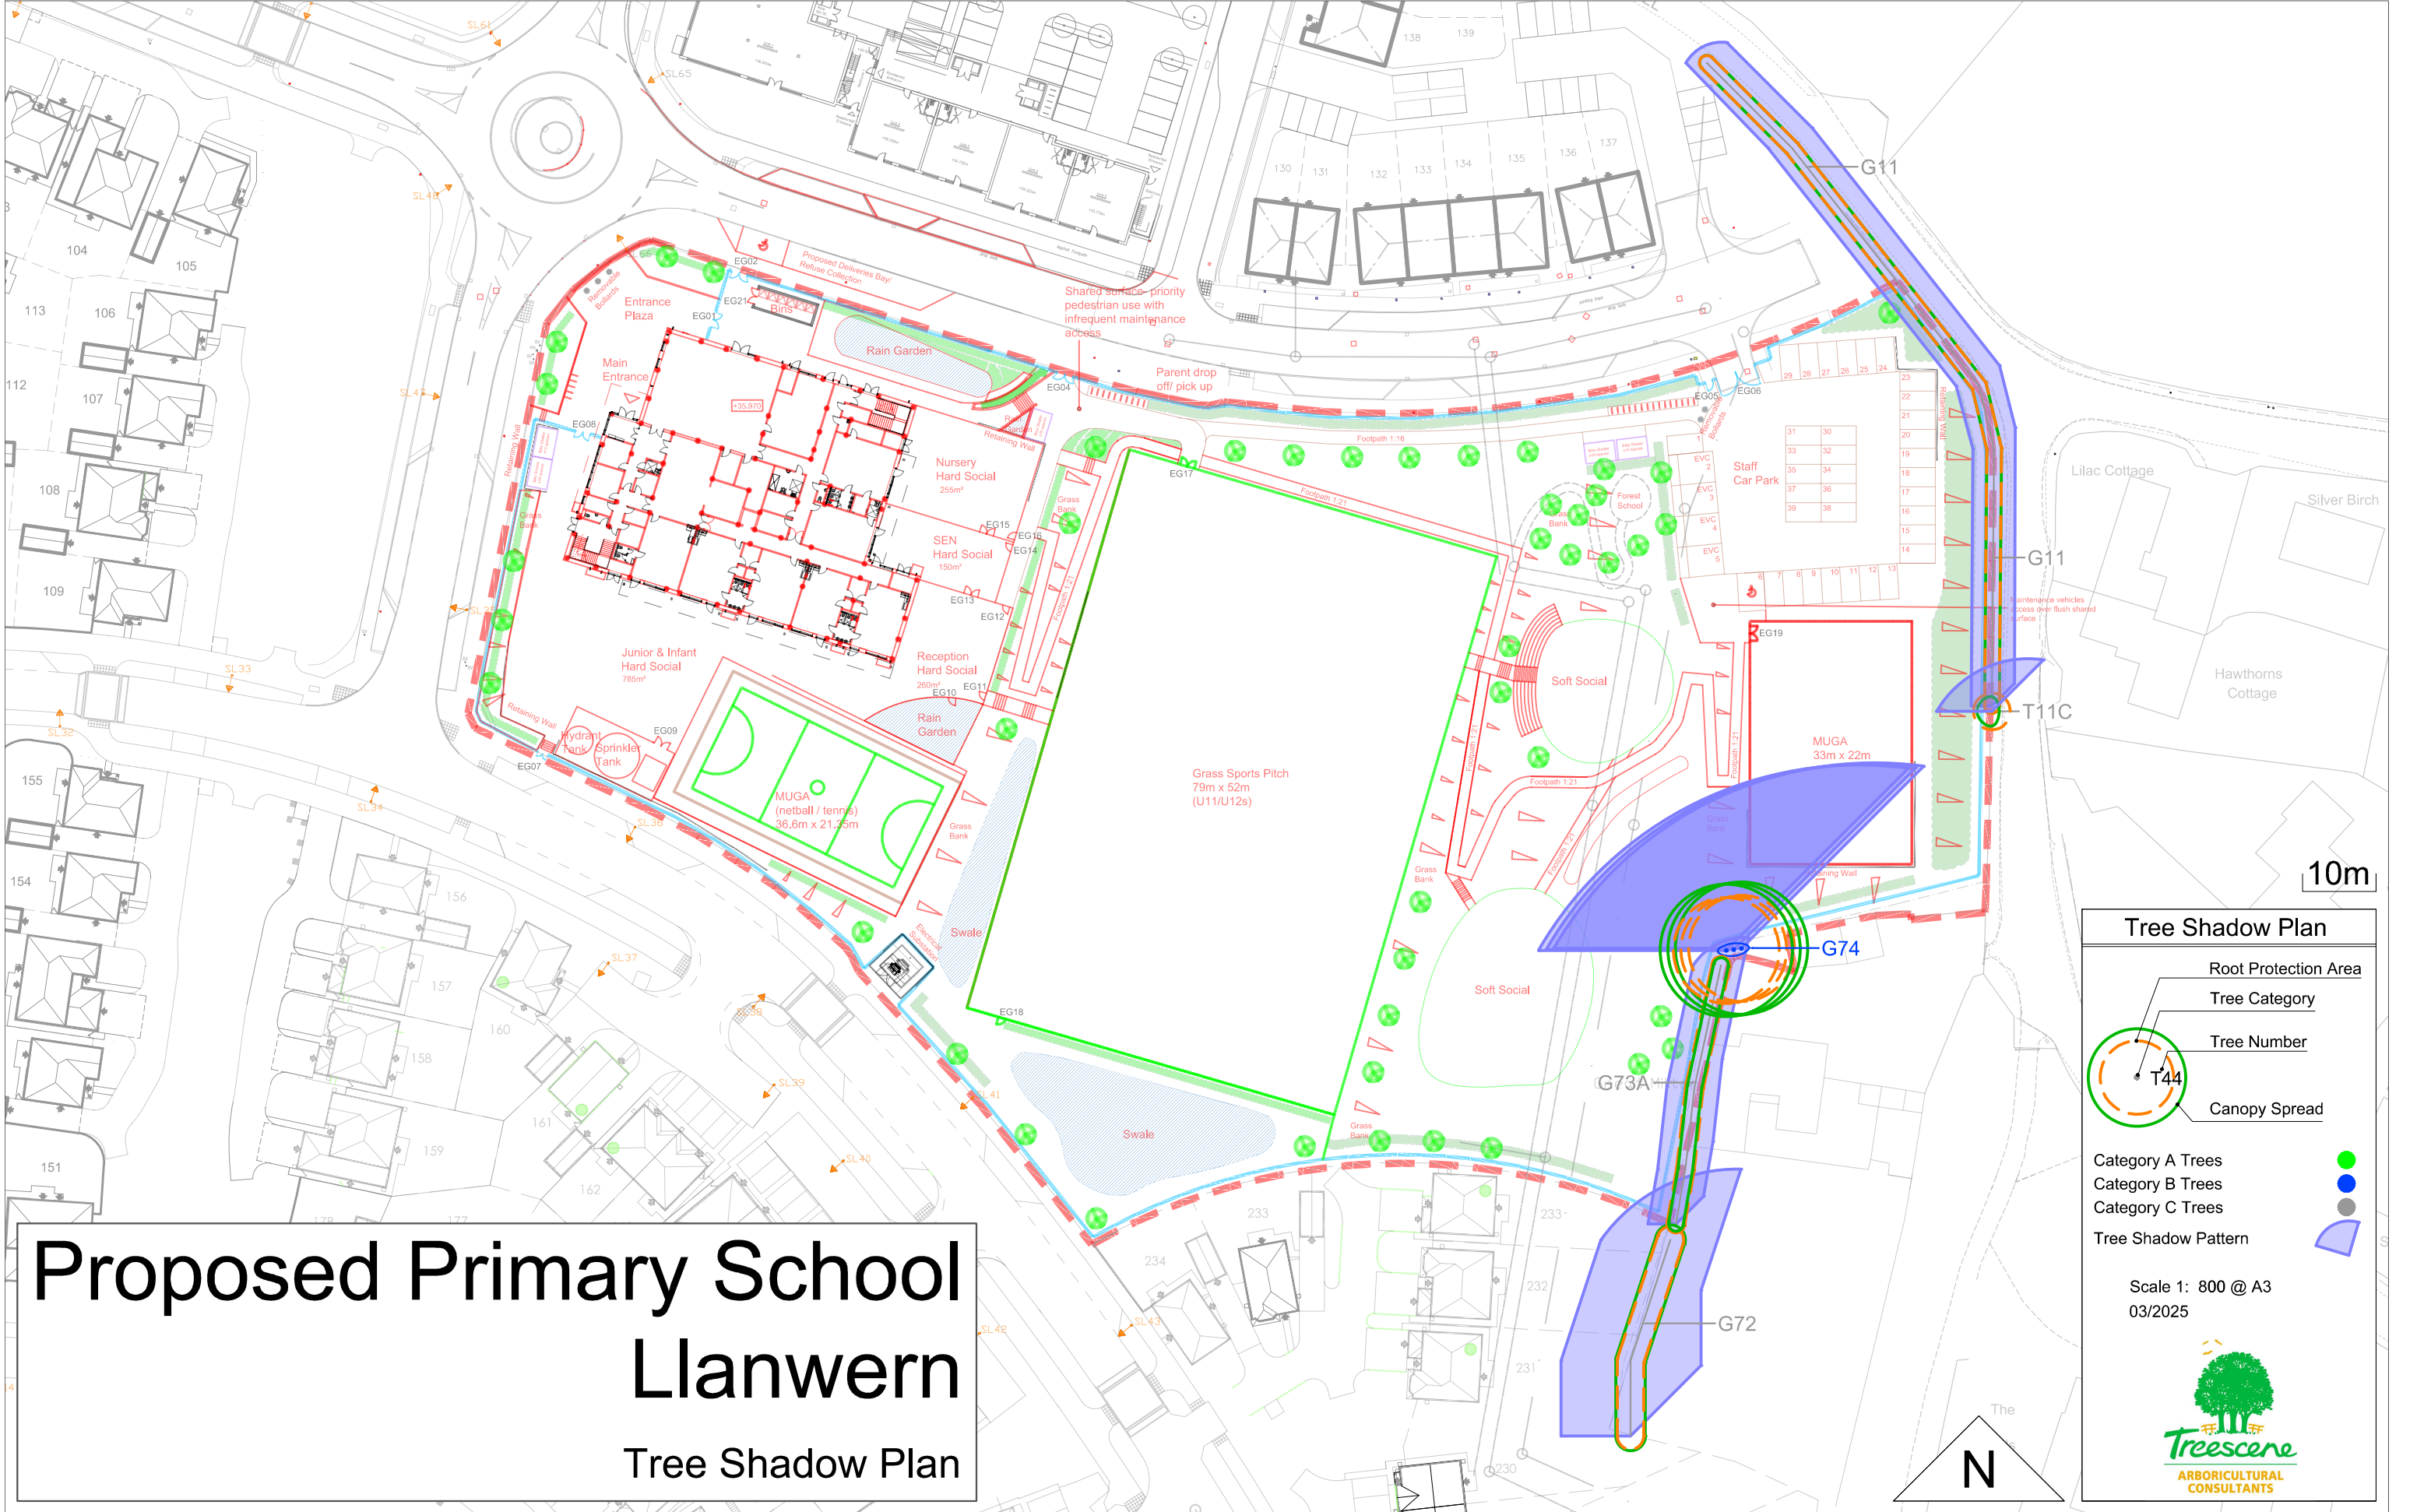

Proposed Primary School Llanwern

Tree Shadow Plan

Tree Shadow Plan

- Root Protection Area
- Tree Category
- Tree Number
- Canopy Spread

Category A Trees
Category B Trees
Category C Trees


Tree Shadow Pattern

Scale 1: 800 @ A3
03/2025

Treescene
ARBORICULTURAL
CONSULTANTS


Proposed Primary School Llanwern

Tree Shadow Plan

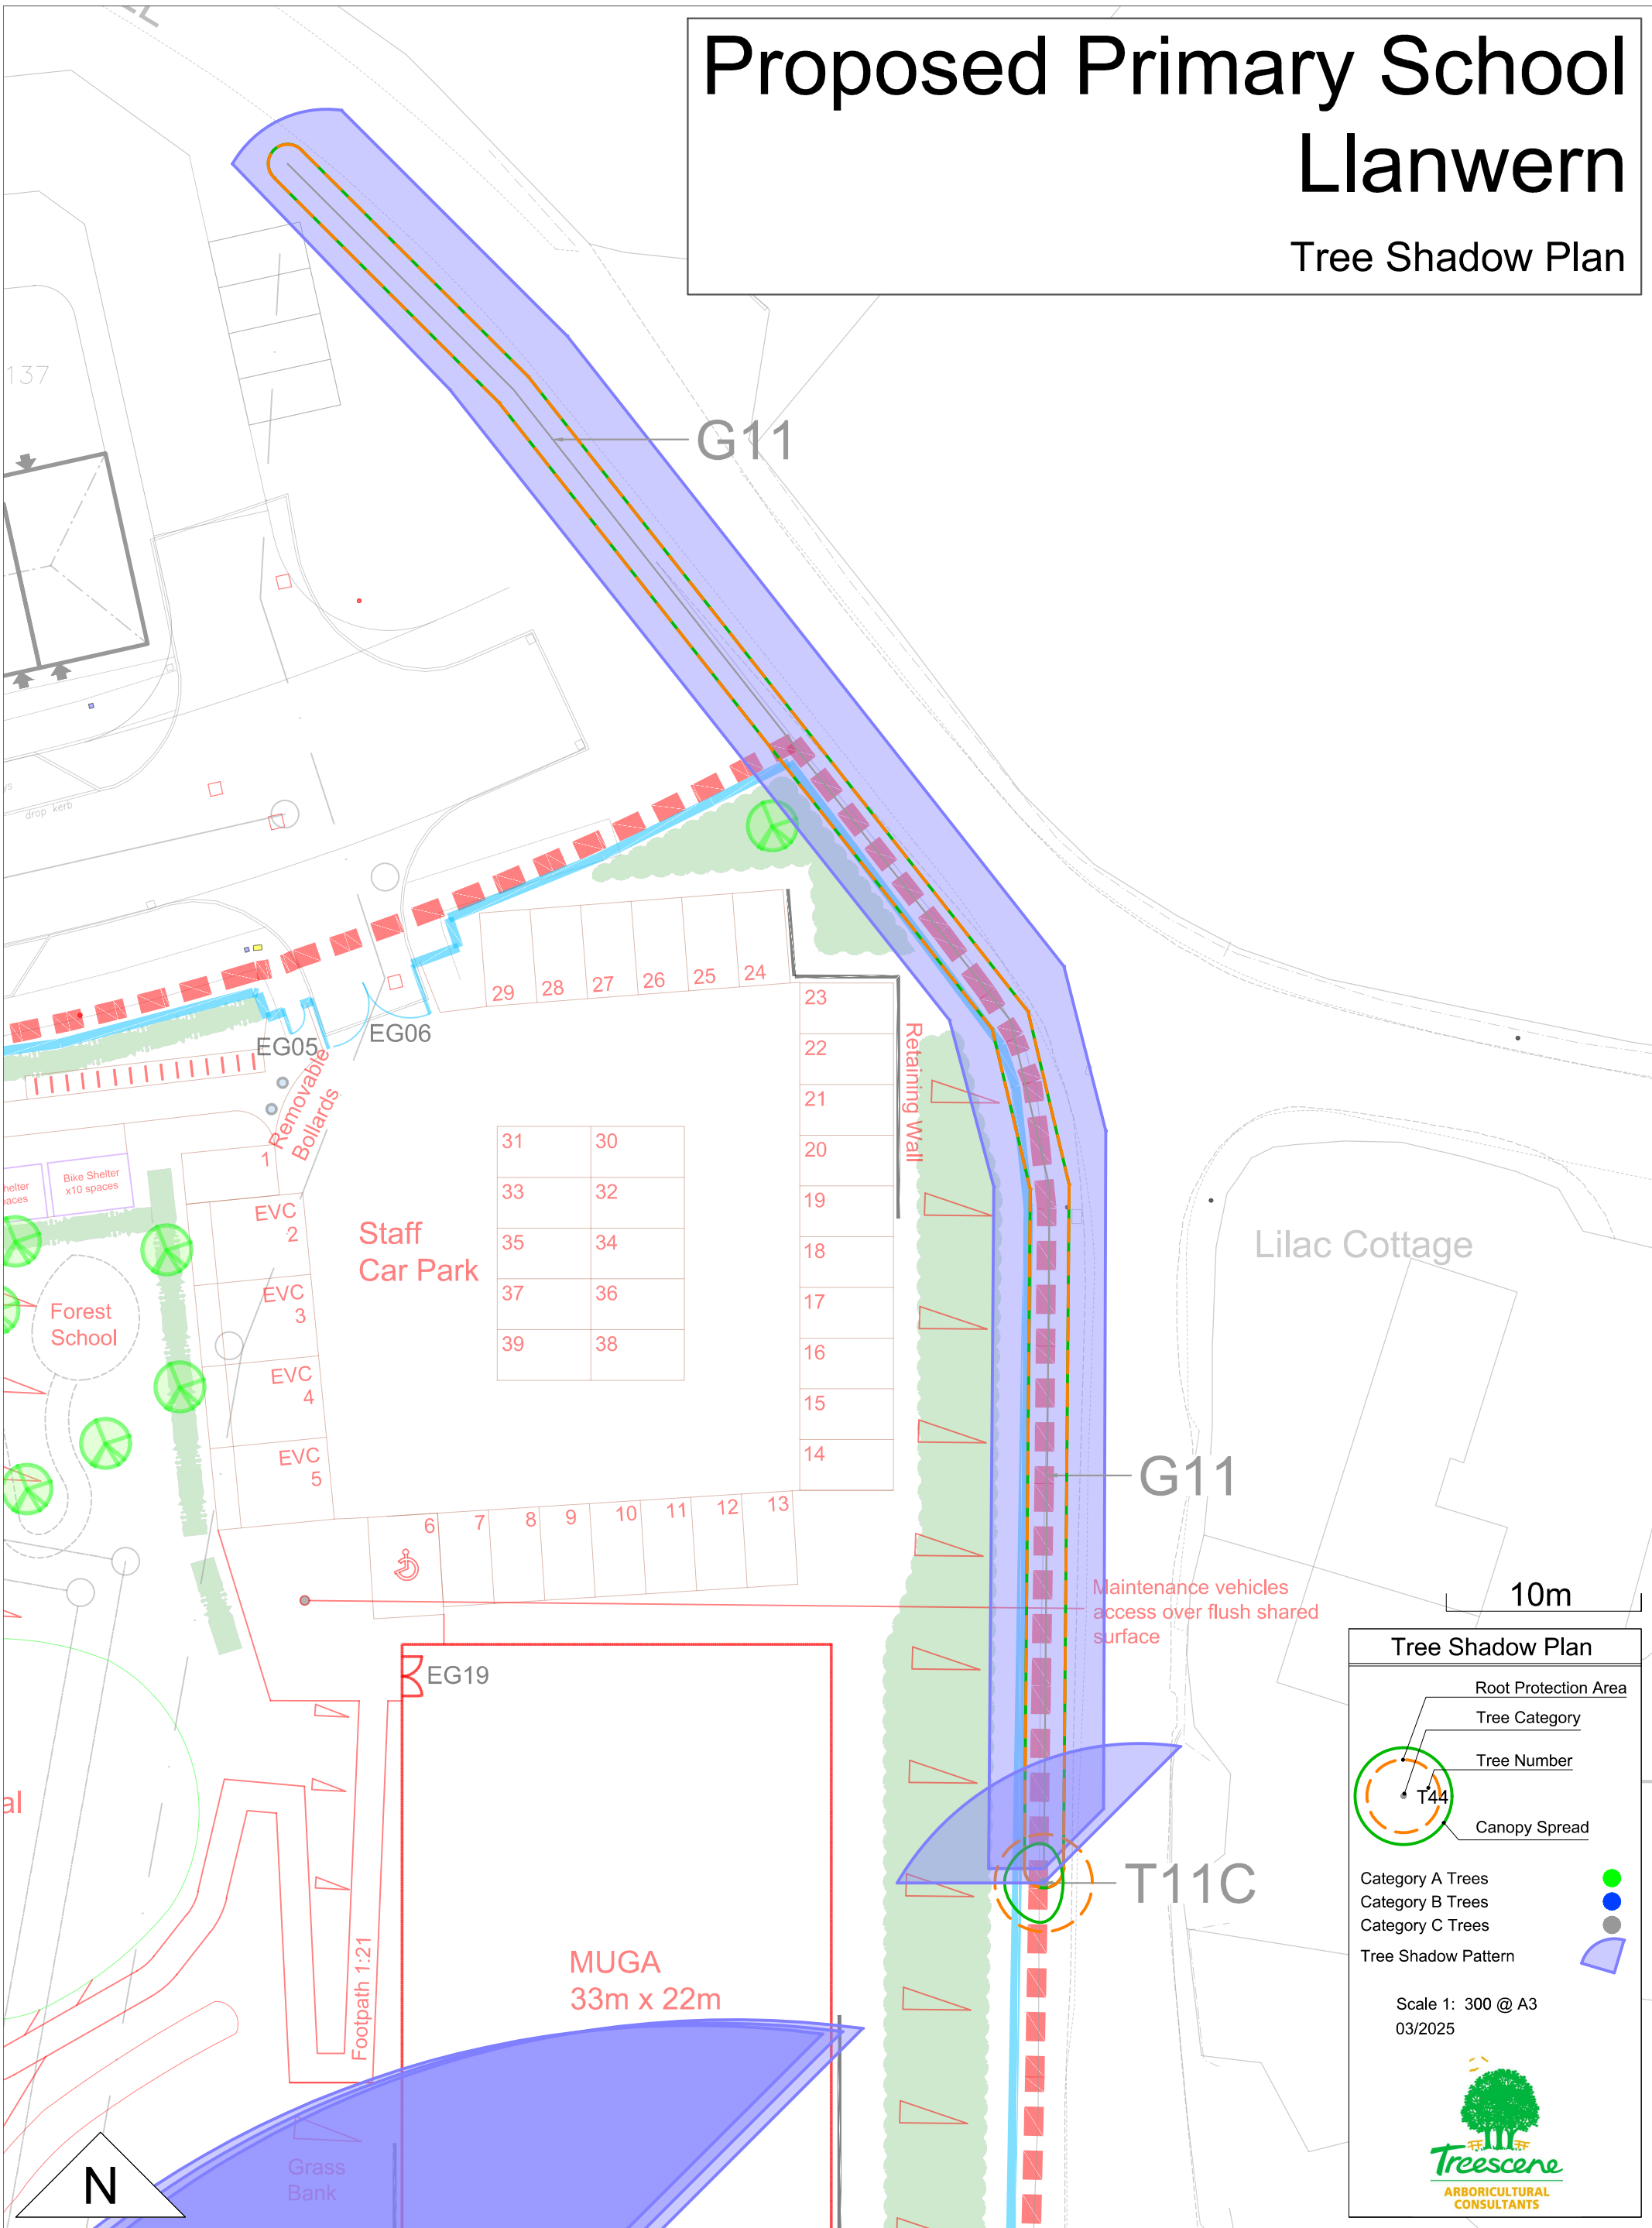


Proposed Primary School Llanwern

Tree Shadow Plan

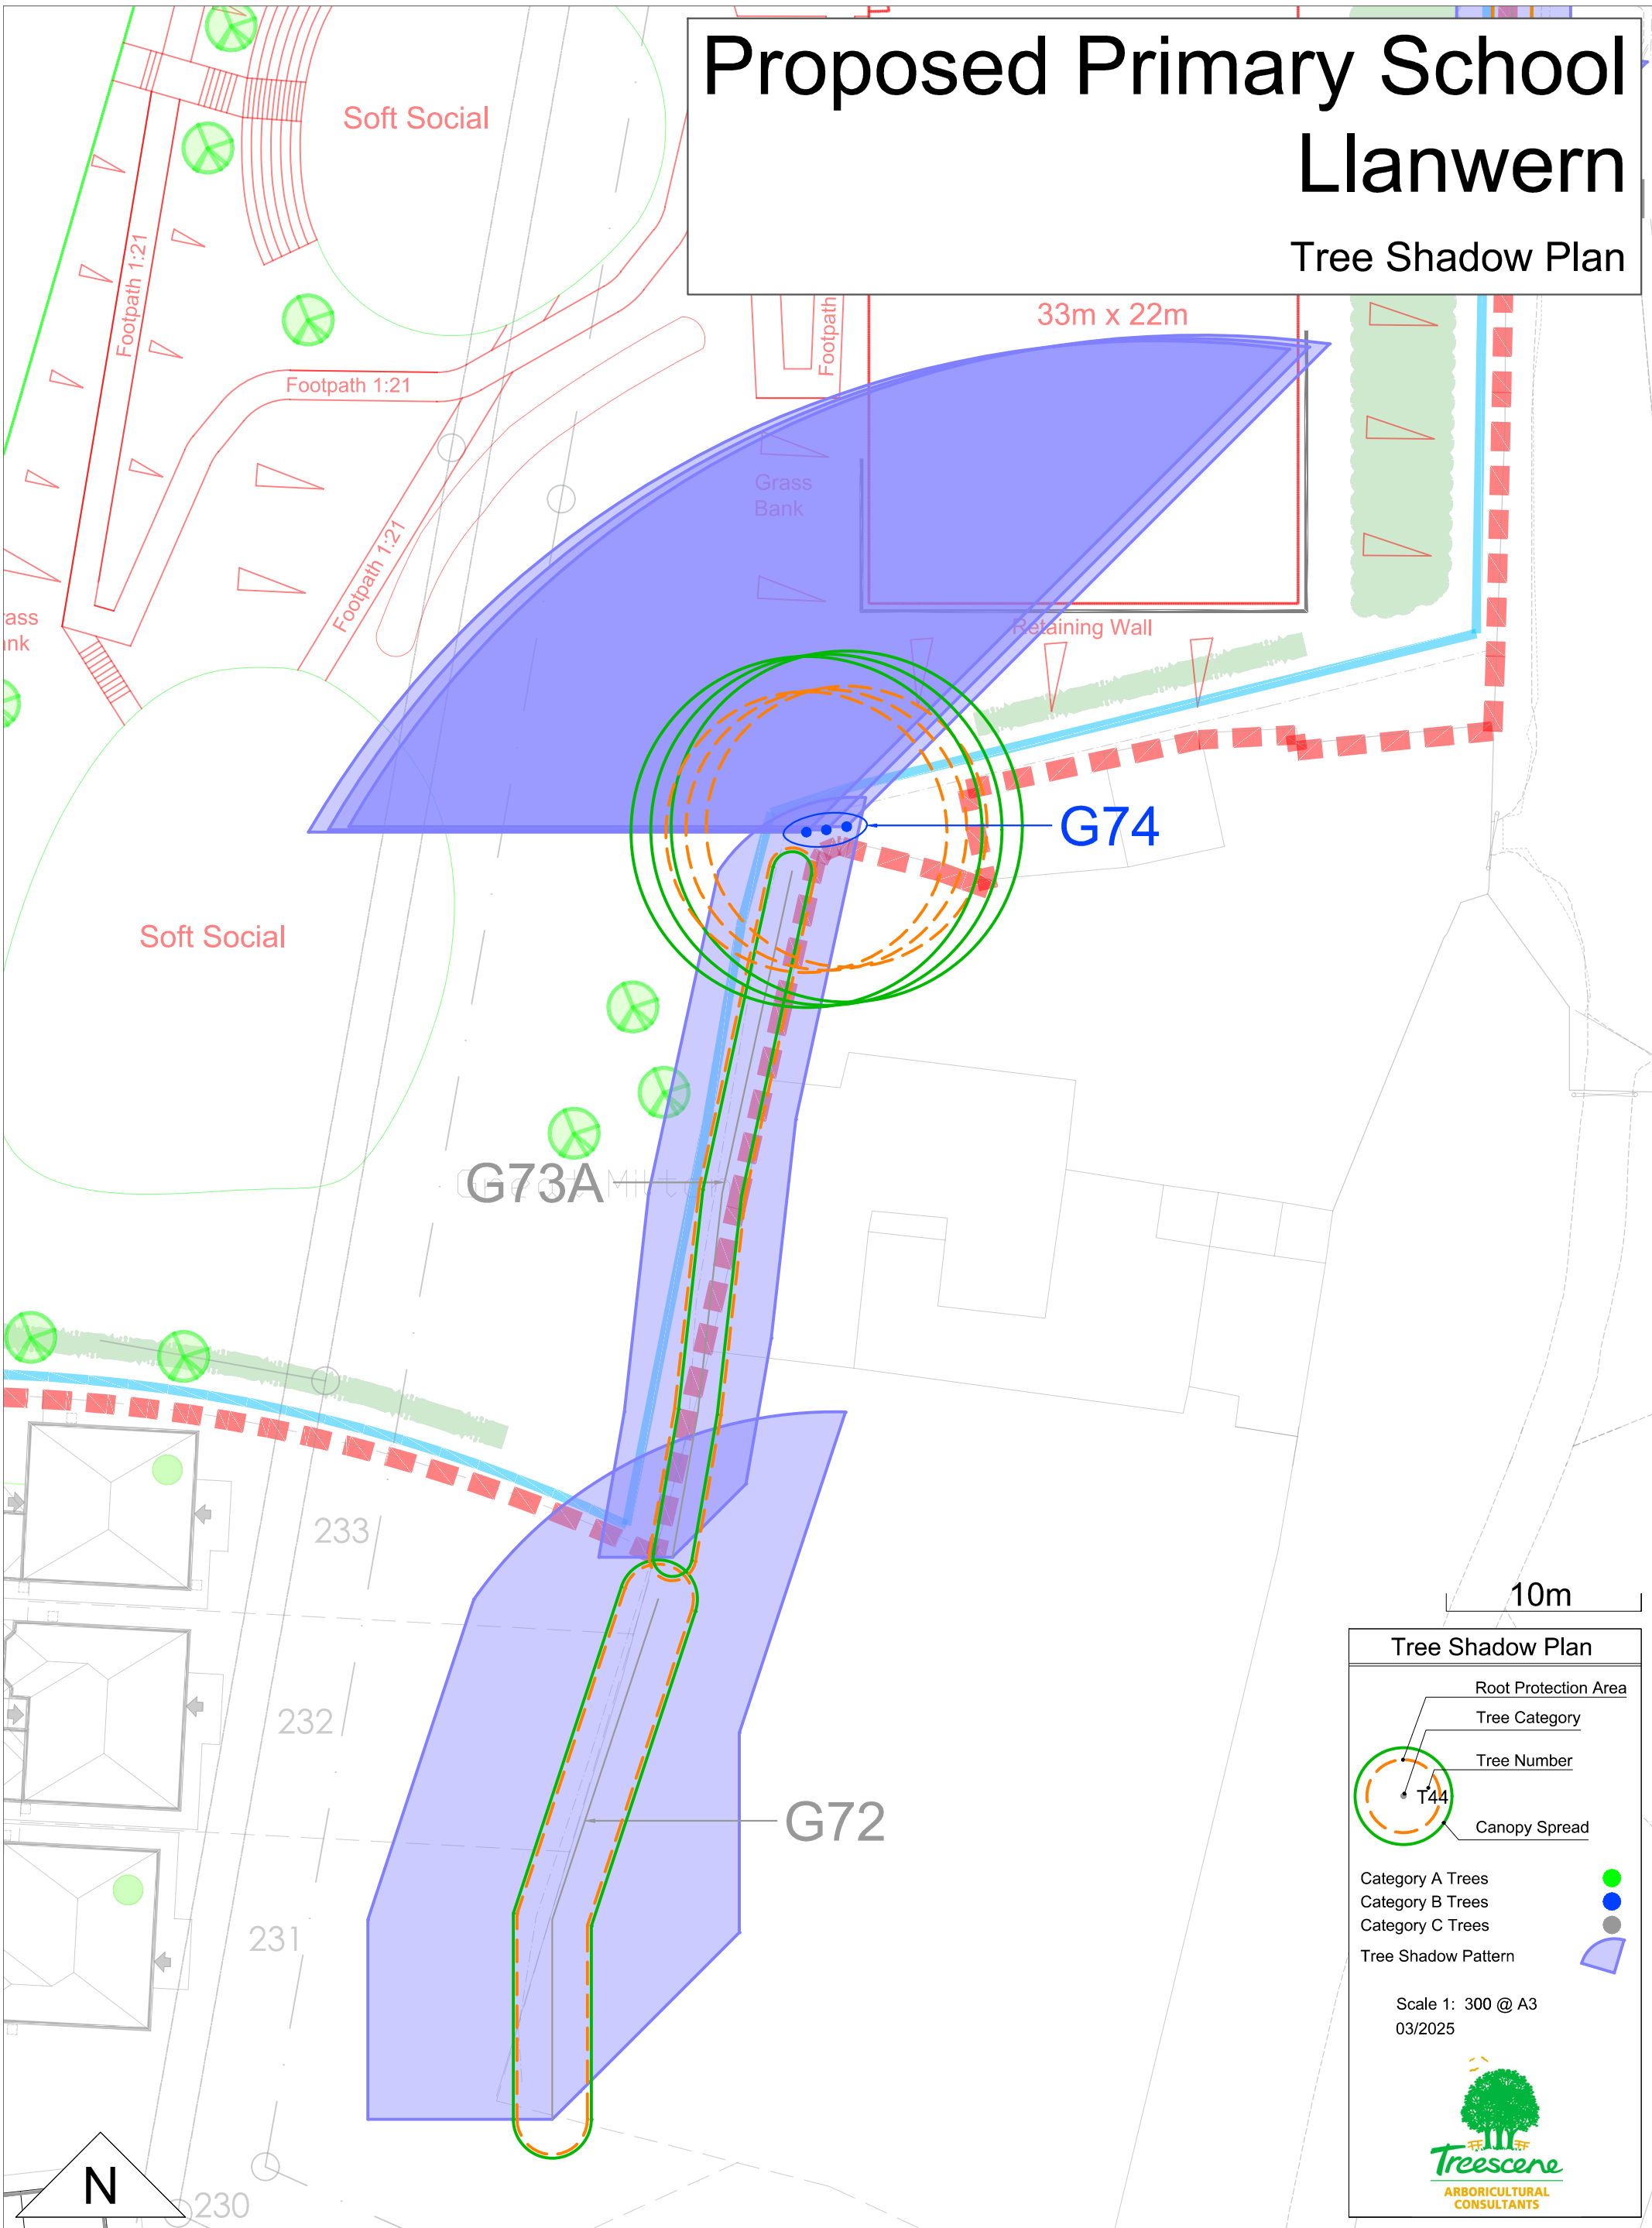

Tree Shadow Plan

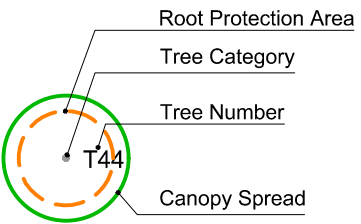

- Category A Trees
- Category B Trees
- Category C Trees
- Tree Shadow Pattern

Scale 1: 300 @ A3
03/2025

