
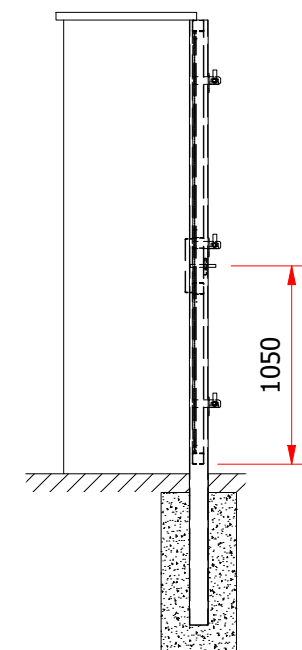


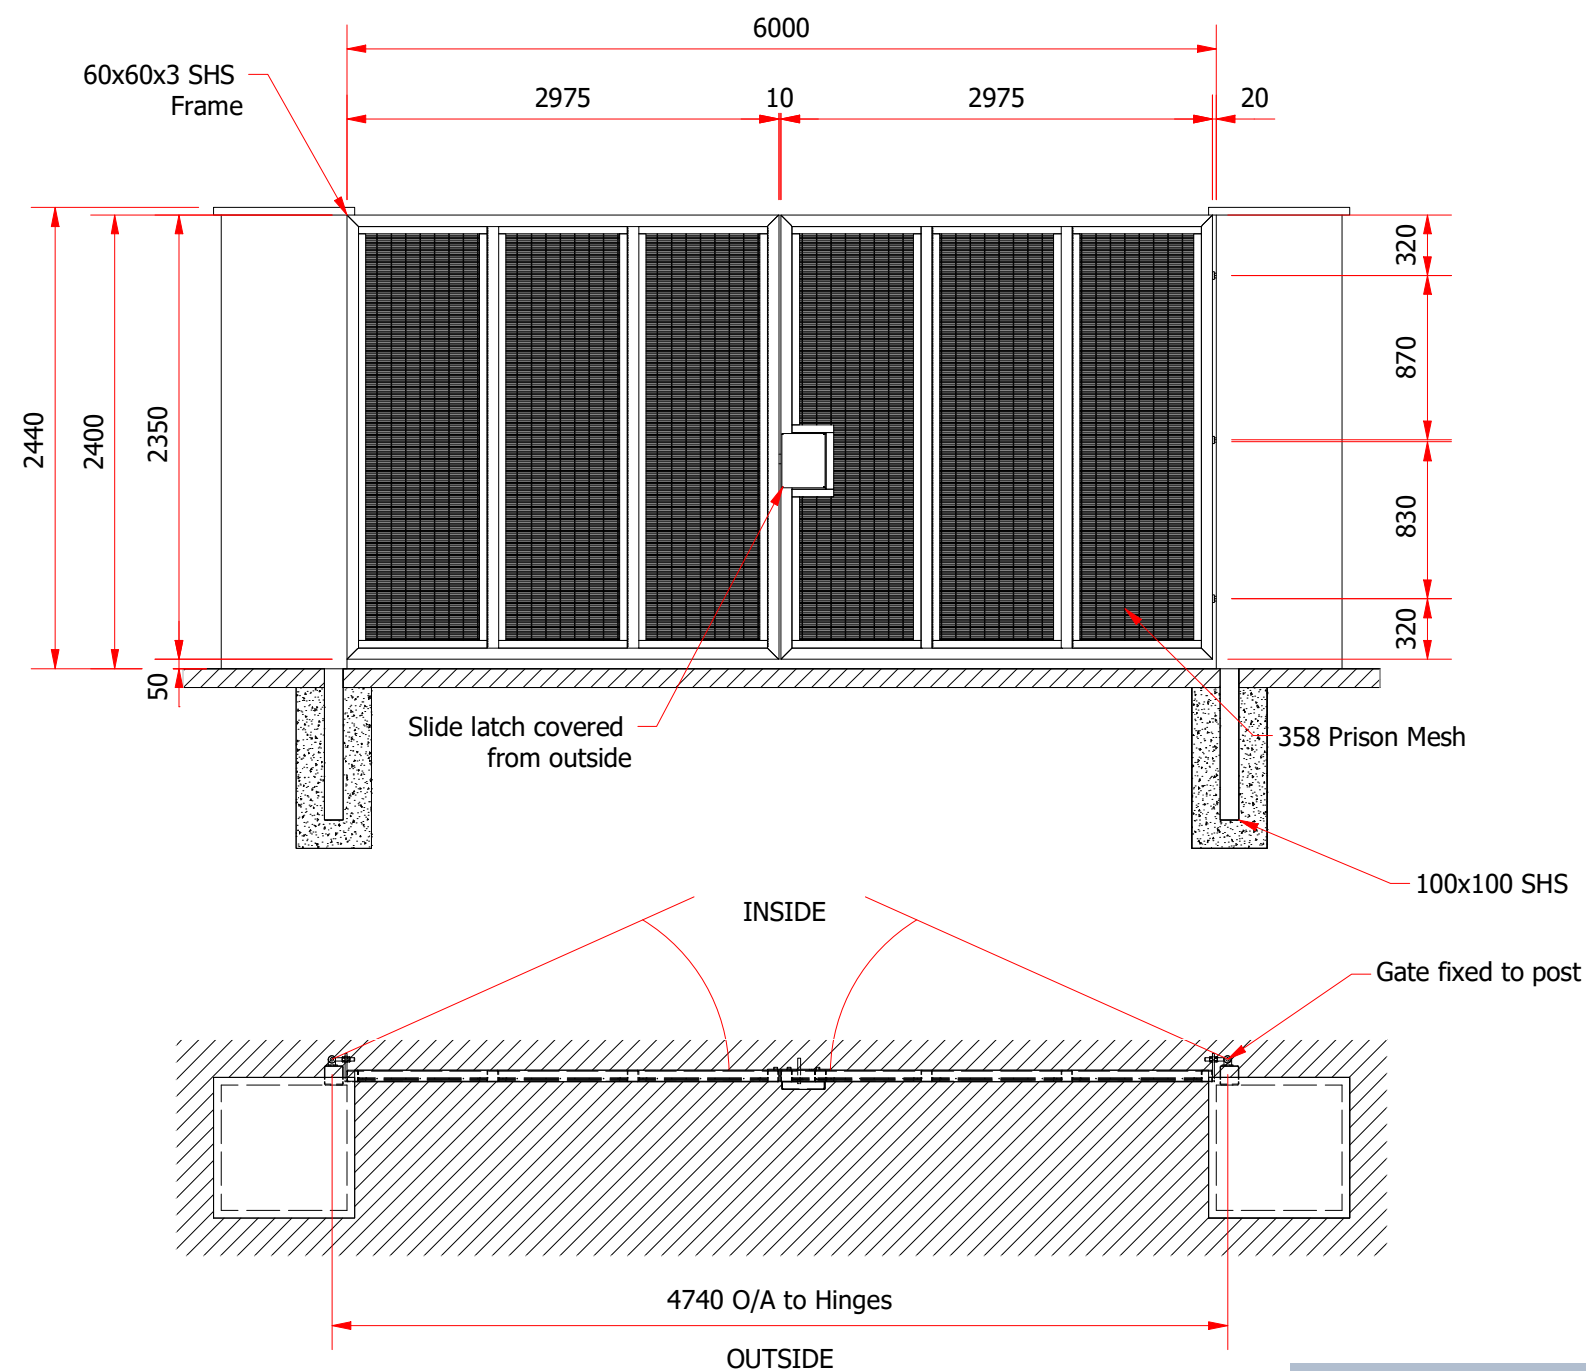

This drawing is the property of Procter Brothers. LTD. The design and contents may not be copied or divulged to any third party without written permission.

Rev :

Material list

Notes:

Dimensions Subject to Site Visit

Client :

Site : Malpas Primary School

Description :
Double Leaf Swing Gate

Order No :

Finish : TBC

Date : 18/12/2025

DRG No :

Scale: Do Not Scale

Rev:

Drawn By : **ecooper**

PROCTER
BROTHERS LTD

11 Pantglas Industrial Estate
Bedwas
Caerphilly
CF83 8XD
Tel : 029 2088 2111
E Mail : contracts@procterbrothers.co.uk