




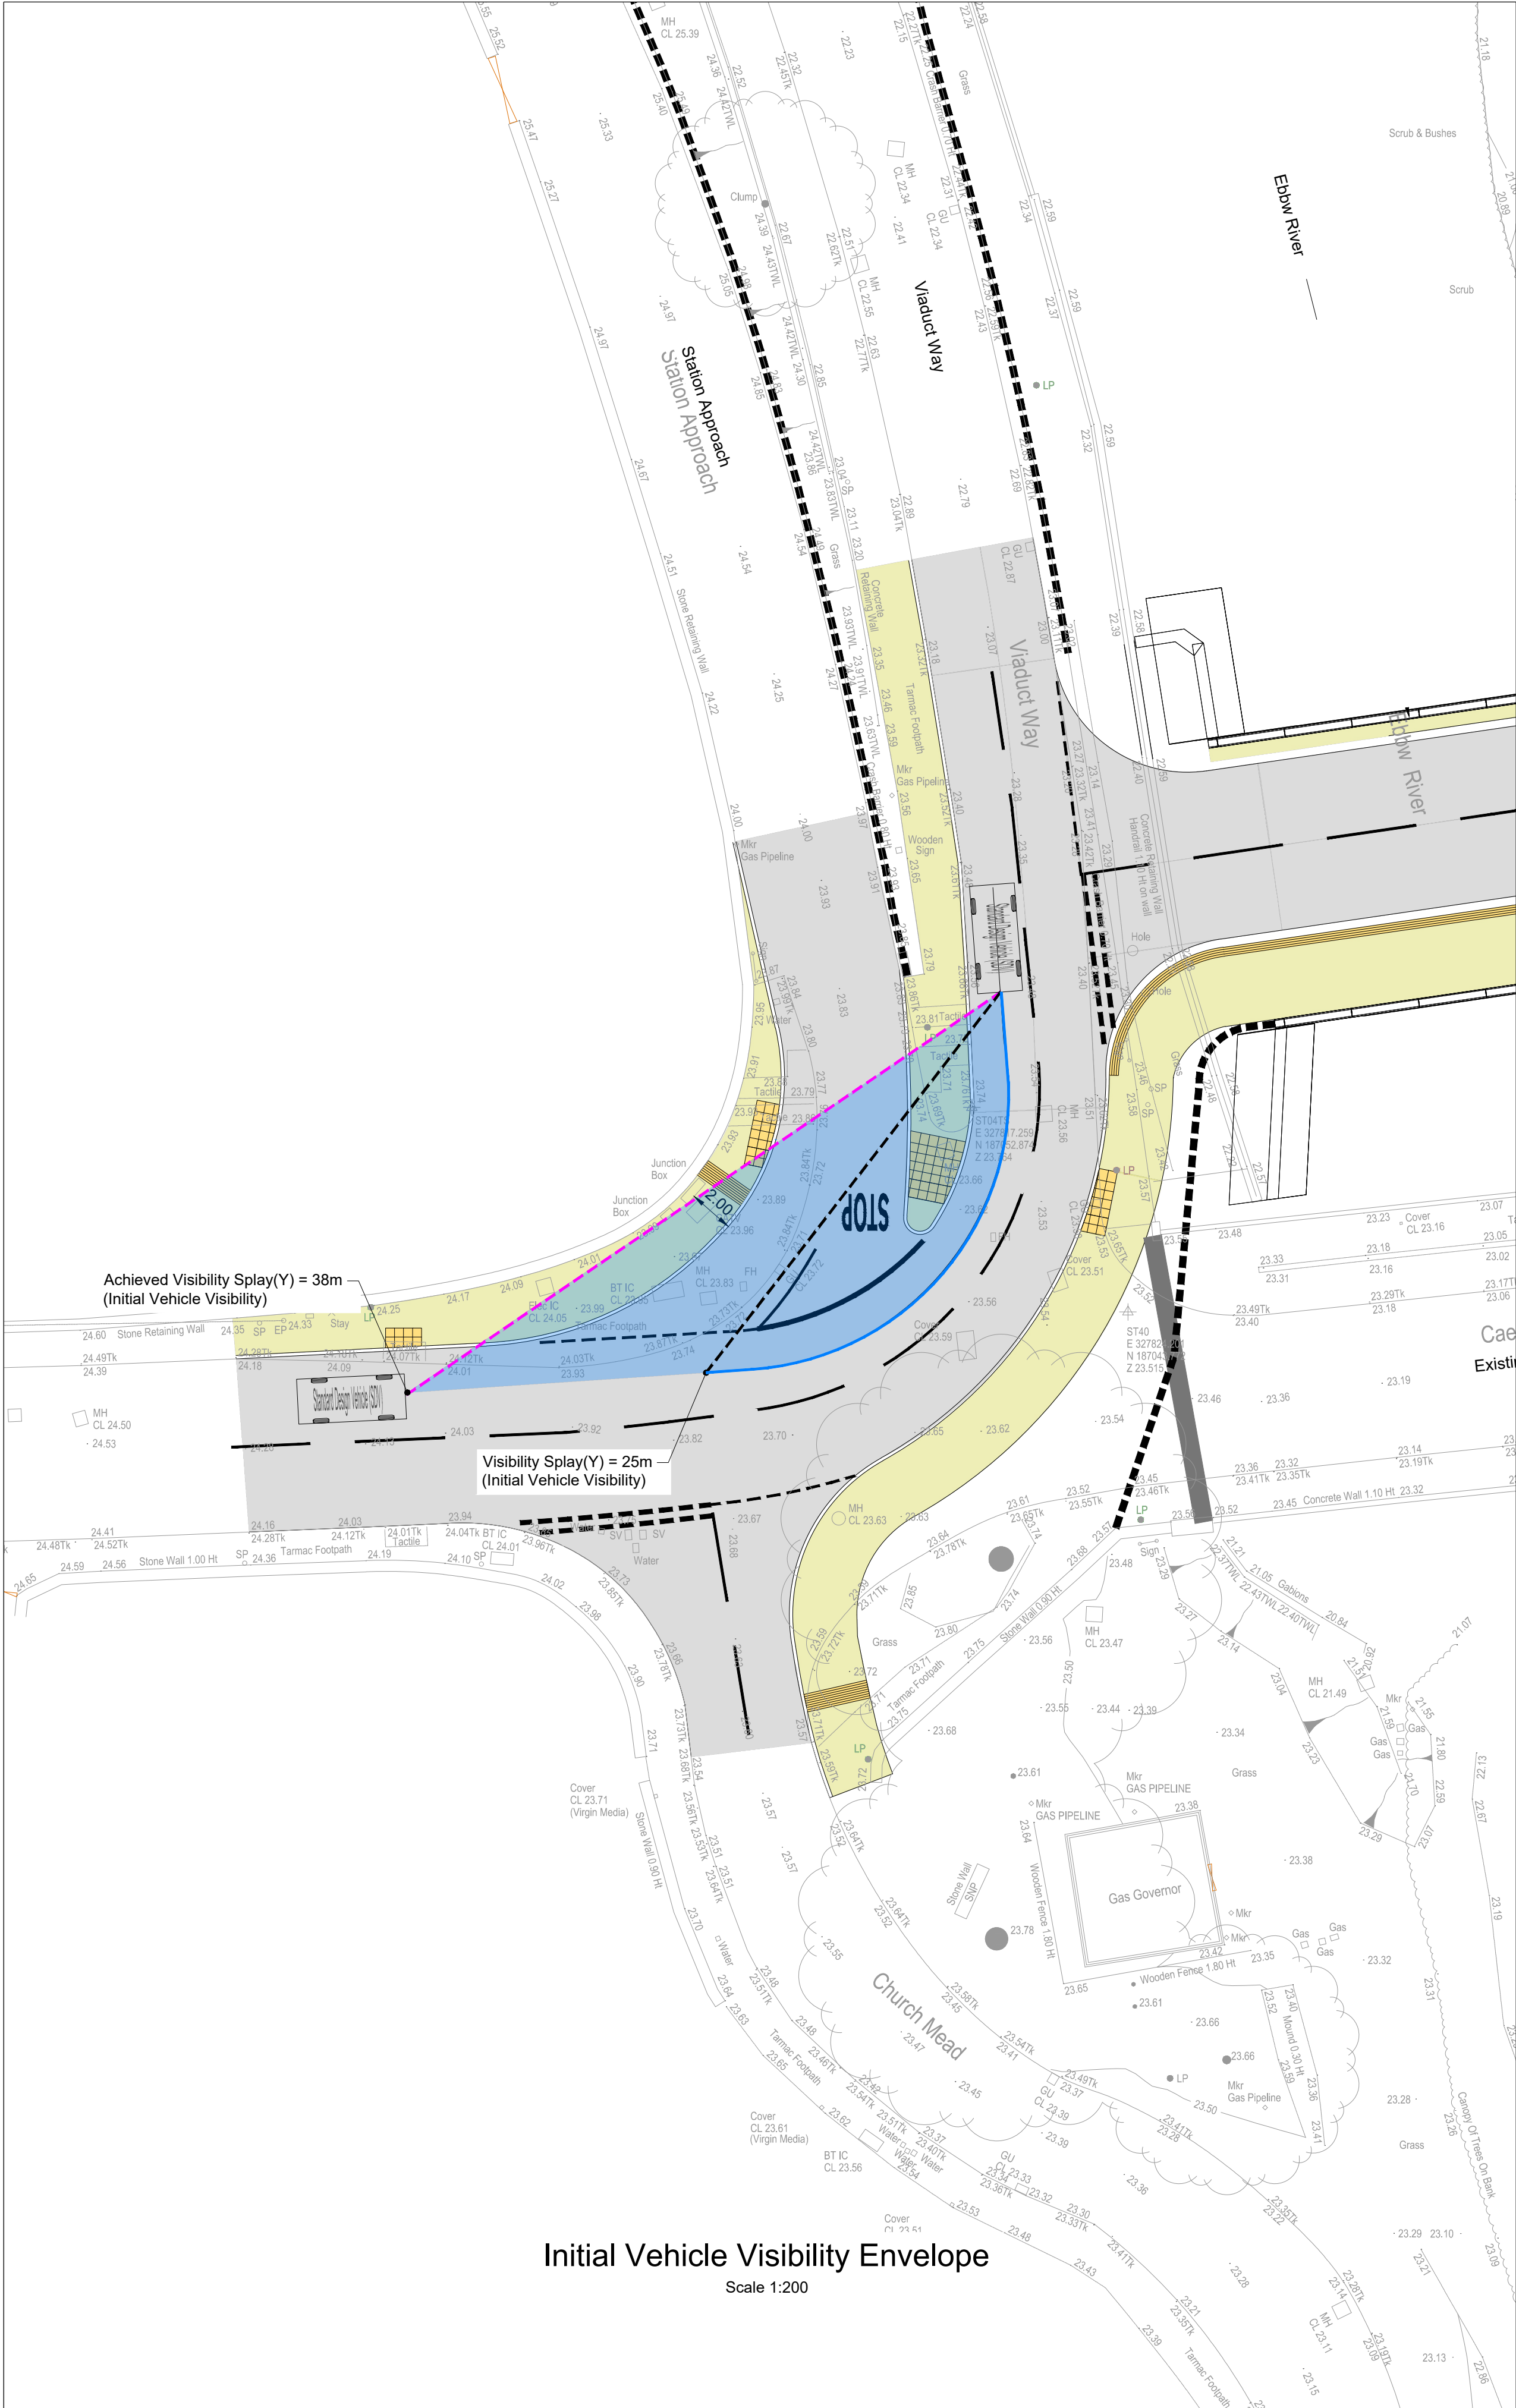

Initial Vehicle Visibility Envelope
Scale 1:200

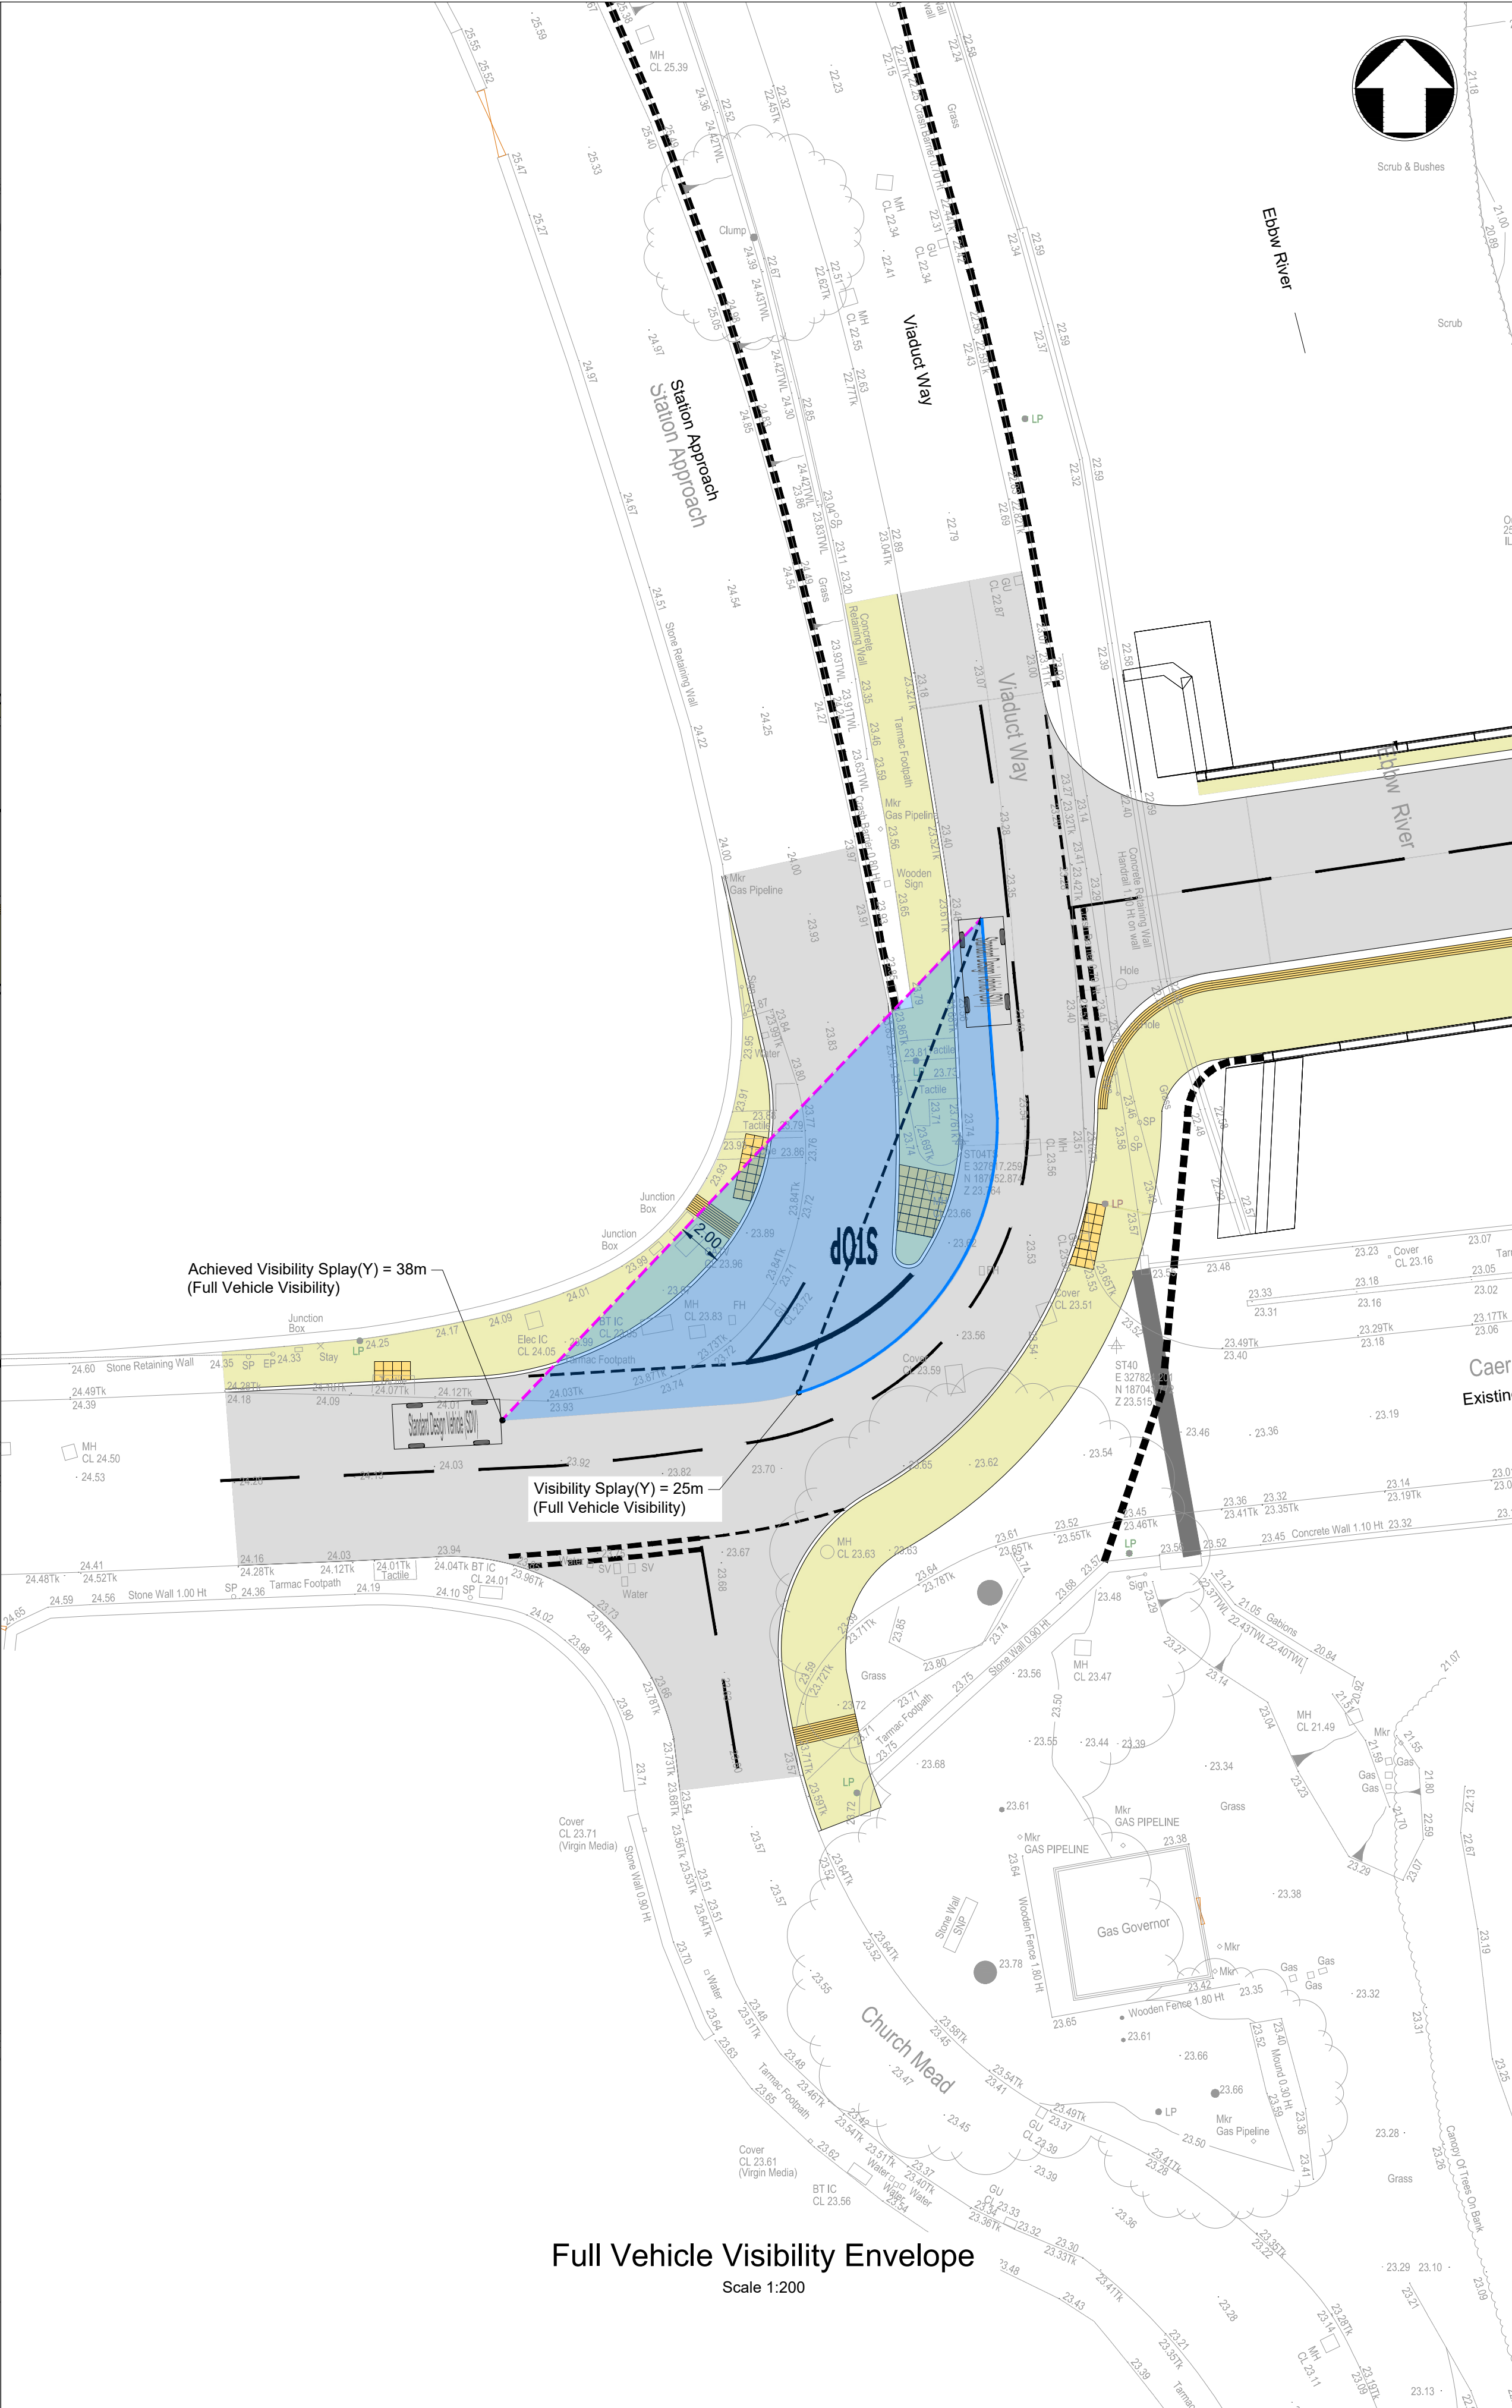

Full Vehicle Visibility Envelope
Scale 1:200

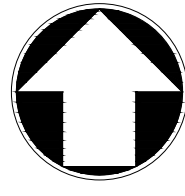

Scrub & Bushes

Notes

1. This drawing is to be read in conjunction with all discipline information. Any discrepancies shall be referred to Mott MacDonald before proceeding.
2. Do not scale any items or information from this drawing.
3. All dimensions shown in metres unless otherwise stated.
4. All levels are in metres above Ordnance Datum (AOD).
5. Drawing is to be read in colour.
6. Utility assets are present throughout the scheme. See C2 returns and PAS128 Survey within PCI for more information. No digging should take place until the contractor has obtained up to date service plans, surveyed the ground with a CAT scan (or other utility locating devices), and be satisfied that all services have been located, taking advantage of any 'dial before you dig' schemes.
7. The service information provided within the PCI does not take into account privately owned services. The Contractor must satisfy themselves that all privately owned services have been located.
8. The topographical surveys ref (Bassaleg Bridge Project-Topographic) (Dated-2024.11.17), has been provided by third-parties (Infomap Surveys), Mott MacDonald accepts no liability for the accuracy of this information.
9. The location and construction form of existing structures are shown indicatively using best judgement from all available information. The position and form of these structures should not be relied upon nor considered accurate.
10. Topographical surveys undertaken only record above ground features. Drawings provided for flood walls are design drawings rather than as-built and so cannot be relied upon. No drawings are available for the Viaduct Way retaining walls and the form and extent of their foundations are unknown.

Key to symbols

- Visibility Splay 25m.
- Visibility Splay along Center for running lane.
- Achieved Visibility Splay.
- Clear Visibility Envelope.

Reference drawings

P01	05/11/2025	N.B	Preliminary Issue	D.O	K.L
Rev	Date	Drawn	Description	Ch'k'd	App'd

MOTT MACDONALD

2 Callaghan Square
Cardiff
CF10 5BT
United Kingdom

T +44 (0)29 2046 7800
F +44 (0)29 2046 7801
W mottmac.com

Client

Newport City Council
Civic Centre
Newport
South Wales
NP20 4UR

**NEWPORT CITY COUNCIL**
CIVIC CENTRE
CASNEWYDD

Title

Bassaleg Bridge Detailed Design
Highways
Caerphilly Road to Viaduct Way
Visibility Envelope

Designed	N.Bergeson	N.B	Eng check	D.Owen	D.O
Drawn	N.Bergeson	N.B	Coordination	O.Jefferies	O.J
Dwg check	K.M.Lee	K.M.L	Approved	K.Lee	K.L

Scale at A1	Status	Rev	Security
1:200	PRE	P01	STD

Drawing Number
100119581-MMD-XX-XX-SK-HW-0006