

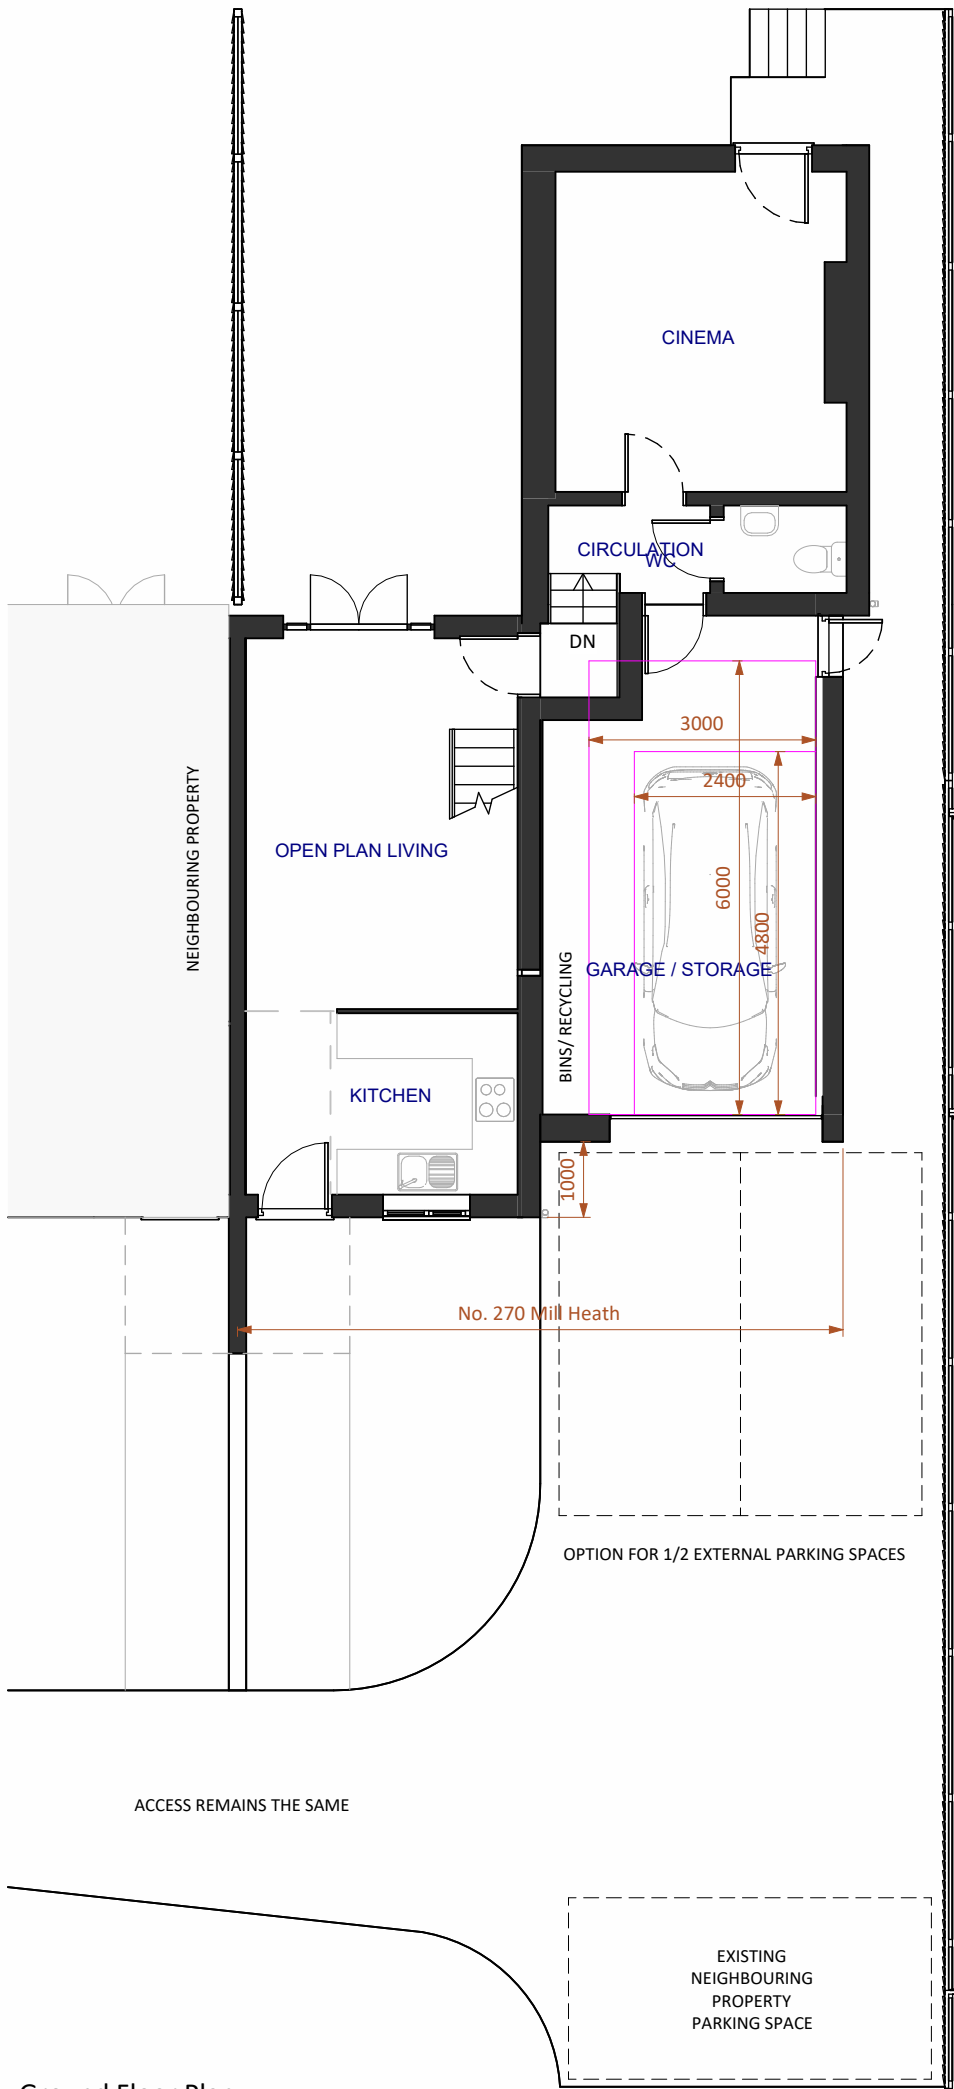


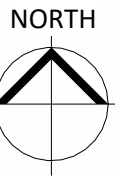


Ground Floor Plan
1 : 100

MATERIALS


REF.	ELEMENT	MATERIAL
1.	Walls	Red brickwork (to match existing)
2.	Walls	Grey Engineering Brick
3.	Windows	Skylight
4.	Windows	White UPVC glazing
5.	Windows	Dark grey UPVC glazing
6.	Doors	White UPVC
7.	Doors	Dark grey UPVC
8.	Doors	White garage door
9.	Doors	Dark grey garage door
10.	Roof	Concrete tiles
11.	Roof	Felt roof
12.	Fascia	Dark grey plastic
13.	Rainwater Goods	Dark grey plastic
14.	Railing	White painted metal railing
15.	Railing	Dark grey painted metal railing

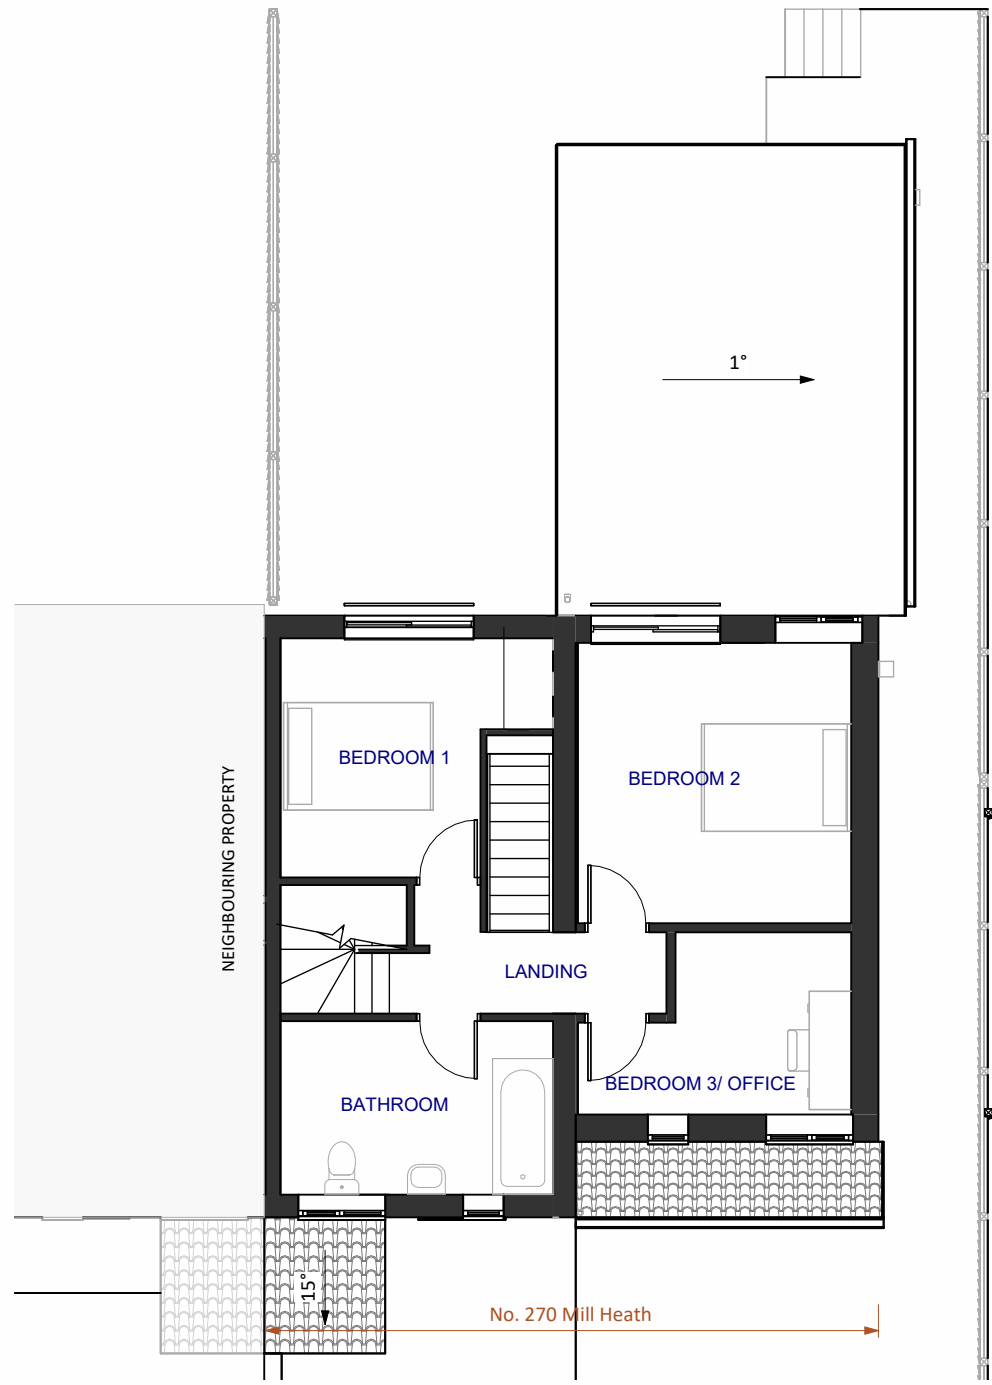

First Floor Plan
1 : 100

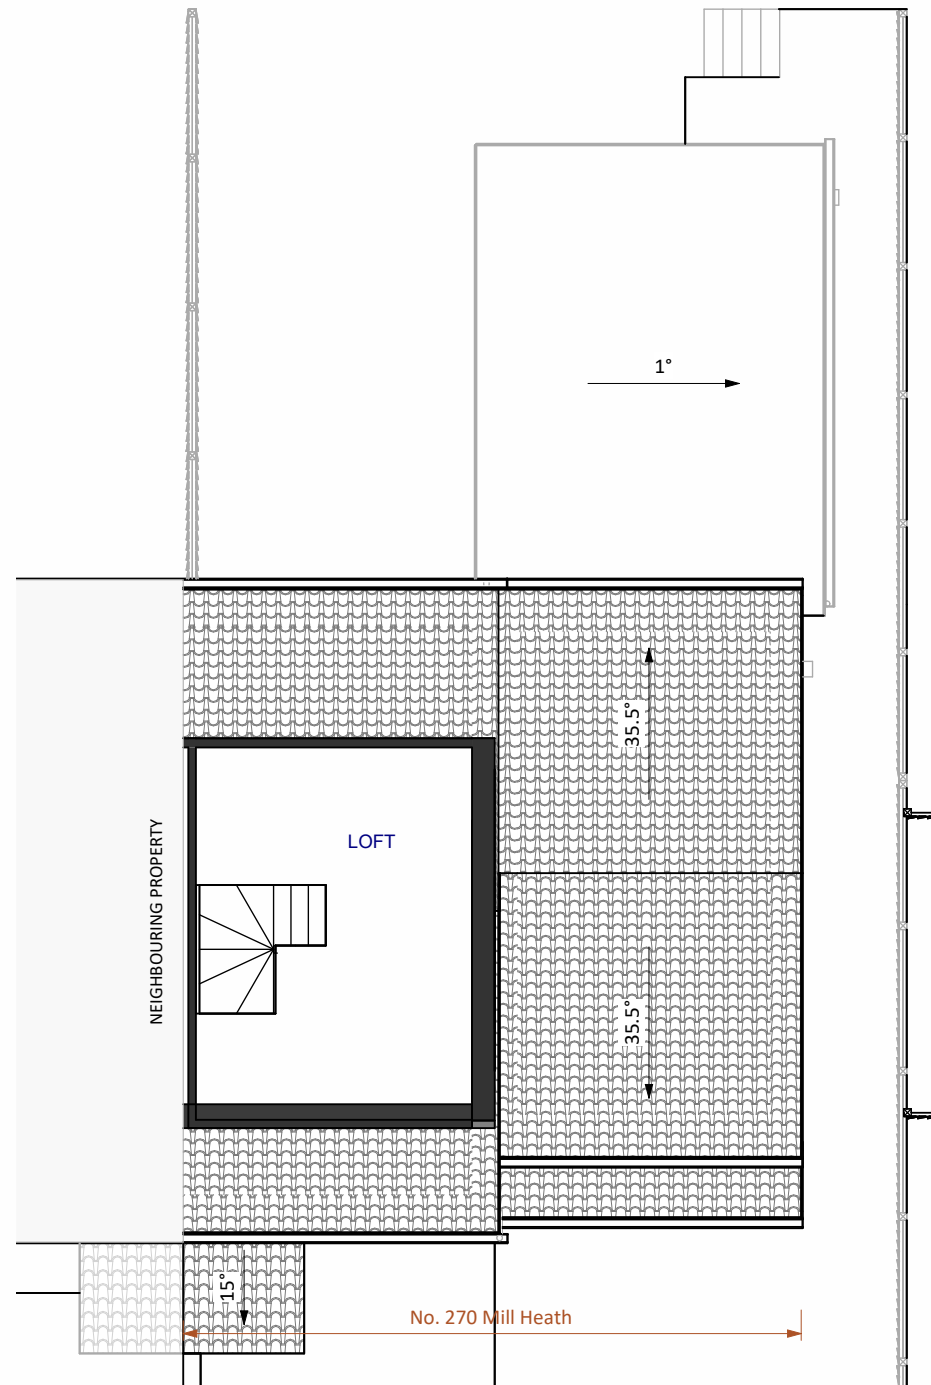

Loft Floor Plan
1 : 100

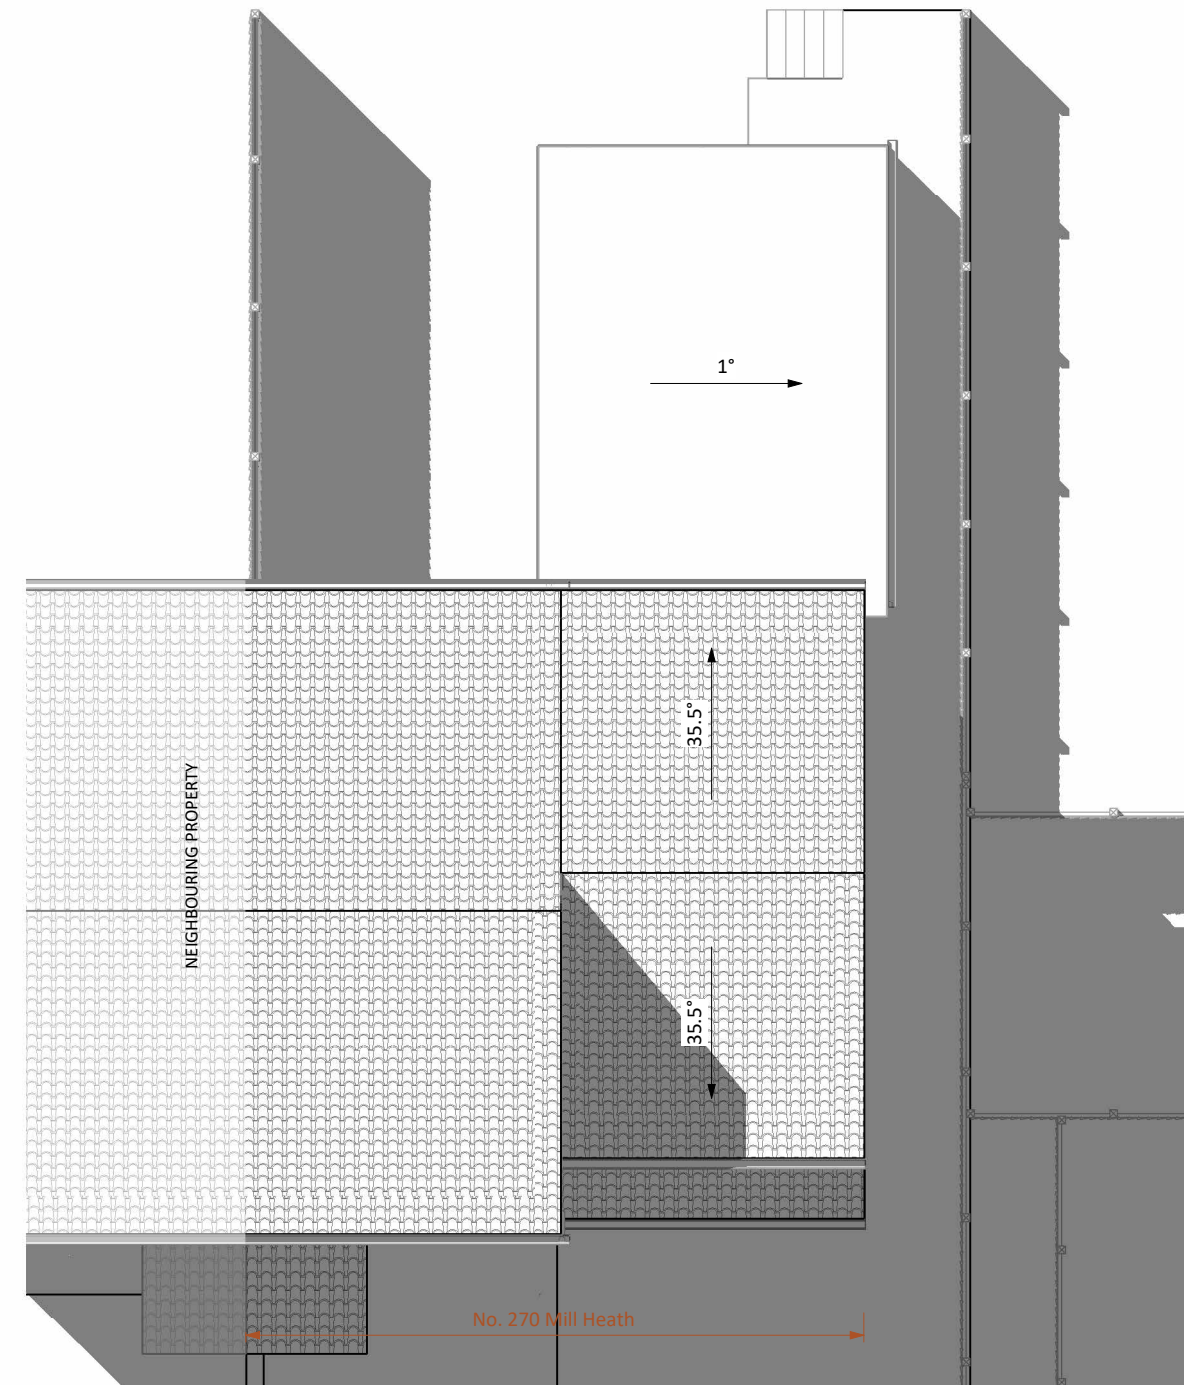


Roof Plan
1 : 100



East-West Section
1 : 100



3D Front

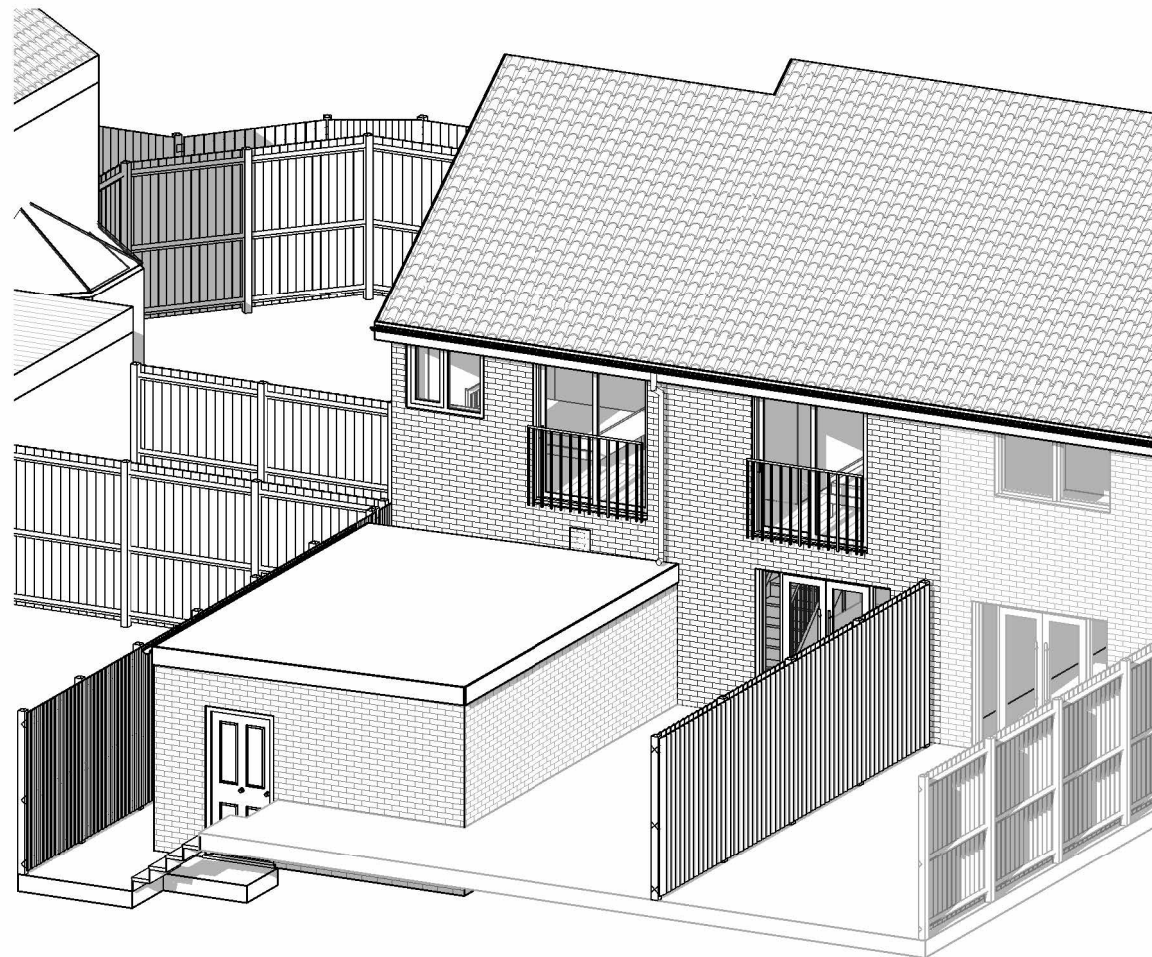

3D Rear




South Front Elevation
1 : 100



North Rear Elevation
1 : 100



East Side Elevation
1 : 100

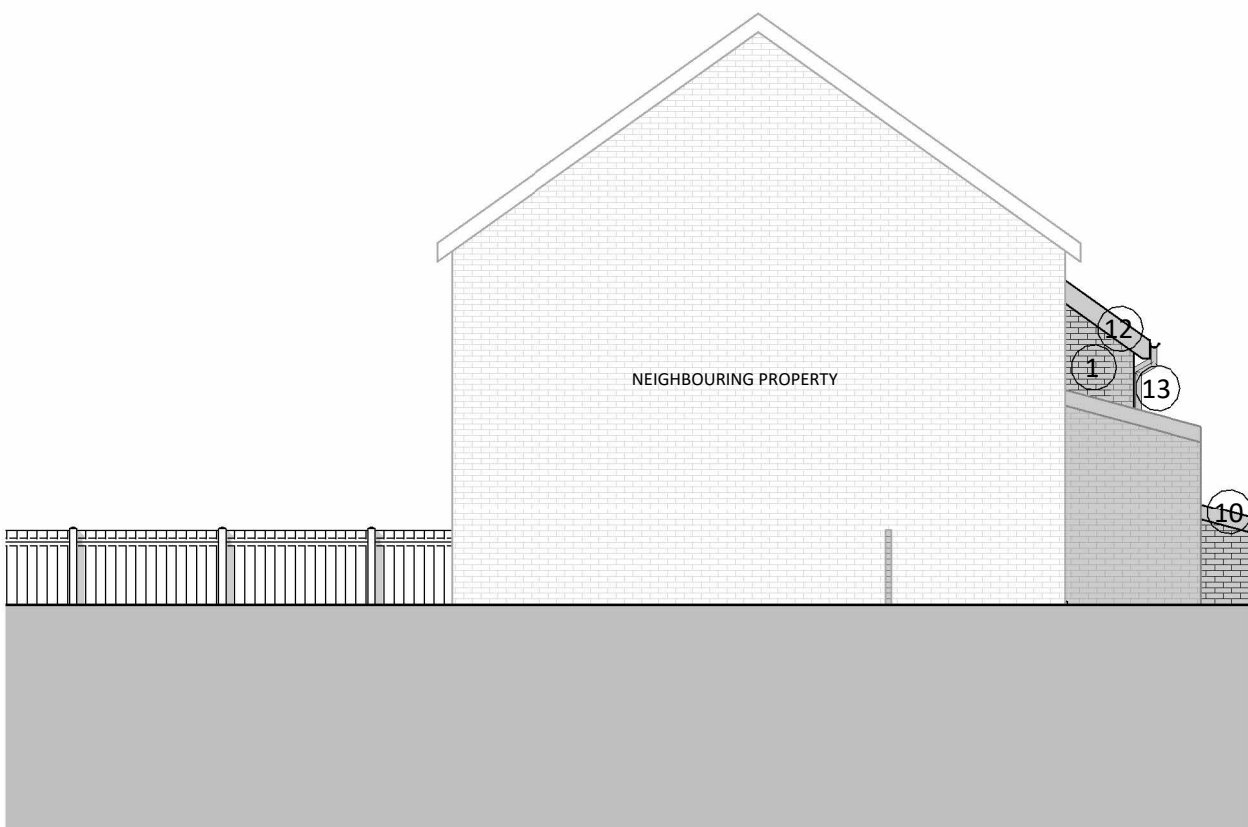

West Side Elevation
1 : 100