


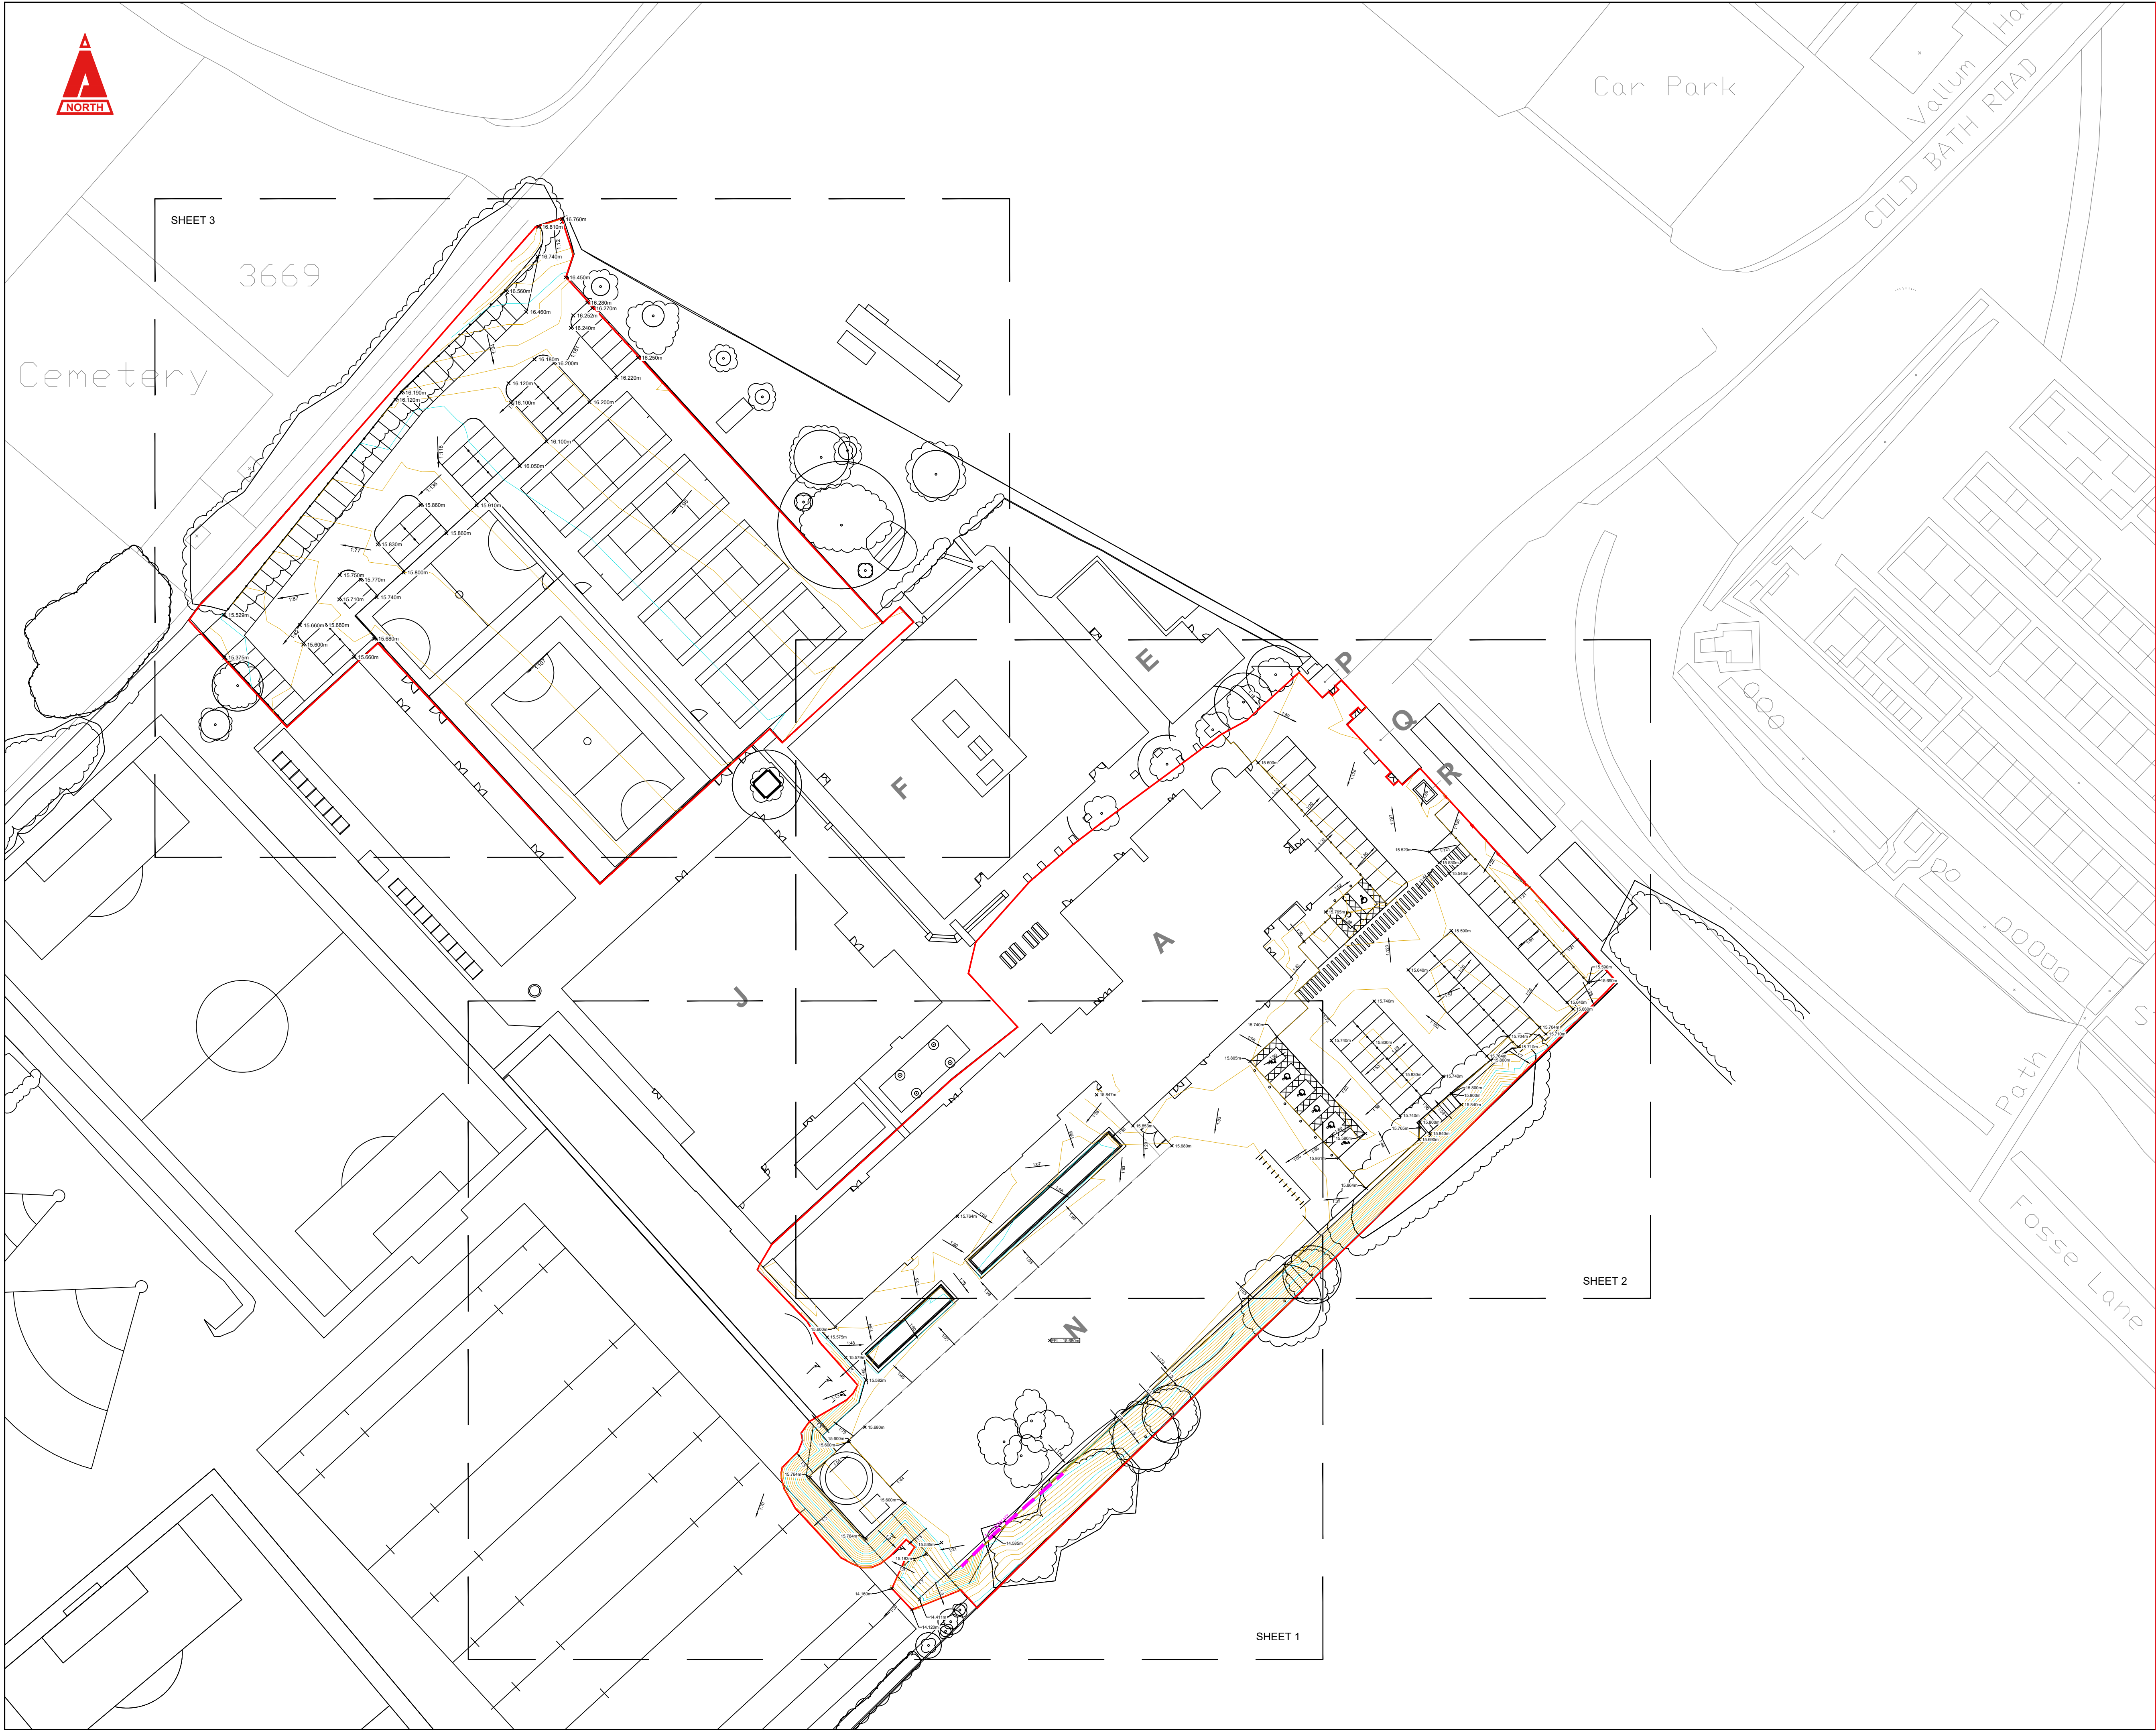

SHEET 3

3669

Cemetery

Car Park

Valum Hall  
COLD BATH ROAD

SHEET 2

SHEET 1

THIS DRAWING IS COPYRIGHT © CAMBRIA CONSULTING LTD.  
DO NOT SCALE FROM THIS DRAWING.

CONTRACTORS MUST CHECK ALL DIMENSIONS ON SITE.  
ONLY FIGURED DIMENSIONS ARE TO BE WORKED FROM.  
DISCREPANCIES MUST BE REPORTED IMMEDIATELY TO  
CAMBRIA CONSULTING LIMITED BEFORE PROCEEDING.

THE CONTRACTOR IS TO REFER TO THE SPECIFICATION,  
FULL SCHEDULE OF RESIDUAL RISKS IN THE CONTRACT  
DOCUMENTATION AND ALSO TO INFORMATION FROM OTHER  
DESIGNERS, IN PARTICULAR THE M&E CONSULTANT  
REGARDING EXISTING LIVE SERVICES.

 THIS SYMBOL IS USED TO HIGHLIGHT INSTANCES  
OF RISK WITHIN THE CONSTRUCTION PROCESS.  
ALWAYS CHECK FOR LATER REVISIONS OF THIS DRAWING.

- KEY**
- MINOR CONTOUR (0.1m)
  - MAJOR CONTOUR (0.5m)
  - × 15.740m PROPOSED SPOT ELEVATION
  - × FFL - 15.680m FINISHED FLOOR LEVEL
  - ← 1:65 PROPOSED FALL
  - RETAINING WALL
  - SCHEME BOUNDARY

|      |                                |    |     |     |
|------|--------------------------------|----|-----|-----|
| P02  | ISSUED FOR PRE-SAB APPLICATION | GJ | RJ  | LKM |
| P01  | ISSUED FOR RIBA STAGE 3        | JW | GJ  | RJ  |
| Rev. | Description                    | By | Chk | App |

Client:



Project:

**CAERLEON SCHOOL  
CB2183**

Drawing Title:

**PROPOSED SITE LEVELS  
AND CONTOURS  
OVERVIEW**

Drawing No.

**CB2183 CAM XX XX DR C 0610**

| Project | Originator  | Function   | Spacial | Form | Disc | Number |
|---------|-------------|------------|---------|------|------|--------|
| S4      | PRELIMINARY | Scale @A1: | 1:500   | Rev. | P02  |        |

**CAMBRIA**  
Constructive Thinking

Civil & Structural Engineers  
Cambria House  
16 Plas St. Pol de Leon  
Penarth Marina  
Cardiff, CF64 1TR

T 029 2009 3333  
E admin@cambria.co.uk  
W www.cambria.co.uk  
@cambriauk  
uk.linkedin.com/in/cambriauk