


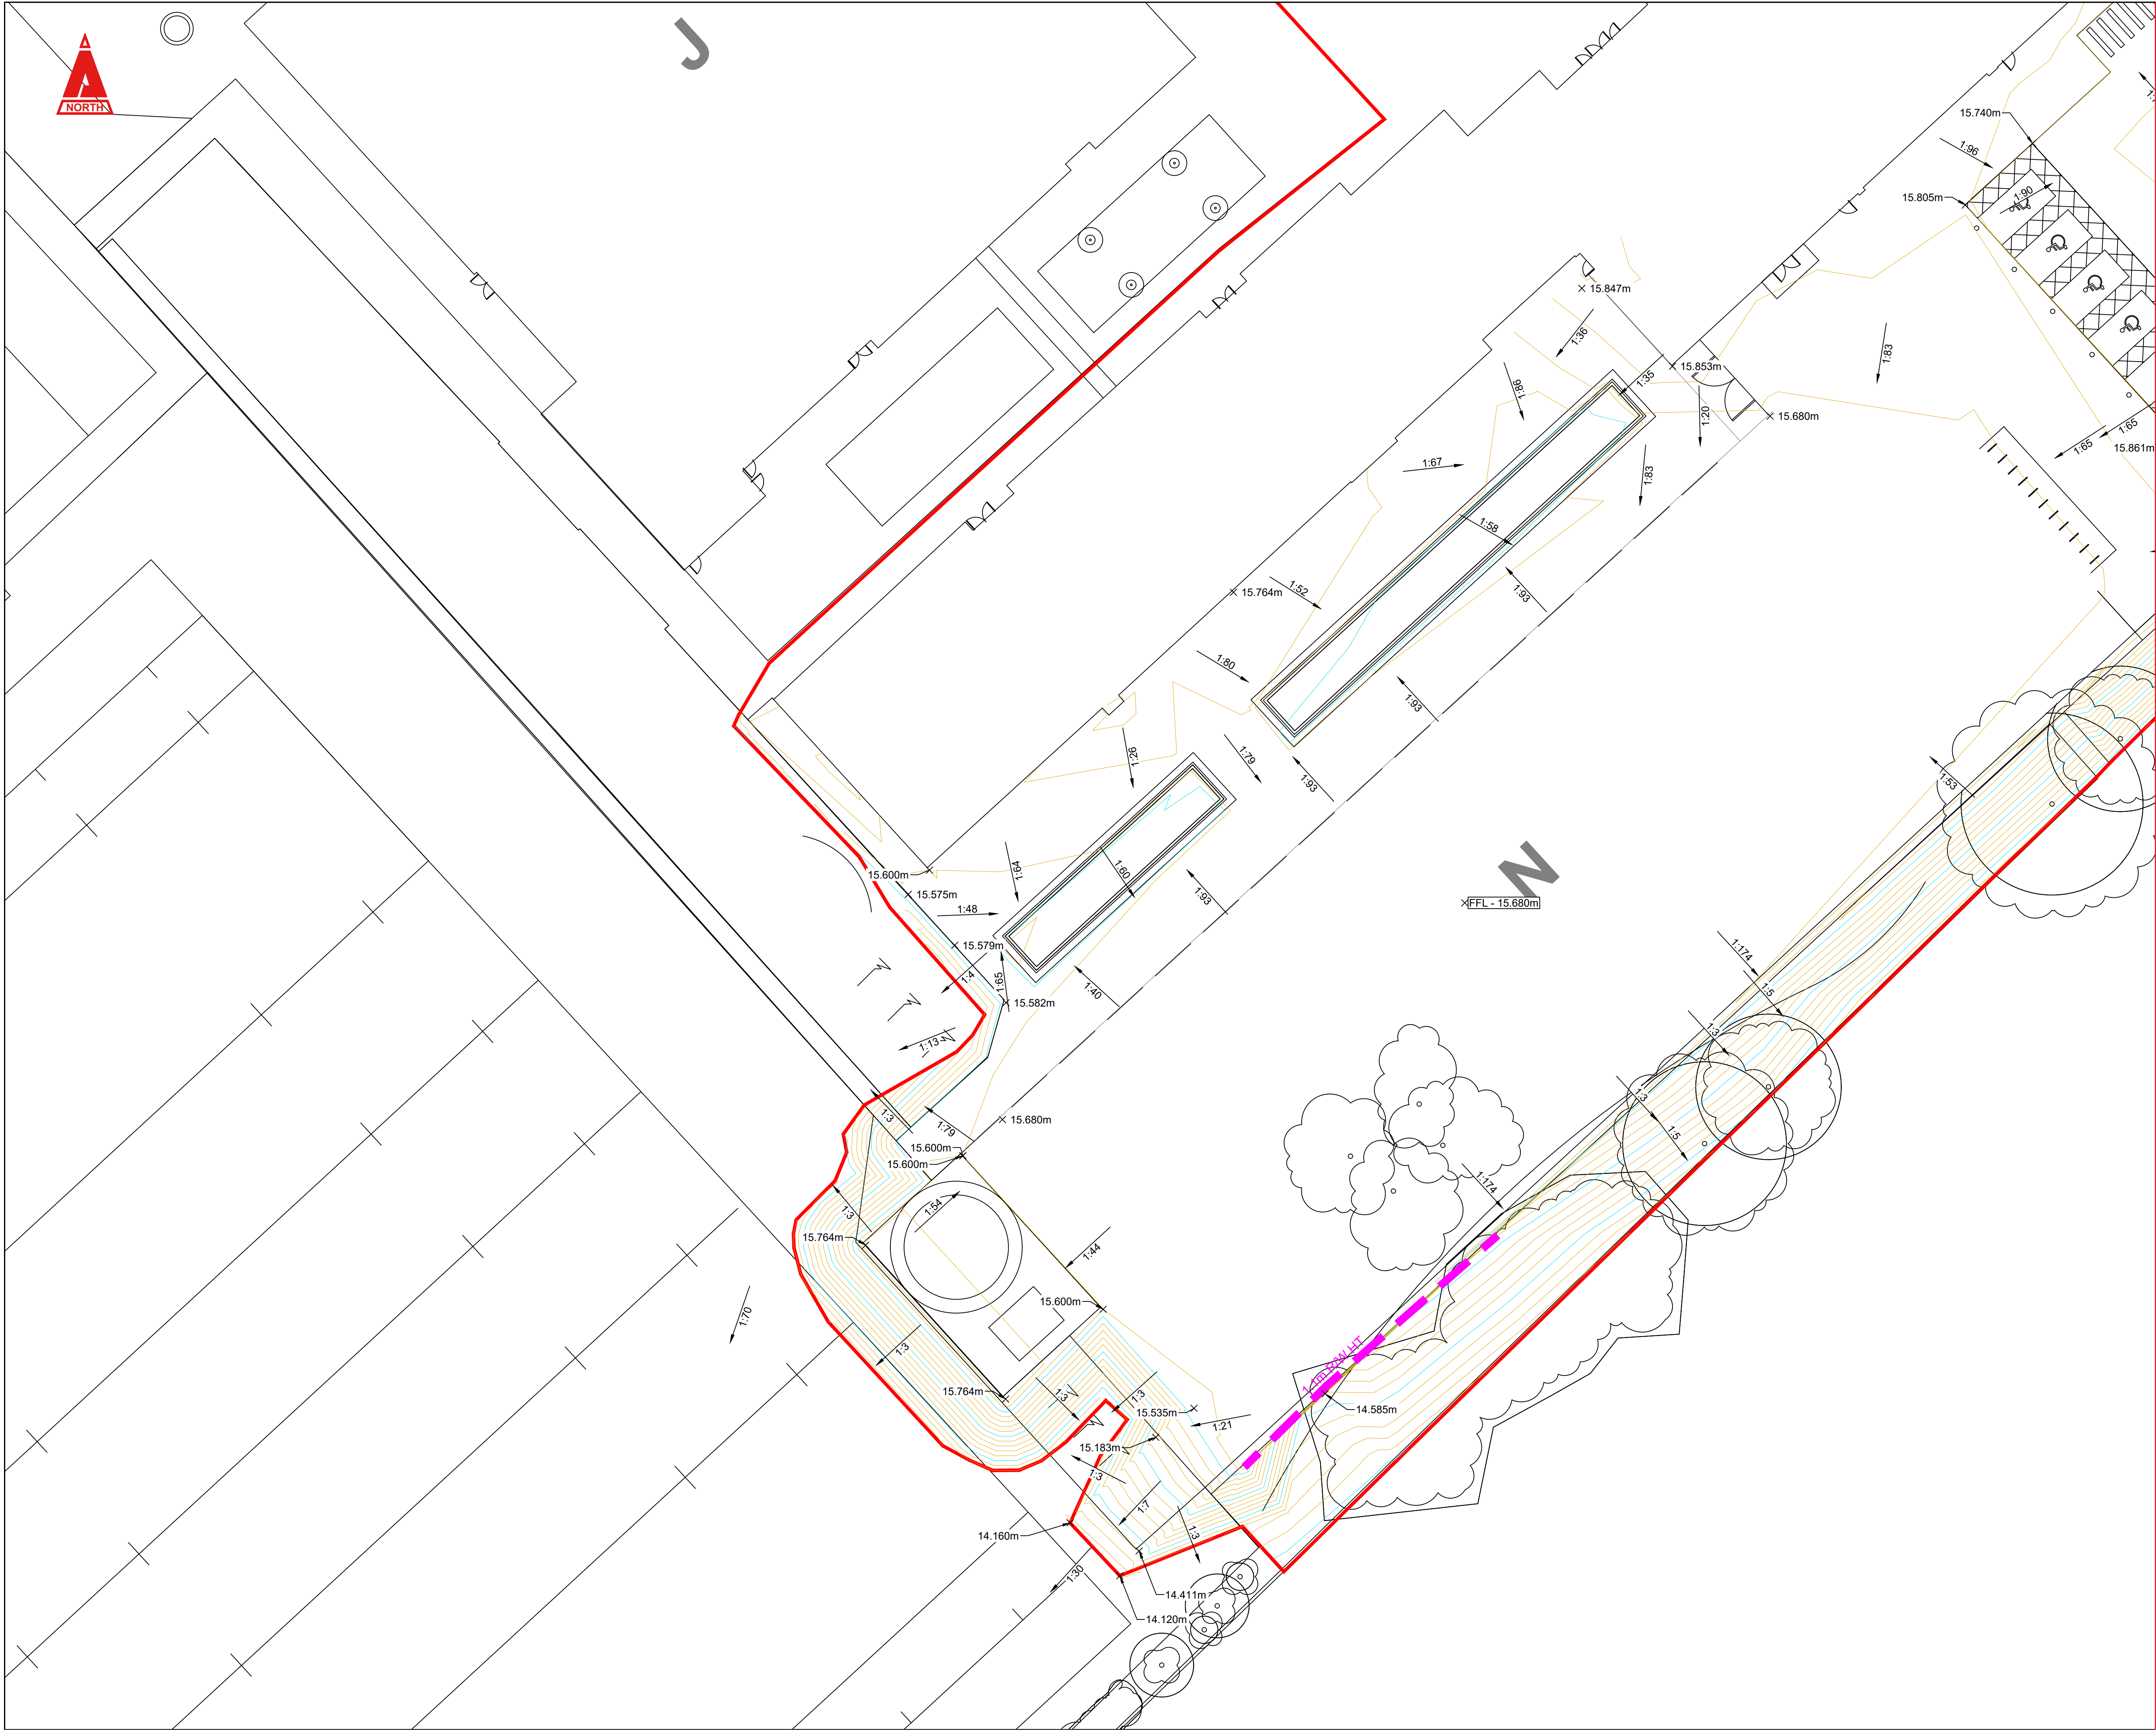

 THIS SYMBOL IS USED TO HIGHLIGHT INSTANCES OF RISK WITHIN THE CONSTRUCTION PROCESS.

ALWAYS CHECK FOR LATER REVISIONS OF THIS DRAWING.

 MINOR CONTOUR (0.1m)
 MAJOR CONTOUR (0.5m)
 $\times 15.740m$ PROPOSED SPOT ELEVATION
 $\nabla FFL - 15.680m$ FINISHED FLOOR LEVEL
 1:65 PROPOSED FALL
 RETAINING WALL
 SCHEME BOUNDARY

P02	ISSUED FOR PRE-SAB APPLICATION	GJ	RJ	LKM
		04/03/25		
P01	ISSUED FOR RIBA STAGE 3	JW	GJ	RJ
		07/02/25		
Rev.	Description	By	Chk	App



Newport
norse
Casnewydd

CAERLEON SCHOOL
CB2183

PROPOSED SITE LEVELS AND CONTOURS PLAN SHEET 1

CB2183	CAM	XX	XX	DR	C	0611
--------	-----	----	----	----	---	------

Project	Originator	Function. B'down	Spacial B'down	Form	Disc	Number
Status: S4 PRELIMINARY			Scale @A1: 1:200		Rev: P02	

Civil & Structural Engineers T 029 2009 3333
Cambria House E admin@cambria.co.uk
16 Plas St. Pol de Leon W www.cambria.co.uk
Penarth Marina @cambriauk
Cardiff, CF64 1TR in uk.linkedin.com/in/cambriauk