


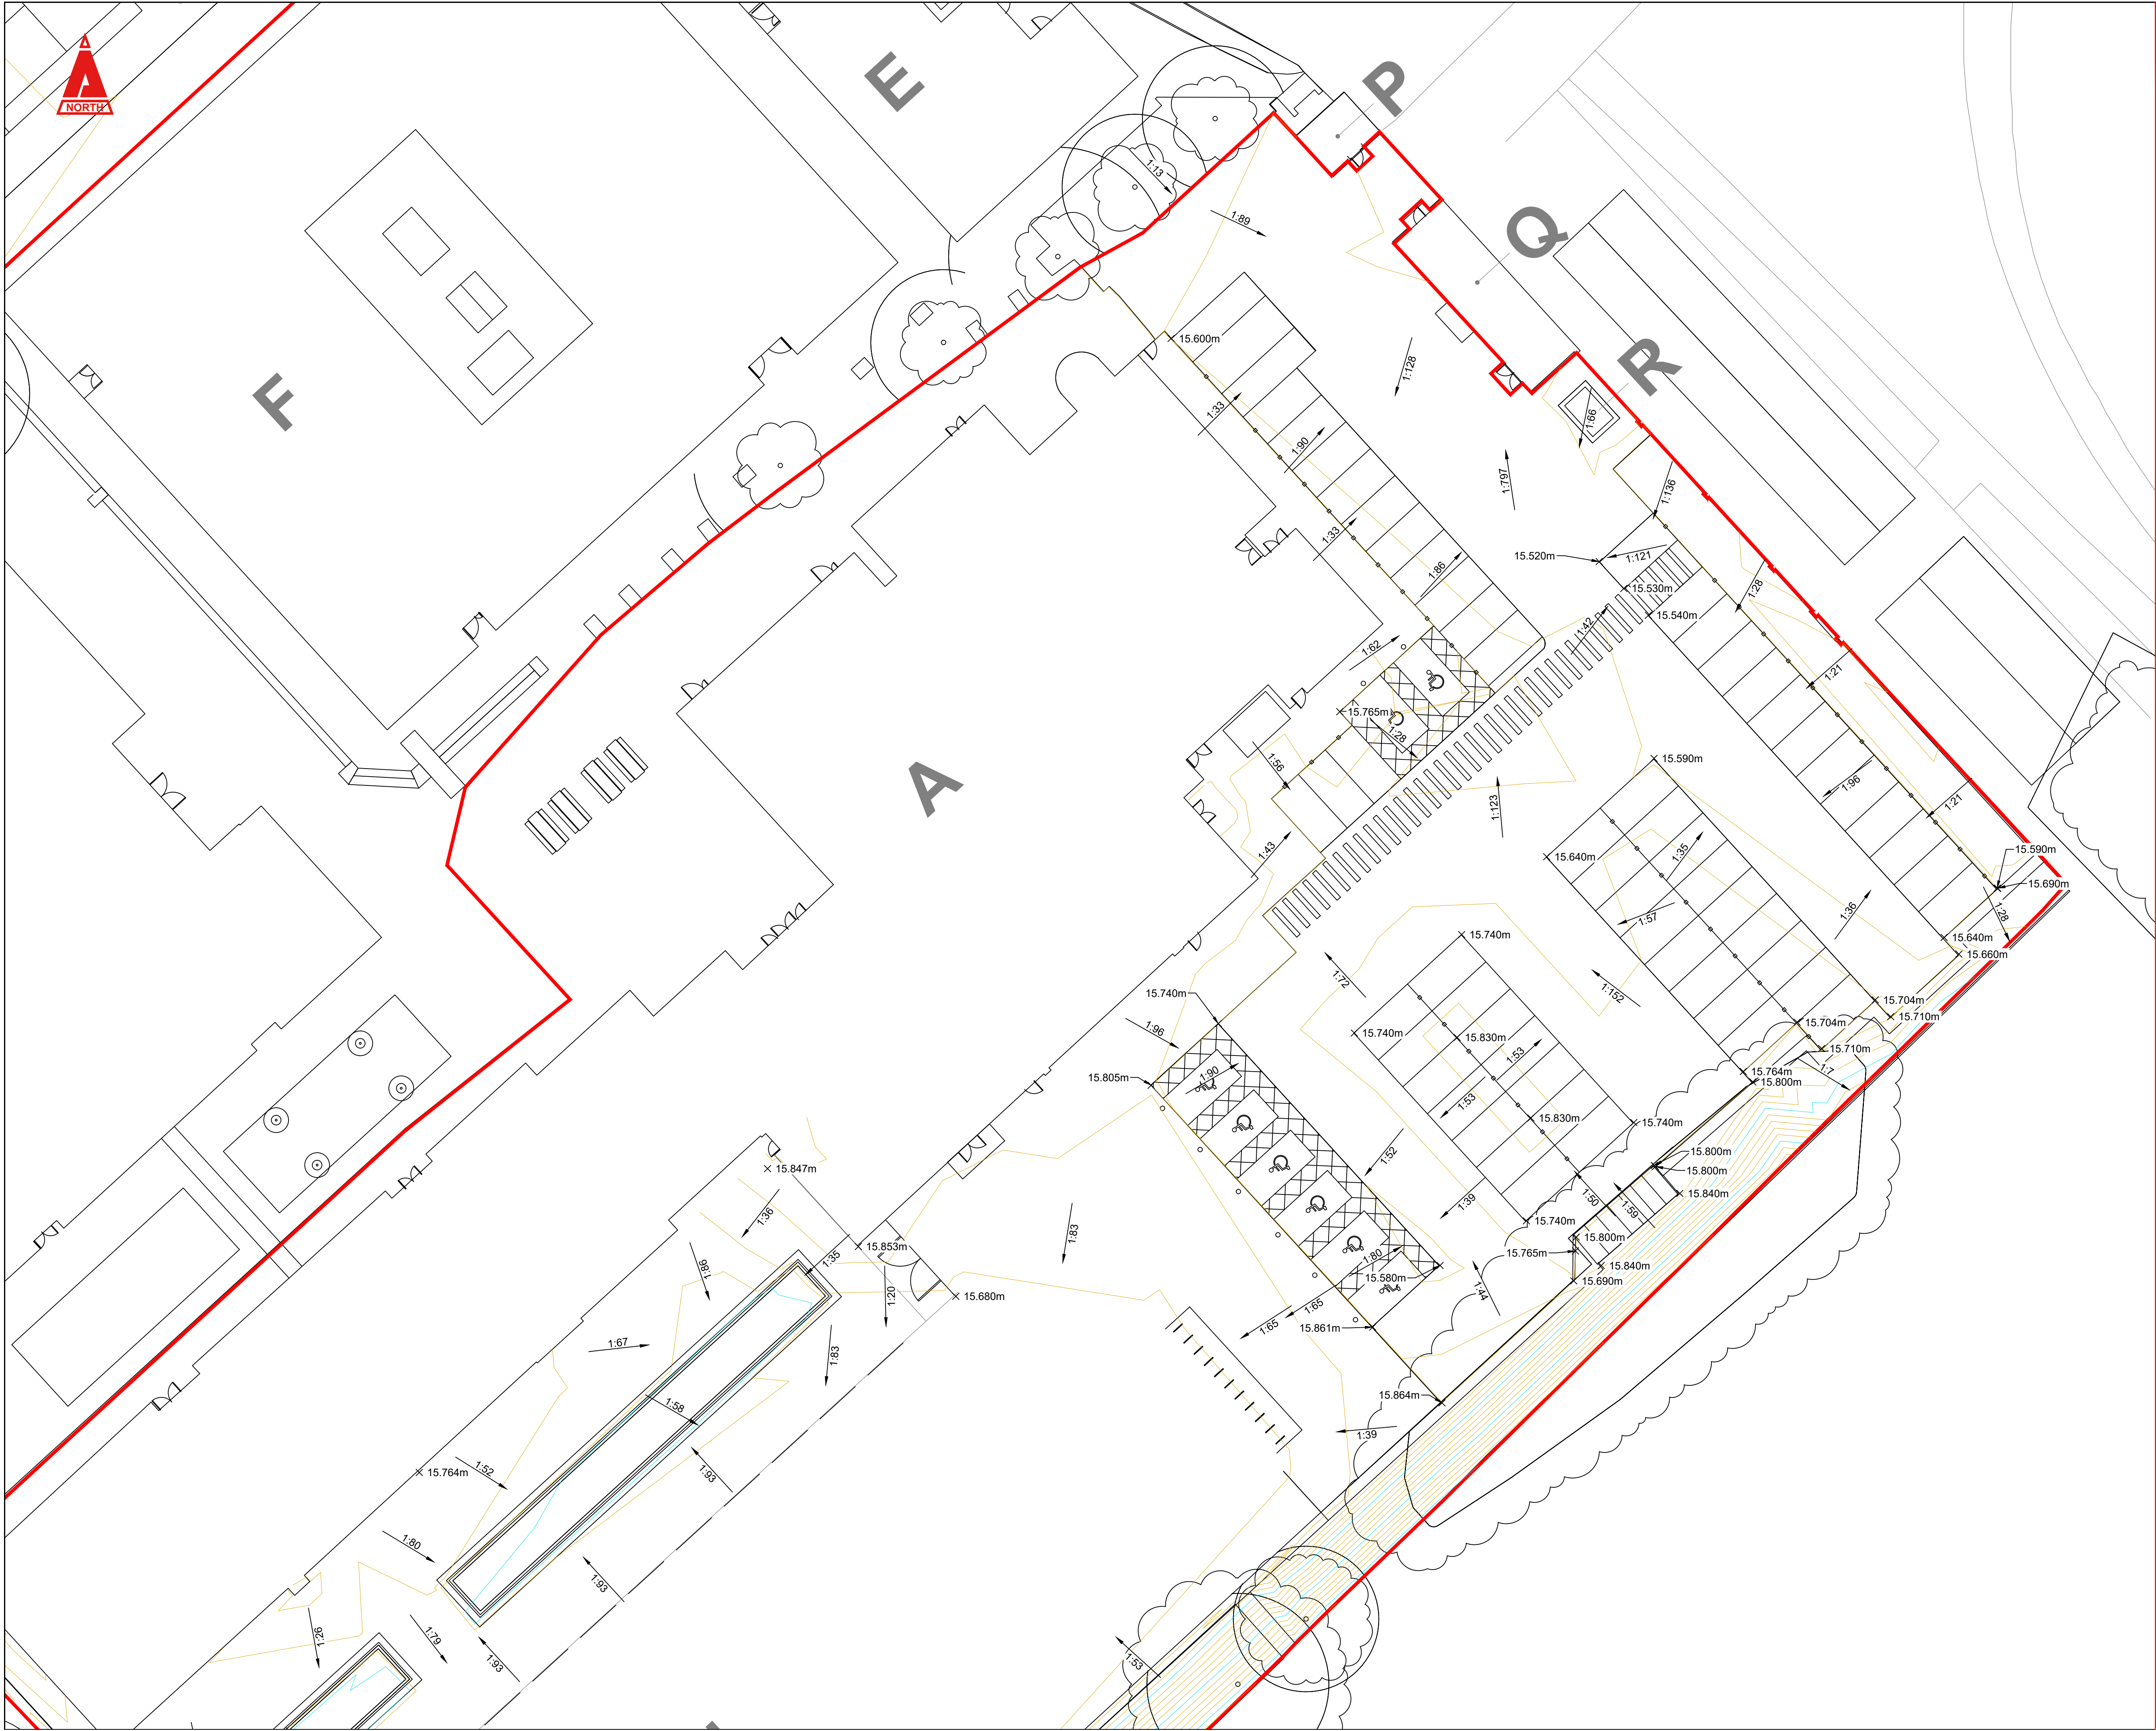

THIS DRAWING IS COPYRIGHT © CAMBRIA CONSULTING LTD.
DO NOT SCALE FROM THIS DRAWING.

CONTRACTORS MUST CHECK ALL DIMENSIONS ON SITE.
ONLY FIGURED DIMENSIONS ARE TO BE WORKED FROM.
DISCREPANCIES MUST BE REPORTED IMMEDIATELY TO
CAMBRIA CONSULTING LIMITED BEFORE PROCEEDING.

THE CONTRACTOR IS TO REFER TO THE SPECIFICATION,
FULL SCHEDULE OF RESIDUAL RISKS IN THE CONTRACT
DOCUMENTATION AND ALSO TO INFORMATION FROM OTHER
DESIGNERS, IN PARTICULAR THE M&E CONSULTANT
REGARDING EXISTING LIVE SERVICES.

 THIS SYMBOL IS USED TO HIGHLIGHT INSTANCES
OF RISK WITHIN THE CONSTRUCTION PROCESS.
ALWAYS CHECK FOR LATER REVISIONS OF THIS DRAWING.

- KEY**
- MINOR CONTOUR (0.1m)
 - MAJOR CONTOUR (0.5m)
 - x 15.740m PROPOSED SPOT ELEVATION
 - x EFL - 15.680m FINISHED FLOOR LEVEL
 - 1:65 PROPOSED FALL
 - RETAINING WALL
 - SCHEME BOUNDARY

P02	ISSUED FOR PRE-SAB APPLICATION	GJ	RJ	LKM
				04/03/25
P01	ISSUED FOR RIBA STAGE 3	JW	GJ	RJ
				07/02/25
Rev.	Description	By	Chk	App

Client:



Project:

**CAERLEON SCHOOL
CB2183**

Drawing Title:

**PROPOSED SITE LEVELS
AND CONTOURS PLAN
SHEET 2**

Drawing No.

CB2183 CAM XX XX DR C 0612

Project	Originator	Function B'down	Spacial B'down	Form	Disc	Number
Status:	S4	PRELIMINARY	Scale @A1:	1:200	Rev.	P02

CAMBRIA
Constructive Thinking

Civil & Structural Engineers
Cambria House
16 Plas St. Pol de Leon
Penarth Marina
Cardiff, CF64 1TR

T 029 2009 3333
E admin@cambria.co.uk
W www.cambria.co.uk
@cambriauk
uk.linkedin.com/in/cambriauk