


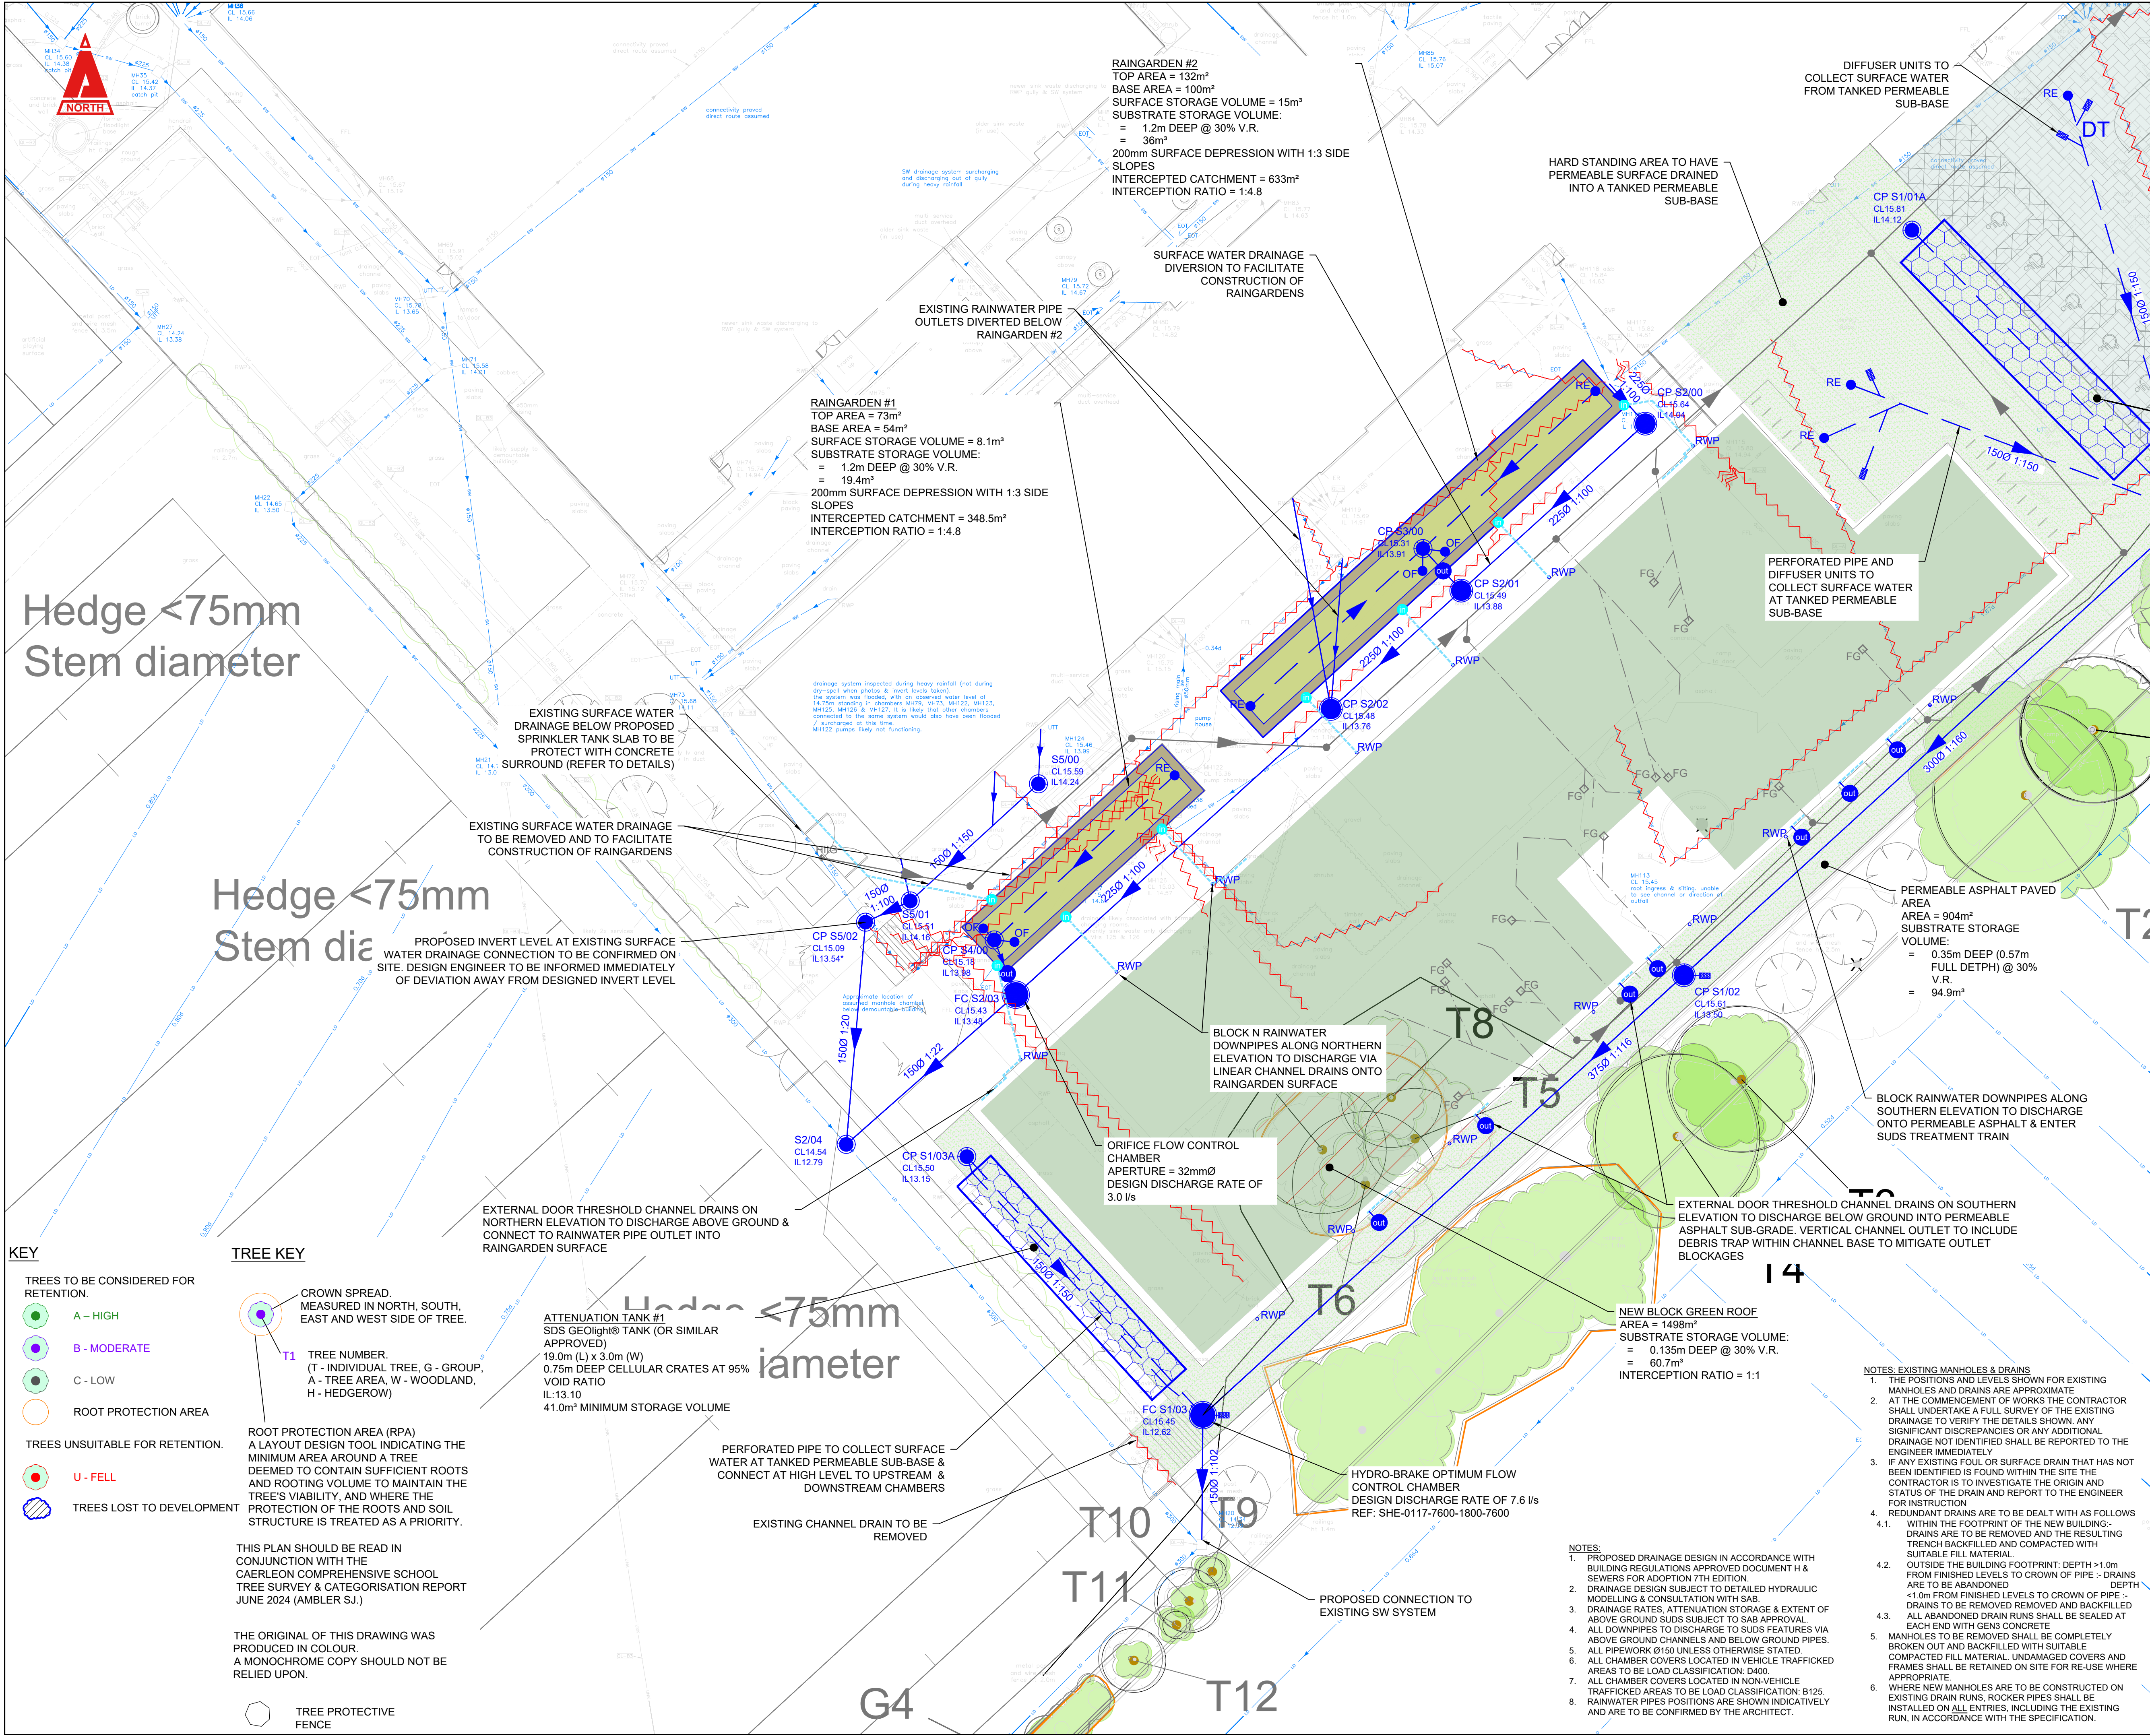

THIS DRAWING IS COPYRIGHT © CAMBRIA CONSULTING LTD.
DO NOT SCALE FROM THIS DRAWING.

CONTRACTORS MUST CHECK ALL DIMENSIONS ON SITE. ONLY FIGURED DIMENSIONS ARE TO BE WORKED FROM. DISCREPANCIES MUST BE REPORTED IMMEDIATELY TO CAMBRIA CONSULTING LIMITED BEFORE PROCEEDING.

THE CONTRACTOR IS TO REFER TO THE SPECIFICATION, FULL SCHEDULE OF RESIDUAL RISKS IN THE CONTRACT DOCUMENTATION AND ALSO TO INFORMATION FROM OTHER DESIGNERS, IN PARTICULAR THE M&E CONSULTANT REGARDING EXISTING LIVE SERVICES.

THIS SYMBOL IS USED TO HIGHLIGHT INSTANCES OF RISK WITHIN THE CONSTRUCTION PROCESS. ALWAYS CHECK FOR LATER REVISIONS OF THIS DRAWING.

KEY

- EXISTING SURFACE WATER DRAINAGE
- EXISTING TO BE MADE REDUNDANT
- SURFACE WATER DRAINAGE PIPE (CARRIER)
- SURFACE WATER DRAINAGE PIPE (PERFORATED)
- S1/00 CLxx.xx ILxx.xx
- LINEAR / THRESHOLD CHANNEL DRAIN
- RWP RAINWATER DOWNPIPE
- RE RODDING EYE
- OF ACO SUDS OVERFLOW GULLY
- RAINGARDEN
- PERMEABLE BLOCK PAVING
- PERMEABLE ASPHALT PAVING
- GREEN/BLUE ROOF
- IMPERMEABLE TEMPORARY SPORTS HALL ROOF
- GREENBLUE URBAN SUDSPOD® RAISED PLANTERS
- ATTENUATION TANK
- PIPED INLET / OUTLET - SUB SURFACE CONNECTION
- INLET DISCHARGING AT SURFACE LEVEL
- DIFFUSER UNIT AT SUB-BASE FORMATION LEVEL
- FOUL DRAINAGE

P04	ISSUED FOR S73 APPLICATION	RJ	RJ	RJ
P03	ISSUED FOR FULL SAB APPLICATION	GJ	RJ	LKM
P02	UPDATED LANDSCAPING PLAN	GJ	RJ	LKM
P01	ISSUED FOR RIBA STAGE 3.	JW	RJ	LM
Rev.	Description	By	Chk	App

Client:

Project:

**CAERLEON SCHOOL
CB2183**

Drawing Title:

**PROPOSED SURFACE
WATER DRAINAGE
SHEET 1 OF 3**

Drawing No:

CB2183 CAM XX XX DR C 0502

Project	Originator	Function	Spatial	Form	Disc	Number
			B'down	B'down		

Status:

S4 PRELIMINARY

Scale @A1:

1:200

Rev:

P04

CAMBRIA
Constructive Thinking

Civil & Structural Engineers
Cambria House
16 Plas St. Pl. de Leon
Penarth Marina
Cardiff, CF64 1TR

T 029 2009 3333
E admin@cambria.co.uk
W www.cambria.co.uk
@cambriauk
uk.linkedin.com/in/cambriauk