


Location: Item 7
Finish: Concealed
Cill: 30mm Cill Black/W (1750mm)

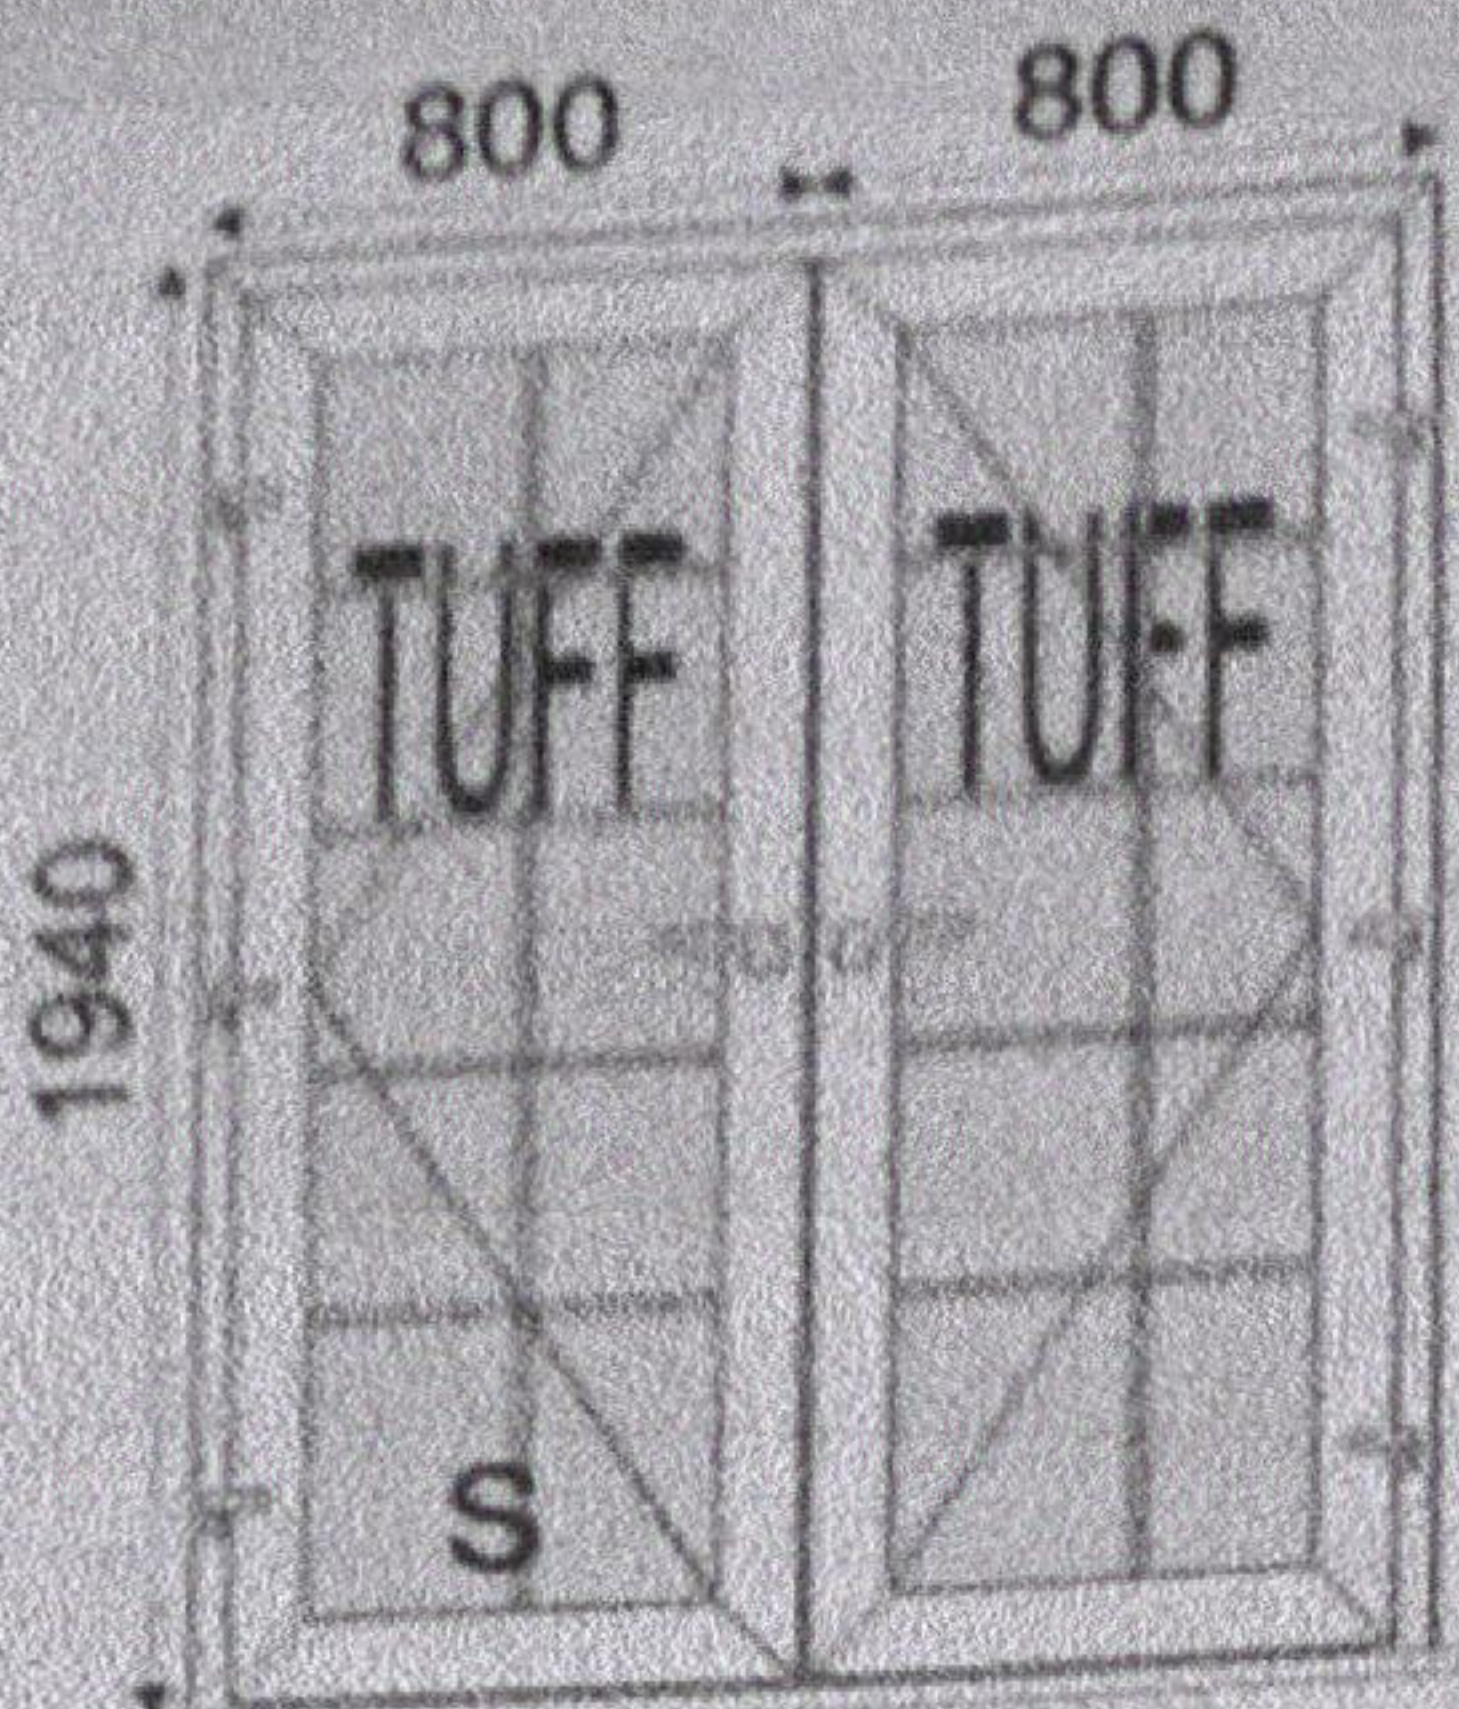

KITCHEN REAR

1 - 1600w x 1940h (Basic Frame Size)
1 - 1600w x 1970h, 30mm Cill
Viewed Outside

Summary


Description
m Ovolo Outer White
Threshold Silver
Lever - Chrome
100 White x3
SLAVE LOCK
Lever - Chrome
DOOR LOCK
m OVULO BEAD White

Qty
1
1
1
6
1
1
1
1

Size	Description
568x 1700	4/20/4 Clr Low IronTUF PlanTot+ White Astrical Grid Black Swiss 90% Argon HOLE (Tuff) (G/Bar)
568x 1700	4/20/4 Clr Low IronTUF PlanTot+ White Astrical Grid Black Swiss 90% Argon (G/Bar)

Color: White - Int Ovolo Window
Location: Item 8
Finish: Concealed

Stub Cill Black/W (1010mm)

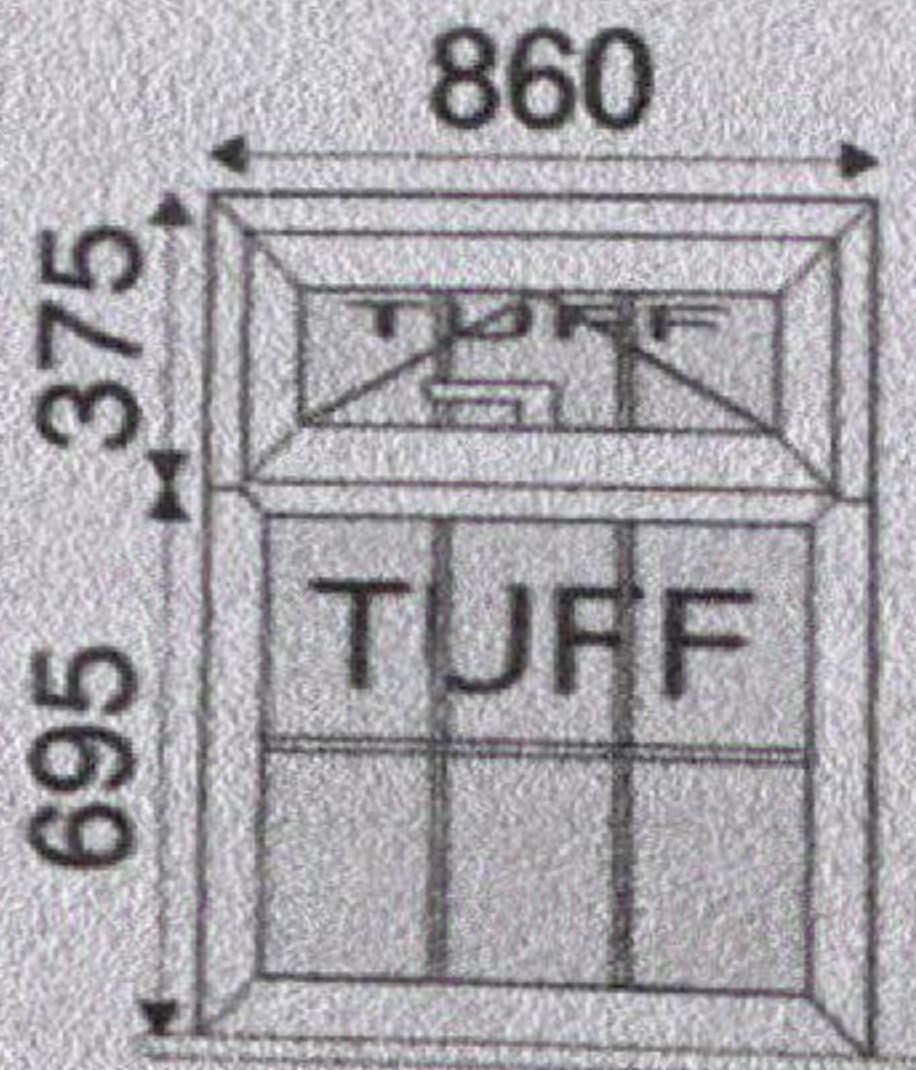

KITCHEN SIDE/REAR
ALSO
BEDROOM 2 SIDE/REAR

2 - 860w x 1070h (Basic Frame Size)
2 - 860w x 1100h, 30mm Cill
Viewed Outside

Summary

Description
Ovolo Outer White
RH - Chrome
Friction Stay
Size 3
It Keeps
& Centre Keep
x2 - TH
VOLO BEAD White
s x2

Qty
1
2
2
2
4
2
2
1
2

Size	Description
45x 200	4/20/4 Clr Low IronTUF PlanTot+ Double Astrical Bar Black Swiss 90% Argon (G/Bar)
40x 615	4/20/4 Clr Low IronTUF PlanTot+ White Astrical Grid Black Swiss 90% Argon (G/Bar)