


Location: Item 3
Finish: Concealed

It:
30mm Cill Black/W (1650mm)

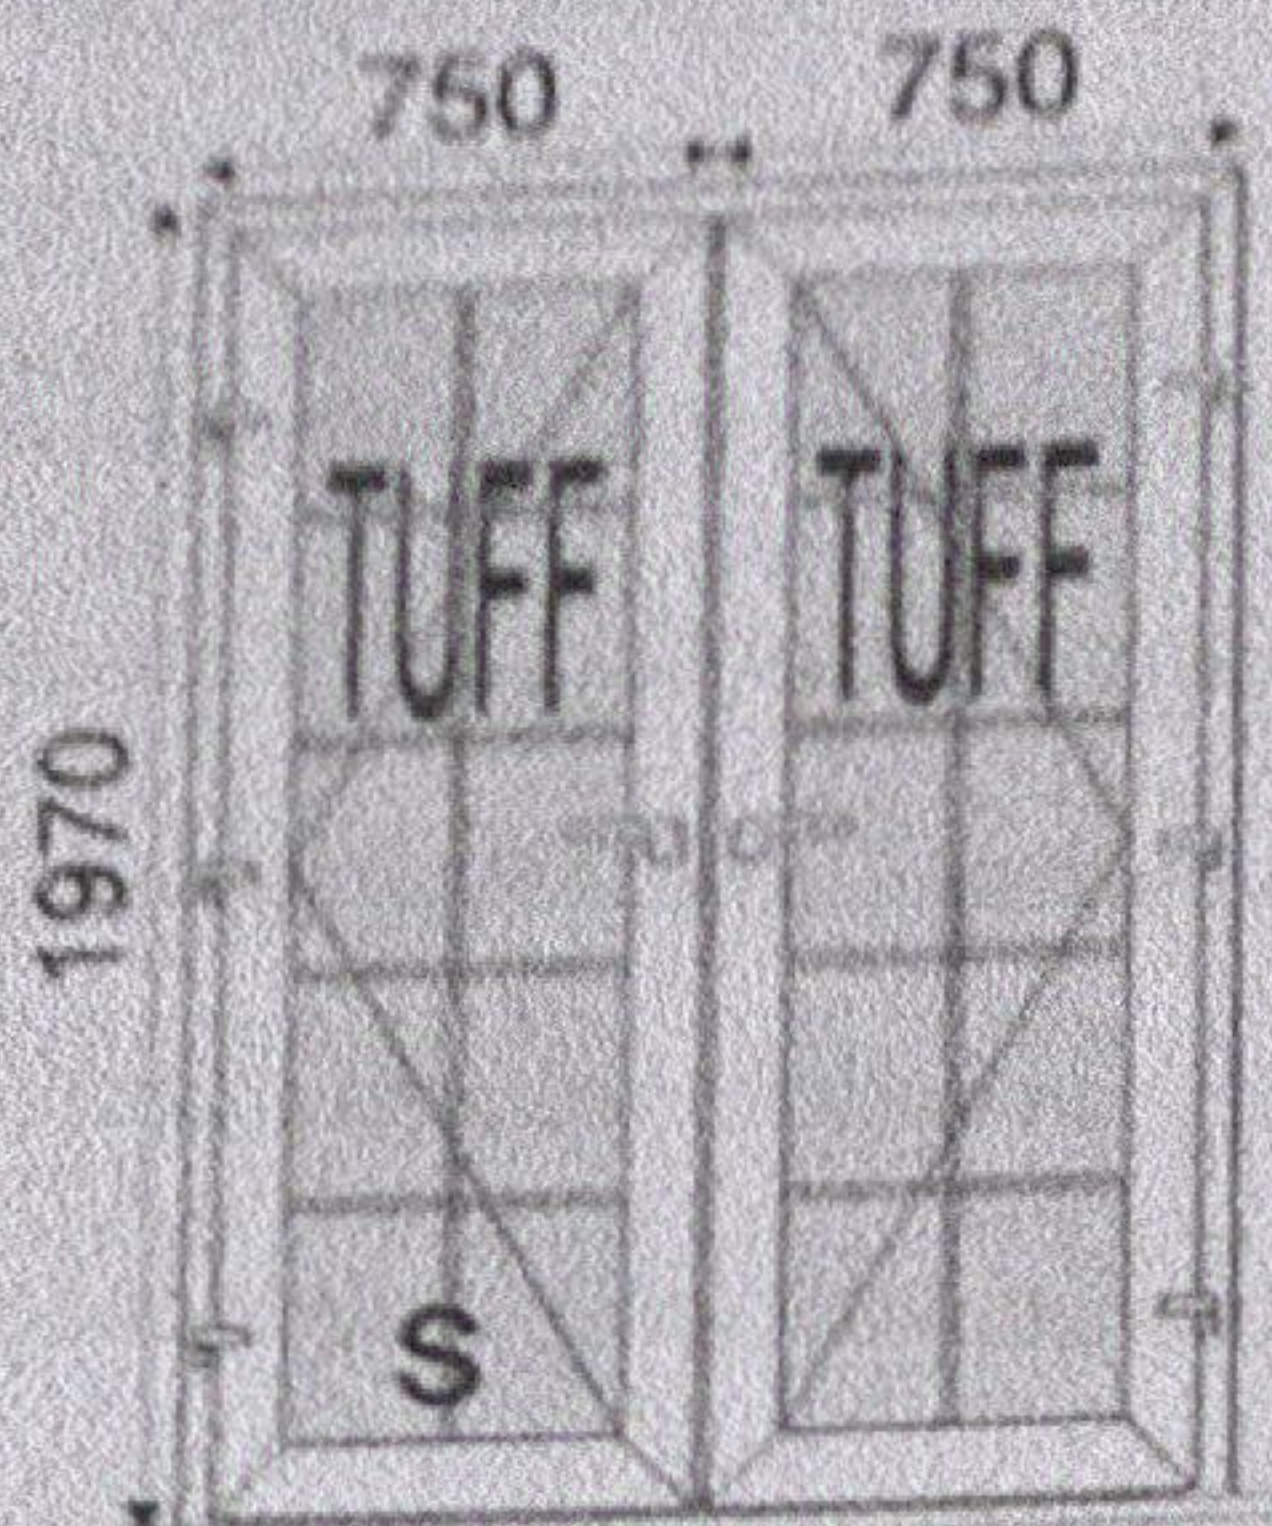

BEDROOM 2
REAR ONTO
BALCONY

1 - 1500w x 1970h (Basic Frame Size)
1 - 1500w x 2000h, 30mm Cill
Viewed Outside

Summary

Description
30mm Ovolo Outer White
1x Threshold Silver
1x Lever - Chrome
1x 100 White x3
1x SLAVE LOCK
1x Lever - Chrome
1x DOOR LOCK
30mm OVOLO BEAD White

Qty

1
1
1
6
1
1
1
1


Item Size Description

1 518x1730 4/20/4 Clr Low IronTUF PlanTot+ White Astrical Grid Black Swiss 90% Argon (G/Bar)
1 518x1730 4/20/4 Clr Low IronTUF PlanTot+ White Astrical Grid Black Swiss 90% Argon (G/Bar)

Group: White - Int Ovolo Window

Location: Item 4
Finish: Concealed

It:
30mm Stub Cill Black/W (1350mm)

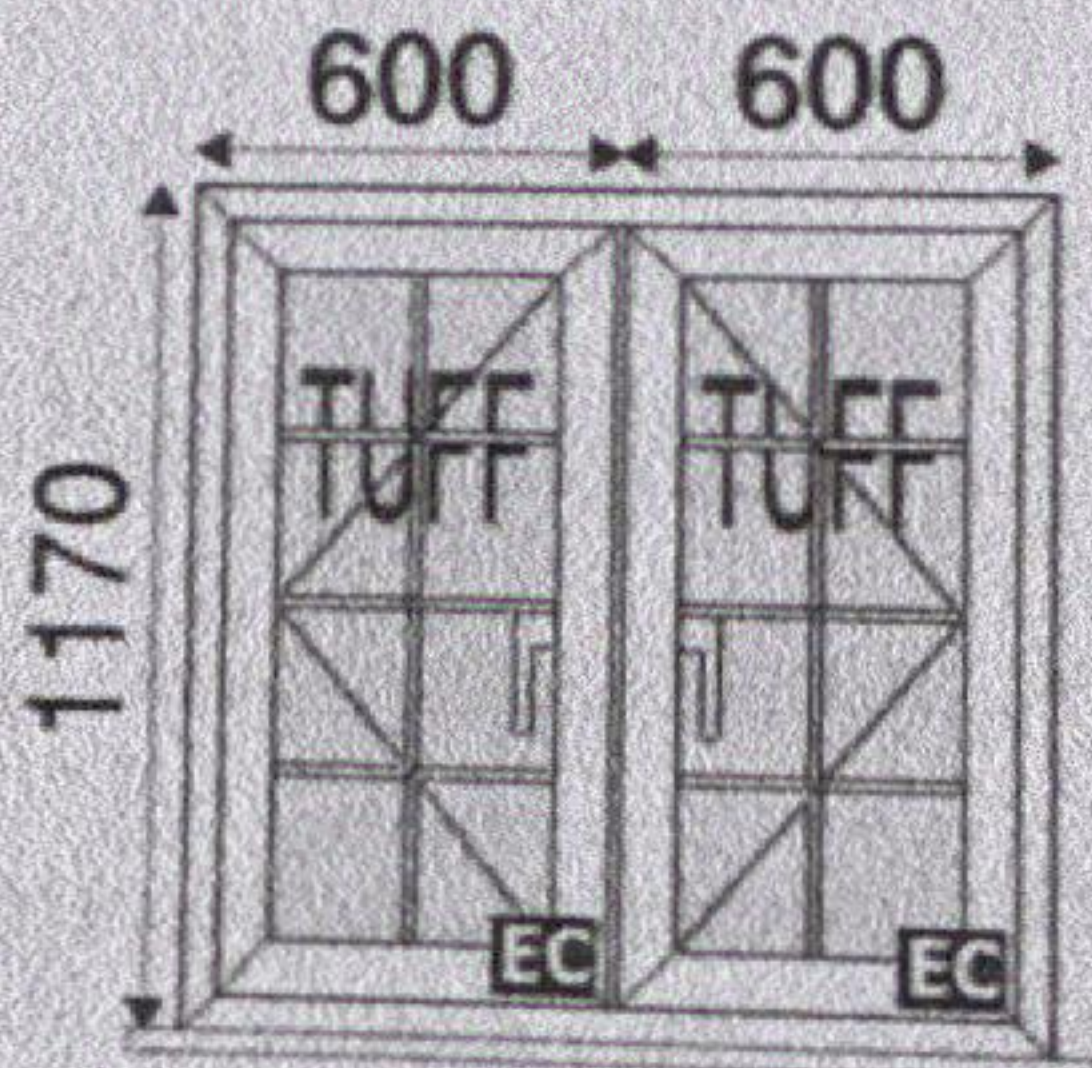

BEDROOM 3
SIDE

1 - 1200w x 1170h (Basic Frame Size)
1 - 1200w x 1200h, 30mm Cill
Viewed Outside

Summary

Description
30mm Ovolo Outer White
1x RH - Chrome
1x SH Easiclean
1x Size 4
1x Bolt Keeps
1x Carbox & Centre Keep
1x Bolt x2 - LH
1x LH - Chrome
1x Bolt x2 - RH
30mm OVOLO BEAD White
Bolts x2

Qty

1
1
2
2
4
2
1
1
1
2

Item Size Description

425x 955 4/20/4 Clr Low IronTUF PlanTot+ Single Astrical Bar Black Swiss 90% Argon (G/Bar)
425x 955 4/20/4 Clr Low IronTUF PlanTot+ Single Astrical Bar Black Swiss 90% Argon (G/Bar)