


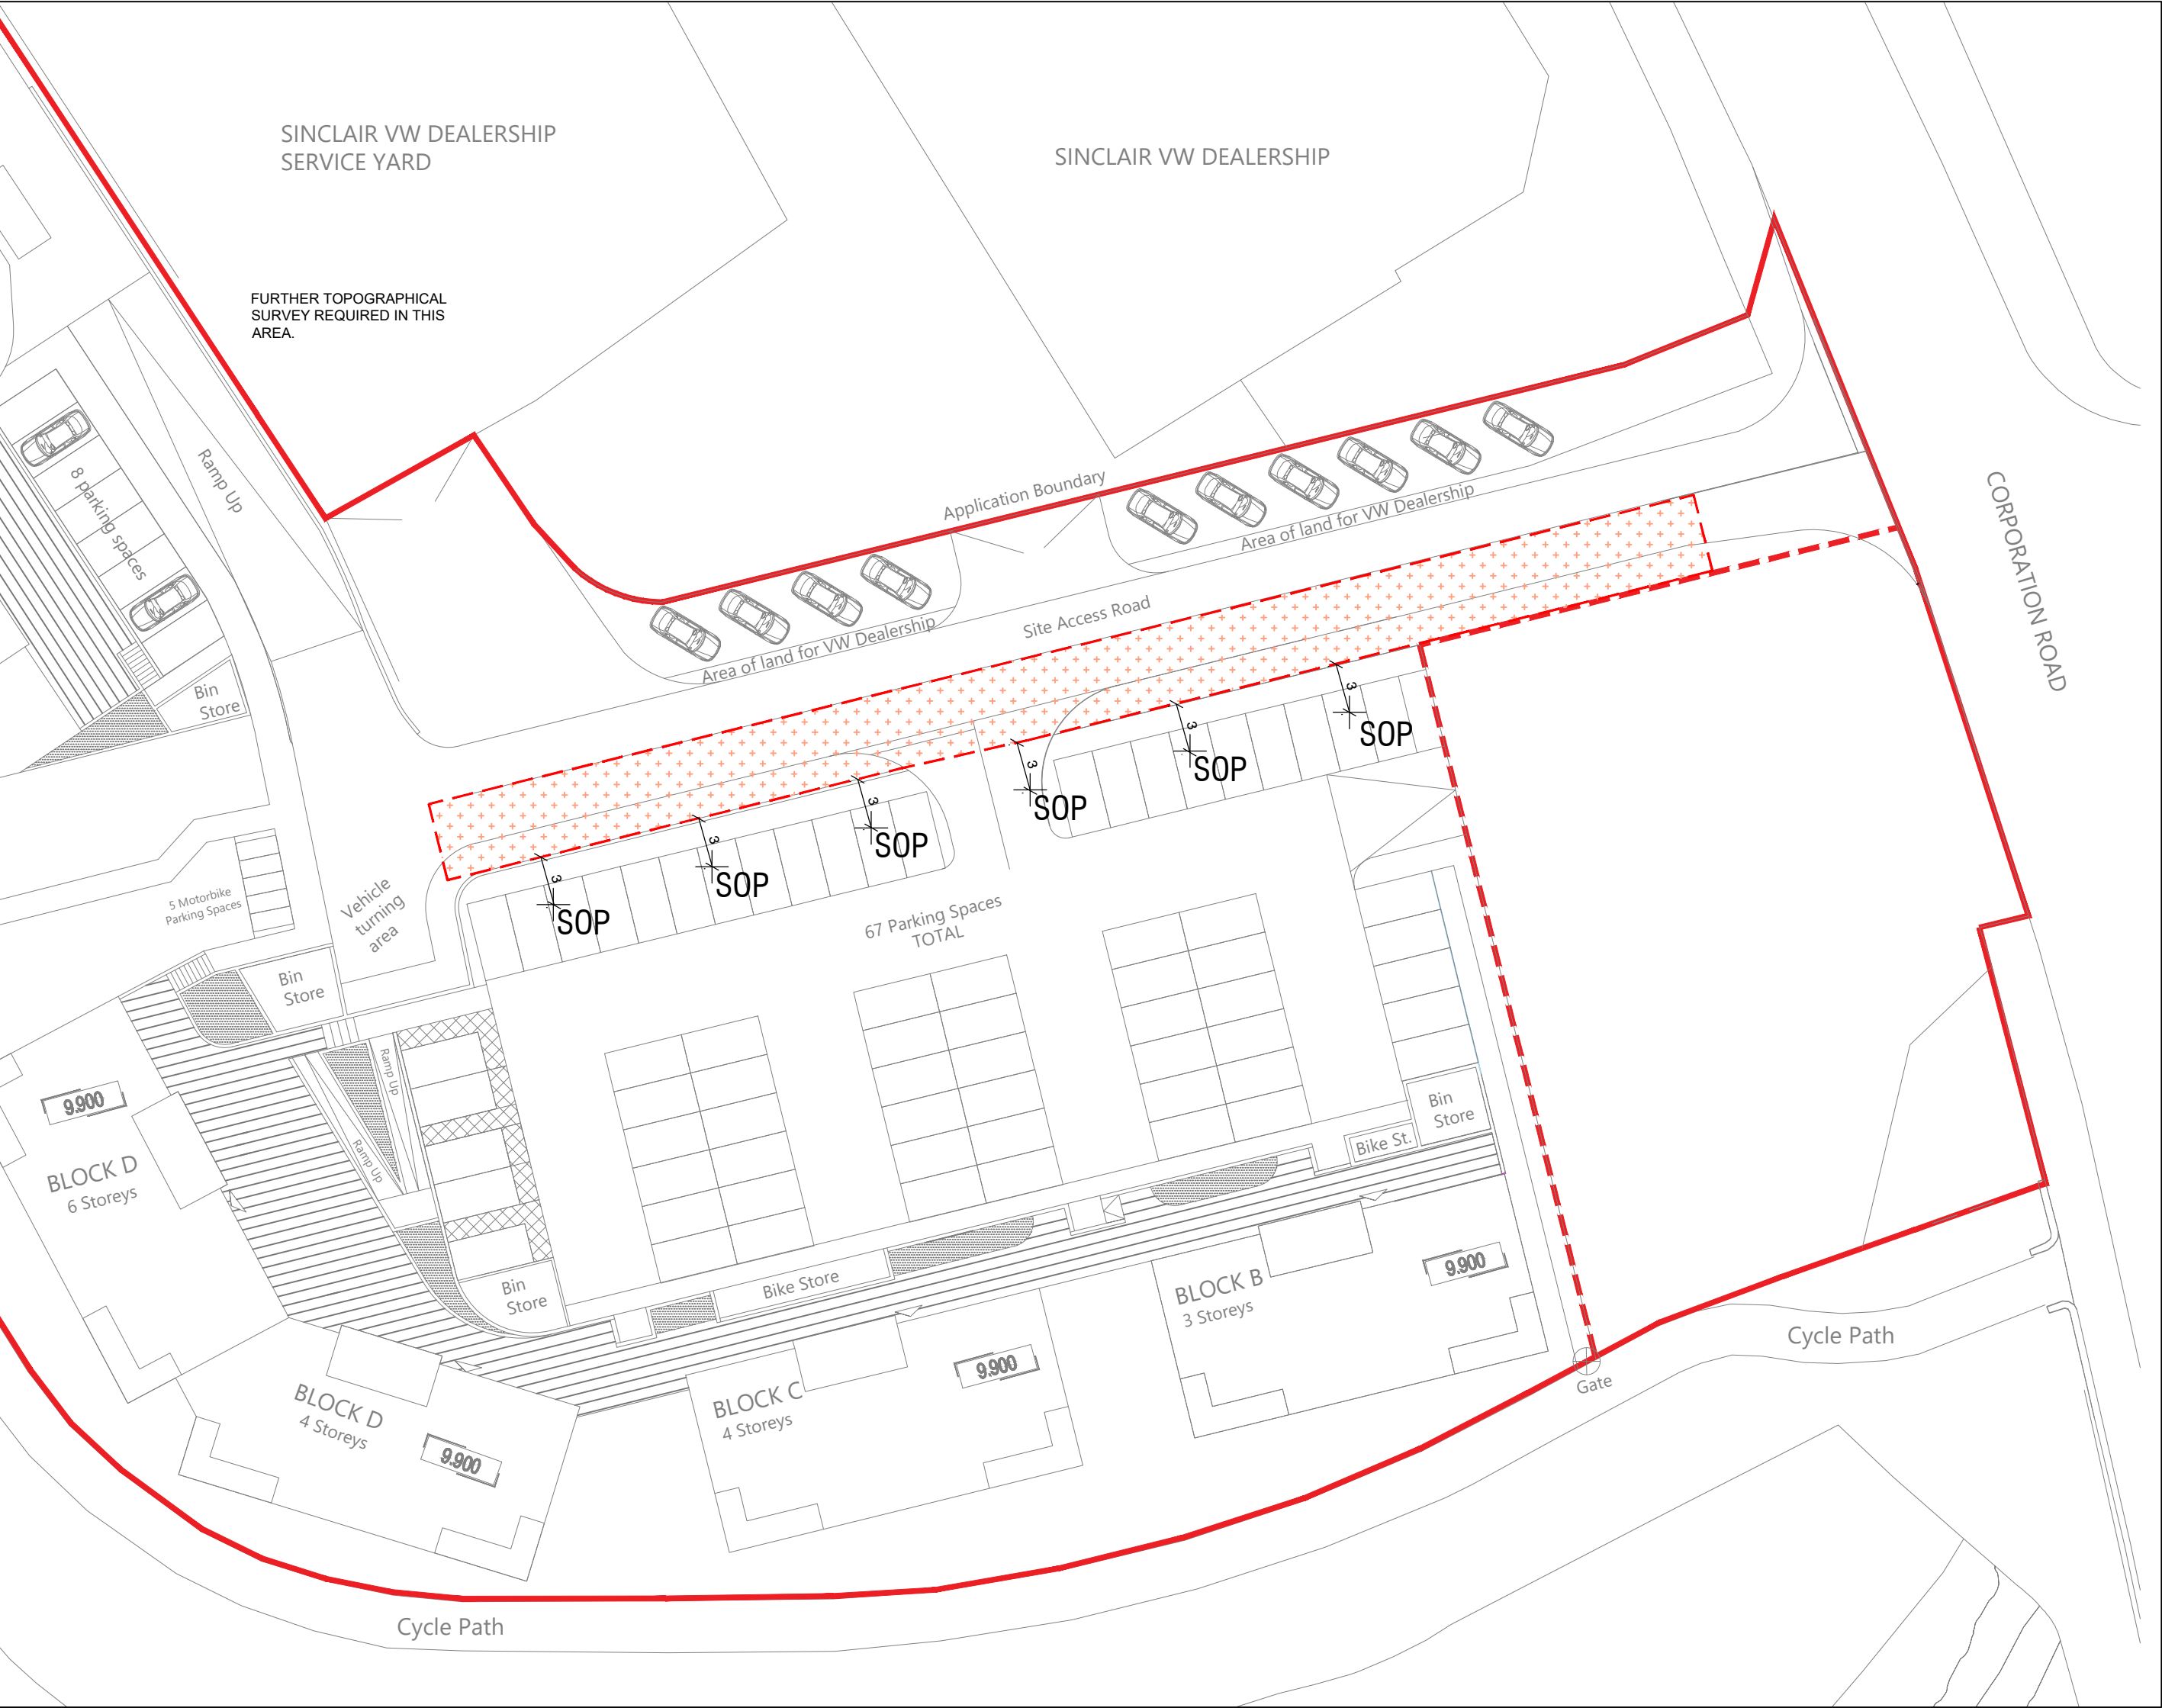

PLAN
SCALE 1:250.



Key:
[Red dashed line with cross-hatching] Extent of commencement works. Excavation and installation of permanent works foundation / sub-base along with temporary stone running layer for construction traffic

SOP
Contractor (As-Built) Offset Profile Board Locations

- GENERAL NOTES
1. This drawing is to be read in conjunction with and checked against all other drawings, engineering details, specifications and any structural, geotechnical or other specialist document provided.
 2. Any discrepancies within all relevant drawings are to be reported to QuadConsult Ltd immediately.
 3. All dimensions and levels are in metres, U.N.O..
 4. Do not scale from this drawing - use figured dimensions only.
 5. This drawing is schematic for clarity only, positions of pipe runs and manholes may vary on site due to site conditions.

E	08.12.25	PLAN AMENDED TO SUIT PLANNING COMMENTS	ML
D	04.12.25	PLAN AMENDED TO SUIT PLANNING COMMENTS	ML
C	19.11.25	PLAN AMENDED TO SUIT PLANNING COMMENTS	ML
B	15.11.24	SETTING OUT POINTS AND TABLE AMENDED TO SUIT SOUTHERN RED BOUNDARY	LF
Rev	Date	Description	By

Dimensions to be verified on site.
This drawing should not be scaled. Use figured dimensions only.
Any discrepancies should be referred to the Engineer prior to work being put in hand.
This drawing is copyright.

QuadConsult Limited
Columbus House, Village Way
Greenmeadow Business Park
Cardiff
CF15 7NE

029 2077 9644
contactus@quadconsult.co.uk
www.quadconsult.co.uk

QuadConsult
ENGINEERS IN PARTNERSHIP
Consulting Civil & Structural Engineers

**newport
city homes**
first for people, places and partnerships

Client

Project

CORPORATION ROAD


Title

HIGHWAY SETTING OUT

Drawing Status

PRELIMINARY

Designed by	Drawn by	Checked by	Date	Scales @ A1 size
RWP	RWP	ML	OCT'24	1:250
Project No		Drawing No		
21326		C-016-E		

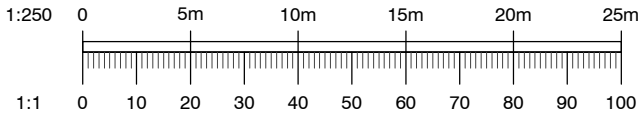

File name: 21326-C-016-Highway Setting Out-E.rvt