


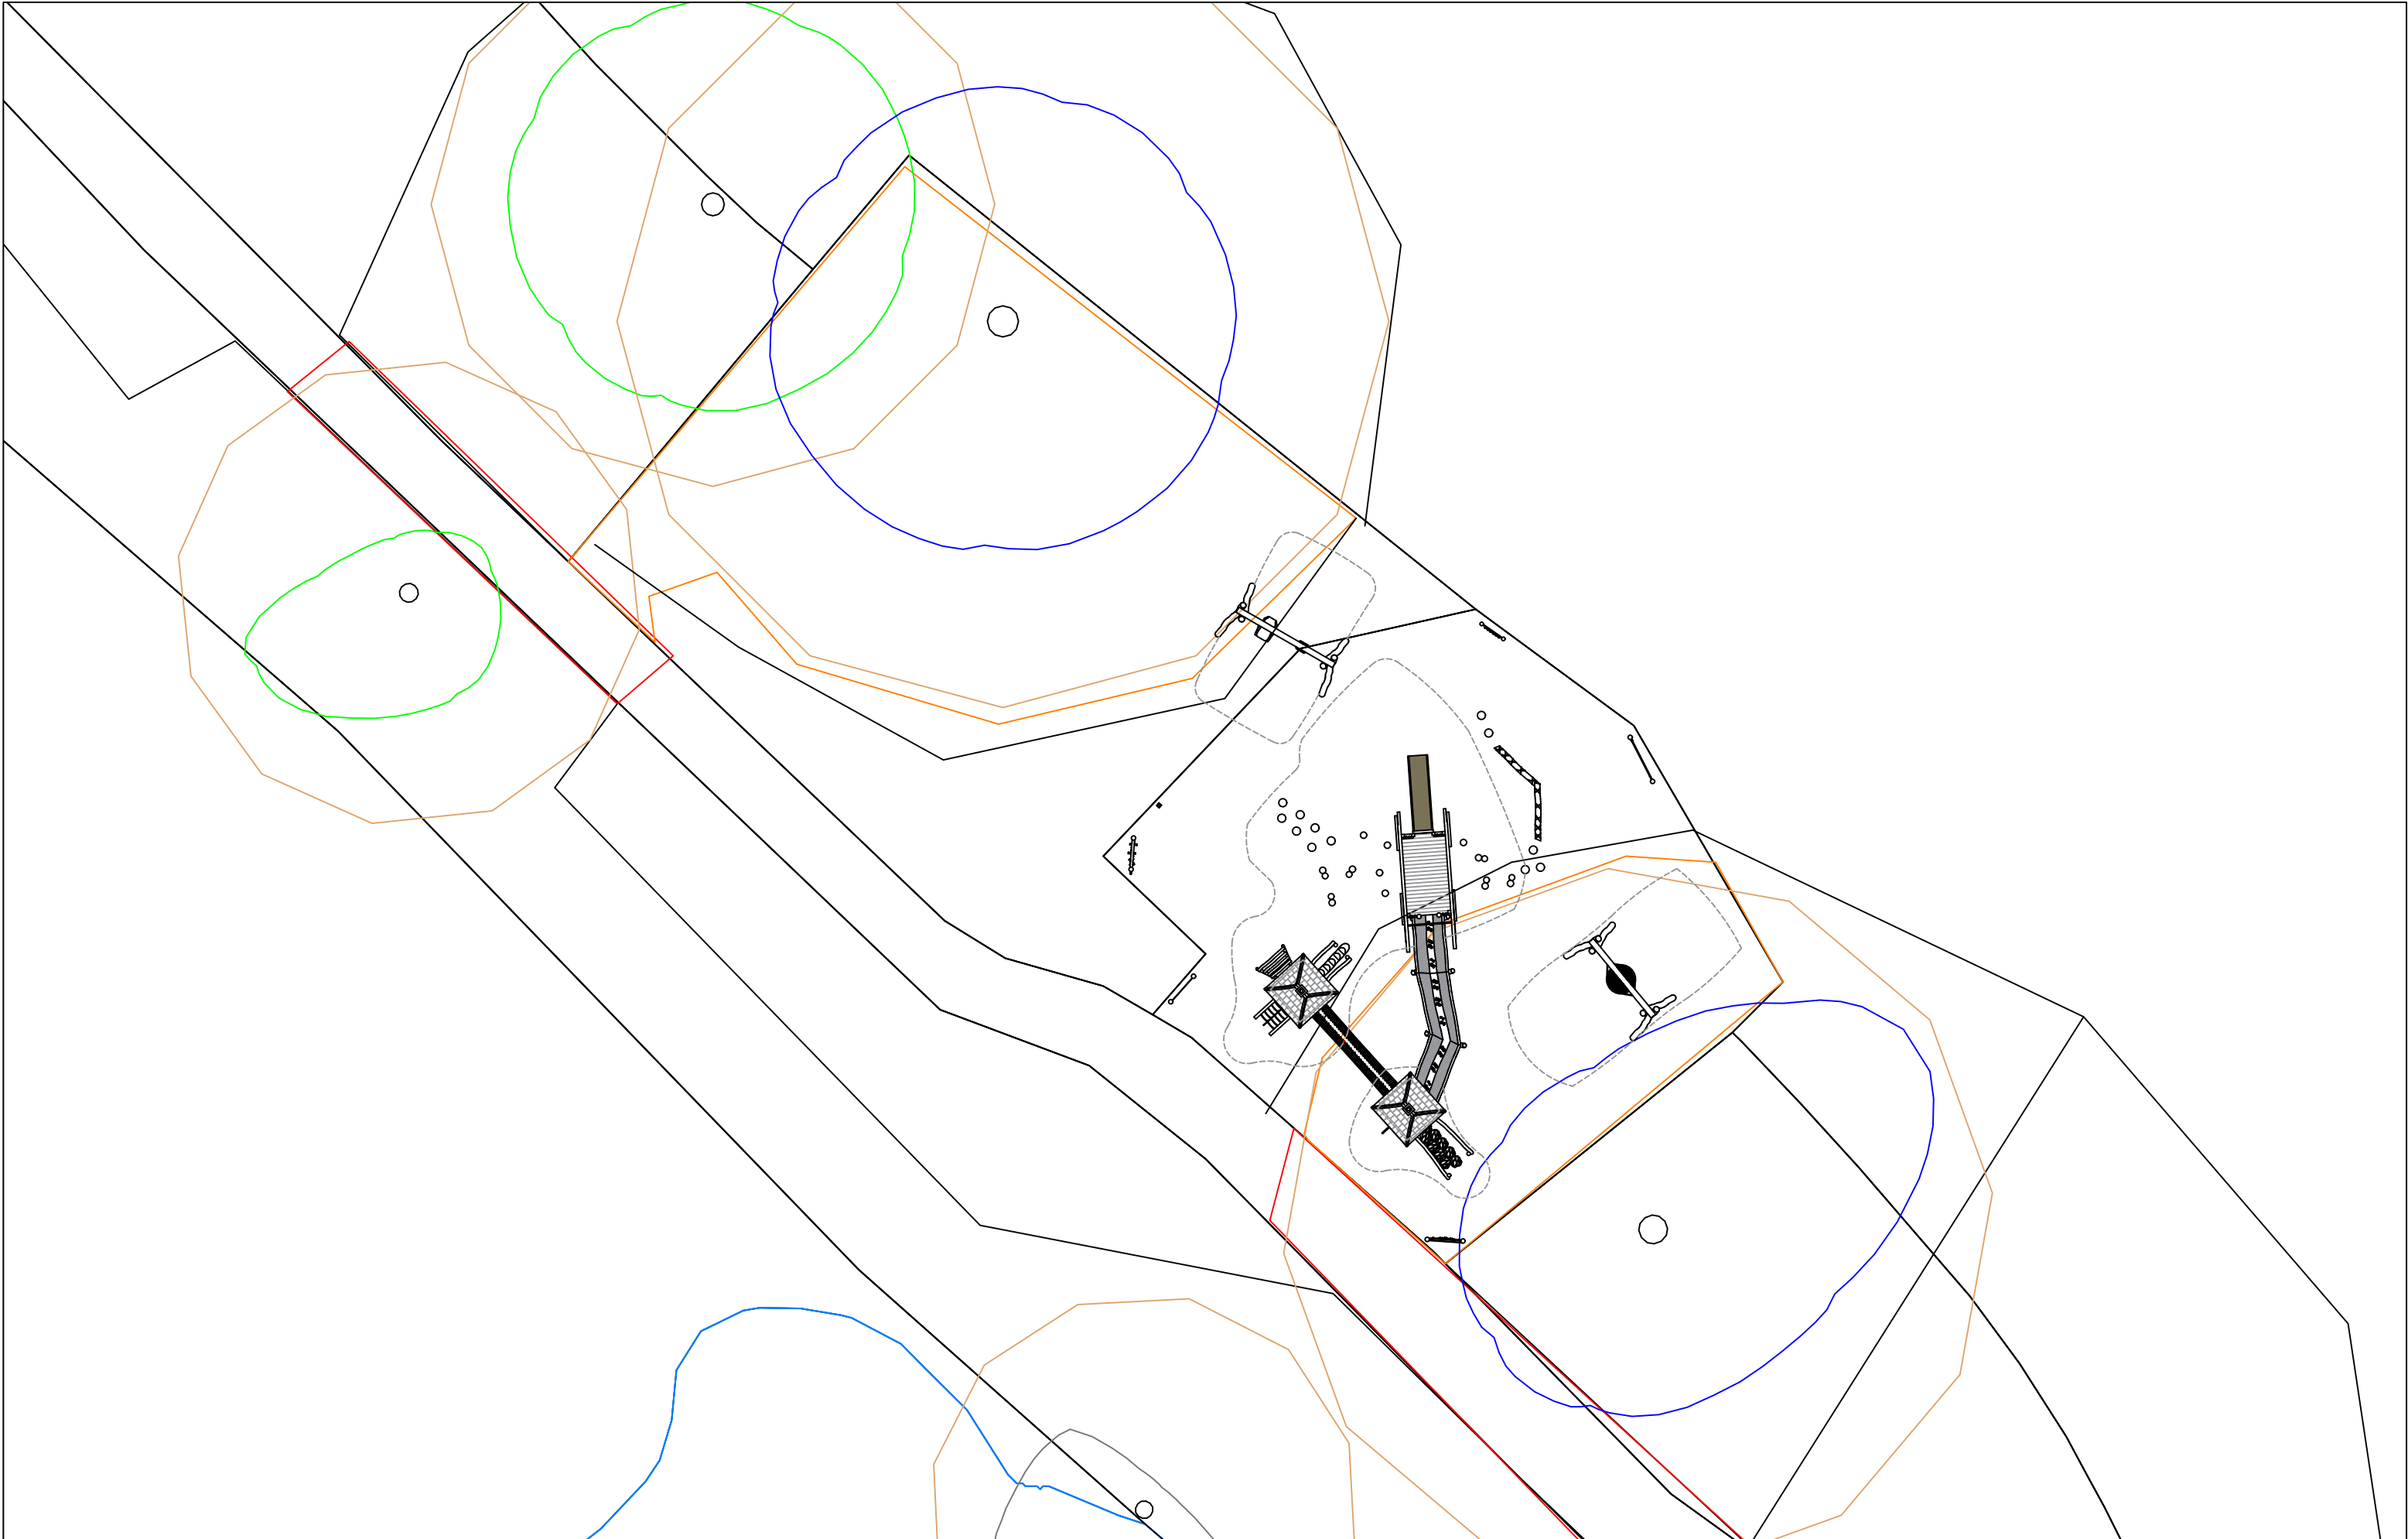

FoFWDC Ltd T/A Flights of Fantasy & The Wild Deck Company Unit 2 Fern Hill, Dersingham Kings Lynn, Norfolk PE31 6HT Tel: 01485 544114 Email: Info@flightsoffantasy.co.uk / Info@thewilddeckcompany.co.uk	Client: NT Tradegar House	Plan Description: Root Zones - Play Area	Scale: NT Tradegar House	Drawn By: 1:200@A3	Date: Feb 26	Plan No: 415.TH123.04.01	General Notes: Do not scale from this drawing. All measurements in millimeters unless otherwise stated. All dimensions to be checked on site before manufacture. This drawing is the property of FoFWDC Ltd. Copies or replication by written permission only.
---	---	--	--	--	------------------------------	--	--