


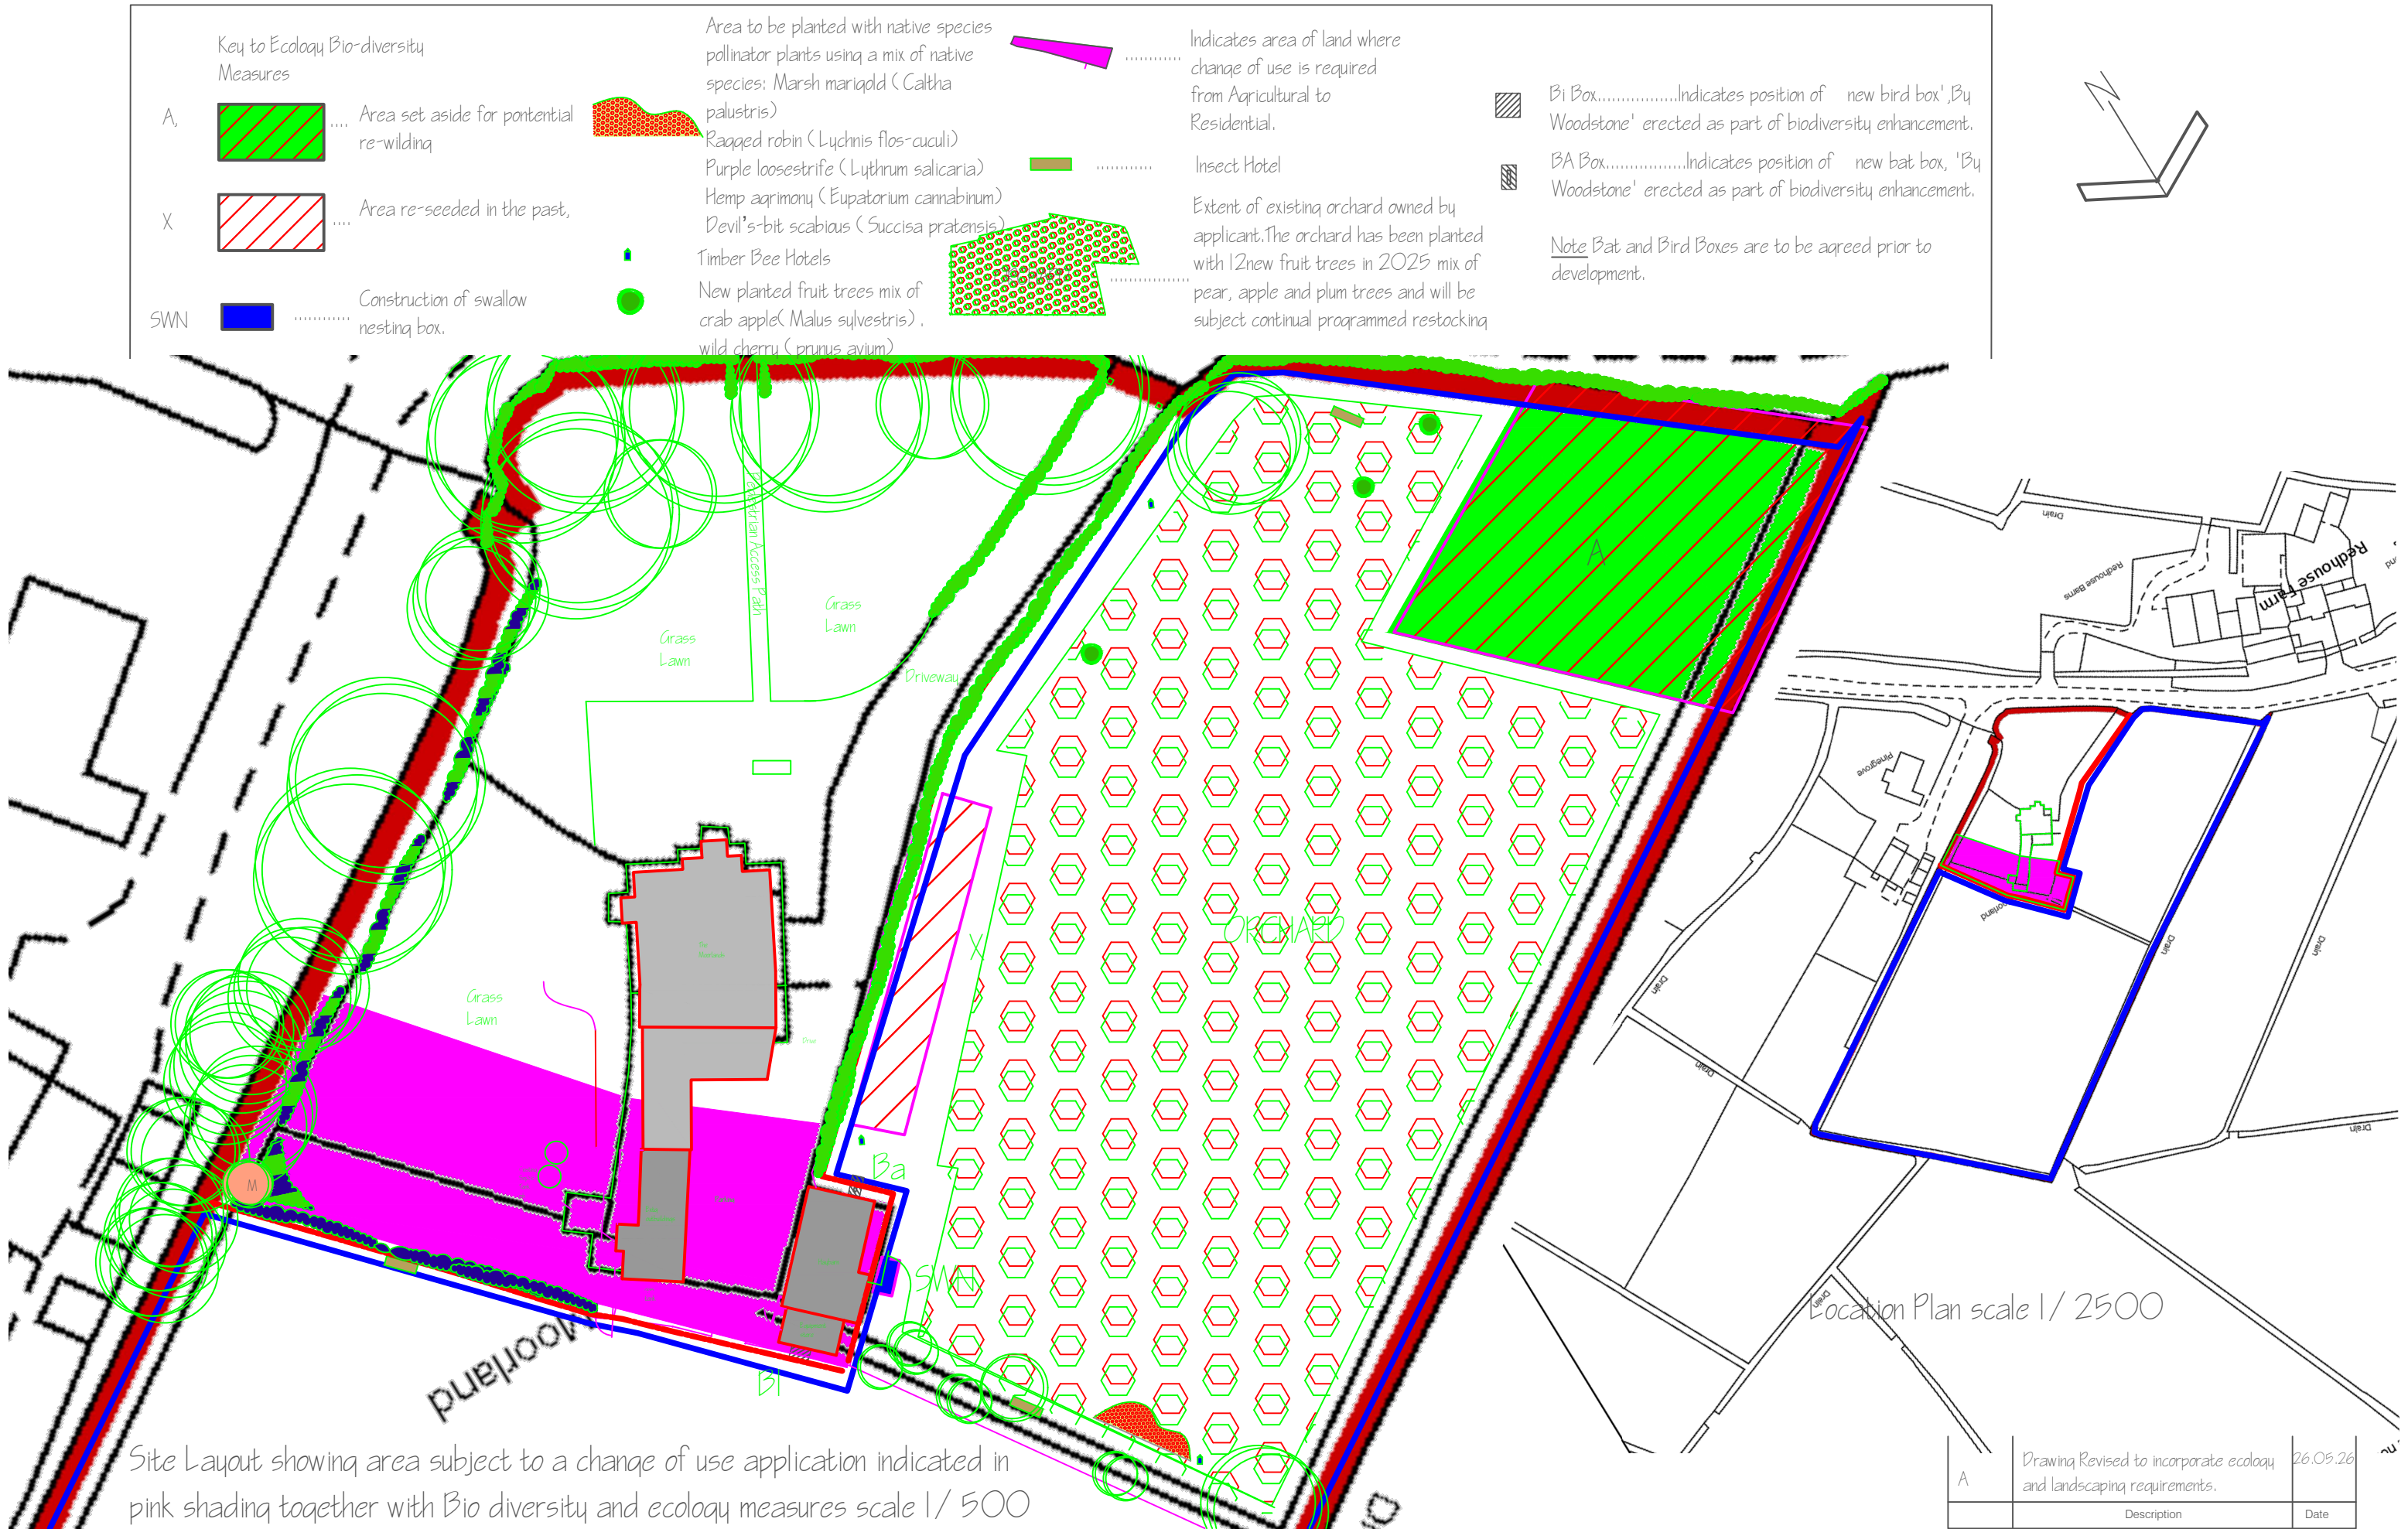

Site Layout showing area subject to a change of use application indicated in pink shading together with Bio diversity and ecology measures scale 1/ 500

Project Client Mrs J Harris Price	Project Title Rebuilding of Existing Out-Buildings to Provide Additional Accommodation to Existing House.	Drawing Title Site Layout as Proposed, Change of Use & Location Plan	THIS DRAWING IS COVERED BY COPYRIGHT WHICH REMAINS WITH HOWARD HICKS DESIGN AND MUST NOT BE REPRODUCED IN ANY FORM WITHOUT THEIR EXPRESS PERMISSION.	Scale 1:500 @A3 Drawn by HH	Date Checked	Drawing No. PLO4 Status Planning	Job No. 2194 Rev.No. A	Howard Hicks Design Architectural Designers, Technologists, Building Surveyors, Project Management 21 East Road, Oakfield, Torfaen, Cwmbran, Torfaen, Wales NP44 3DW Tel 01633 527159, Mob 07984 971763
Drawing Revised to incorporate ecology and landscaping requirements.		Date		26.05.26				
Description		Date						