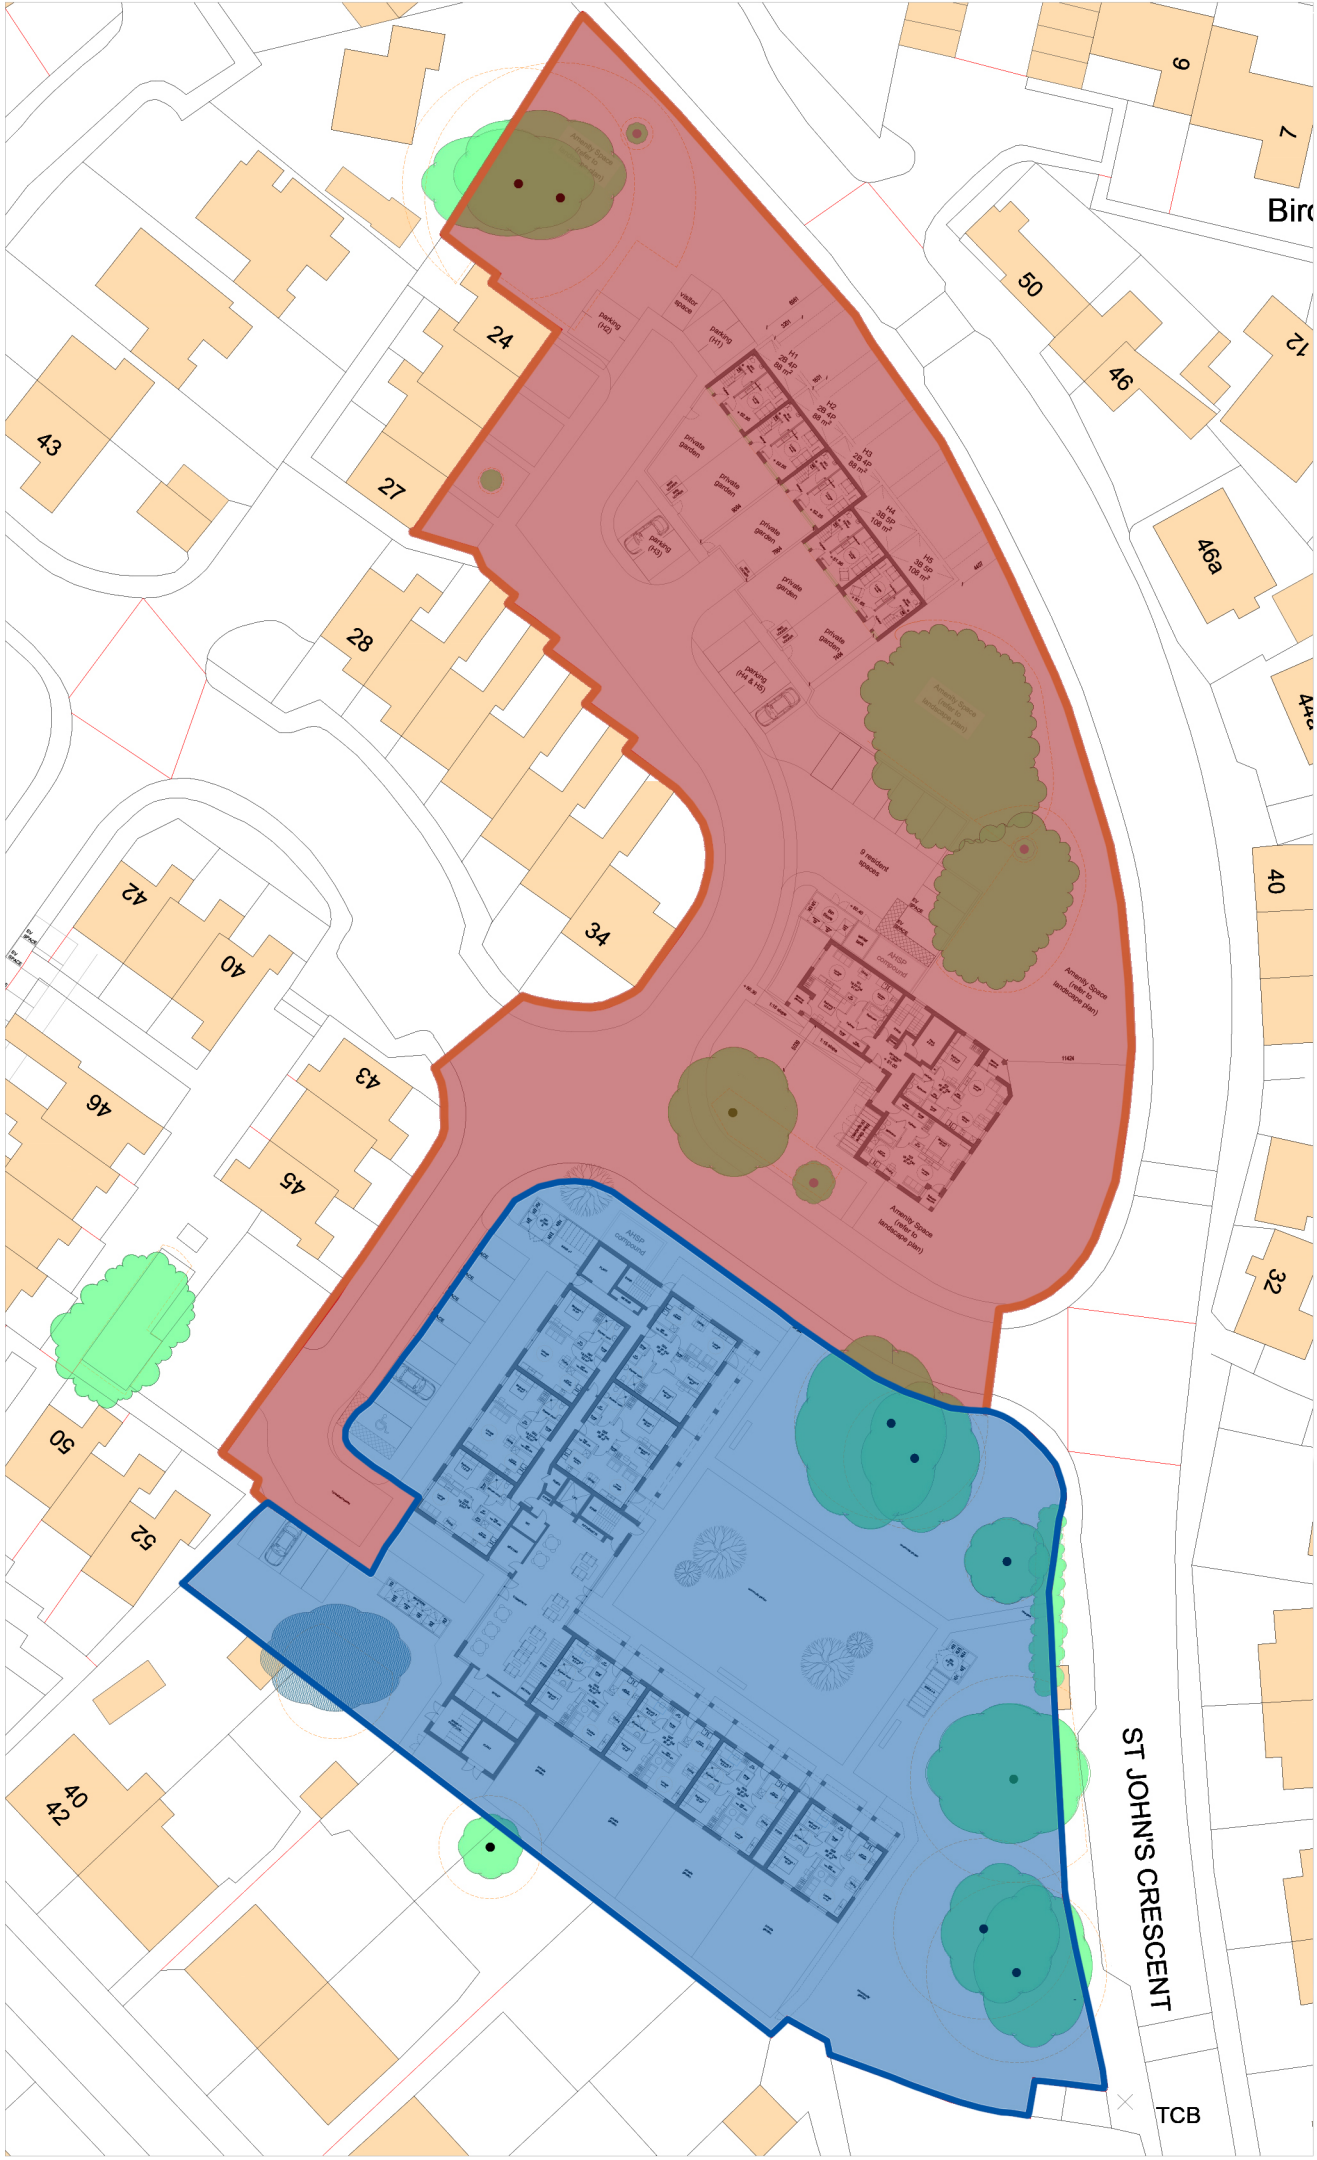

PHASING PLAN - AB001