


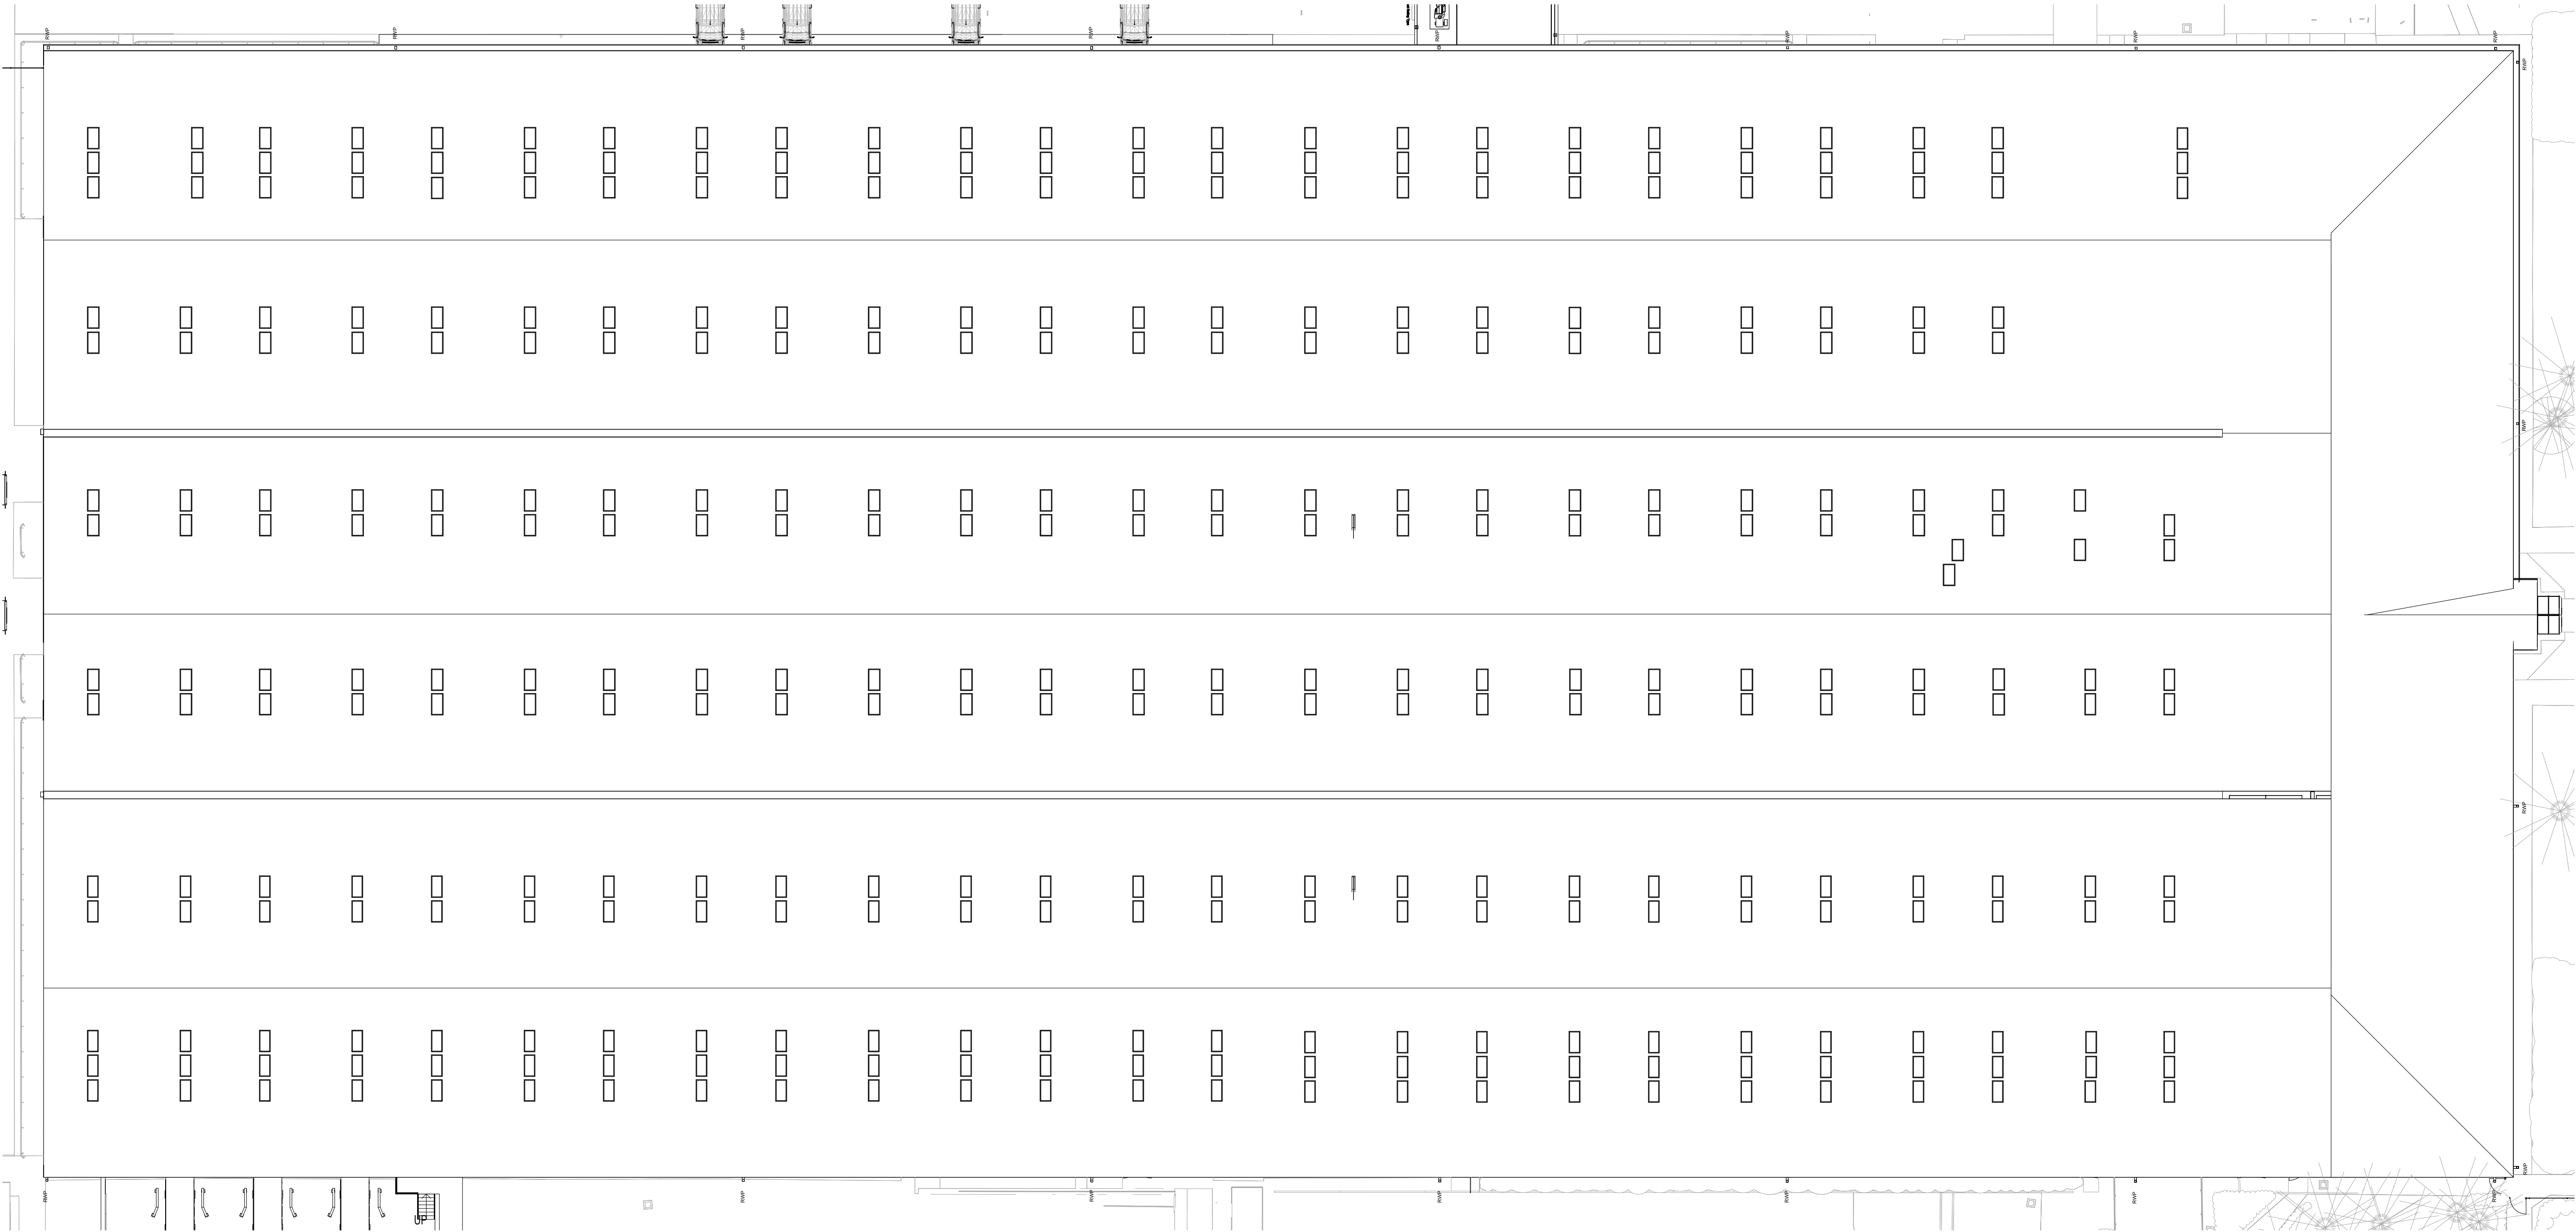

PROPOSED ROOF PLAN
1 : 250



INFORMATION CONTAINED IN THIS DRAWING IS THE SOLE
COPYRIGHT OF CLAN ARCHITECTS LTD AND IS NOT TO BE
REPRODUCED WITHOUT PERMISSION

DO NOT SCALE, REFER TO FIGURED DIMENSIONS ONLY

REVISIONS		
P 01	CLIENT ISSUE	26.01.06
P 02	CLIENT ISSUE	26.01.15
P 03	CLIENT ISSUE	26.01.22
P 04	PLANNING SUB	26.01.22
P 05	BREGS DRAFT P1	26.02.16
P 06	BREGS DRAFT P2	26.02.19
P 07	PLANNING SUBMISSION	26.05.20

CLAN

ARCHITECTS

First Floor | 46 Tower Street | Harrogate | HG1 1HS
01423 548 391
www.clanarchitects.co.uk

PROJECT
**OAK TYRES,
NEWPORT, NP19 4SS**

TITLE
PROPOSED RP- GA

SCALE	DATE
1 : 250 @ A1	12/25

CLAN REF	DRAWN	REVIEWED
2025-040	BL	HJ

DOCUMENT NUMBER
OTNP-CLAN-ZZ-RF-D-A- 20320

DOCUMENT PURPOSE	REVISION
WS4 - DRAFT	P 07