



REVISIONS		
P 01	CLIENT ISSUE	26.01.06
P 02	CLIENT ISSUE	26.01.15
P 03	CLIENT ISSUE	26.01.22
P 04	PLANNING SUB	26.01.22
P 05	BREGS DRAFT P1	26.02.16
P 06	PLANNING SUBMISSION	26.05.20

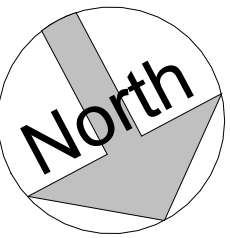

PROPOSED SITE PLAN

1 : 500

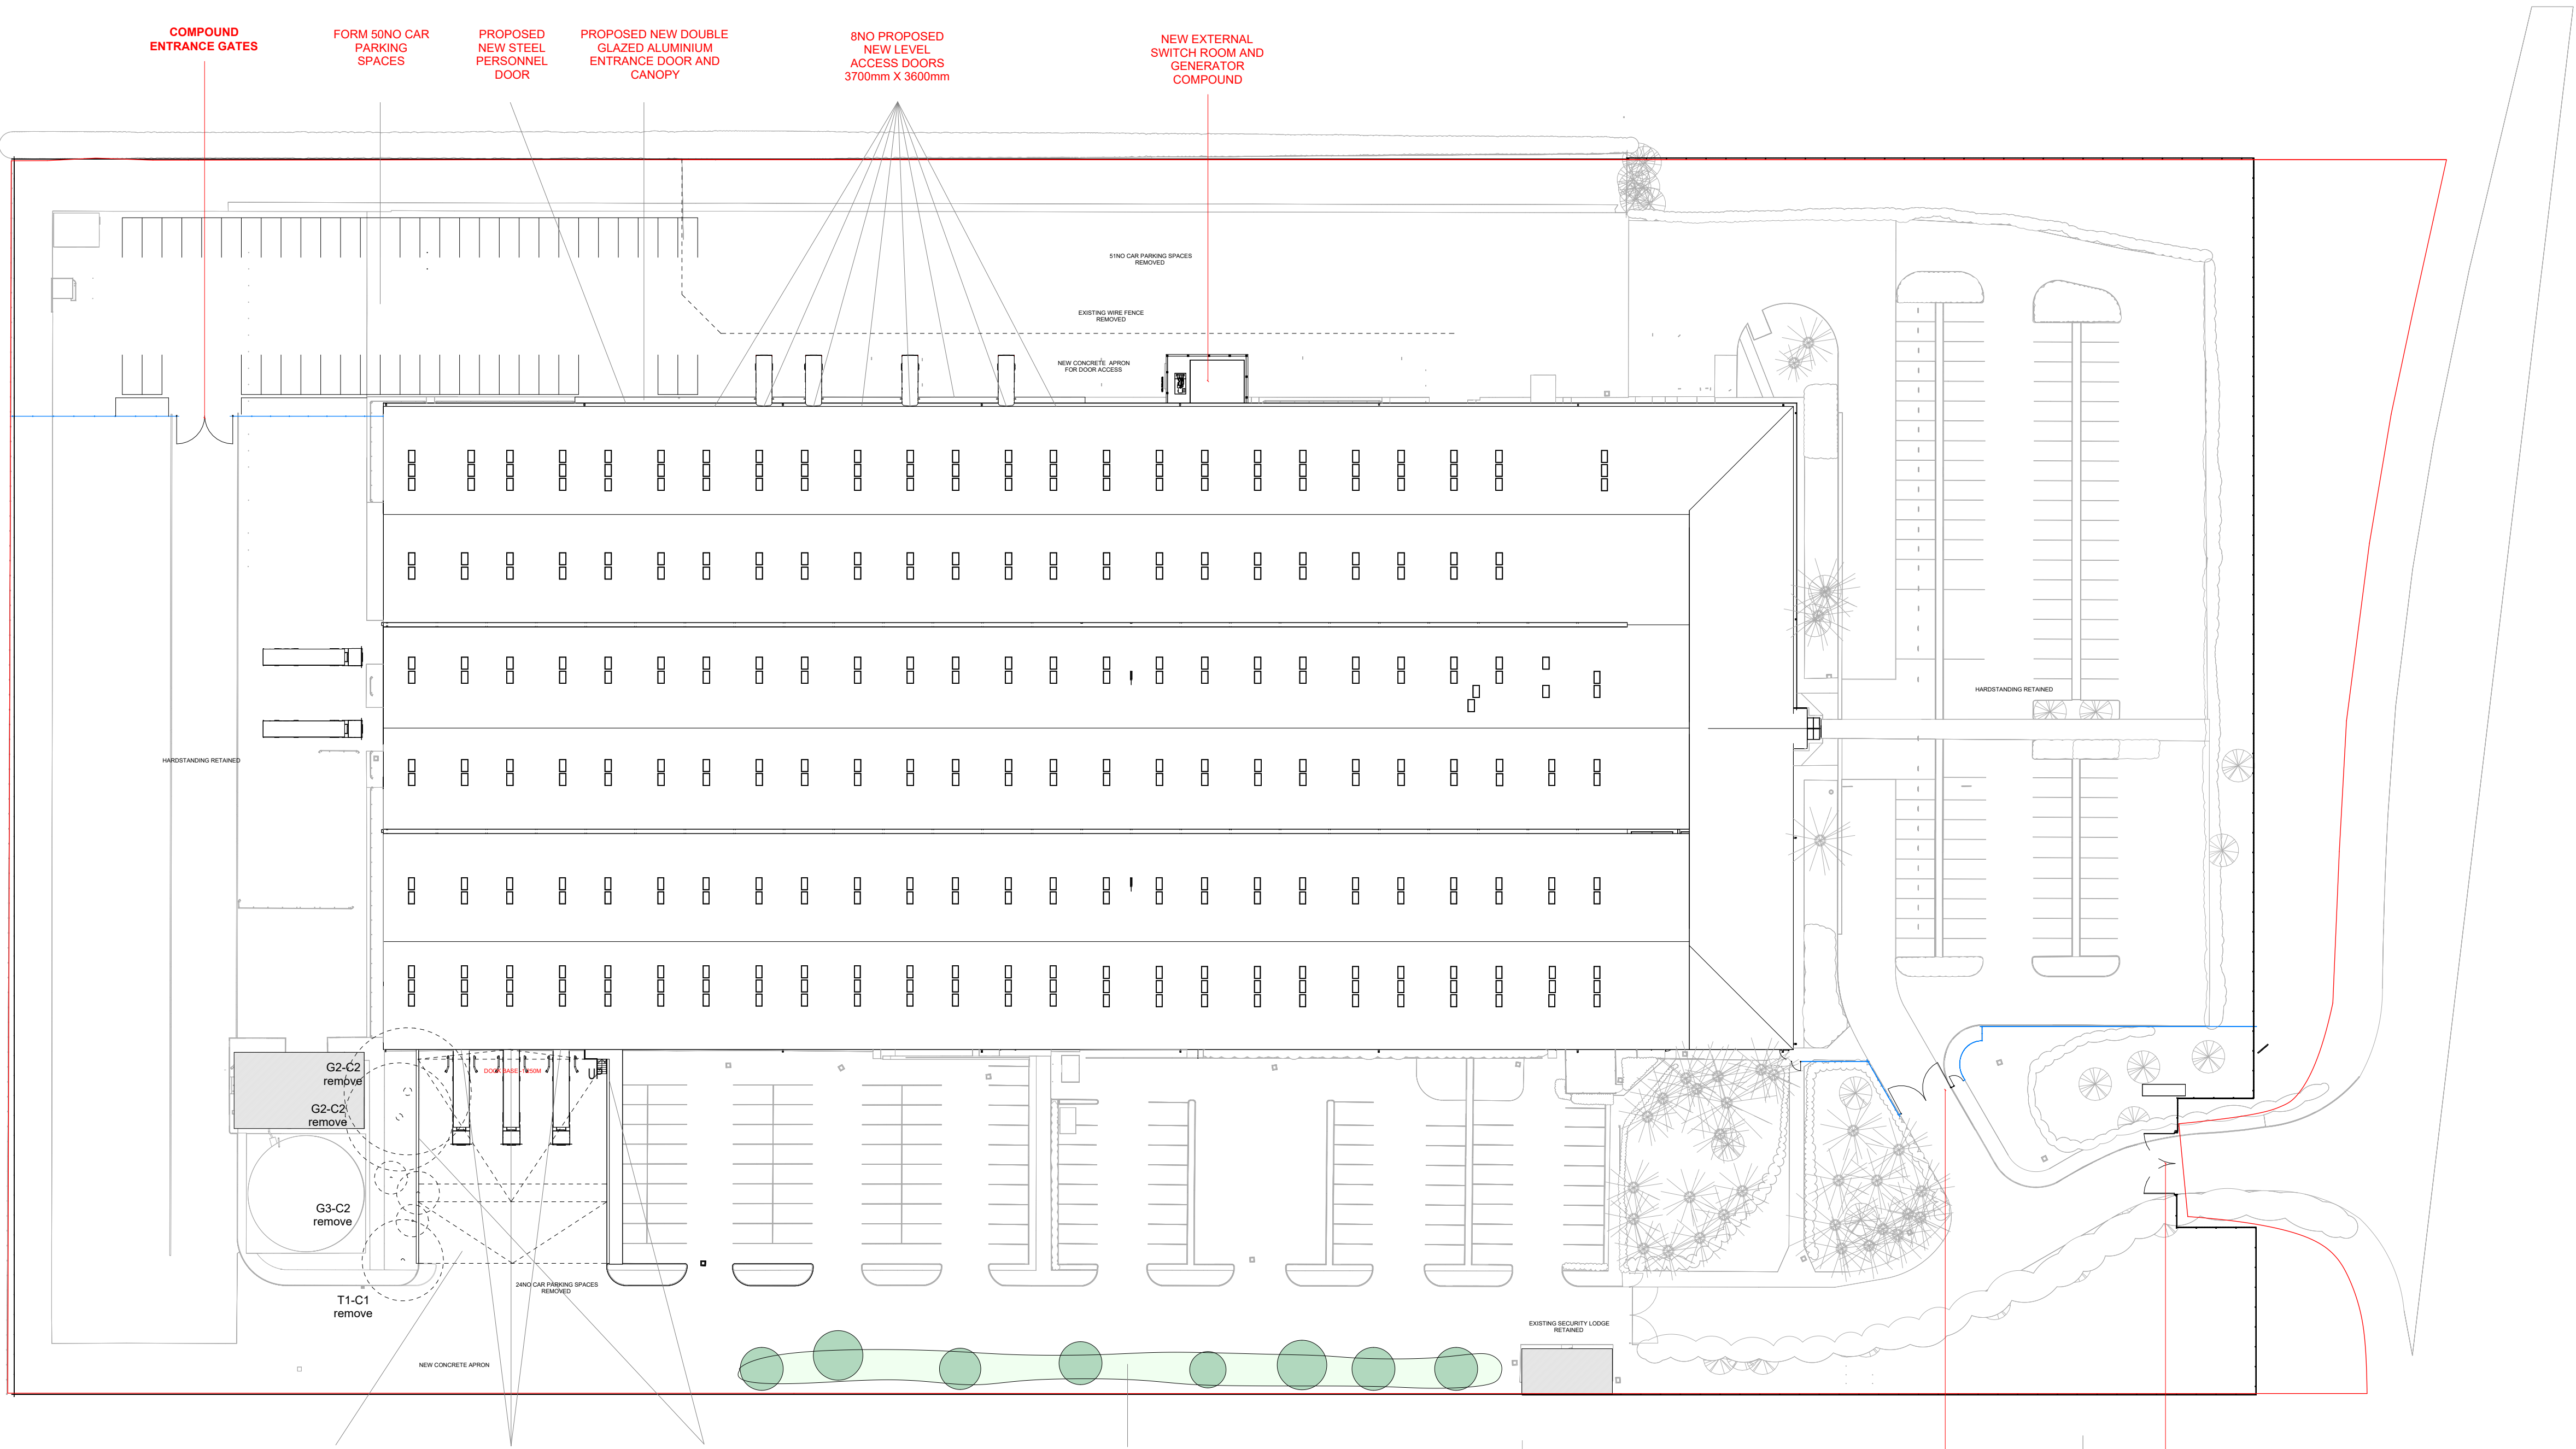

CLAN
ARCHITECTS

First Floor | 46 Tower Street | Harrogate | HG1 1HS
01423 548 391
www.clanarchitects.co.uk

PROJECT
**OAK TYRES,
NEWPORT, NP19 4SS**

TITLE
PROPOSED SITE - GA

SCALE
1 : 500 @ A1

DATE
12/25

CLAN REF
2025-040

DRAWN
BL

REVIEWED
HJ

DOCUMENT NUMBER
OTNP-CLAN-ZZ-00-D-A- 20102

DOCUMENT PURPOSE
WS4 - DRAFT

REVISION
P 06