


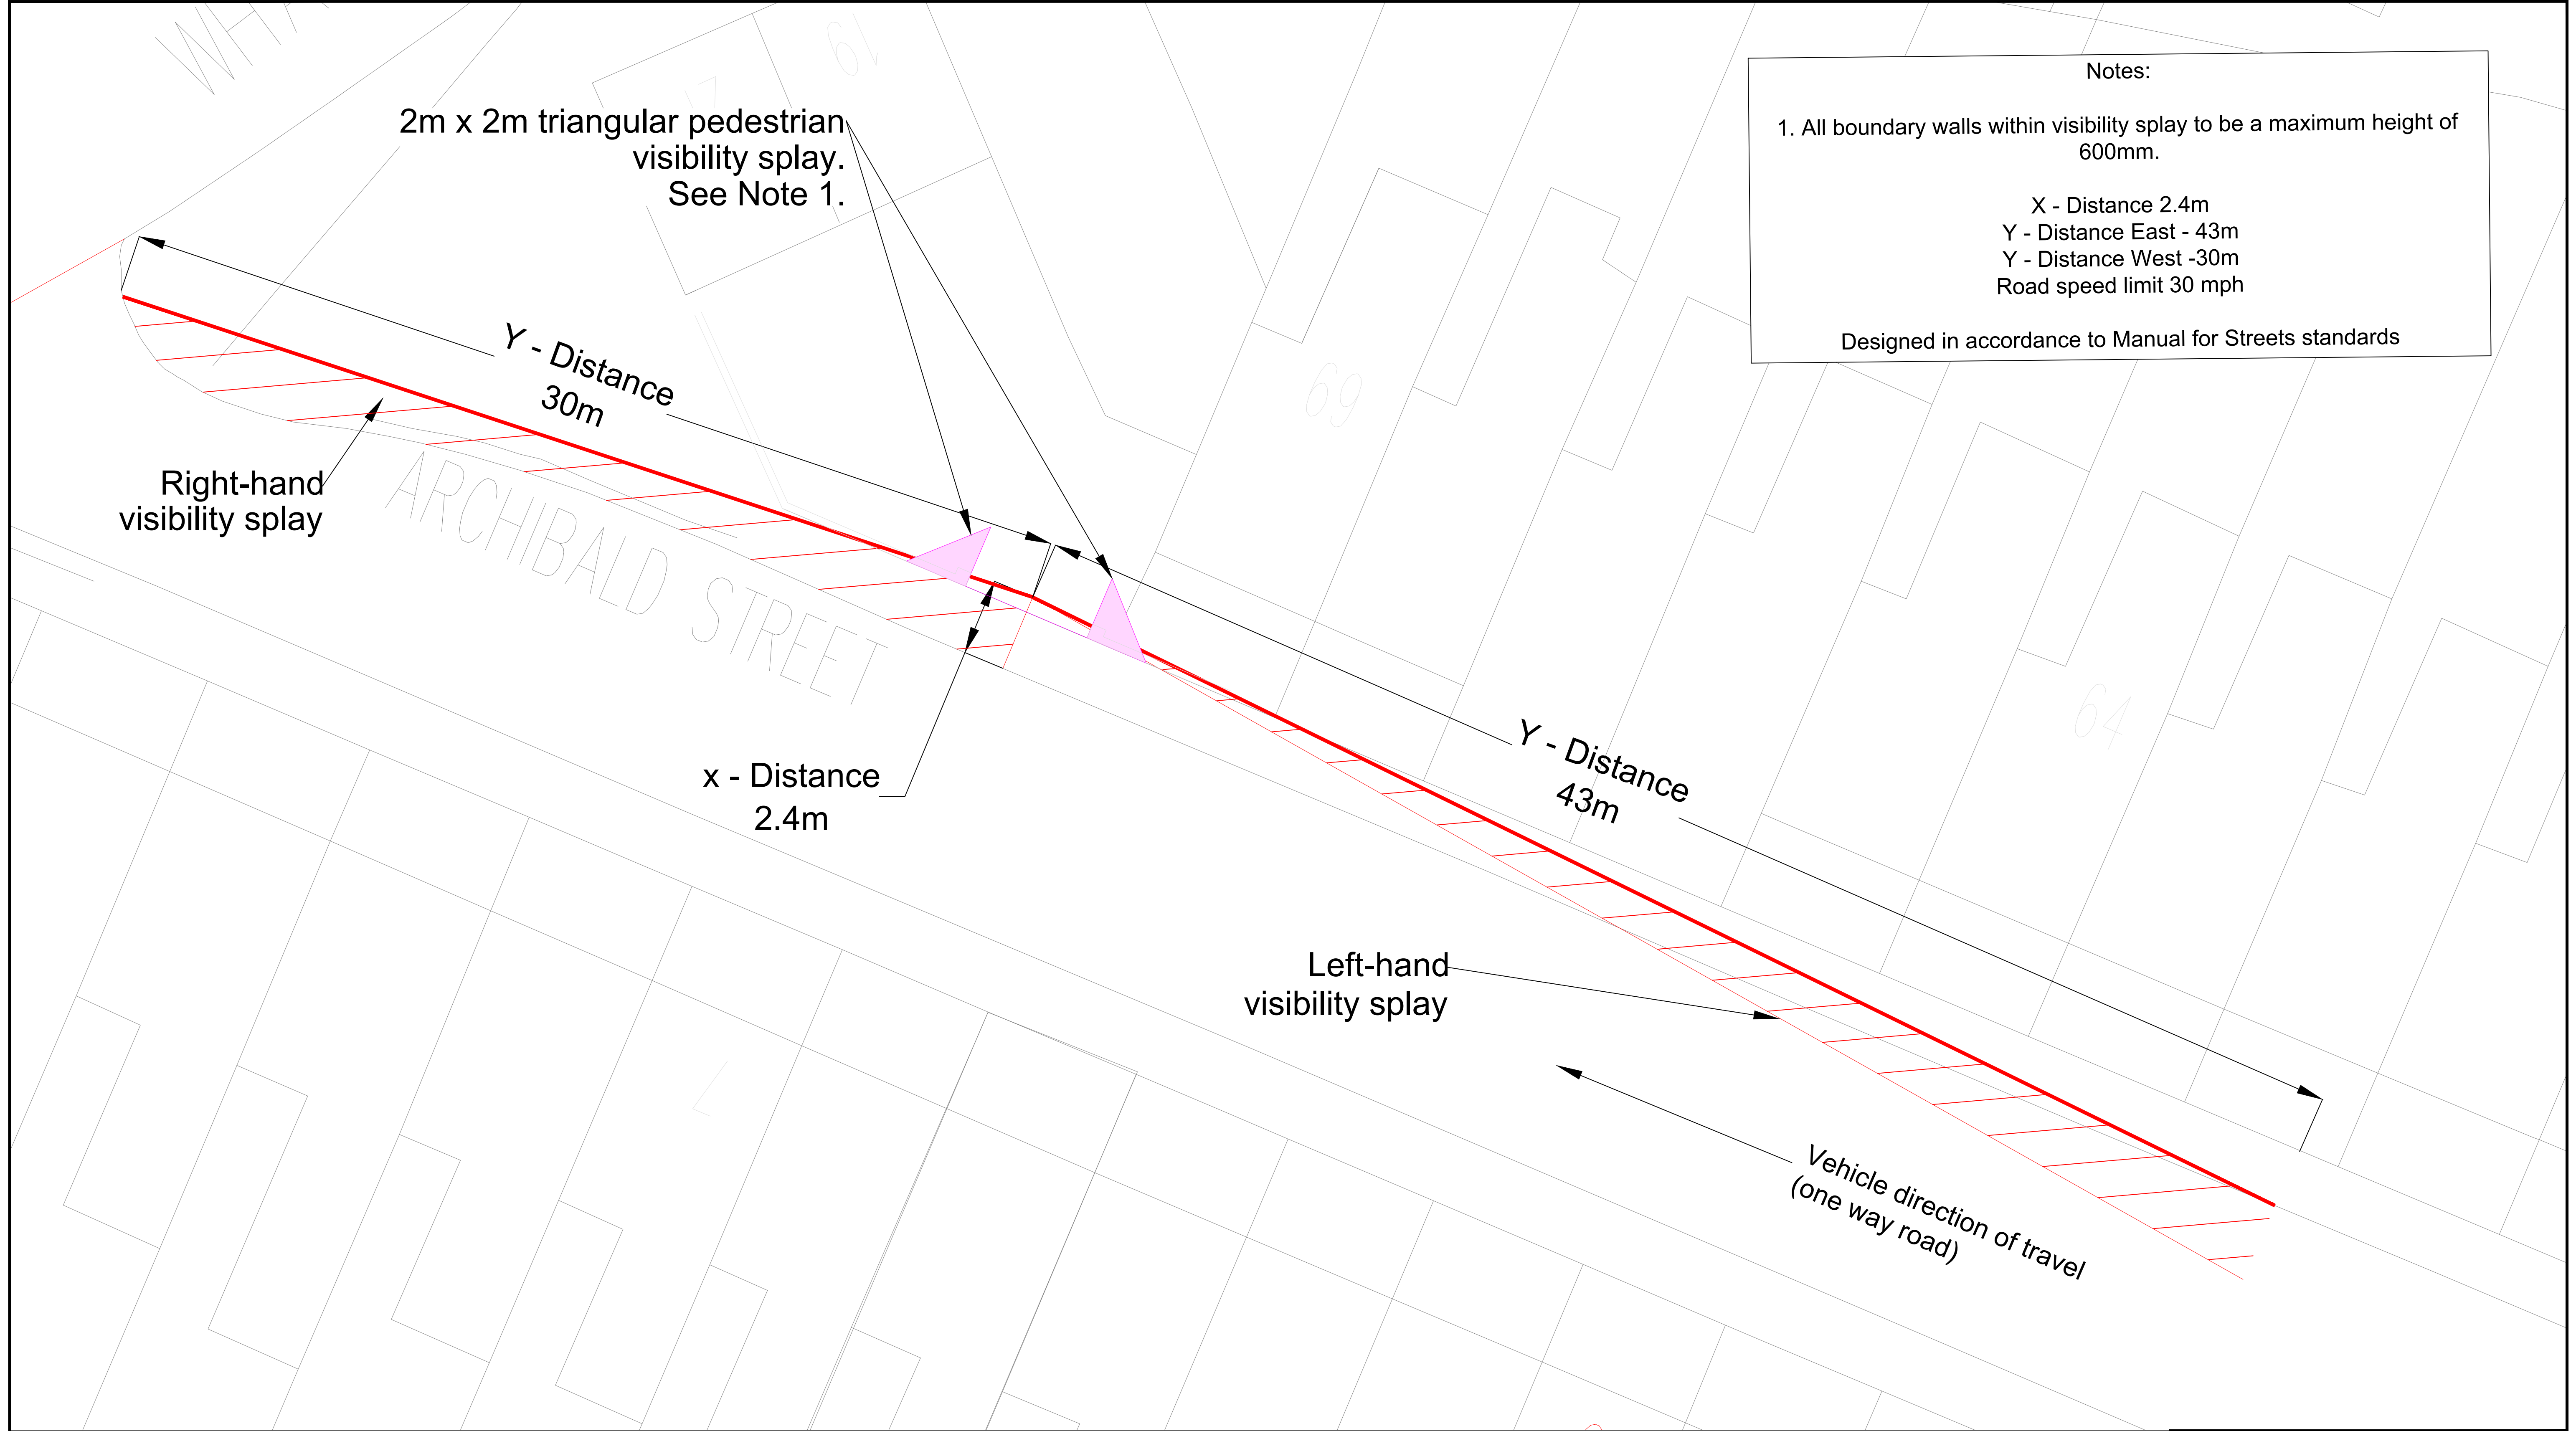

- Notes:
1. Do not scale from this drawing.
 2. Site verify all dimensions prior to construction
 3. Report all discrepancies to the Drawing Originator immediately
 4. This drawing is to be read in conjunction with all relevant documents and drawings

VISIBILITY SPLAY AT PROPOSED ACCESS

Sheet Size	Drawn by	SN
A3	Drawn Date	29/06/2026

DRAWING NUMBER: VS 01 REV A