


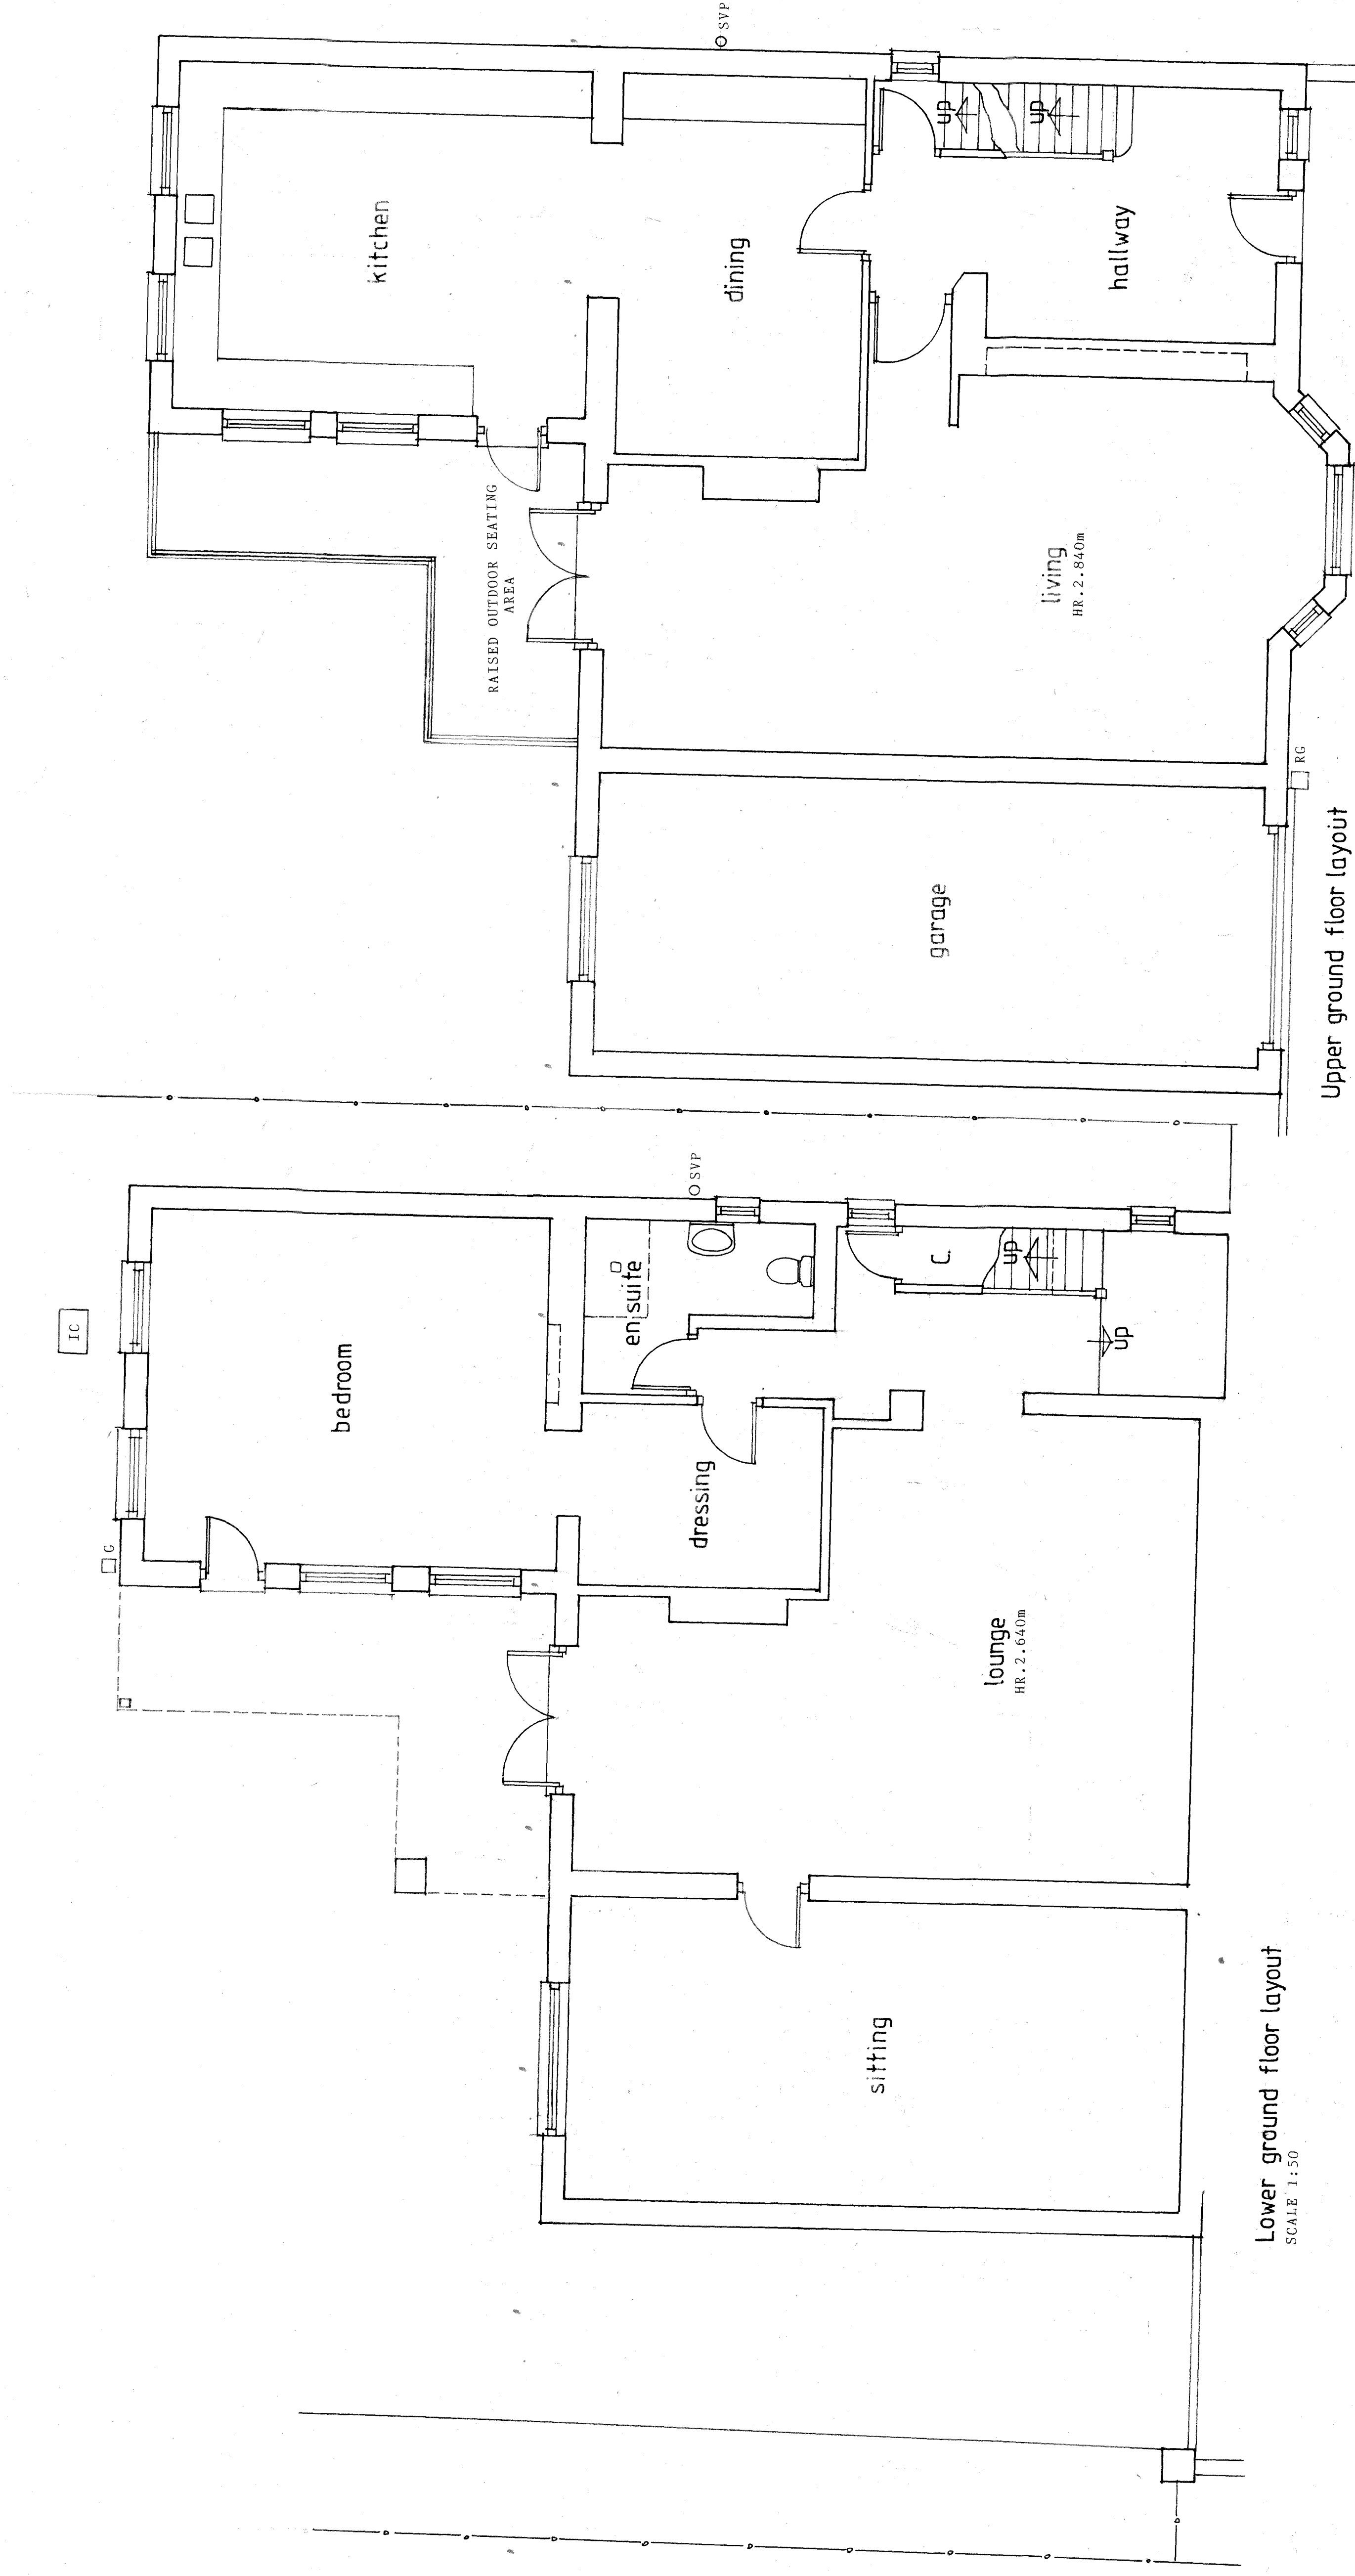

Revisions	
Proposal	
Alterations and extensions	
Address	612 Chepstow Road
Classification	Newport
Existing lower ground floor and upper ground floor layouts	
Drawing number	1612(02)25