
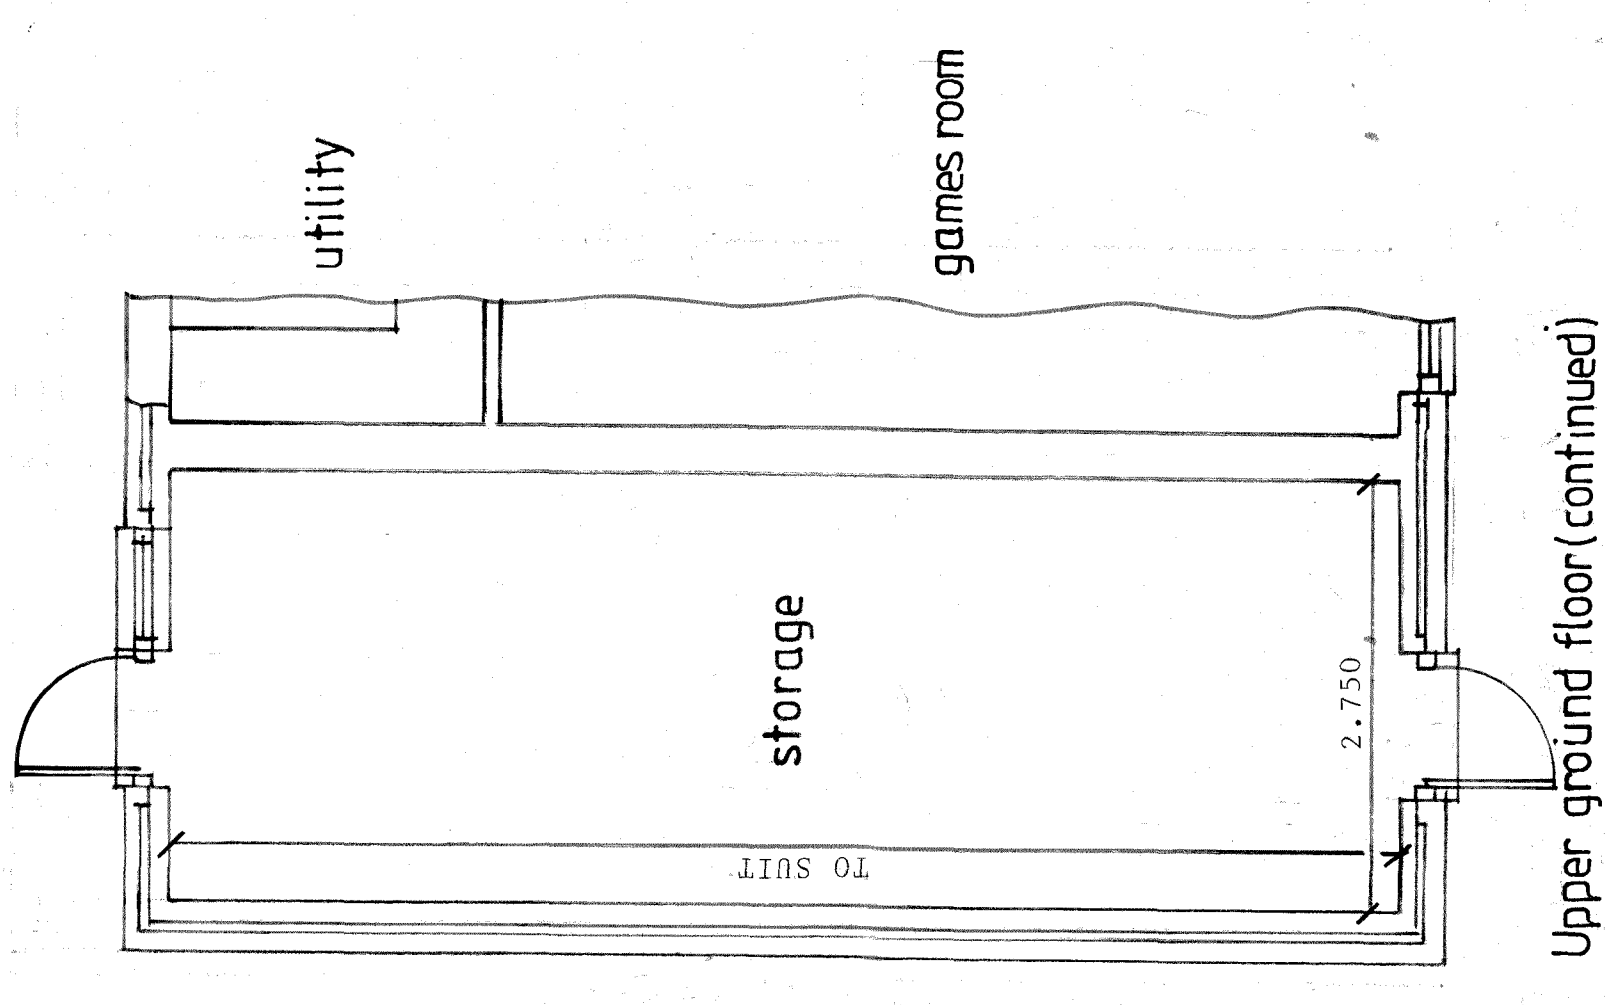
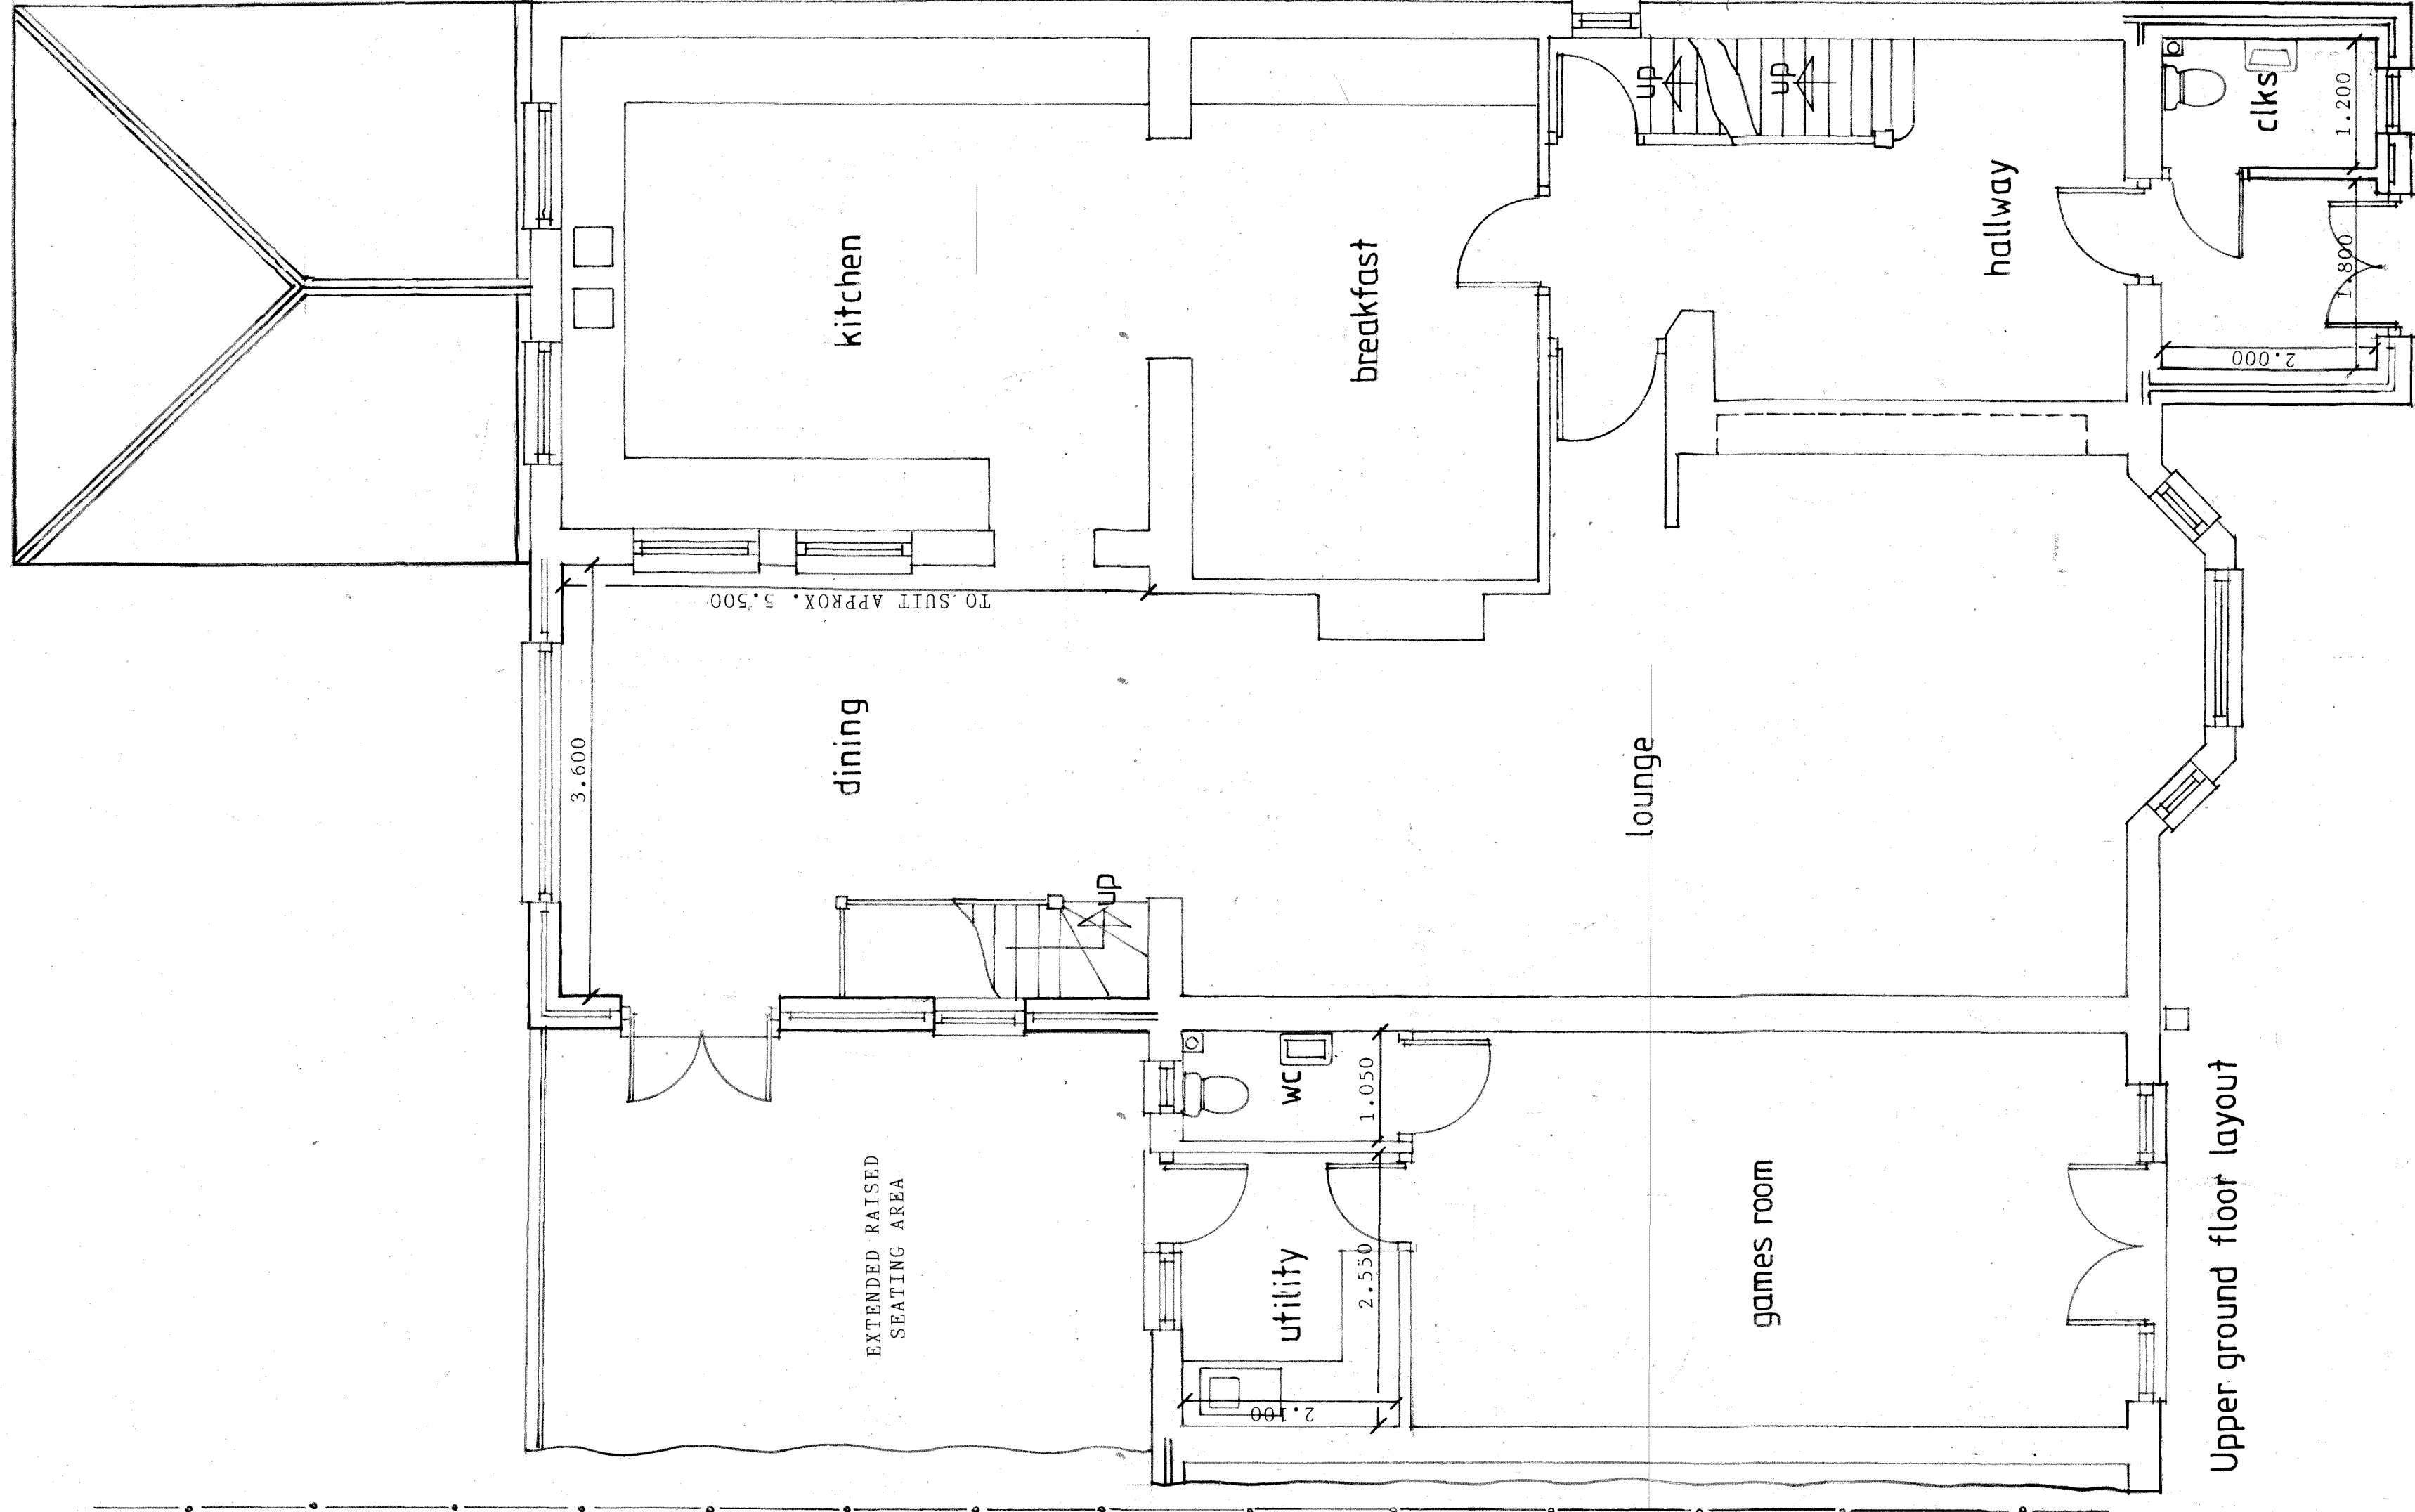


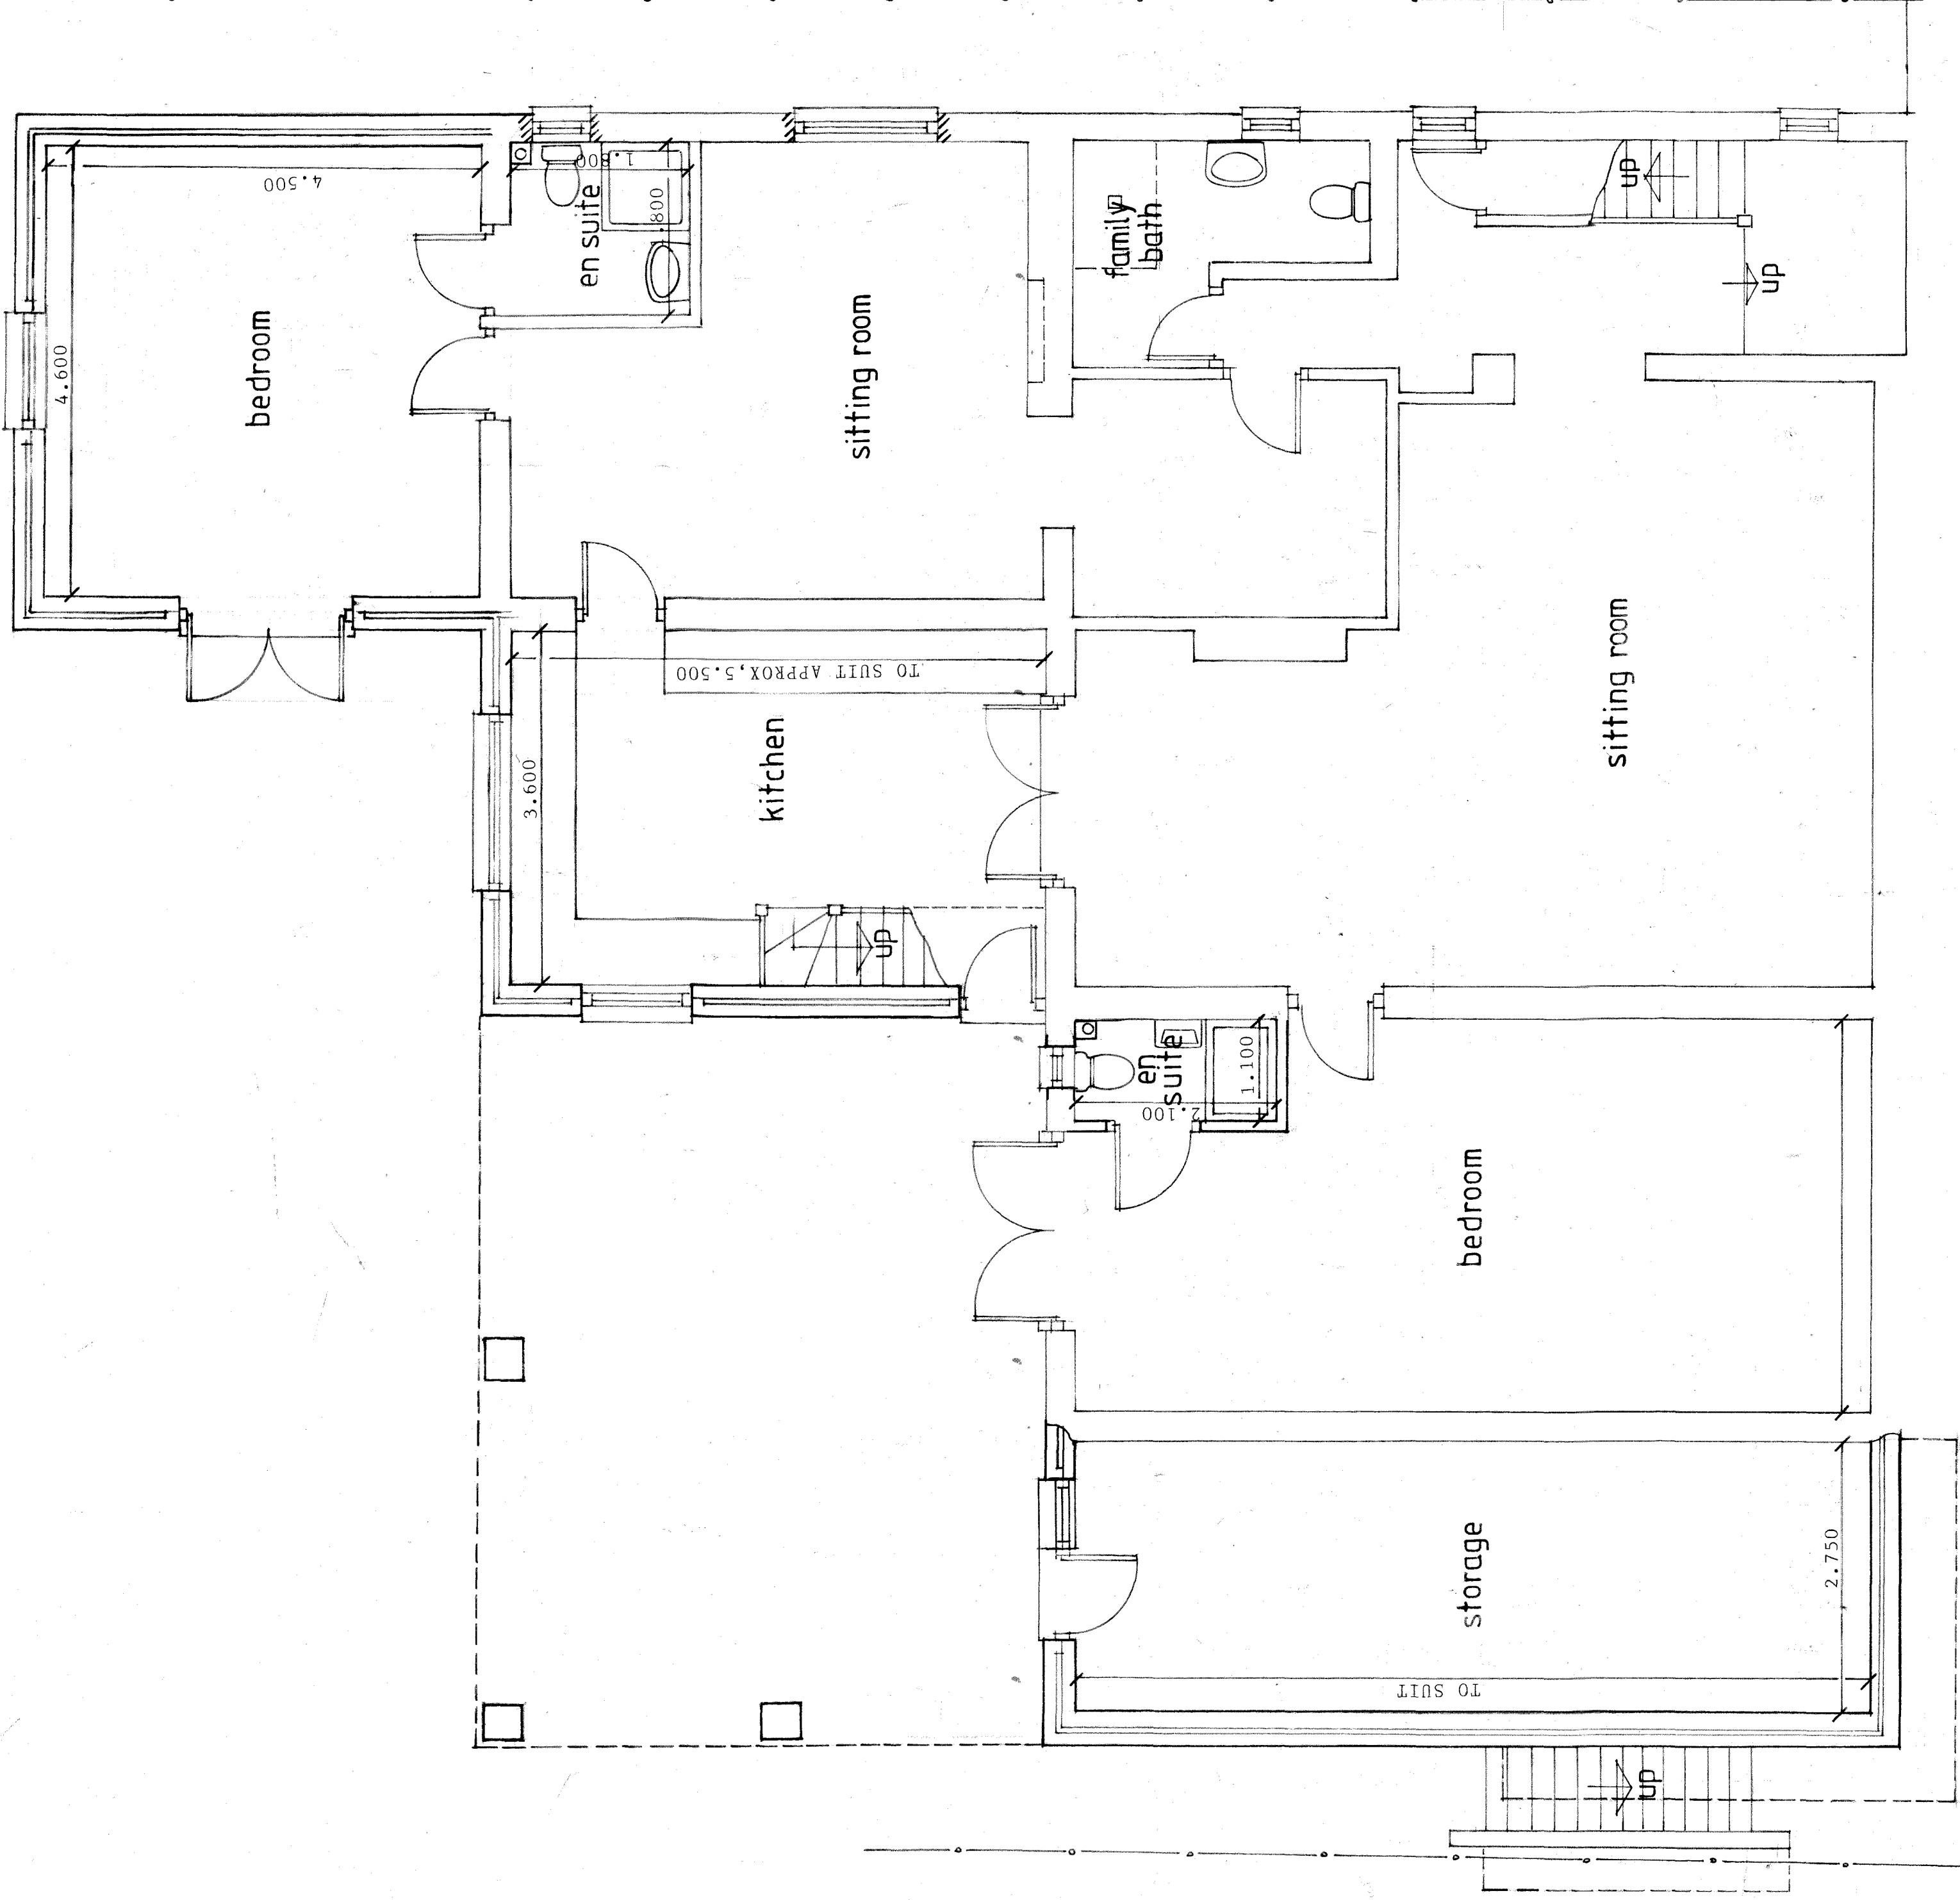

Specification for building works
Numbered notes indicated thus ③ refer to sections in the Specification for Building Works that is to be read in conjunction with the working drawings.
Revisions

Proposal	
Alterations and extensions	
Address	612 Chepstow Road
	Newport
Classification	
Proposed lower and upper ground floor layouts	
Drawing number	1612(05)25