


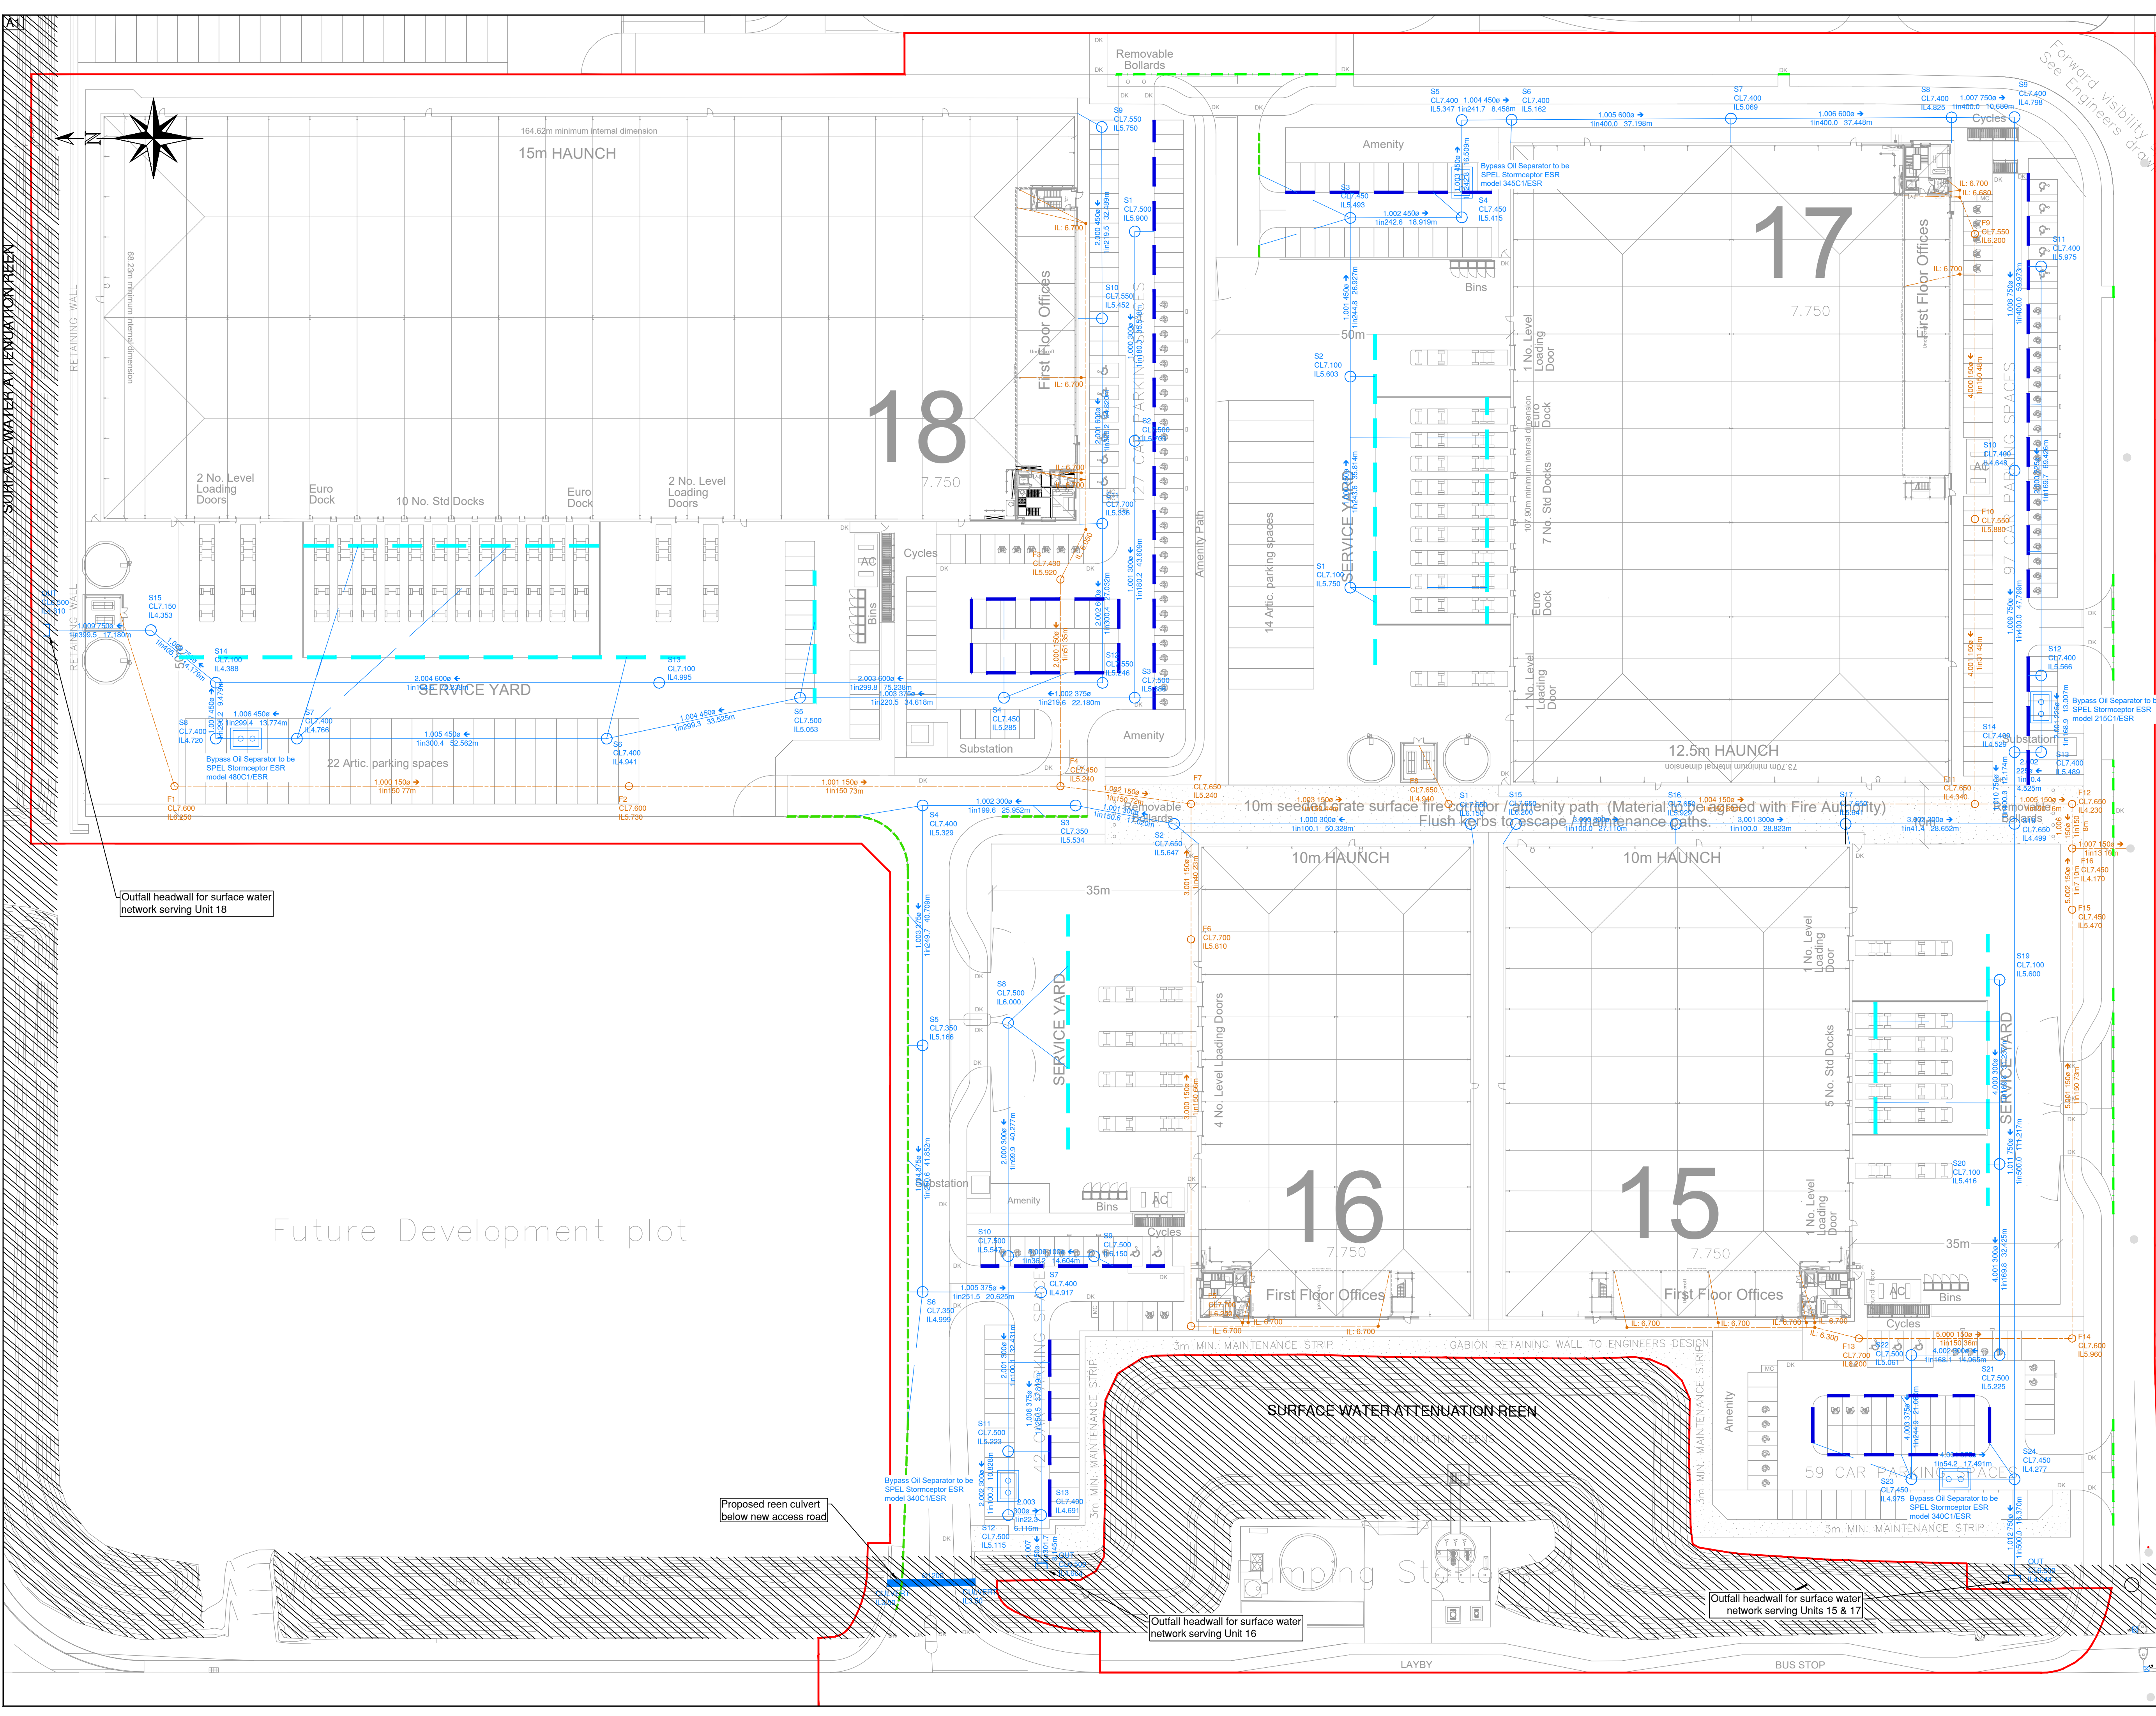

- GENERAL NOTES**
1. DO NOT SCALE.
  2. This drawing is to be read in conjunction with all other relevant drawings and details.
  3. Should there be any conflict between the details indicated on this drawing and those on other drawings the Engineer should be informed PRIOR to construction on site.
  4. Until technical approval has been obtained from the relevant Authority, it should be understood that all drawings issued are Preliminary and NOT for construction. Should the Contractor commence site works prior to such approval being provided it is entirely at their own risk.
  5. All dimensions are in metres unless otherwise stated.
  6. The Rodgers Leask Designer's Risk Assessment(s) for this project must be reviewed PRIOR to the commencement of any works on site.
  7. This drawing has been designed based upon the latest Proposed Site Layout received on 12/02/2025 from Roberts Limbrick: 701106-RLA-25-XX-DR-A-0003.
  8. This drawing is also based on the following Topographical Survey provided on 18/05/2022 by ACS Construction Group: ACS-SMPN-S3-ASBUILT-CBR.
  9. Refer to ACS-SMPN-S3-OBS for existing below ground obstructions.
  10. This drawing is for planning purposes only and does not purport to be a detailed design.

- Legend**
- Site Boundary
  - Kerb Drain - Acc KerbDrain Class E600 or similar approved
  - Kerb Drain Junction Channel Units
  - Channel Drain (Heavy) - Acc Q-MAX Range Class E600 or similar approved
  - Channel Drain (Light) - Acc Multidrain Range Class D400 or similar approved
  - Ø100 / Ø150mm Foul Water Drain (Ø100mm pipework unless otherwise shown)
  - Ø460mm Foul Water Inspection Chamber (Maximum depth 3.0m & non-man entry required for depths > 1.2m)
  - Foul Water Manhole
  - Storm Water Drain
  - Storm Water Outfall (to have flap valve and grill)
  - Storm Water Manhole
  - Bypass Separator
  - Drainage associated with adjacent phase (by others)

Health and safety symbols refer to reference numbers indicated on Designers Risk Assessment number: 24054-RLL-25-XX-HS-C-0001

- Health & Safety Information Key**
- Used to provide design specific safety information that may not be obvious to a competent contractor but may be useful
  - Used to restrict/prevent a possible action, e.g. stop construction traffic from entering an area
  - Used to warn of significant design hazards, adding recommendations
  - Used to encourage a positive action, e.g. use of robust protection for inspection chambers

|     |          |             |    |     |
|-----|----------|-------------|----|-----|
| P01 | 21.02.25 | First Issue | DP | CB  |
| Rev | Date     | Amendments  | By | Chk |



Client  
Indurent

Project  
Indurent Park, Newport  
Units 15-18

Drawing Title  
Proposed Drainage Strategy Plan

Status  
For Planning

| Scale      | Drawn | Checked | Date     |
|------------|-------|---------|----------|
| 1:500 @ A1 | DP    | CB      | 21.02.25 |

Drawing Number  
24054-RLL-25-XX-DR-C-0051

Revision  
P01

BIM Drawing Reference  
-

