



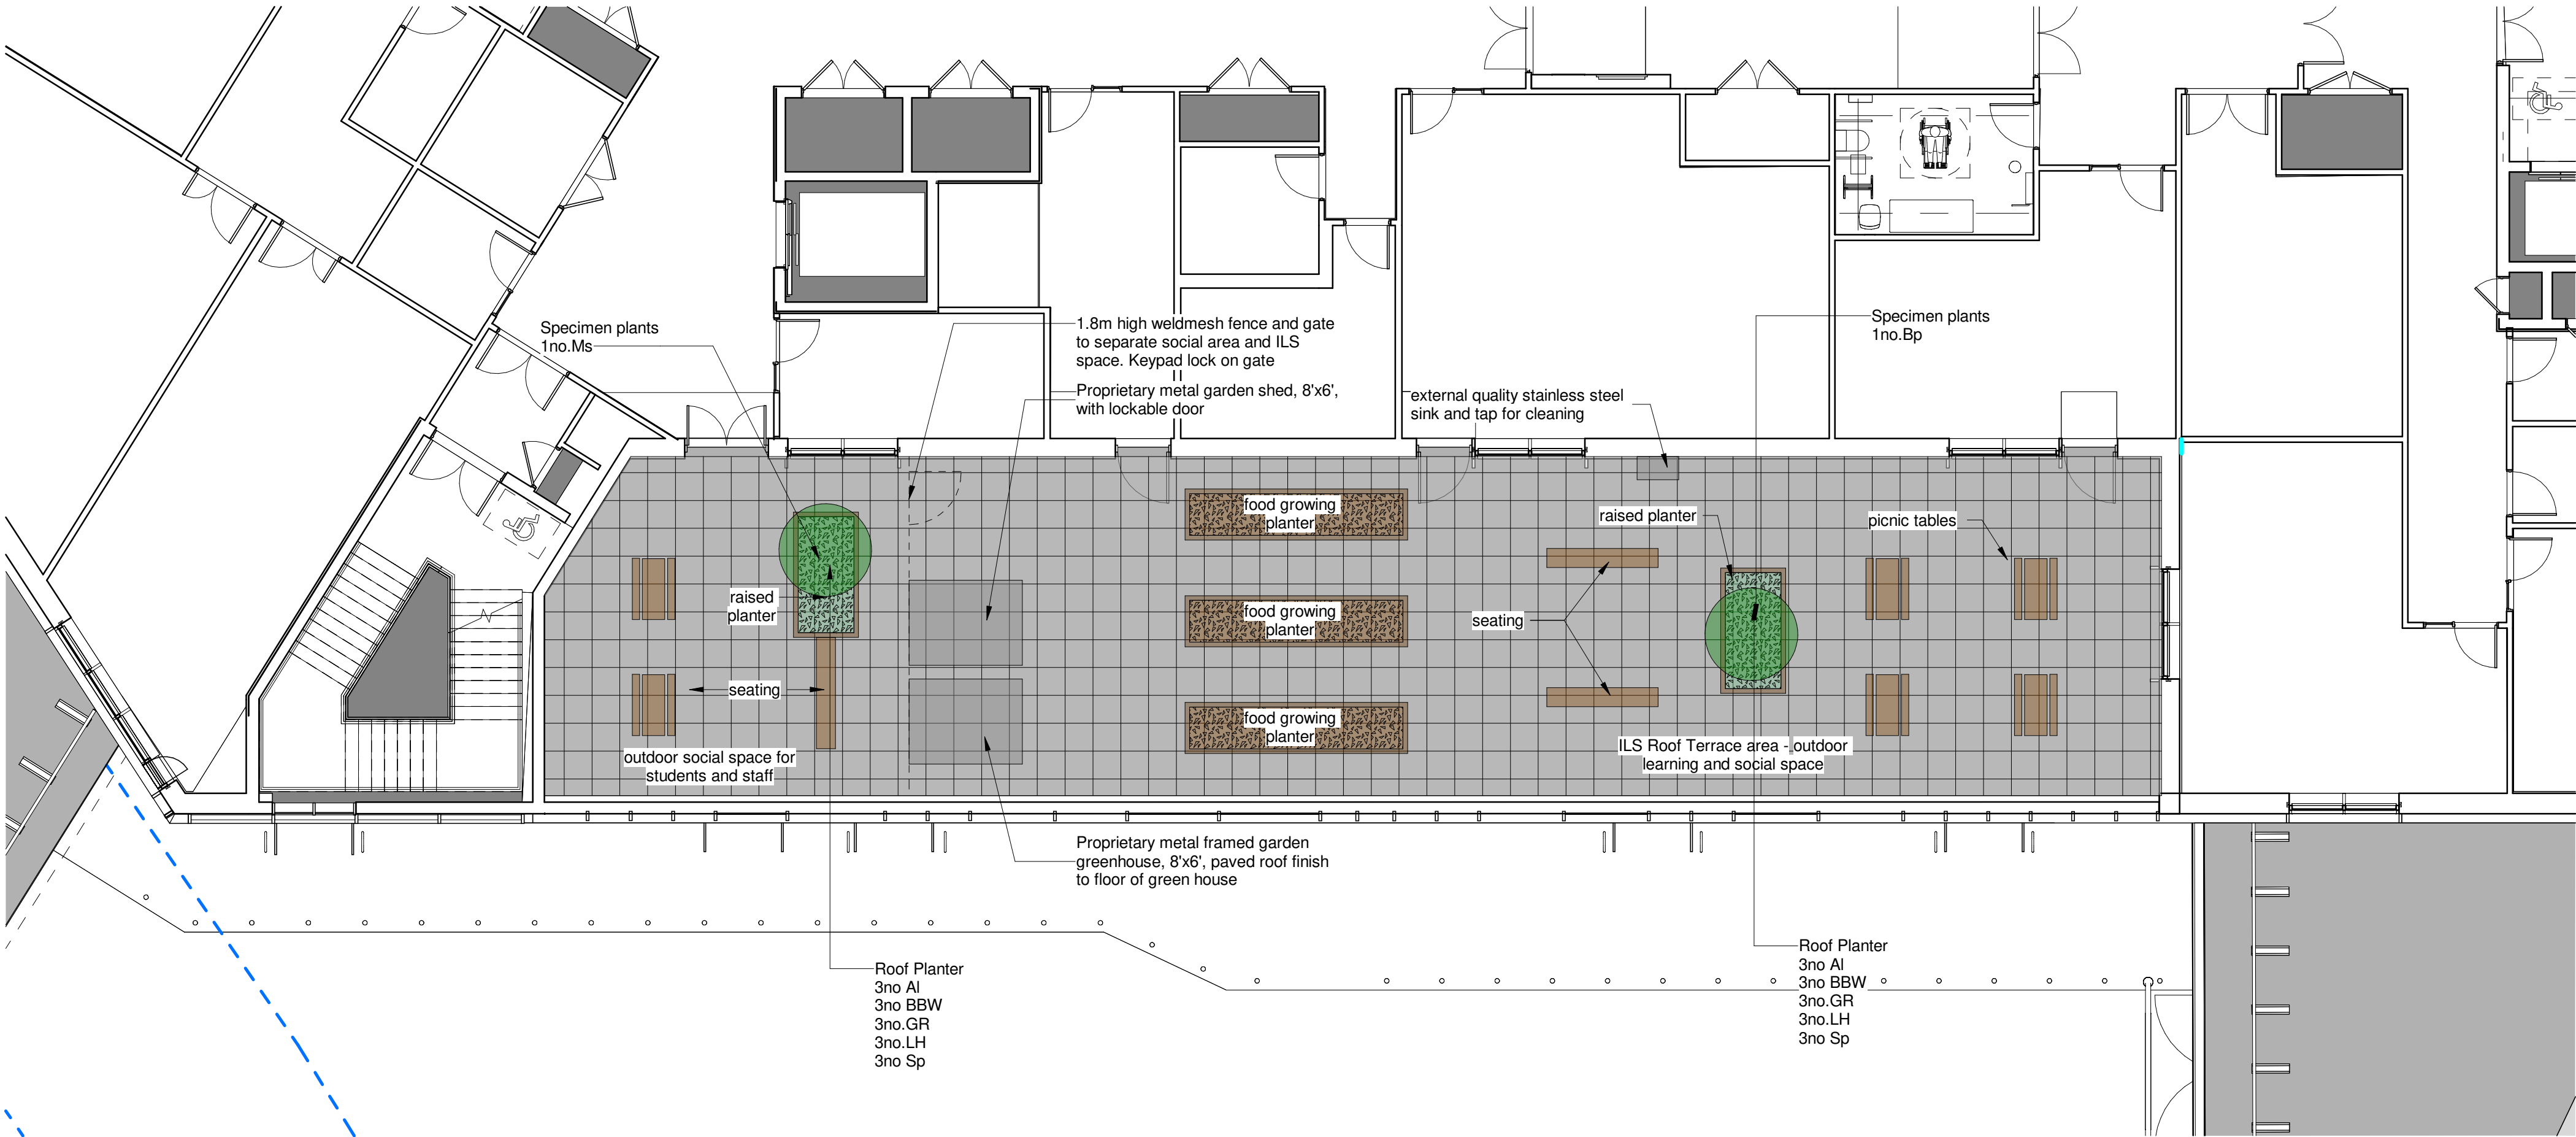


Refer to A:S-L drawings for further information:
NE0101-ASL-00-ZZ-DR-L-06901- Landscape Masterplan
NE0101-ASL-00-ZZ-DR-L-06903- Hard Landscape
NE0101-ASL-00-ZZ-DR-L-06904- Detailed Soft Landscape
NE0101-ASL-00-ZZ-DR-L-06905- Boundary Treatment
NE0101-ASL-00-ZZ-DR-L-06906-Roof Terrace Landscape.
NE0101-ASL-00-ZZ-DR-L-06907- Retained and Removed Trees
NE0101-ASL-00-ZZ-DR-L-06908- Plant Bed and Tree Pit Sections
NE0101-ASL-00-XX-SH-L-06103- Planting Schedule

KEY

- EXS-07 Concrete paving on pedestals
- EXF-13 Raised planter with ornamental planting
- EXF-14 Raised planter for food growing
- EXF-02 Steel and timber bench
- EXF-15 Steel and timber picnic tables
- EXF-16 Steel storage shed 8 x 6'
- EXF-17 Greenhouse 8 x 6'
- EXB-06 Steel weldmesh fence and gate 1.8m high
- Proposed multi-stem tree to raised planter

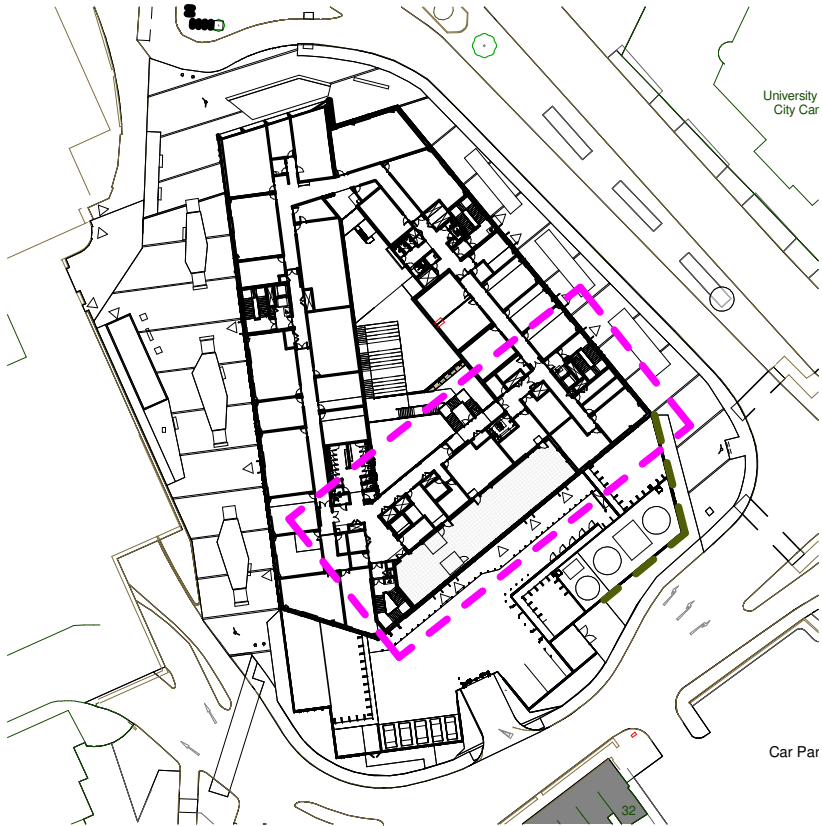

Rev	Description	Drawn	Checked	Date
P01	Reserved Matters Planning issue		CM	19.08.26

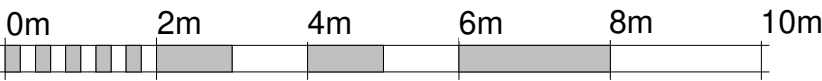

VISUAL SCALE 1:100 @ A2



DO NOT SCALE. Use figured dimensions only.
The contractor is requested to check all dimensions before the work is put in hand.
©All copyrights Austin-Smith:Lord Ltd
This drawing must only be used for the purpose for which it is supplied and its contents must not be reproduced for any purpose without written permission.
No areas indicated, or areas calculated from this drawing should be used for valuation purposes or as the basis for development contracts.
Austin-Smith:Lord Ltd is a limited company registered in England & Wales with registered number 11773049 Registered Office: Port of Liverpool Building Pier Head Liverpool L3 1BY

Drawn	GC
Date	JULY 26
Scale @ A2	As indicated
Status	A2 PLANNING
Austin-Smith:Lord Ltd Architects Designers Planners Landscape Architects 18 Park Place Cardiff CF10 3DQ t +44 (0)2920 225 208 e cardiff@austinsmithlord.com Drawings and models powered by Austin-Smith:Lord Ltd BIM using AutoDesk Revit	

Austin-Smith:Lord

Project Newport Knowledge Quarter

Description Planning - Roof Terrace Landscape

Job No.	Drawing No.	Revision
324055	NE0101-ASL-00-ZZ-DR-L-06906	P01